

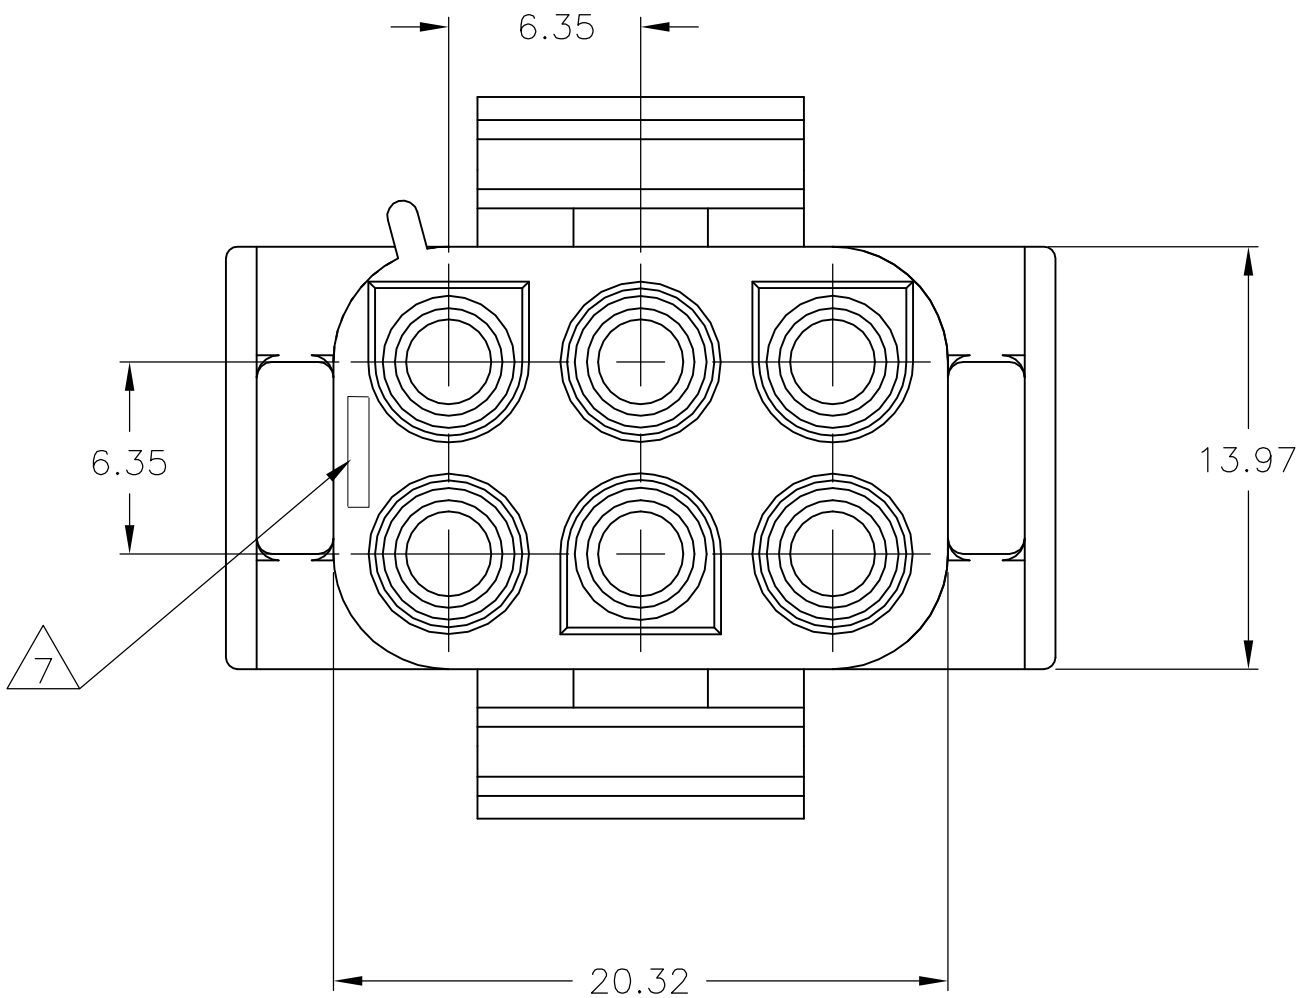
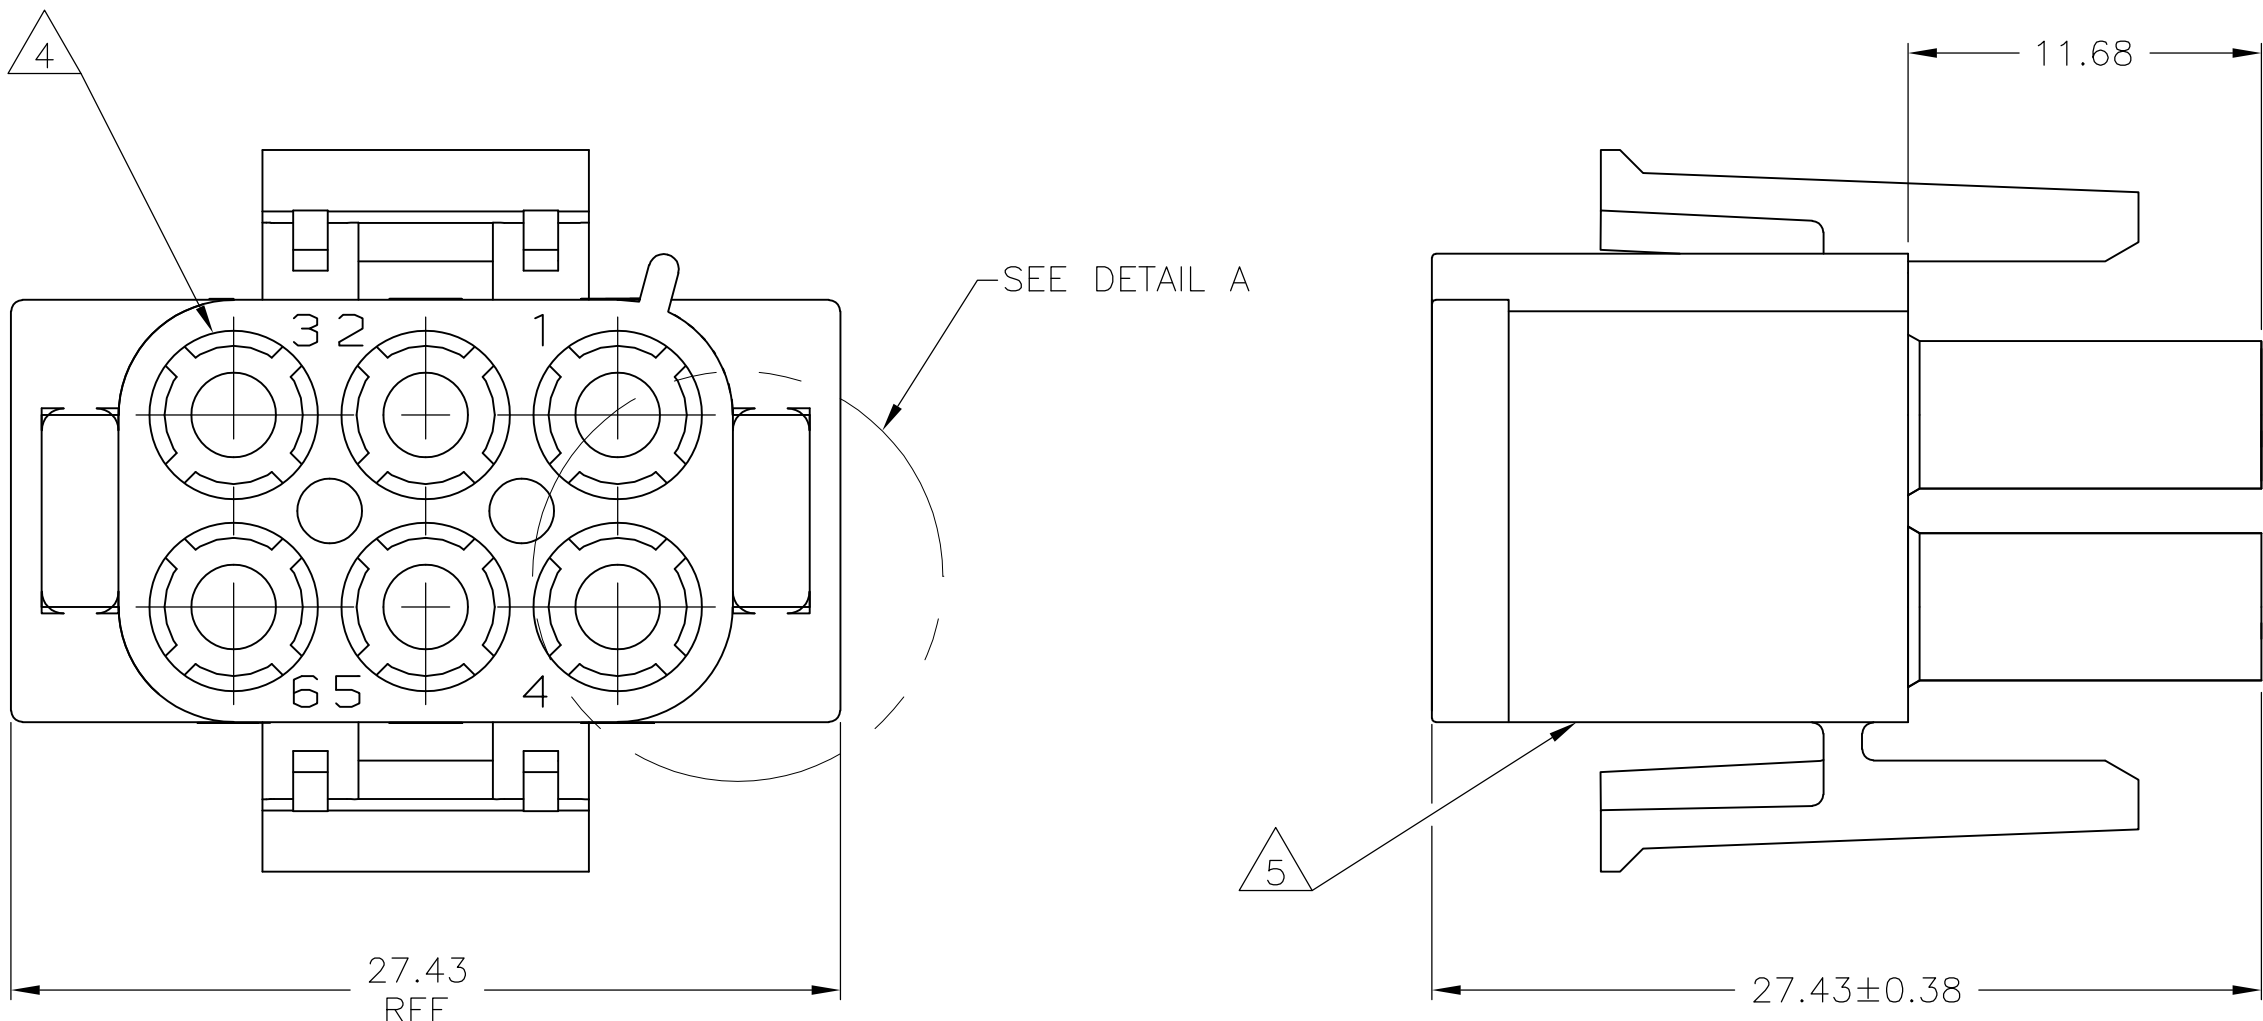


D

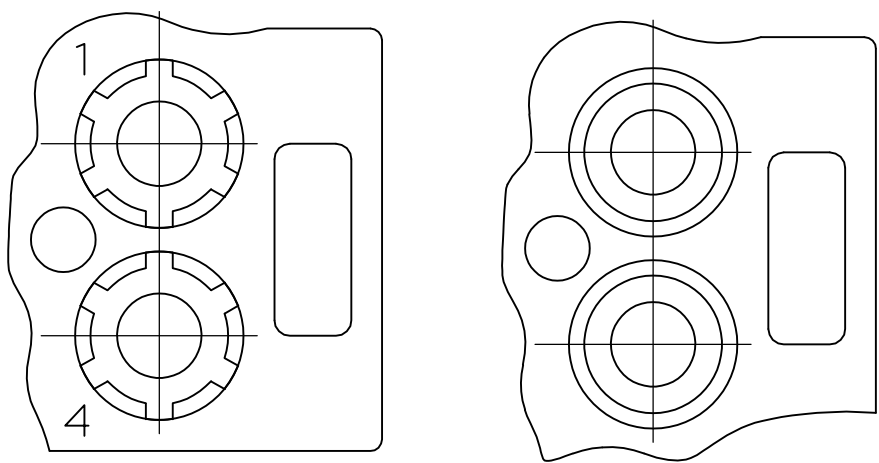


1. MATES WITH APPROPRIATE UNIVERSAL MATE-N-LOK™ CAP OR HEADER.
2. SMALL NICKS ARE PERMITTED ON THE CIRCUIT TOWERS WHICH COULD INCREASE THE INITIAL HOUSING MATING FORCE BY UP TO 4.4 NEWTONS [1.0 LBS]. NO INDIVIDUAL NICKED TOWER SHALL INCREASE THIS FORCE BY OVER 2.2 NEWTONS [.5 LBS].
3. DIMENSIONS SHOWN REPRESENT PRODUCT IN DRY, AS MOLDED, CONDITION. ADDITIONAL 2% GROWTH DUE TO SUBSEQUENT MOISTURE ABSORPTION MAY OCCUR AND SHOULD BE ACCOUNTED FOR.
4. FOUR RIBS EQUALLY SPACED, NO SPECIFIC ORIENTATION. NO RIBS OR SIX RIBS EQUALLY SPACED, NO SPECIFIC ORIENTATION, OPTIONAL.
5. UNDERWRITERS RECOGNIZED COMPONENT LOGO AND CSA CERTIFICATION LOGO TO BE LOCATED ONCE EACH ON SIDE OF HOUSING.
6. MANUFACTURING LOCATION ID ON SIDE OF HOUSING (OPTIONAL).
7. TRADEMARK LOCATION (AMP OR TE CONNECTIVITY).
8. OBSOLETE PARTS: OBSOLETE CIS STREAMLINING PER D.RENAUD/D.SINISI

C

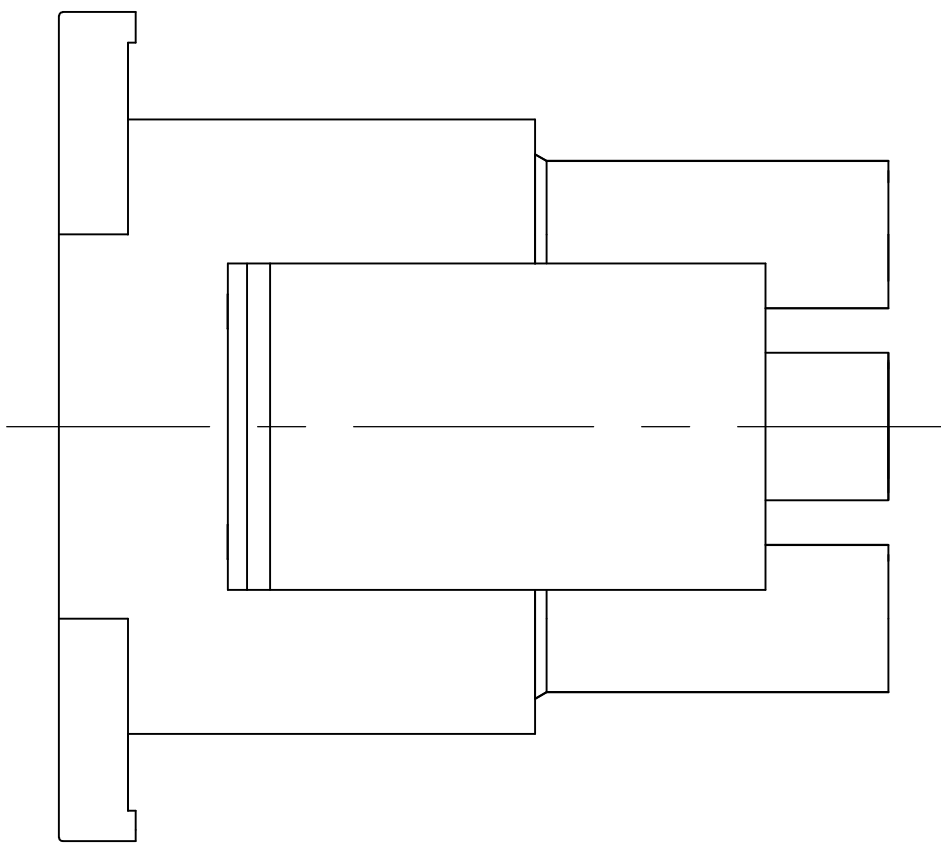

DETAIL A
OPTIONAL CONSTRUCTIONS

B

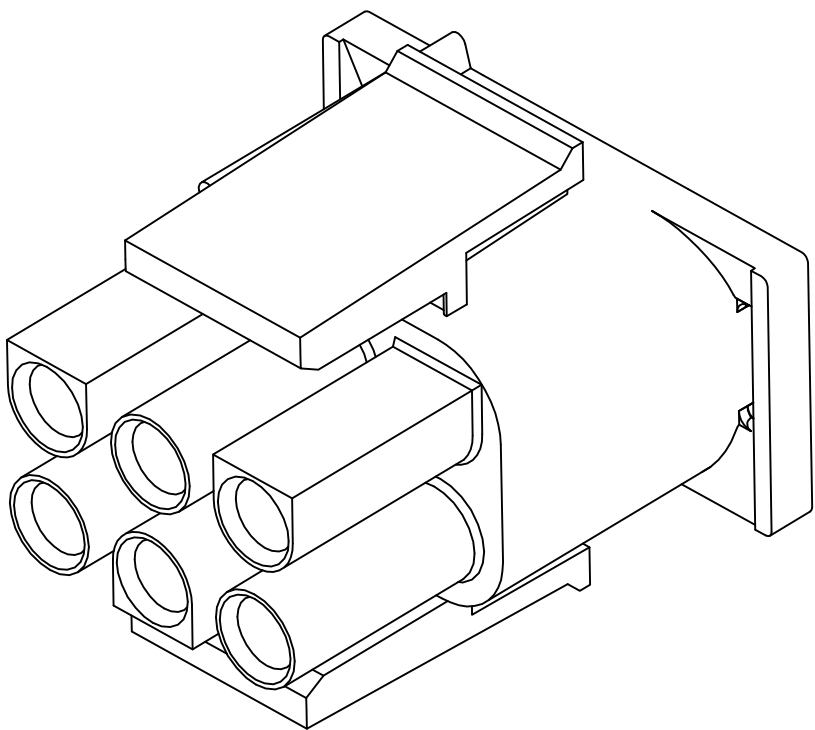


3-DIMENSIONAL MODEL
NTS

A

27.43	1.080
20.32	.800
13.97	.550
11.68	.460
0.38	.015
0.13	.005
MM	IN






CONVERSION TABLE

8	SUPERSEDED BY 1-480704-0	8	OBSOLETE	BLACK	1-480704-9	
		8	OBSOLETE	GRAY	~~1-480704-8~~	
		8	OBSOLETE	BLUE	~~1-480704-6~~	
		8	OBSOLETE	GREEN	~~1-480704-5~~	
		8	OBSOLETE	YELLOW	1-480704-4	
		8	OBSOLETE	ORANGE	~~1-480704-3~~	
		8	OBSOLETE	RED	1-480704-2	
					BROWN	1-480704-1
					NATURAL	1-480704-0
					COLOR	PART NUMBER

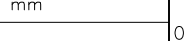THIS DRAWING IS A CONTROLLED DOCUMENT.		DWN K. WHITAKER	23MAR05	 TE Connectivity		
		CHK S. RIDGILL	23MAR05			
DIMENSIONS: mm	TOLERANCES UNLESS OTHERWISE SPECIFIED: 0. PLC ± - 1. PLC ± 0.13 2. PLC ± - 4. PLC ± - ANGLES ± 0°30'	APP'D S. RIDGILL	23MAR05	NAME PLUG, 6 CIRCUIT, UNIVERSAL MATE-N-LOK(TM)		
		PRODUCT SPEC				
	FINISH -	APPLICATION SPEC		SIZE	CAGE CODE	
		WEIGHT		DRAWING NO	RESTRICTED TO	
		CUSTOMER DRAWING		A1	00779	C480704
				SCALE	4:1	SHEET
MATERIAL NYLON,UL 94V-2				REV		AP4

LOC	DIST	REVISIONS				
CM	00	REV	LTR	DESCRIPTION	DATE	DWN
				SEE SHEET 1		

1. STAMP NUMBERS 3.18 HIGH AT WIRE END OF HOUSING (12 POINT DAVID TYPE).
2. CHARACTERS TO BE POSITIONED ON HOUSING TO BE READ FROM WIRE END ONLY.
3. VIOLET,BLACK,BROWN,AND BLUE COLORED BLOCKS TO BE STAMPED WITH WHITE CHARACTERS. ALL OTHER COLORED BLOCKS TO BE STAMPED WITH BLACK CHARACTERS.

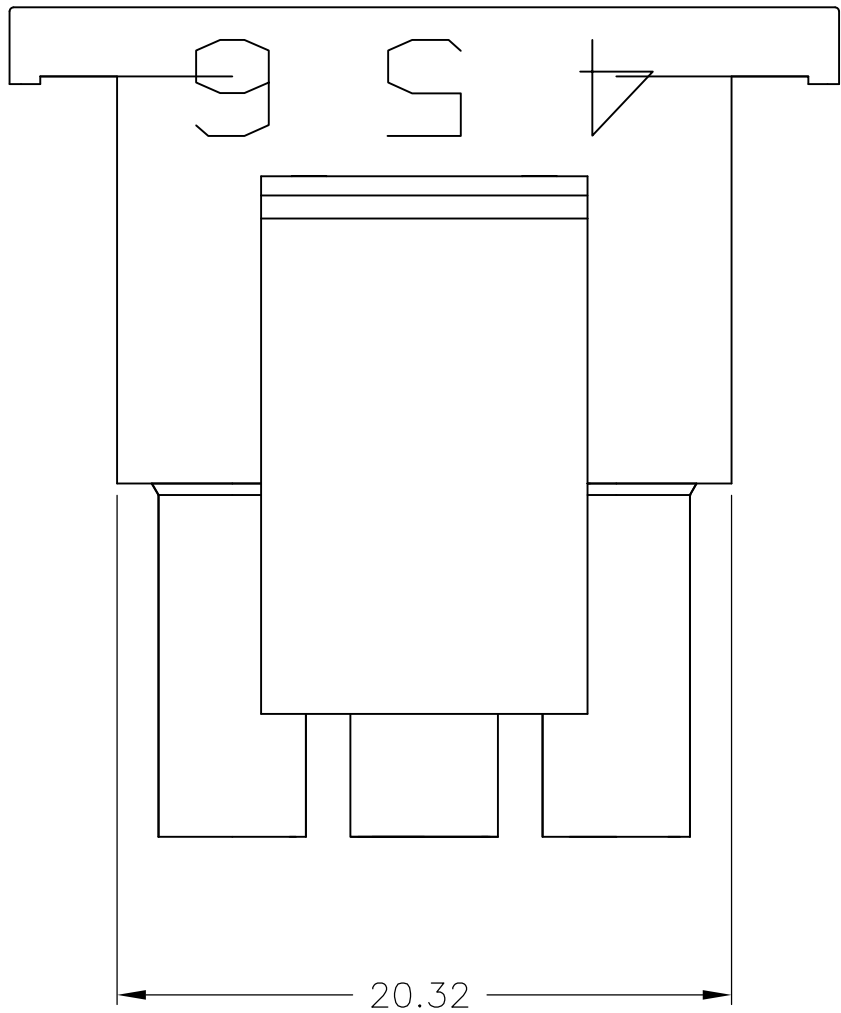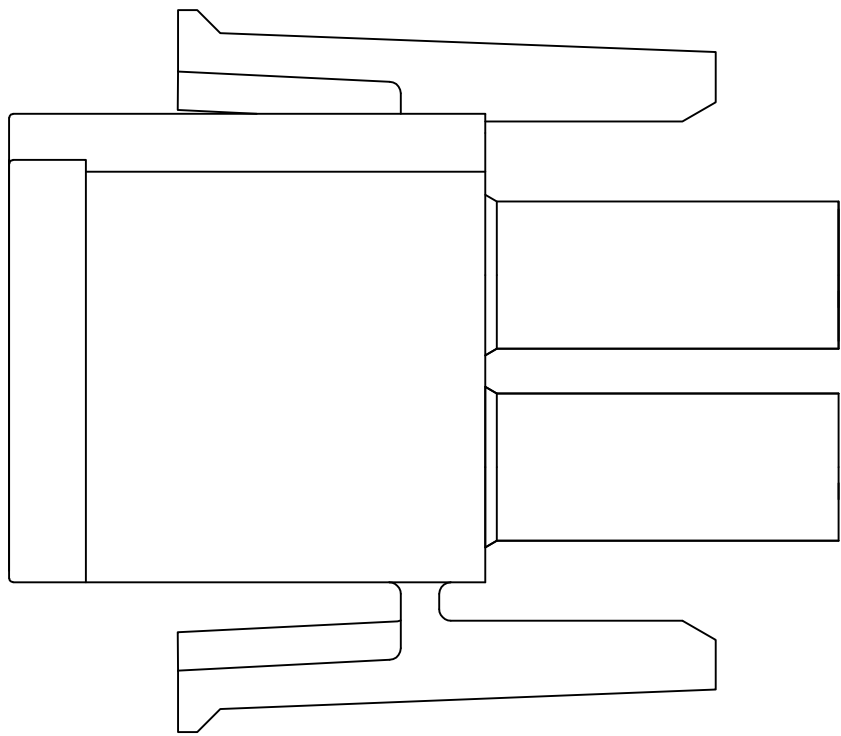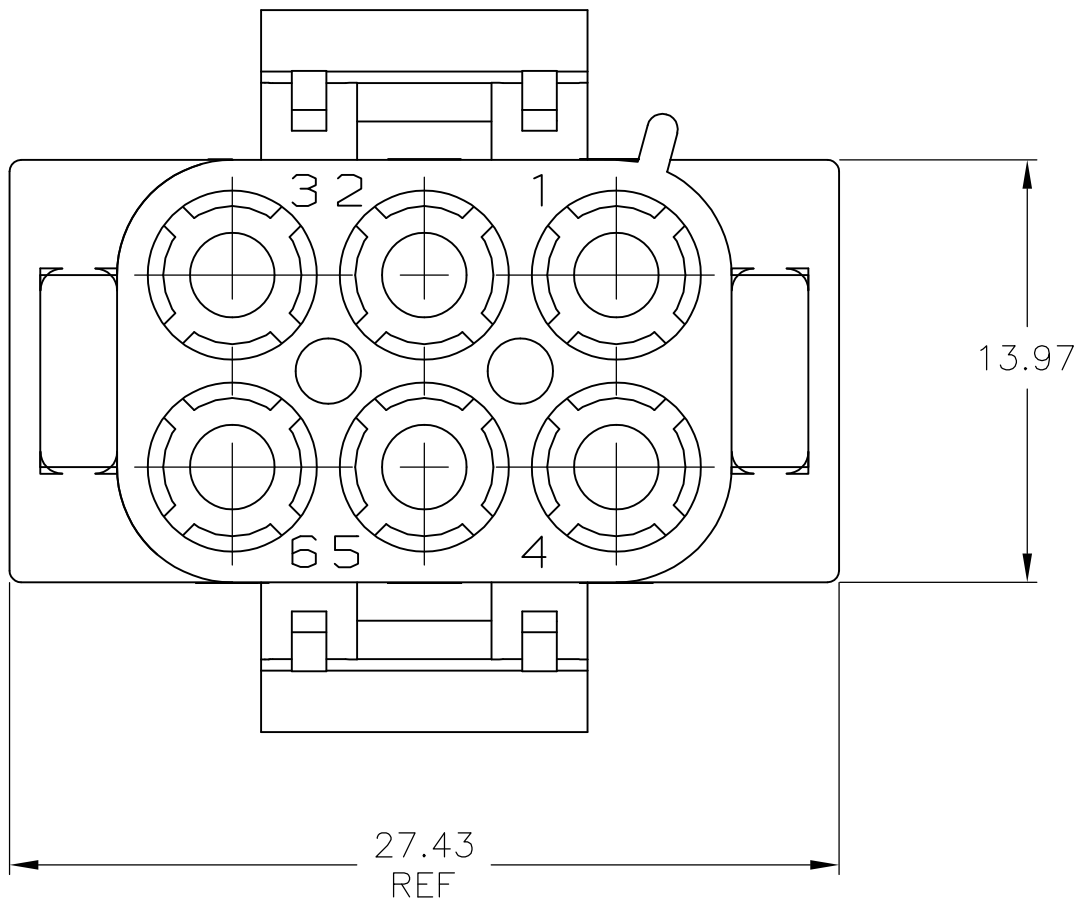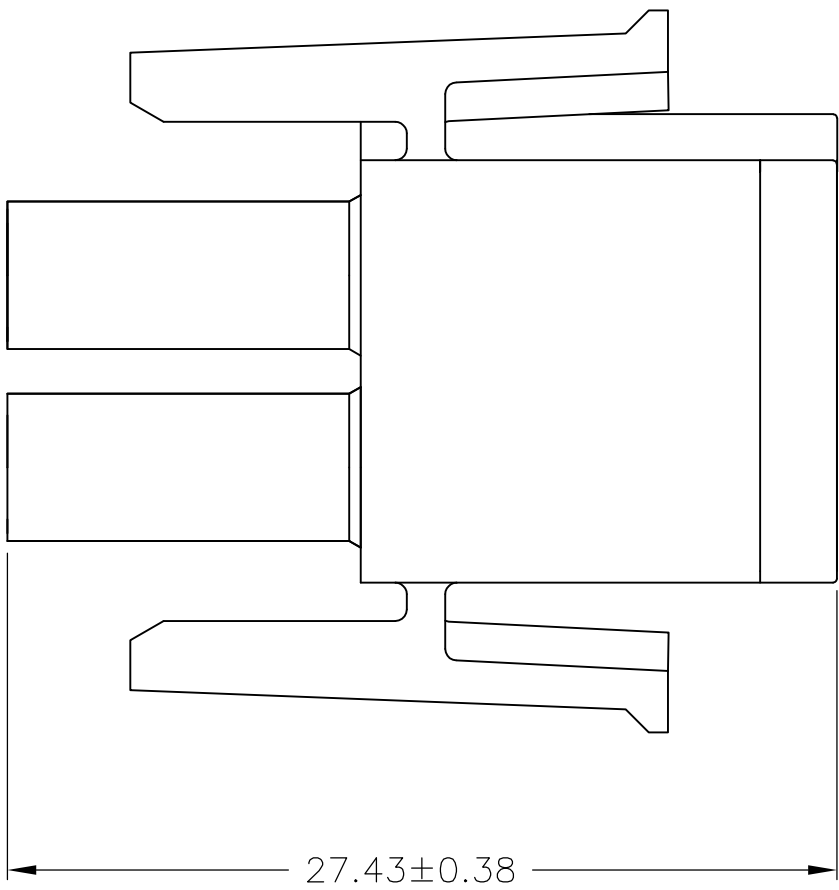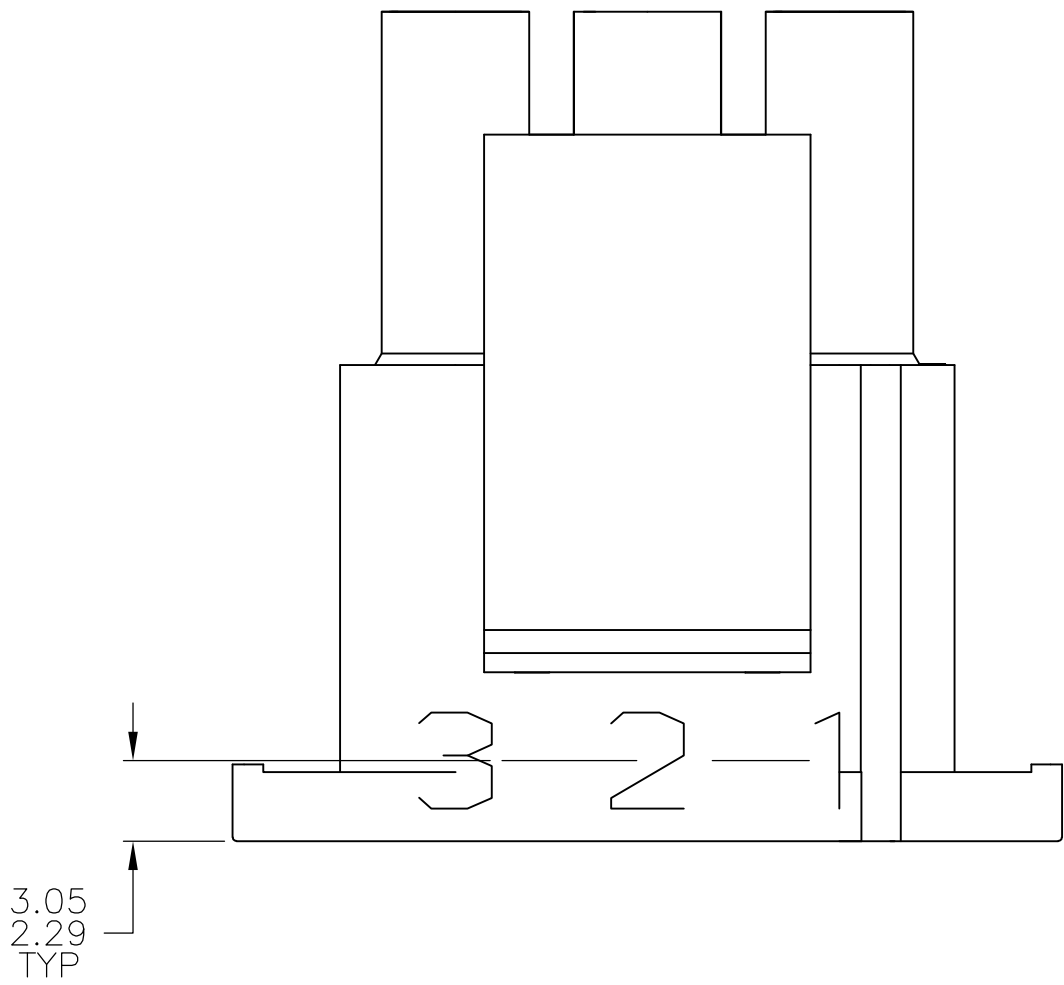

3.05	.120	27.43	1.080
2.29	.090	20.32	.800
0.38	.015	13.97	.550
0.13	.005	3.18	.125
MM	IN	MM	IN
CONVERSION TABLE			

THIS DRAWING IS A CONTROLLED DOCUMENT.

DWN
K. WHITAKER
23MAR05

CHK
S. RIDGILL
23MAR05

APP'D
S. RIDGILL
23MAR05

DIMENSIONS:
mm

TOLERANCES UNLESS OTHERWISE SPECIFIED:

0. PLC ± -
1. PLC ± -
2. PLC ± 0.13
3. PLC ± -
4. PLC ± -
ANGLES ± 0°30'

PRODUCT SPEC

APPLICATION SPEC

WEIGHT -

NAME

PLUG,
6 CIRCUIT,
UNIVERSAL MATE-N-LOK(TM)

SIZE
A1

CAGE CODE
00779

DRAWING NO
480704

RESTRICTED TO
-

CUSTOMER DRAWING

SCALE 4:1

SHEET 2 OF 2

REV AP4

NATURAL
COLOR

2-480704-0
PART NUMBER

TE Connectivity

Данный компонент на территории Российской Федерации

Вы можете приобрести в компании MosChip.

Для оперативного оформления запроса Вам необходимо перейти по данной ссылке:

<http://moschip.ru/get-element>

Вы можете разместить у нас заказ для любого Вашего проекта, будь то серийное производство или разработка единичного прибора.

В нашем ассортименте представлены ведущие мировые производители активных и пассивных электронных компонентов.

Нашей специализацией является поставка электронной компонентной базы двойного назначения, продукции таких производителей как XILINX, Intel (ex.ALTERA), Vicor, Microchip, Texas Instruments, Analog Devices, Mini-Circuits, Amphenol, Glenair.

Сотрудничество с глобальными дистрибьюторами электронных компонентов, предоставляет возможность заказывать и получать с международных складов практически любой перечень компонентов в оптимальные для Вас сроки.

На всех этапах разработки и производства наши партнеры могут получить квалифицированную поддержку опытных инженеров.

Система менеджмента качества компании отвечает требованиям в соответствии с ГОСТ Р ИСО 9001, ГОСТ РВ 0015-002 и ЭС РД 009

Офис по работе с юридическими лицами:

105318, г.Москва, ул.Щербаковская д.3, офис 1107, 1118, ДЦ «Щербаковский»

Телефон: +7 495 668-12-70 (многоканальный)

Факс: +7 495 668-12-70 (доб.304)

E-mail: info@moschip.ru

Skype отдела продаж:

moschip.ru

moschip.ru_4

moschip.ru_6

moschip.ru_9