THIS DRAWING IS UNPUBLISHED. RELEASED FOR PUBLICATION –,– .
© COPYRIGHT – By – ALL RIGHTS RESERVED.

REVISIONS

P	LTR	DESCRIPTION	DATE	DWN	APVD
	2	OBSOLETE LOWER CASE PARTS ECR–16–010026	05JAN2017	AFK	LS

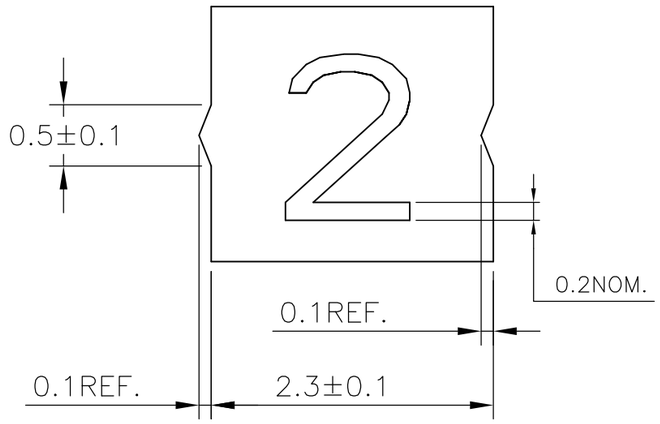

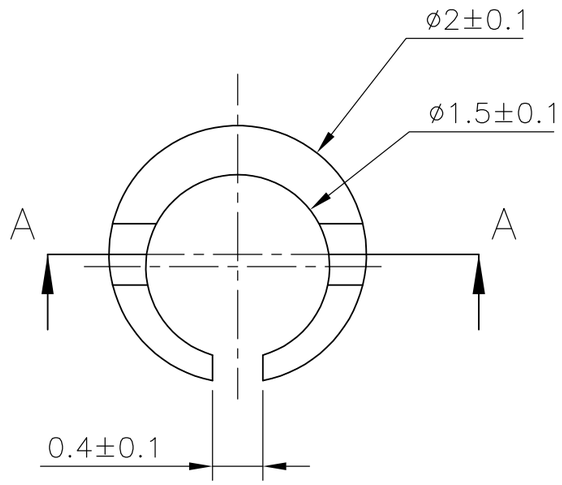

A–A

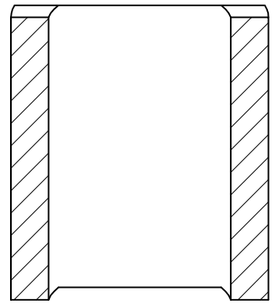

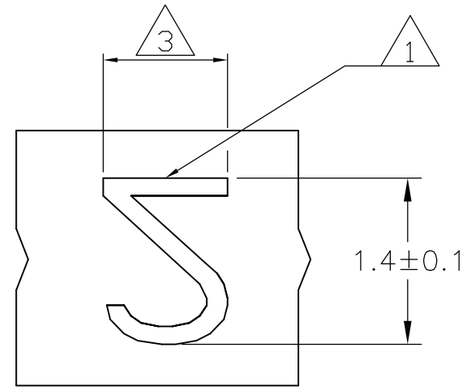

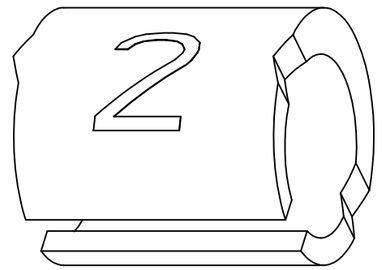

NOTES:

1. FOR PART NUMBERS SEE SHEET 3 OF 3.
2. MARK SHOULD BE CENTRALLY POSITIONED ±0.1 mm
3. WIDTH OF MARK DEPENDS ON CHARACTER PRINTED

THIS DRAWING IS A CONTROLLED DOCUMENT.

DIMENSIONS: mm

TOLERANCES UNLESS OTHERWISE SPECIFIED:
0 PLC ± –
1 PLC ± –
2 PLC ± –
3 PLC ± –
4 PLC ± –
ANGLES ± –

MATERIAL –

FINISH –

DWN RAGHAVENDRA K 25MAR2013
CHK KEAN ALAN 25MAR2013
APVD MARIO APPELLO 25MAR2013
PRODUCT SPEC —
APPLICATION SPEC —
WEIGHT 0

TE Connectivity

NAME SNAP–ON MARKER STB/STD 02 WITH APPLICATOR
–
–

SIZE	CAGE CODE	DRAWING NO	RESTRICTED TO
A3	00779	C–7–1768041–1	—

CUSTOMER DRAWING | SCALE NTS | SHEET 1 OF 3 | REV 2

THIS DRAWING IS UNPUBLISHED. RELEASED FOR PUBLICATION –,– .
© COPYRIGHT – By – ALL RIGHTS RESERVED.

REVISIONS

P	LTR	DESCRIPTION	DATE	DWN	APVD
	–	SEE SHEET 1	–	—	—

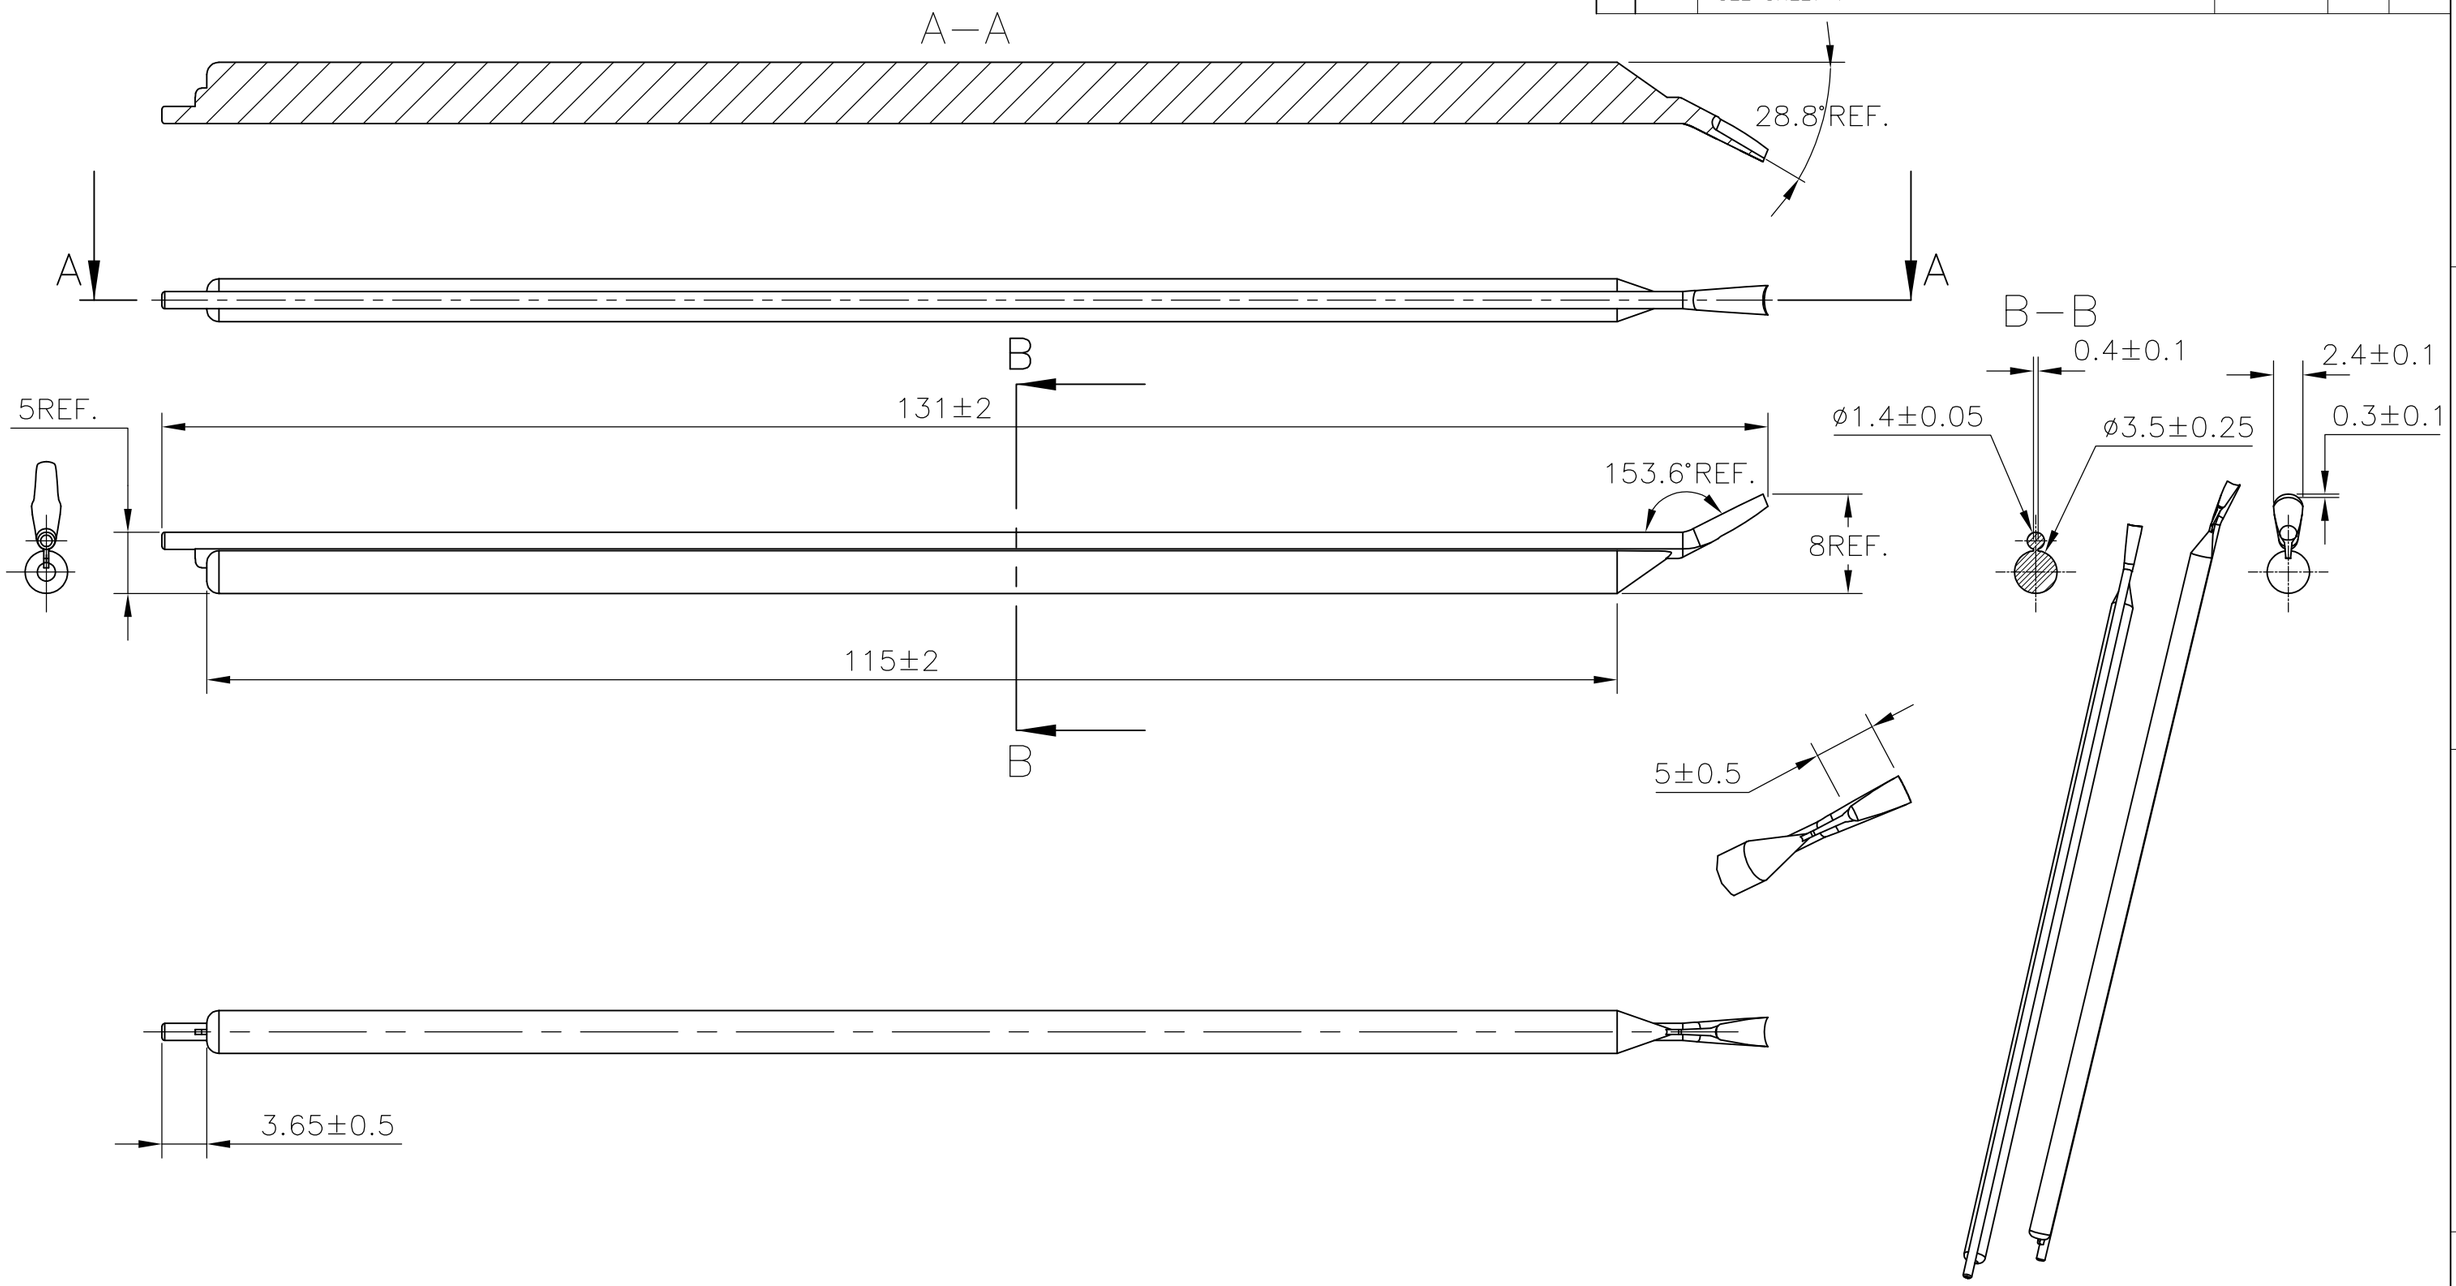

THIS DRAWING IS A CONTROLLED DOCUMENT.		DWN RAGHAVENDRA K 25MAR2013	TE Connectivity
DIMENSIONS: mm	TOLERANCES UNLESS OTHERWISE SPECIFIED: 0 PLC ± – 1 PLC ± – 2 PLC ± – 3 PLC ± – 4 PLC ± – ANGLES ± –	CHK KEAN ALAN 25MAR2013	NAME SNAP–ON MARKER STB/STD 02 WITH APPLICATOR
		APVD MARIO APPELLO 25MAR2013	–
		PRODUCT SPEC —	SIZE A3 / CAGE CODE 00779 / DRAWING NO C–7–1768041–1 / RESTRICTED TO —
MATERIAL –	FINISH –	APPLICATION SPEC —	
		WEIGHT –	CUSTOMER DRAWING / SCALE NTS / SHEET 2 OF 3 / REV 2

THIS DRAWING IS UNPUBLISHED. RELEASED FOR PUBLICATION –,– .
© COPYRIGHT – By – ALL RIGHTS RESERVED.

REVISIONS

P	LTR	DESCRIPTION	DATE	DWN	APVD
	–	SEE SHEET 1	–	—	—

DESCRIPTION	PART NO.
STB02–0–0	1–1768037–4
STB02–1–1	1–1768037–7
STB02–2–2	2–1768037–0
STB02–3–3	2–1768037–3
STB02–5–5	2–1768037–8
STB02–6–6	3–1768037–1
STB02–7–7	3–1768037–4
STB02–8–8	3–1768037–7
STB02–BLANK–0	4–1768037–0
STB02–BLANK–1	4–1768037–1
STB02–BLANK–2	4–1768037–2
STB02–BLANK–3	4–1768037–3
STB02–BLANK–5	4–1768037–4
STB02–BLANK–6	4–1768037–5
STB02–BLANK–7	4–1768037–6
STD02W–0	103302–000
STD02W–1	819694–000
STD02W–2	341158–000
STD02W–3	313440–000
STD02W–4	028034–000
STD02W–5	939726–000
STD02W–6	996948–000
STD02W–7	147282–000
STD02W–8	318610–000
STD02W–9	479820–000
STD02W–A	487180–000
STD02W–B	003324–000
STD02W–BLANK	5–1768041–0
~~STD02W–B–LC~~	~~5–1768041–1~~

DESCRIPTION	PART NO.
~~STD02W–D–LC~~	~~5–1768041–2~~
STD02W–DOT	5–1768041–3
STD02W–E	397338–000
STD02W–EARTH	5–1768041–4
STD02W–F	961776–000
~~STD02W–F–LC~~	~~5–1768041–6~~
STD02W–G	145890–000
STD02W–H	739622–000
STD02W–I	340984–000
STD02W–J	965732–000
STD02W–K	167492–000
STD02W–L	165426–000
STD02W–M	701898–000
STD02W–MINUS	6–1768041–1
STD02W–N	052350–000
~~STD02W–N–LC~~	~~6–1768041–3~~
STD02W–P	847560–000
STD02W–PLUS	6–1768041–4
STD02W–Q	153592–000
STD02W–R	703268–000
STD02W–S	108520–000
STD02W–SLASH	003880–000
STD02W–T	424514–000
STD02W–U	009222–000
STD02W–V	421406–000
STD02W–W	592248–000
STD02W–C	055262–000
STD02W–COLON	651674–000
STD02W–D	488834–000

DESCRIPTION	PART NO.
STD02W–X	141794–000
STD02W–Y	273610–000
STD02W–Z	471570–000
STD02Y–0	6–1768041–6
STD02Y–1	557314–000
STD02Y–2	983856–000
STD02Y–3	709528–000
STD02Y–4	365180–000
STD02Y–5	996838–000
STD02Y–6	859984–000
STD02Y–7	972648–000
STD02Y–8	379708–000
STD02Y–9	005930–000
STD02Y–A	6–1768041–7
STD02Y–B	7–1768041–0
STD02Y–BLANK	7–1768041–1
STD02Y–C	7–1768041–3
STD02Y–COLON	7–1768041–4
STD02Y–D	7–1768041–5
STD02Y–DOT	7–1768041–7
STD02Y–E	7–1768041–8
STD02Y–EARTH	7–1768041–9
STD02Y–F	8–1768041–1
STD02Y–G	8–1768041–3
STD02Y–H	8–1768041–5
STD02Y–I	8–1768041–7
STD02Y–J	8–1768041–8
STD02Y–K	8–1768041–9

DESCRIPTION	PART NO.
STD02Y–L	9–1768041–1
STD02Y–M	9–1768041–3
STD02Y–MINUS	9–1768041–4
STD02Y–N	9–1768041–6
STD02Y–P	9–1768041–8
STD02Y–PLUS	9–1768041–9
STD02Y–Q	1768042–1
STD02Y–R	1768042–2
STD02Y–S	1768042–4
STD02Y–SLASH	1768042–5
STD02Y–T	1768042–6
STD02Y–U	1768042–7
STD02Y–V	1768042–8
STD02Y–W	1768042–9
STD02Y–X	1–1768042–0
STD02Y–Y	1–1768042–1
STD02Y–Z	1–1768042–2

4 OBSOLETE PART

THIS DRAWING IS A CONTROLLED DOCUMENT.

DIMENSIONS: mm

TOLERANCES UNLESS OTHERWISE SPECIFIED:
0 PLC ± –
1 PLC ± –
2 PLC ± –
3 PLC ± –
4 PLC ± –
ANGLES ± –

MATERIAL –

FINISH –

DWN RAGHAVENDRA K 25MAR2013
CHK KEAN ALAN 25MAR2013
APVD MARIO APPELLO 25MAR2013
PRODUCT SPEC —
APPLICATION SPEC —
WEIGHT 0

TE Connectivity

NAME SNAP–ON MARKER STB/STD 02 WITH APPLICATOR
–
–

SIZE	CAGE CODE	DRAWING NO	RESTRICTED TO
A3	00779	C–7–1768041–1	—

CUSTOMER DRAWING

SCALE	SHEET	REV
NTS	3 OF 3	2

Общество с ограниченной ответственностью «МосЧип» ИНН 7719860671 / КПП 771901001
Адрес: 105318, г.Москва, ул.Щербаковская д.3, офис 1107

Данный компонент на территории Российской Федерации

Вы можете приобрести в компании MosChip.

Для оперативного оформления запроса Вам необходимо перейти по данной ссылке:

http://moschip.ru/get-element

Вы можете разместить у нас заказ для любого Вашего проекта, будь то серийное производство или разработка единичного прибора.

В нашем ассортименте представлены ведущие мировые производители активных и пассивных электронных компонентов.

Нашей специализацией является поставка электронной компонентной базы двойного назначения, продукции таких производителей как XILINX, Intel (ex.ALTERA), Vicor, Microchip, Texas Instruments, Analog Devices, Mini-Circuits, Amphenol, Glenair.

Сотрудничество с глобальными дистрибьюторами электронных компонентов, предоставляет возможность заказывать и получать с международных складов практически любой перечень компонентов в оптимальные для Вас сроки.

На всех этапах разработки и производства наши партнеры могут получить квалифицированную поддержку опытных инженеров.

Система менеджмента качества компании отвечает требованиям в соответствии с ГОСТ Р ИСО 9001, ГОСТ РВ 0015-002 и ЭС РД 009

Офис по работе с юридическими лицами:

105318, г.Москва, ул.Щербаковская д.3, офис 1107, 1118, ДЦ «Щербаковский»

Телефон: +7 495 668-12-70 (многоканальный)

Факс: +7 495 668-12-70 (доб.304)

E-mail: info@moschip.ru

Skype отдела продаж:
moschip.ru
moschip.ru_4
moschip.ru_6
moschip.ru_9