THIS DRAWING IS UNPUBLISHED. RELEASED FOR PUBLICATION 20
© COPYRIGHT 20 BY - ALL RIGHTS RESERVED.

LOC	DIST
ES	00

REVISIONS

P	LTR	DESCRIPTION	DATE	DWN	APVD
	P4	REV PER ECR-13-015977	14OCT2013	CZ	SZ
	P5	REV PER ECR-13-004893	25NOV2013	ML	SZ
	P6	ADD NEW PART 5-6600333-2	11OCT2014	AY	SZ
	P7	REV PER ECR-15-007162	04MAY2015	CZ	SZ

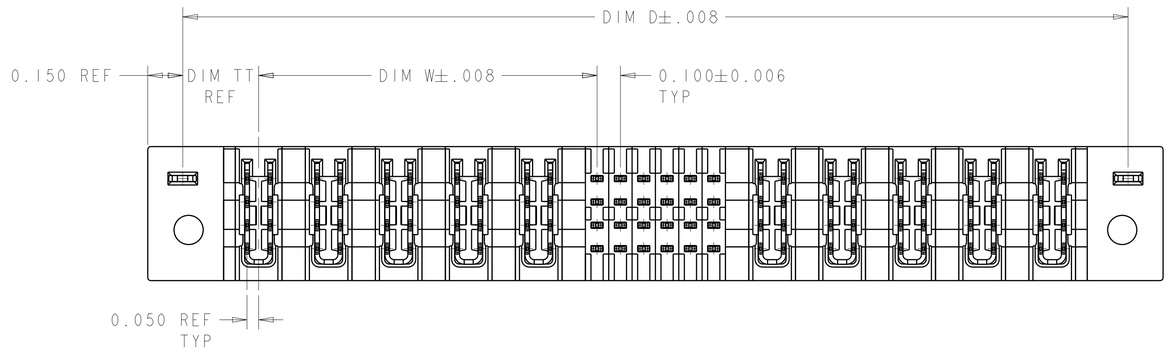

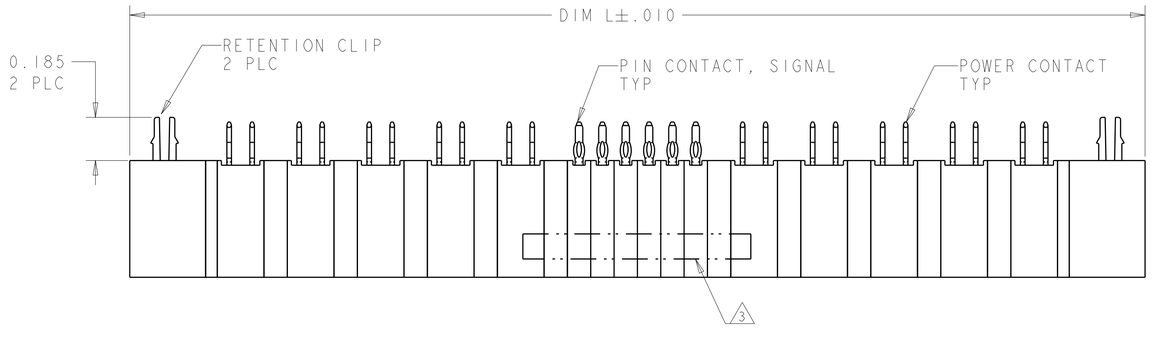

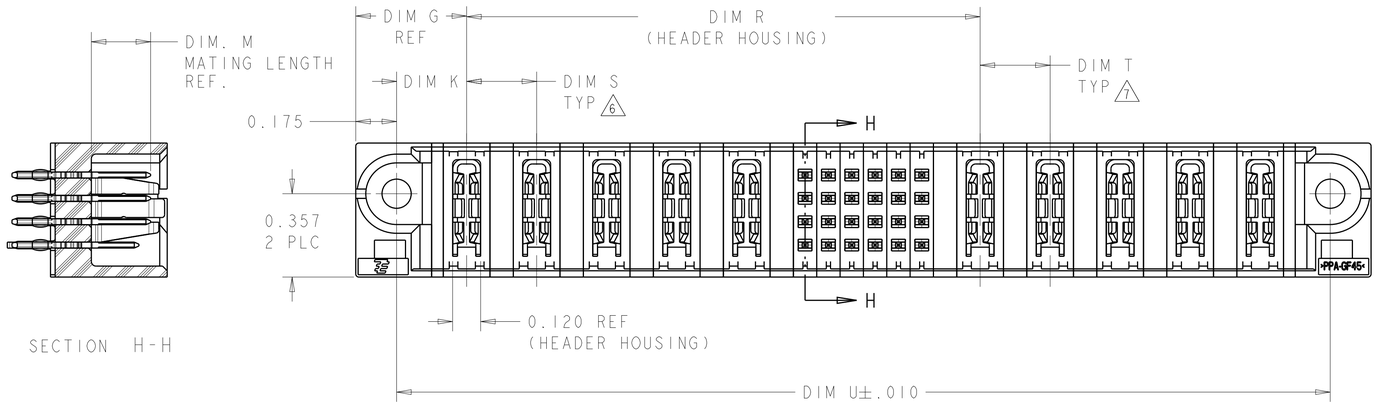

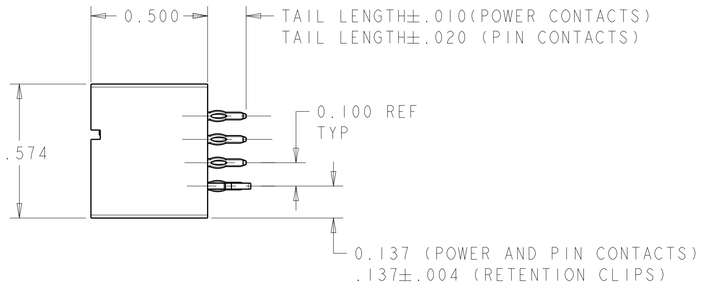

1. HEADER HOUSING: THERMO PLASTIC, BLACK, UL94 V-0; CONTACTS AND RETENTION CLIPS: COPPER ALLOY.
2. CONTACT PLATING: NOBLE METAL PLATING ON CONTACT FUNCTIONAL AREA OF POWER AND SIGNAL CONTACTS
3. "AMP", PART NUMBER AND DATE CODE MARKED IN THIS AREA. PARTS UNDER 2.50 LONG MAY BE MARKED ON BOTH SIDES.
4. DATUM AND BASIC DIMENSIONS ESTABLISHED BY CUSTOMER.
5. PCB - ALL HOLE DIAMETERS ARE FINISHED HOLE SIZES.
6. APPLIES TO POWER MODULES ON LEFT SIDE OF SIGNAL CAVITIES OF HOUSING.
7. APPLIES TO POWER MODULES ON RIGHT SIDE OF SIGNAL CAVITIES OF HOUSING.
8. A SEATING TOOL IS REQUIRED TO SEAT THE HEADER ON THE P.C. BOARD. PLEASE REFER TO THE 114-13038 APPLICATION SPEC.
9. MECHANICAL CONNECTOR KEEP OUT ZONE.
10. VARAIBLE DIMENSION SHOWN VIEW.(SEE SHEET 6)

THIS DRAWING IS A CONTROLLED DOCUMENT.

DIMENSIONS: INCH

TOLERANCES UNLESS OTHERWISE SPECIFIED:
0 PLC ±-
1 PLC ±-
2 PLC ±.01
3 PLC ±.005
4 PLC ±.0020
ANGLES ±2°

MATERIAL - 1
FINISH - 2

DWN J.McCLINTON 23MAR2005
CHK D.TROUT 23MAR2005
APVD R.WHYNE 23MAR2005

PRODUCT SPEC 108-1973
APPLICATION SPEC 114-13038
WEIGHT -

TE Connectivity

NAME VERTICAL HEADER ASSEMBLY, W/GUIDES, PRESS FIT, TYPE PSP MULTI-BEAM XL

SIZE	CAGE CODE	DRAWING NO	RESTRICTED TO
A1	00779	C-6600333	-

Customer Drawing SCALE 3:1 SHEET 1 OF 22 REV P7

THIS DRAWING IS UNPUBLISHED. RELEASED FOR PUBLICATION 20
© COPYRIGHT 20 BY - ALL RIGHTS RESERVED.

LOC	DIST
ES	00

REVISIONS

P	LTR	DESCRIPTION	DATE	DWN	APVD
	-	SEE SHEET 1	-	-	-

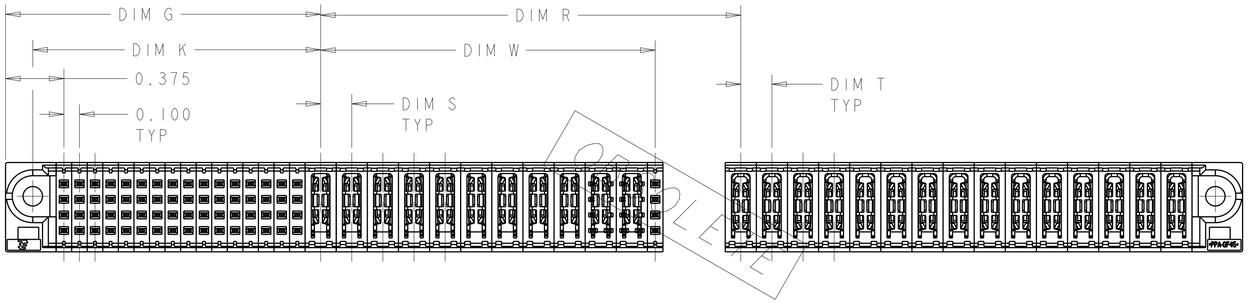

PART NUMBER 2-6600333-3
UNSPECIFIED REFER TO TEH SHEET 1

	DIM "TT"	DIM "W"	DIM "U"	DIM "T"	DIM "S"	DIM "R"	DIM "L"	DIM "K"	DIM "G"	DIM "D"	RETENTION CLIP	DESCRIPTION	PART NO
P6	.300	.425	2.500	.250	.250	1.700	2.850	.275	.450	2.550	NO	2P + 48S + 2P	5-6600333-2
	.300	1.425	4.250	.250	.250	2.700	4.600	.275	.450	4.300	NO	6P + 48S + 5P	5-6600333-1
P1	.300	.425	2.400	.250	.250	1.100	2.750	.275	.450	2.450	NO	2P + 24S + 4P	5-6600333-0
	.300	.175	1.100	-	-	.550	1.450	.275	.450	1.150	YES	1P + 12S + 1P	4-6600333-9
N7	.300	1.225	4.000	.250	.250	2.200	4.350	.275	.450	4.057	NO	5P + 24S + 6P	4-6600333-8
N3	.300	.925	2.600	.250	.250	1.300	2.950	.275	.450	2.650	YES	4P + 12S + 4P	4-6600333-6
N5	.325	.550	2.200	.300	.300	1.300	2.550	.300	.475	2.250	YES	2ACP + 24S+ 2ACP	4-6600333-5
	.300	.425	1.900	.250	.250	1.100	2.250	.275	.450	1.950	YES	2P + 24S + 2P	4-6600333-4
N4	.325	.550	2.200	.300	.300	1.300	2.550	.300	.475	2.250	YES	2ACP + 24S + 2ACP	4-6600333-3
	.300	1.925	4.700	.250	.250	2.400	5.050	.275	.450	4.750	YES	8P + 16S + 8P	4-6600333-2
	.300	.425	1.600	.250	.250	.800	1.950	.275	.450	1.650	YES	2P + 12S + 2P	4-6600333-1
	.325	.850	2.800	.300	.300	1.600	3.150	.300	.475	2.850	YES	3ACP + 24S + 3ACP	3-6600333-9
	.300	1.425	3.500	.250	.250	1.700	3.850	.275	.450	3.550	YES	6P + 8S + 6P	3-6600333-8
	.300	.475	2.000	.250	.250	1.200	2.350	.275	.450	2.050	YES	2P + 24S + 2P	3-6600333-7
	.300	.925	3.700	.250	.250	2.400	4.050	.275	.450	3.750	NO	4P + 56S + 4P	3-6600333-6
	.300	.675	2.400	.250	.250	1.350	2.750	.275	.450	2.450	YES	3P + 24S + 3P	3-6600333-5
	.300	.925	2.500	.250	.250	1.200	2.850	.275	.450	2.550	YES	4P + 8S + 4P	3-6600333-4
	.300	.925	2.700	.250	.250	1.400	3.050	.275	.450	2.750	NO	4P + 16S + 4P	3-6600333-3
	.300	.925	2.900	.250	.250	1.600	3.250	.275	.450	2.950	NO	4P + 24S + 4P	3-6600333-2
	.325	1.750	4.800	.250	.300	2.475	5.150	.300	.475	4.850	YES	6ACP + 24S + 8P	3-6600333-1
	.300	.225	1.300	-	-	.750	1.650	.275	.450	1.350	YES	1P + 16S + 1P	3-6600333-0
	.300	.425	2.100	-	.250	1.300	2.450	.275	.450	2.150	YES	2P + 32S + 2P	2-6600333-9
	.300	.925	2.450	.250	.250	1.400	2.800	.275	.450	2.500	YES	4P + 16S + 3P	2-6600333-8
	.300	.975	3.250	.250	.250	1.700	3.600	.275	.450	3.300	YES	4P + 24S + 5P	2-6600333-7
	.300	.675	2.400	.250	.250	1.350	2.750	.275	.450	2.450	YES	3P + 24S + 3P	2-6600333-6
	.300	.925	2.450	.250	.250	1.400	2.800	.275	.450	2.500	YES	4P + 16S + 3P	2-6600333-5
	.275	2.000	5.450	10	10	2.650	5.800	.250	.425	5.500	YES	10P + 24S + 12P	2-6600333-4
OBSOLETE	~~1.875~~	~~2.150~~	~~7.600~~	~~.200~~	~~.200~~	~~2.700~~	~~7.950~~	~~1.850~~	~~2.025~~	~~7.650~~	~~YES~~	~~64S+11P+20S+15P~~	~~2-6600333-3~~
	.275	2.000	5.450	10	10	2.650	5.800	.250	.425	5.500	YES	10P + 24S + 12P	2-6600333-2
	.325	1.750	4.800	.250	.300	2.475	5.150	.300	.475	4.850	YES	6ACP + 24S + 8P	2-6600333-1
	.300	.475	2.000	.250	.250	1.200	2.350	.275	.450	2.050	YES	2P + 24S + 2P	1-6600333-6
	.300	1.425	3.900	.250	.250	2.100	4.250	.275	.450	3.950	YES	6P + 24S + 6P	1-6600333-5
	.300	.975	3.200	.250	.250	1.900	3.550	.275	.450	3.250	YES	4P + 32S + 4P	1-6600333-4
	.300	1.425	3.900	.250	.250	2.100	4.250	.275	.450	3.950	YES	6P + 24S + 6P	1-6600333-3
	.300	.425	1.900	.250	.250	1.100	2.250	.275	.450	1.950	YES	2P + 24S + 2P	1-6600333-2
	.325	.850	2.800	.300	.300	1.600	3.150	.300	.475	2.850	YES	3ACP + 24S + 3ACP	1-6600333-1
	.300	.475	1.800	.250	.250	1.000	2.150	.275	.450	1.850	YES	2P + 16S + 2P	1-6600333-0
	.300	.225	1.300	-	-	.750	1.650	.275	.450	1.350	YES	1P + 16S + 1P	6600333-9
	.300	.425	3.250	-	.250	2.700	3.600	.275	.450	3.300	YES	2P + 88S + 1P	6600333-8
	.300	.725	2.300	.250	.250	1.250	2.650	.275	.450	2.350	YES	3P + 16S + 3P	6600333-7
	.300	.975	3.000	.250	.250	1.700	3.350	.275	.450	3.050	YES	4P + 24S + 4P	6600333-6
	.300	.475	2.000	.250	.250	1.200	2.350	.275	.450	2.050	YES	2P + 24S + 2P	6600333-5
	.300	.425	1.700	.250	.250	.900	2.050	.275	.450	1.750	YES	2P + 16S + 2P	6600333-4
	.325	1.450	4.000	.300	.300	2.200	4.350	.300	.475	4.050	YES	5ACP + 24S + 5ACP	6600333-1

THIS DRAWING IS A CONTROLLED DOCUMENT.

DIMENSIONS: INCH

TOLERANCES UNLESS OTHERWISE SPECIFIED:
0 PLC ±-
1 PLC ±-
2 PLC ±.01
3 PLC ±.005
4 PLC ±.0020
ANGLES ±2°

MATERIAL - -
FINISH - -

DWN J.McCLINTON 23MAR2005
CHK D.TROUT 23MAR2005
APVD R.WHYNE 23MAR2005
PRODUCT SPEC 108-1973
APPLICATION SPEC 114-13038
WEIGHT -

TE Connectivity

NAME VERTICAL HEADER ASSEMBLY, W/GUIDES, PRESS FIT, TYPE PSP MULTI-BEAM XL

SIZE	CAGE CODE	DRAWING NO	RESTRICTED TO
A1	00779	C-6600333	-

Customer Drawing

SCALE 3:1 SHEET 2 OF 22 REV P7

THIS DRAWING IS UNPUBLISHED. RELEASED FOR PUBLICATION 20
© COPYRIGHT 20 BY - ALL RIGHTS RESERVED.

LOC	DIST
ES	00

REVISIONS

P	LTR	DESCRIPTION	DATE	DWN	APVD
	-	SEE SHEET 1	-	-	-

PART NUMBER	ROWS		POWER					SIGNAL						POWER				
			P1	P2	P3	P4	P5	1	2	3	4	5	6	P6	P7	P8	P9	P10
6600333-1	D		VM	VM	VM	VM	VM	EV	EV	EV	EV	EV	EV	VM	VM	VM	VM	VM
	C							EV	EV	EV	EV	EV	EV					
	B							EV	EV	EV	EV	EV	EV					
	A							ES	ES	ES	ES	ES	ES					
5ACP+24S+5ACP		HD																HD

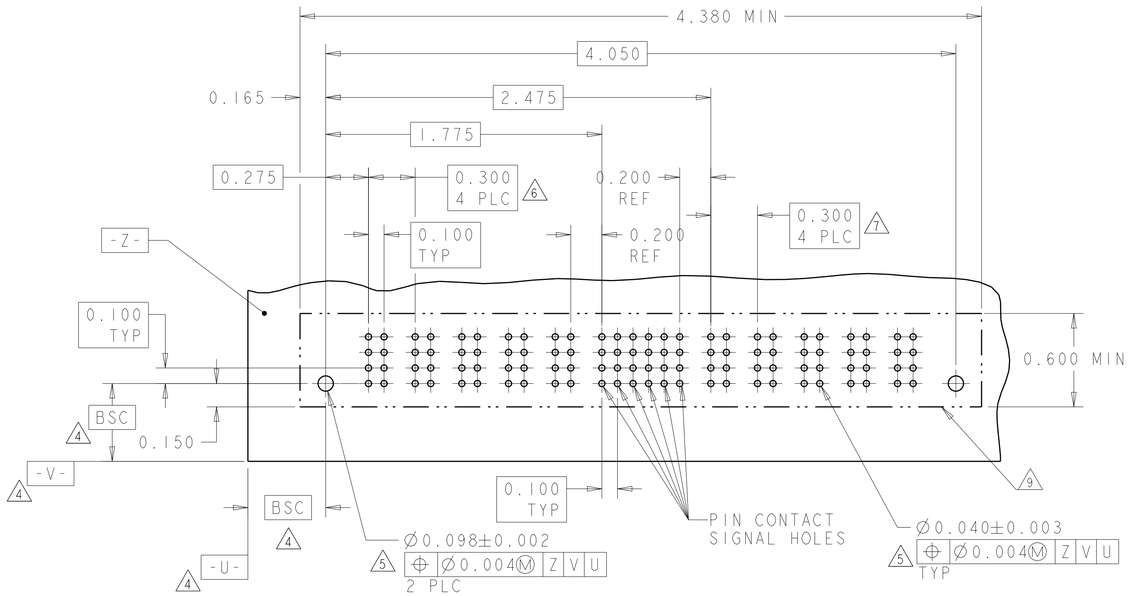

RECOMMENDED PCB LAYOUT 6600333-1
SCALE 2:1

PART NUMBER	ROWS		POWER		SIGNAL						POWER						POWER	
			P1	P2	1	2	3	4	5	6	P3	P4	P5	P6	P7	P8	P9	P10
6600333-5	D		VM	VM	EV	EV	EV	EV	EV	EV	VM	VM						
	C				EV	EV	EV	EV	EV	EV								
	B				EV	EV	EV	EV	EV	EV								
	A				ES	ES	ES	ES	ES	ES								
2P+24S+2P		HD																HD

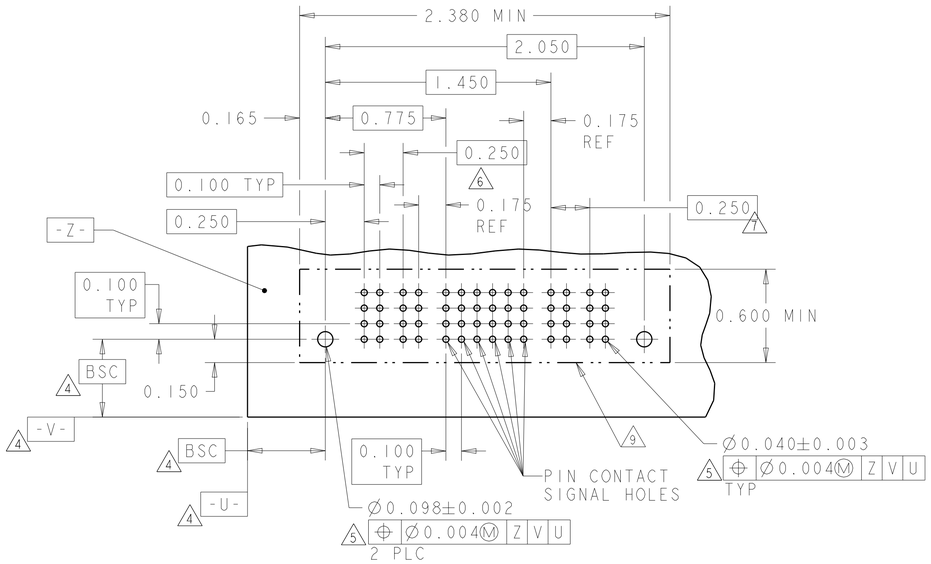

RECOMMENDED PCB LAYOUT 6600333-5
SCALE 2:1

PART NUMBER	ROWS		POWER		SIGNAL				POWER	
			P1	P2	1	2	3	4	P3	P4
6600333-4	D		VM	VM	EV	EV	EV	EV	VM	VM
	C				EV	EV	EV	EV		
	B				EV	EV	EV	EV		
	A				EV	EV	EV	EV		
2P+16S+2P		HD								HD

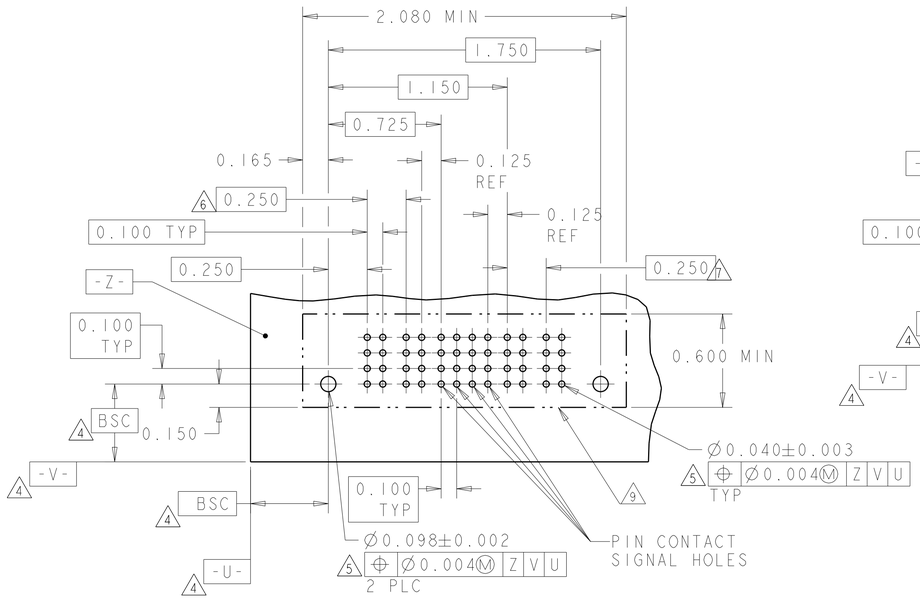

RECOMMENDED PCB LAYOUT 6600333-4
SCALE 2:1

PART NUMBER	ROWS		POWER				SIGNAL						POWER				
			P1	P2	P3	P4	1	2	3	4	5	6	P5	P6	P7	P8	
6600333-6	D		VM	VM	VM	VM	ES	ES	ES	ES	EV	ES	VM	VM	VM	VM	
	C						ES	ES	ES	ES	EV	ES					
	B						ES	ES	ES	ES	EV	ES					
	A						ES	ES	EV	ES	EV	ES					
4P+24S+4P		HD															HD

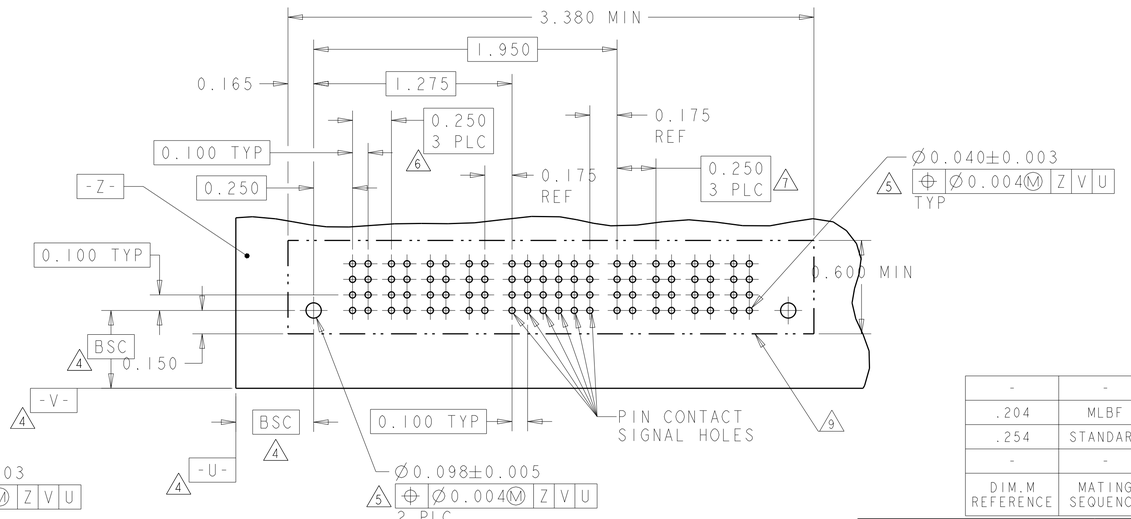

RECOMMENDED PCB LAYOUT 6600333-6
SCALE 2:1

-	-	RETENTION CLIP	HD
.204	MLBF	SIGNAL CONTACT .165 TAIL LENGTH	ES
.254	STANDARD	SIGNAL CONTACT .165 TAIL LENGTH	EV
-	-	POWER CONTACT .165 TAIL LENGTH	VM
DIM.M REFERENCE	MATING SEQUENCE	DESCRIPTION	IDENTIFIER

THIS DRAWING IS A CONTROLLED DOCUMENT.

DIMENSIONS: INCH

TOLERANCES UNLESS OTHERWISE SPECIFIED:
0 PLC ±-
1 PLC ±-
2 PLC ±.01
3 PLC ±.005
4 PLC ±.0020
ANGLES ±2°

MATERIAL -
FINISH -

DWN	J.McCLINTON	23MAR2005
CHK	D.TROUT	23MAR2005
APVD	R.WHYNE	23MAR2005
PRODUCT SPEC	108-1973	
APPLICATION SPEC	114-13038	
WEIGHT	-	

TE Connectivity

NAME: VERTICAL HEADER ASSEMBLY, W/GUIDES, PRESS FIT, TYPE PSP MULTI-BEAM XL

SIZE	CAGE CODE	DRAWING NO	RESTRICTED TO
A1	00779	C-6600333	-

Customer Drawing | SCALE 3:1 | SHEET 3 OF 22 | REV P7

THIS DRAWING IS UNPUBLISHED. RELEASED FOR PUBLICATION 20
© COPYRIGHT 20 BY - ALL RIGHTS RESERVED.

LOC	DIST
ES	00

REVISIONS

P	LTR	DESCRIPTION	DATE	DWN	APVD
	-	SEE SHEET 1	-	-	-

PART NUMBER	ROWS		POWER			SIGNAL				POWER			
			P1	P2	P3	1	2	3	4	P4	P5	P6	
6600333-7	D		VM	VM	VM	EV	EV	EV	EV	VM	VM	VM	
	C					ES	ES	ES	ES				
	B					ES	ES	ES	ES				
	A					EV	EV	EV	EV				
3P+16S+3P		HD											HD

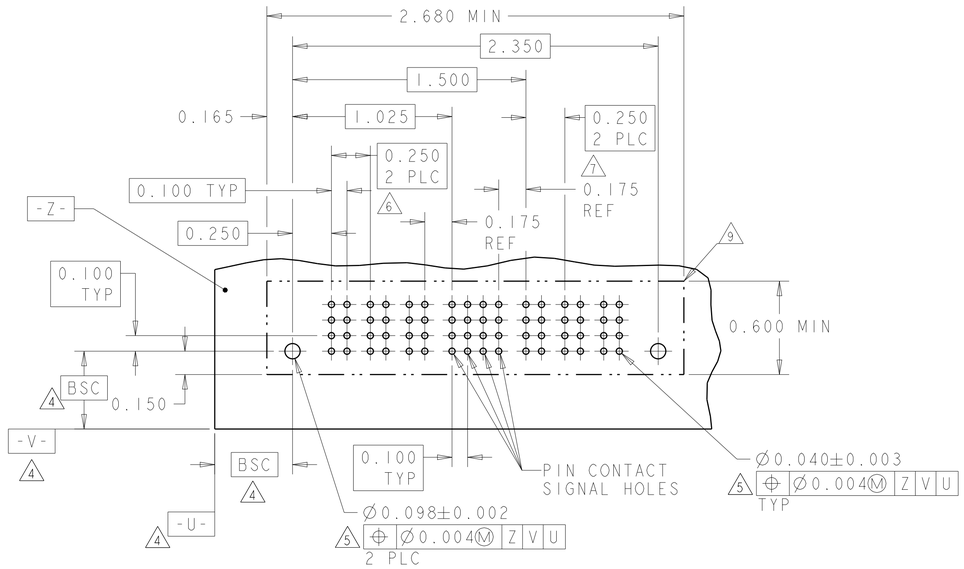

RECOMMENDED PCB LAYOUT 6600333-7
SCALE 2:1

PART NUMBER	ROWS		POWER		SIGNAL																				POWER	
			P1	P2	1	2	3	4	5	6	7	8	9	10	11	12	13	14	15	16	17	18	19	20	21	22	P3	
6600333-8	D		VM	VM	EV	EV	EV	EV	EV	EV	EV	EV	EV	EV	EV	EV	EV	EV	EV	EV	EV	EV	EV	EV	EV	EV	VM	
	C				EV	EV	EV	EV	EV	EV	EV	EV	EV	EV	EV	EV	EV	EV	EV	EV	EV	EV	EV	EV	EV	EV		
	B				EV	EV	EV	EV	EV	EV	EV	EV	EV	EV	EV	EV	EV	EV	EV	EV	EV	EV	EV	EV	EV	EV		
	A				EV	EV	EV	EV	EV	EV	EV	EV	EV	EV	EV	EV	EV	EV	EV	EV	EV	EV	EV	EV	EV	EV		
2P+88S+1P		HD																										HD

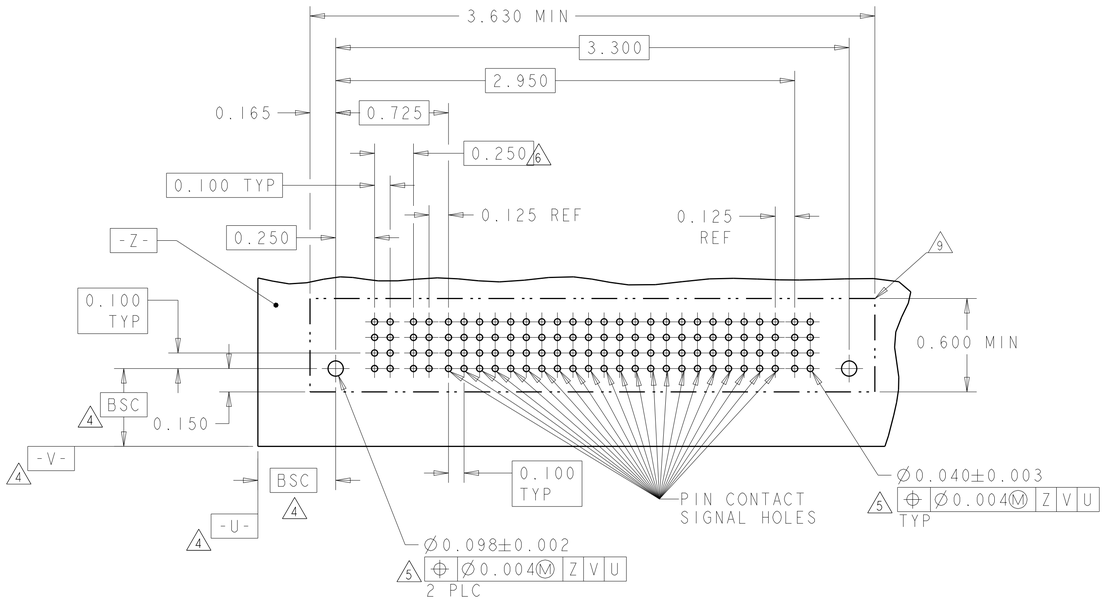

RECOMMENDED PCB LAYOUT 6600333-8
SCALE 2:1

PART NUMBER	ROWS		POWER	SIGNAL				POWER	
			P1	1	2	3	4	P2	
6600333-9	D		VM	ES	EV	ES	EV	VM	
	C			EV	EV	EV	EV		
	B			ES	EV	ES	EV		
	A			ES	EV	ES	EV		
1P+16S+1P		HD							HD

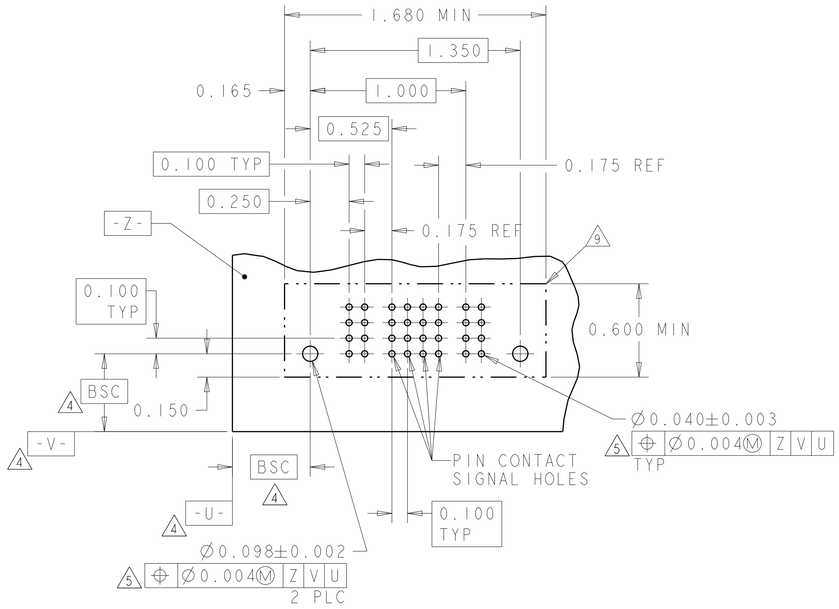

RECOMMENDED PCB LAYOUT 6600333-9
SCALE 2:1

PART NUMBER	ROWS		POWER	SIGNAL				POWER	
			P1	1	2	3	4	P2	
3-6600333-0	D		VM	ES	EV	EV	ES	VM	
	C			EV	EV	EV	EV		
	B			EV	EV	EV	EV		
	A			EV	EV	EV	EV		
1P+16S+1P		HD							HD

THE PCB LAYOUT OF 3-6600333-0 IS SAME AS 6600333-9

THIS DRAWING IS A CONTROLLED DOCUMENT.

DIMENSIONS: INCH

TOLERANCES UNLESS OTHERWISE SPECIFIED:
0 PLC ±-
1 PLC ±.1
2 PLC ±.01
3 PLC ±.005
4 PLC ±.0020
ANGLES ±2°

MATERIAL - -
FINISH - -

DWN J.McCLINTON 23MAR2005
CHK D.TROUT 23MAR2005
APVD R.WHYNE 23MAR2005

TE Connectivity

NAME VERTICAL HEADER ASSEMBLY, W/GUIDES, PRESS FIT, TYPE PSP MULTI-BEAM XL

PRODUCT SPEC 108-1973
APPLICATION SPEC 114-13038
WEIGHT -

SIZE	CAGE CODE	DRAWING NO	RESTRICTED TO
A1	00779	C-6600333	-

Customer Drawing | SCALE 3:1 | SHEET 4 OF 22 | REV P7

4805 (3/11)

THIS DRAWING IS UNPUBLISHED. RELEASED FOR PUBLICATION 20
© COPYRIGHT 20 BY - ALL RIGHTS RESERVED.

LOC	DIST
ES	00

REVISIONS

P	LTR	DESCRIPTION	DATE	DWN	APVD
	-	SEE SHEET 1	-	-	-

PART NUMBER	ROWS		POWER P1	POWER P2	SIGNAL 1	SIGNAL 2	SIGNAL 3	SIGNAL 4	POWER P3	POWER P4	
1-6600333-0	D		VM	VM	EV	EV	EV	EV	VM	VM	
	C				ES	ES	ES	ES			
	B				ES	ES	ES	ES			
	A				EV	EV	EV	EV			
2P+16S+2P		HD									HD

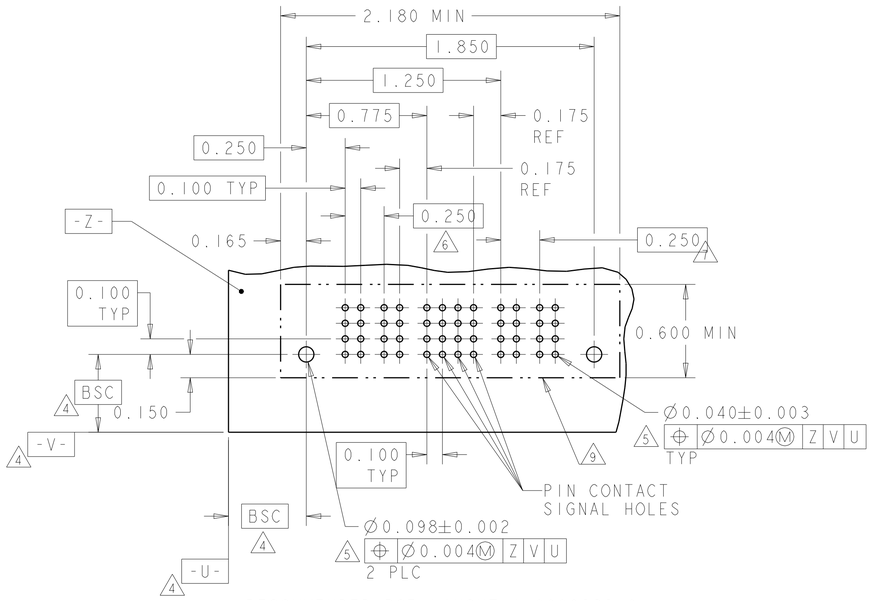

RECOMMENDED PCB LAYOUT 1-6600333-0
SCALE 2:1

PART NUMBER	ROWS		POWER P1	POWER P2	SIGNAL 1	SIGNAL 2	SIGNAL 3	SIGNAL 4	SIGNAL 5	SIGNAL 6	POWER P3	POWER P4	
1-6600333-2	D		VM	VM	EV	EV	EV	EV	EV	EV	VM	VM	
	C				EV	EV	EV	EV	EV	EV			
	B				EV	EV	EV	EV	EV	EV			
	A				EV	EV	EV	EV	EV	EV			
2P+24S+2P		HD											HD

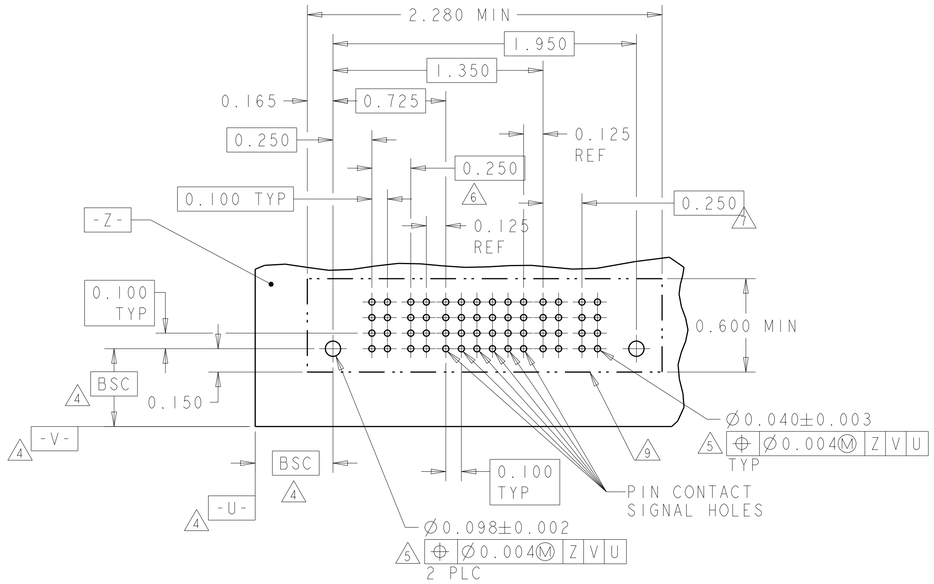

RECOMMENDED PCB LAYOUT 1-6600333-2
SCALE 2:1

PART NUMBER	ROWS		POWER P1	POWER P2	POWER P3	SIGNAL 1	SIGNAL 2	SIGNAL 3	SIGNAL 4	SIGNAL 5	SIGNAL 6	POWER P4	POWER P5	POWER P6	
1-6600333-1	D		VM	VM	VM	EV	EV	EV	EV	EV	EV	VM	VM	VM	
	C					EV	EV	EV	EV	EV	EV				
	B					EV	EV	EV	EV	EV	EV				
	A					EV	EV	EV	EV	EV	EV				
3ACP+24S+3ACP		HD													HD

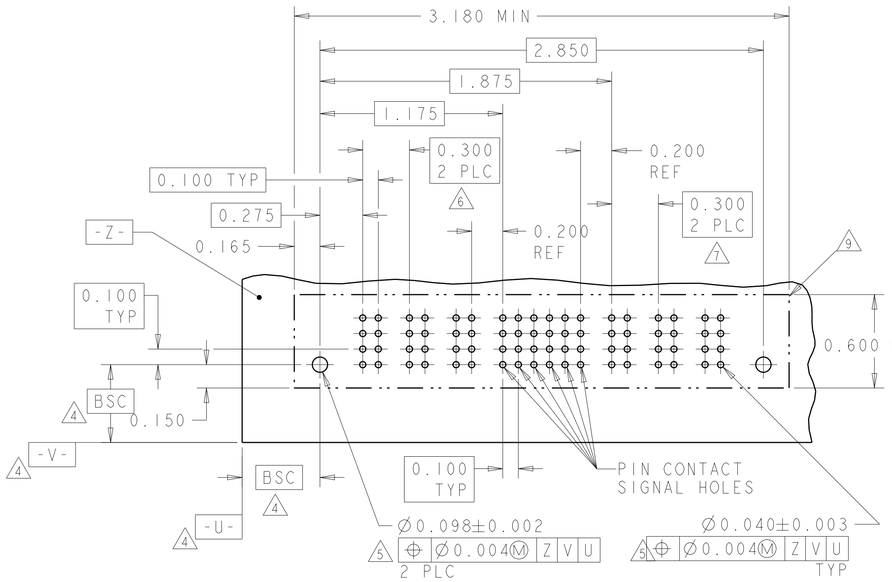

RECOMMENDED PCB LAYOUT 1-6600333-1
SCALE 2:1

PART NUMBER	ROWS		POWER P1	POWER P2	POWER P3	POWER P4	POWER P5	POWER P6	SIGNAL 1	SIGNAL 2	SIGNAL 3	SIGNAL 4	SIGNAL 5	SIGNAL 6	POWER P7	POWER P8	POWER P9	POWER P10	POWER P11	POWER P12	
1-6600333-3	D		VM	VM	VM	VM	VM	VM	EV	EV	EV	EV	EV	EV	VM	VM	VM	VM	VM	VM	
	C								EV	EV	EV	EV	EV	EV							
	B								EV	EV	EV	EV	EV	EV							
	A								EV	EV	EV	EV	EV	EV							
6P+24S+6P		HD																			HD

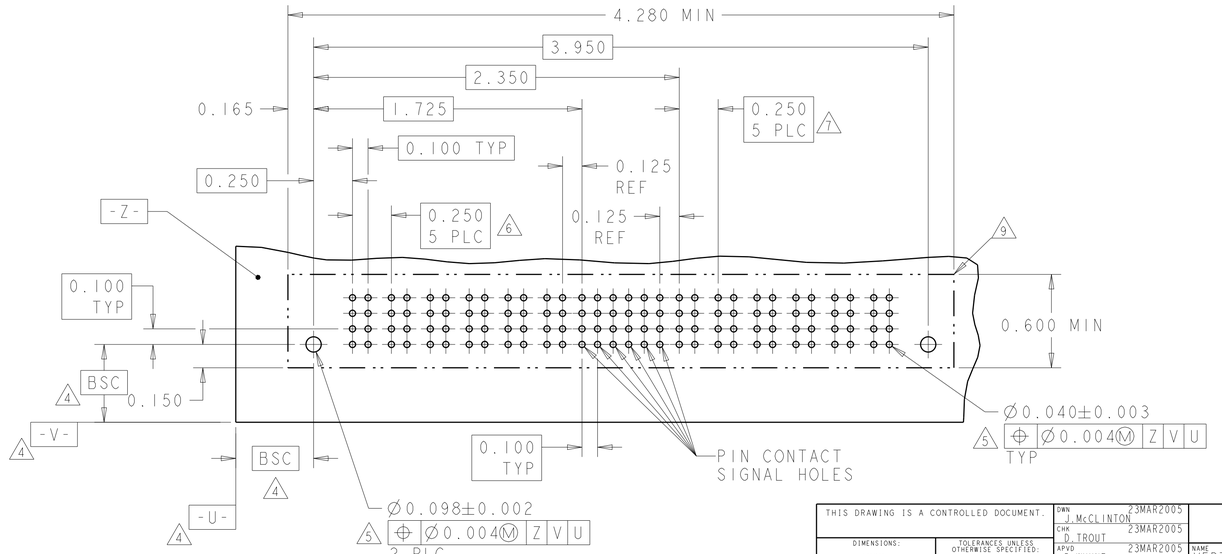

RECOMMENDED PCB LAYOUT 1-6600333-3
SCALE 2:1

THIS DRAWING IS A CONTROLLED DOCUMENT.

DIMENSIONS: INCH

TOLERANCES UNLESS OTHERWISE SPECIFIED:
0 PLC ±-
1 PLC ±-
2 PLC ±.01
3 PLC ±.005
4 PLC ±.0020
ANGLES ±2°

MATERIAL -
FINISH -

DWN J.McCLINTON 23MAR2005
CHK D.TROUT 23MAR2005
APVD R.WHYNE 23MAR2005

TE Connectivity

NAME VERTICAL HEADER ASSEMBLY, W/GUIDES, PRESS FIT, TYPE PSP MULTI-BEAM XL

PRODUCT SPEC 108-1973
APPLICATION SPEC 114-13038
WEIGHT -

SIZE A1 | CAGE CODE 00779 | DRAWING NO C-6600333 | RESTRICTED TO -

Customer Drawing | SCALE 3:1 | SHEET 5 OF 22 | REV P7

THIS DRAWING IS UNPUBLISHED. RELEASED FOR PUBLICATION 20
© COPYRIGHT 20 BY - ALL RIGHTS RESERVED.

LOC	DIST
ES	00

REVISIONS

P	LTR	DESCRIPTION	DATE	DWN	APVD
	-	SEE SHEET 1	-	-	-

PART NUMBER	ROWS		POWER P1	POWER P2	POWER P3	POWER P4	SIGNAL 1	2	3	4	5	6	7	8	POWER P5	P6	P7	P8	
1-6600333-4	D		VM	VM	VM	VM	EV	EV	EV	EV	EV	EV	EV	EV	VM	VM	VM	VM	
	C						EV	EV	EV	EV	EV	EV	EV	EV					
	B						EV	EV	EV	EV	EV	EV	EV	EV					
	A						EV	EV	EV	EV	EV	EV	EV	EV					
4P+32S+4P		HD																	HD

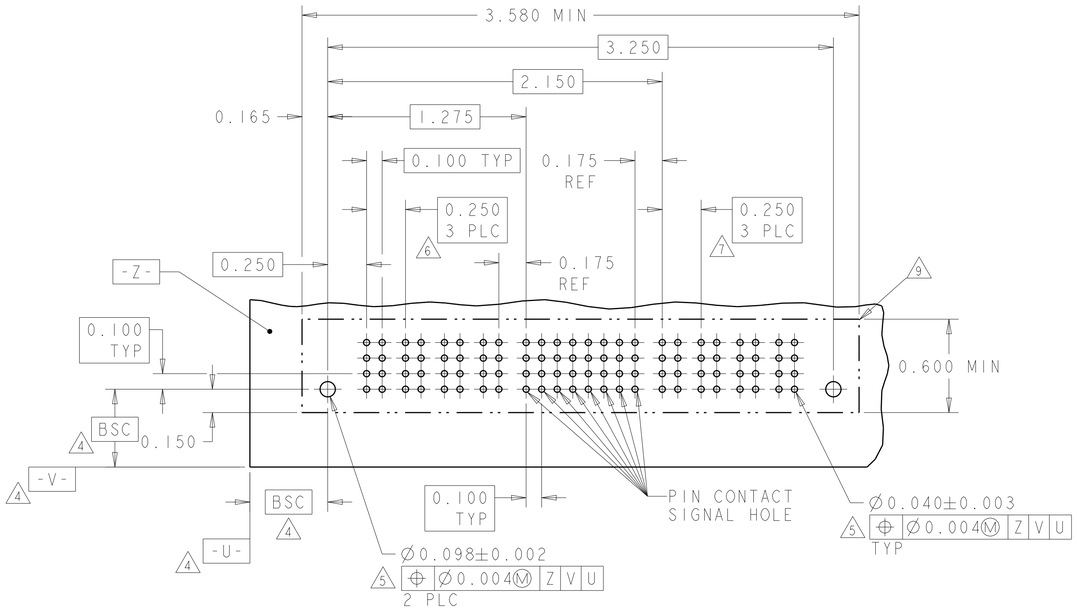

RECOMMENDED PCB LAYOUT 1-6600333-4
SCALE 2:1

PART NUMBER	ROWS		POWER P1	POWER P2	SIGNAL 1	2	3	4	5	6	POWER P3	P4	
1-6600333-6	D		VM	VM	ES	ES	ES	ES	ES	EV	VM	VM	
	C				ES	EV	EV	EV	EV	ES			
	B				ES	ES	ES	ES	ES	ES			
	A				ES	ES	ES	ES	ES	EV			
2P+24S+2P		HD											HD

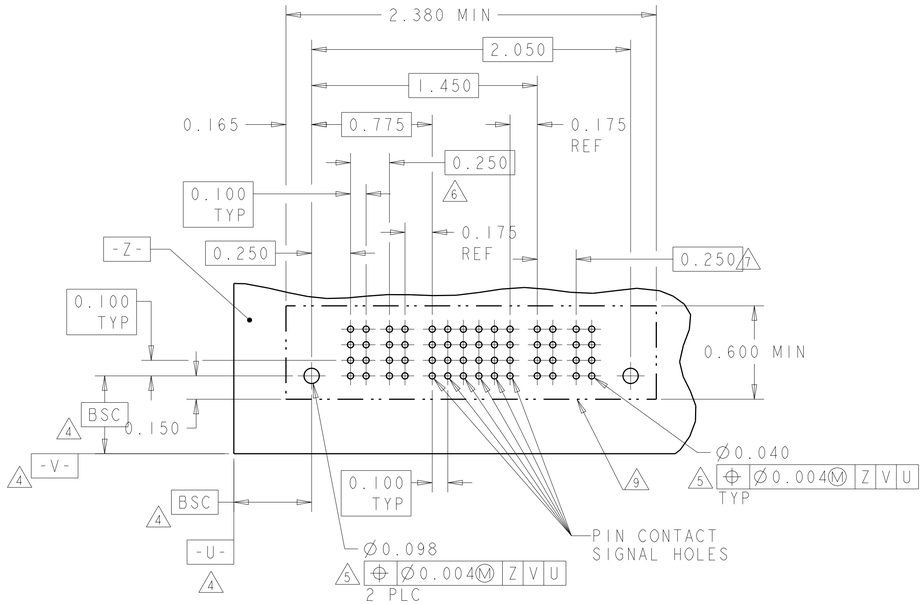

RECOMMENDED PCB LAYOUT 1-6600333-6
SCALE 2:1

PART NUMBER	ROWS		POWER P1	P2	P3	P4	P5	P6	SIGNAL 1	2	3	4	5	6	POWER P7	P8	P9	P10	P11	P12	
1-6600333-5	D		VM	VM	VM	VM	VM	VM	EV		EV	EV	EV	EV	VM	VM	VM	VM	VM	VM	
	C								EV		EV	EV	EV	EV							
	B								EV		EV	EV	EV	EV							
	A								EV		EV	EV	EV	ES							
6P+24S+6P		HD																			HD

NO CONTACTS LOADED

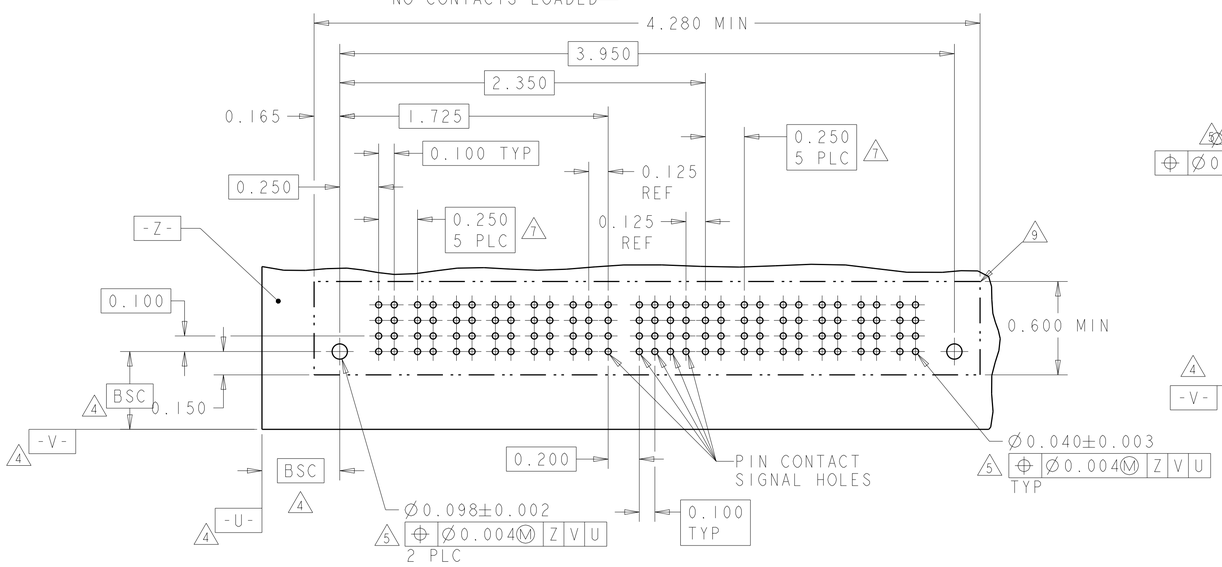

RECOMMENDED PCB LAYOUT 1-6600333-5
SCALE 2:1

PART NUMBER	ROWS		POWER P1	P2	P3	P4	P5	P6	SIGNAL 1	2	3	4	5	6	POWER P7	P8	P9	P10	P11	P12	P13	P14	
2-6600333-1	D		VM	VM	VM	VM		VM	EV	EV	EV	EV	EV	EV			VM	VM			VM	VM	
	C								EV	EV	EV	EV	EV	EV									
	B								EV	EV	EV	EV	EV	EV									
	A	HD							ES	ES	EV	EV	EV	EV									HD
6ACP + 24S + 8P																							

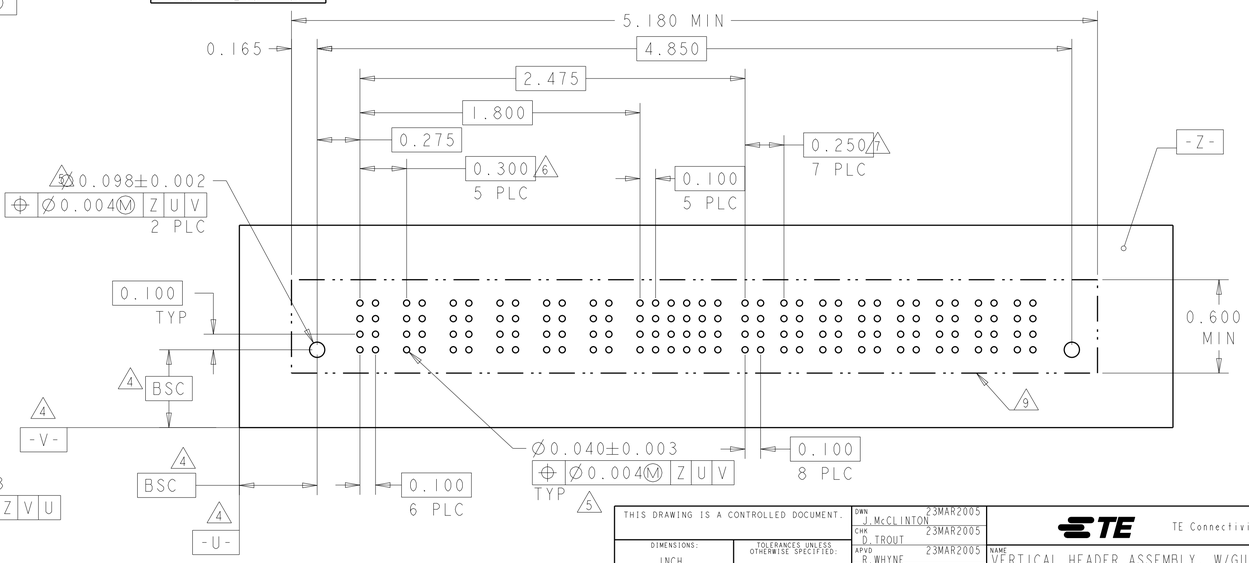

THIS DRAWING IS A CONTROLLED DOCUMENT.	DWN J.McCLINTON 23MAR2005	TE Connectivity	
DIMENSIONS: INCH	CHK D.TROUT 23MAR2005	NAME VERTICAL HEADER ASSEMBLY, W/GUIDES, PRESS FIT, TYPE PSP MULTI-BEAM XL	
TOLERANCES UNLESS OTHERWISE SPECIFIED: 0 PLC ±- 1 PLC ±- 2 PLC ±.01 3 PLC ±.005 4 PLC ±.0020 ANGLES ±2°	APVD R.WHYNE 23MAR2005	PRODUCT SPEC 108-1973	
MATERIAL - -		APPLICATION SPEC 114-13038	SIZE A1 CAGE CODE 00779 DRAWING NO C-6600333 RESTRICTED TO -
FINISH - -		WEIGHT -	Customer Drawing SCALE 3:1 SHEET 6 OF 22 REV P7

THIS DRAWING IS UNPUBLISHED. RELEASED FOR PUBLICATION 20
© COPYRIGHT 20 BY - ALL RIGHTS RESERVED.

LOC	DIST
ES	00

REVISIONS

P	LTR	DESCRIPTION	DATE	DWN	APVD
	-	SEE SHEET 1	-	-	-

PART NUMBER	ROWS
2-6600333-2	D C B A
10P + 24S + 12P	

POWER: P1 P2 P3 P4 P5 P6 P7 P8 P9 P10 | SIGNAL: 1 2 3 4 5 6 | POWER: P11 P12 P13 P14 P15 P16 P17 P18 P19 P20 P21 P22

HD — VM VM VM VM VM VM VM VM VM VM — EV EV EV EV EV EV (4 rows) — VM VM VM VM VM VM VM VM VM VM VM VM — HD

.200 4 PLC; .250; .200; .200; .250; .200 4 PLC; .200

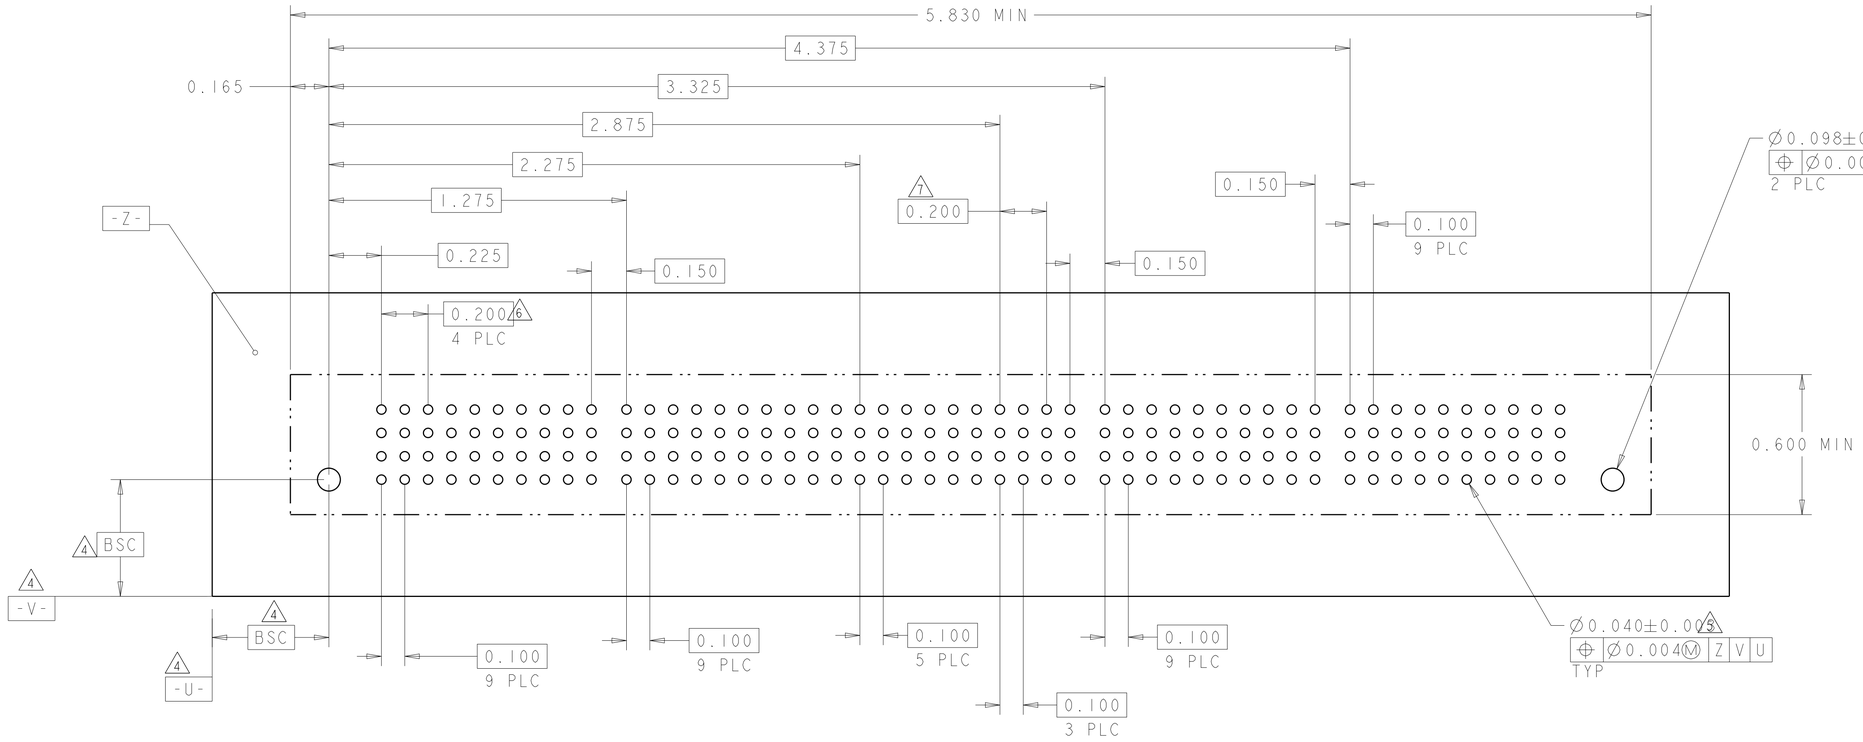

PART NUMBER	ROWS
2-6600333-4	D C B A
10P + 24S + 12P	

POWER: P1 P2 P3 P4 P5 P6 P7 P8 P9 P10 | SIGNAL: 1 2 3 4 5 6 | POWER: P11 P12 P13 P14 P15 P16 P17 P18 P19 P20 P21 P22

HD — VM VM VM VM VM VM VM VM VM VM — EV EV EV EV EV EV / EV EV EV EV EV EV / EV EV EV EV EV EV / EV ES EV EV EV EV — VM VM VM VM VM VM VM VM VM VM VM VM — HD

.200 4 PLC; .250; .200; .200; .250; .200 4 PLC; .200

THE PART NUMBER 2-6600333-4 PCB LAYOUT IS SAME AS 2-6600333-2

THIS DRAWING IS A CONTROLLED DOCUMENT.

DIMENSIONS: INCH

TOLERANCES UNLESS OTHERWISE SPECIFIED:
0 PLC ±-
1 PLC ±-
2 PLC ±.01
3 PLC ±.005
4 PLC ±.0020
ANGLES ±2°

MATERIAL - -
FINISH - -

DWN J.McCLINTON 23MAR2005
CHK D.TROUT 23MAR2005
APVD R.WHYNE 23MAR2005
PRODUCT SPEC 108-1973
APPLICATION SPEC 114-13038
WEIGHT -

TE Connectivity

NAME VERTICAL HEADER ASSEMBLY, W/GUIDES, PRESS FIT, TYPE PSP MULTI-BEAM XL

SIZE	CAGE CODE	DRAWING NO	RESTRICTED TO
A1	00779	C-6600333	-

Customer Drawing SCALE 3:1 SHEET 7 OF 22 REV P7

THIS DRAWING IS UNPUBLISHED. RELEASED FOR PUBLICATION 20
© COPYRIGHT 20 BY - ALL RIGHTS RESERVED.

LOC	DIST
ES	00

REVISIONS

P	LTR	DESCRIPTION	DATE	DWN	APVD
	-	SEE SHEET 1	-	-	-

| PART NUMBER | ROWS | | SIGNAL | | | | | | | | | | | | | | | POWER | | | | | | | | | | | SIGNAL | | | | | POWER | | | | | | | | | | | | | | |

THIS DRAWING IS UNPUBLISHED. RELEASED FOR PUBLICATION 20
© COPYRIGHT 20 BY - ALL RIGHTS RESERVED.

LOC	DIST
ES	00

REVISIONS

P	LTR	DESCRIPTION	DATE	DWN	APVD
	-	SEE SHEET 1	-	-	-

PART NUMBER	ROWS		POWER				SIGNAL				POWER			
			P1	P2	P3	P4	1	2	3	4	P5	P6	P7	
2-6600333-5	D		VM	VM	VM	VM	EV	EV	EV	EV	VM	VM	VM	
	C						EV	EV	EV	EV				
	B						EV	EV	EV	EV				
	A						ES	EV	EV	EV				
4P+16S+3P		HD												HD

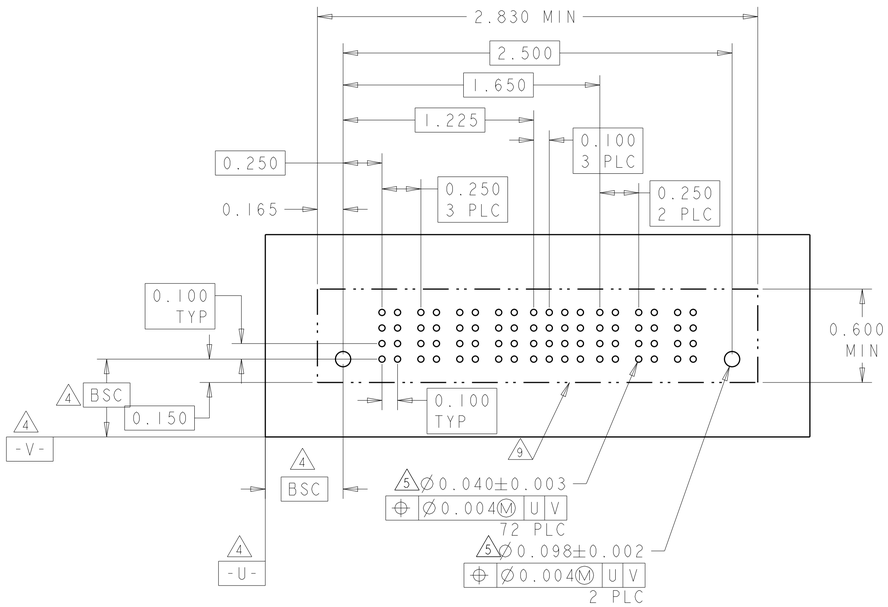

PART NUMBER	ROWS		POWER				SIGNAL						POWER					
			P1	P2	P3	P4	1	2	3	4	5	6	P5	P6	P7	P8	P9	
2-6600333-7	D		VM	VM	VM	VM	ES	EV	ES	EV	EV		VM	VM	VM	VM	VM	
	C						EV	EV	EV	ES	EV							
	B						EV	ES	EV	EV	EV							
	A						ES	ES	EV	EV	ES							
4P+24S+5P		HD																HD

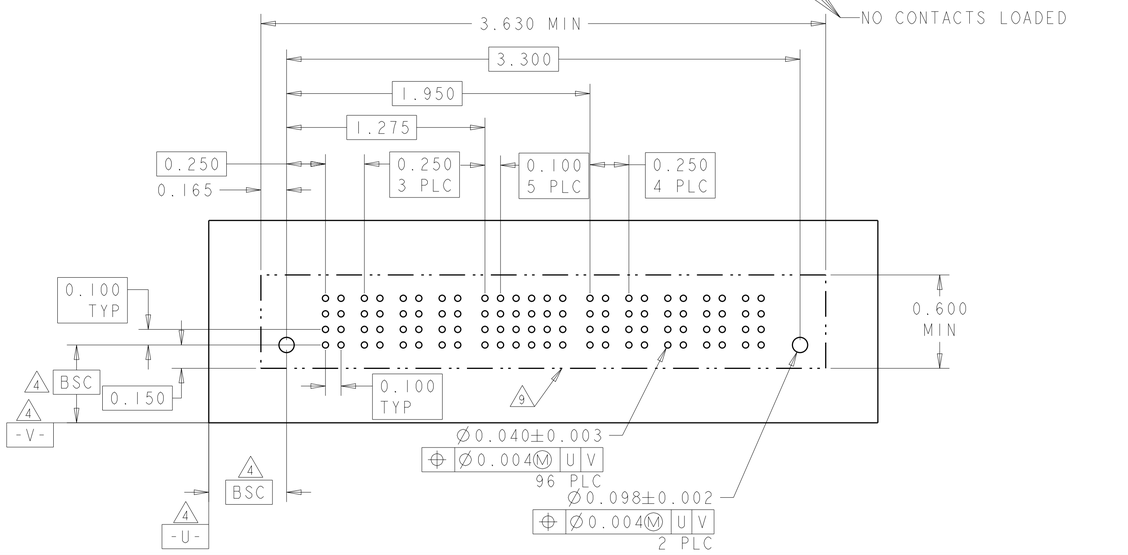

PART NUMBER	ROWS		POWER				SIGNAL						POWER			
			P1	P2	P3		1	2	3	4	5	6	P4	P5	P6	
2-6600333-6	D		VM	VM	VM		EV	EV	EV	EV	EV	EV	VM	VM	VM	
	C						EV	EV	EV	EV	EV	EV				
	B						EV	EV	EV	EV	EV	EV				
	A						ES	EV	EV	EV	EV	EV				
3P+24S+3P		HD														HD

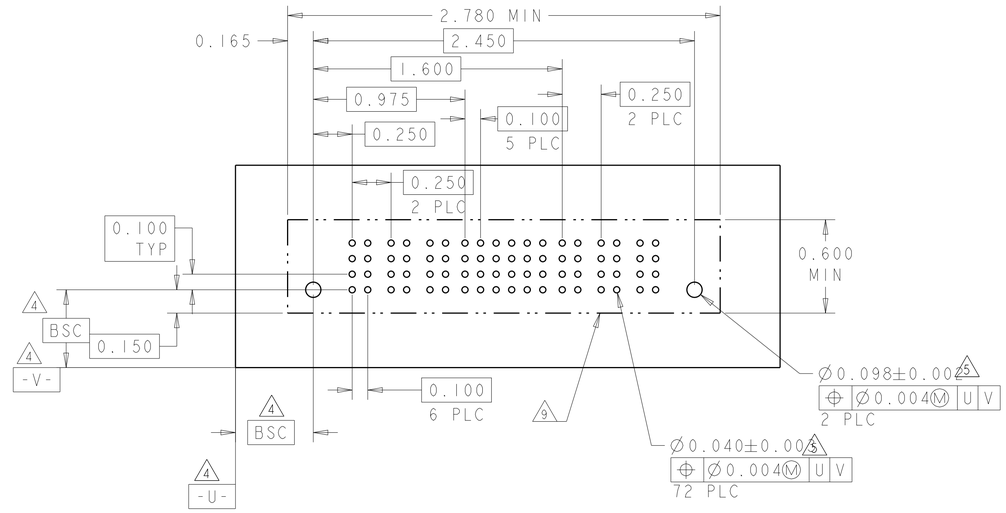

THIS DRAWING IS A CONTROLLED DOCUMENT.

DIMENSIONS: INCH

TOLERANCES UNLESS OTHERWISE SPECIFIED:
0 PLC ±
1 PLC ±
2 PLC ±.01
3 PLC ±.005
4 PLC ±.0020
ANGLES ±2°

MATERIAL - -

FINISH - -

DWN J.McCLINTON 23MAR2005
CHK D.TROUT 23MAR2005
APVD R.WHYNE 23MAR2005

PRODUCT SPEC 108-1973

APPLICATION SPEC 114-13038

WEIGHT -

TE Connectivity

NAME VERTICAL HEADER ASSEMBLY, W/GUIDES, PRESS FIT, TYPE PSP MULTI-BEAM XL

SIZE	CAGE CODE	DRAWING NO	RESTRICTED TO
A1	00779	C-6600333	-

Customer Drawing

SCALE 3:1 SHEET 9 OF 22 REV P7

THIS DRAWING IS UNPUBLISHED. RELEASED FOR PUBLICATION 20
© COPYRIGHT 20 BY - ALL RIGHTS RESERVED.

LOC	DIST
ES	00

REVISIONS

P	LTR	DESCRIPTION	DATE	DWN	APVD
	-	SEE SHEET 1	-	-	-

PART NUMBER	ROWS		POWER				SIGNAL				POWER			
			P1	P2	P3	P4	1	2	3	4	P5	P6	P7	
2-6600333-8	D		VM	VM	VM	VM	ES	ES	EV	EV	VM	VM	VM	
	C						ES	EV	EV	EV				
	B						ES	EV	EV	EV				
	A						EV	EV	ES	ES				
4P+16S+3P		HD												HD

PART NUMBER	ROWS		POWER		SIGNAL								POWER		
			P1	P2	1	2	3	4	5	6	7	8	P3	P4	
2-6600333-9	D		VM	VM	ES	EV	EV	EV	EV	EV	EV	EV		VM	
	C				EV	EV	EV	EV	EV	EV	EV	EV			
	B				EV	EV	EV	EV	EV	EV	EV	EV			
	A				ES	EV	EV	EV	EV	EV	EV	ES			
2P+32S+2P		HD													HD

NO CONTACT LOADED

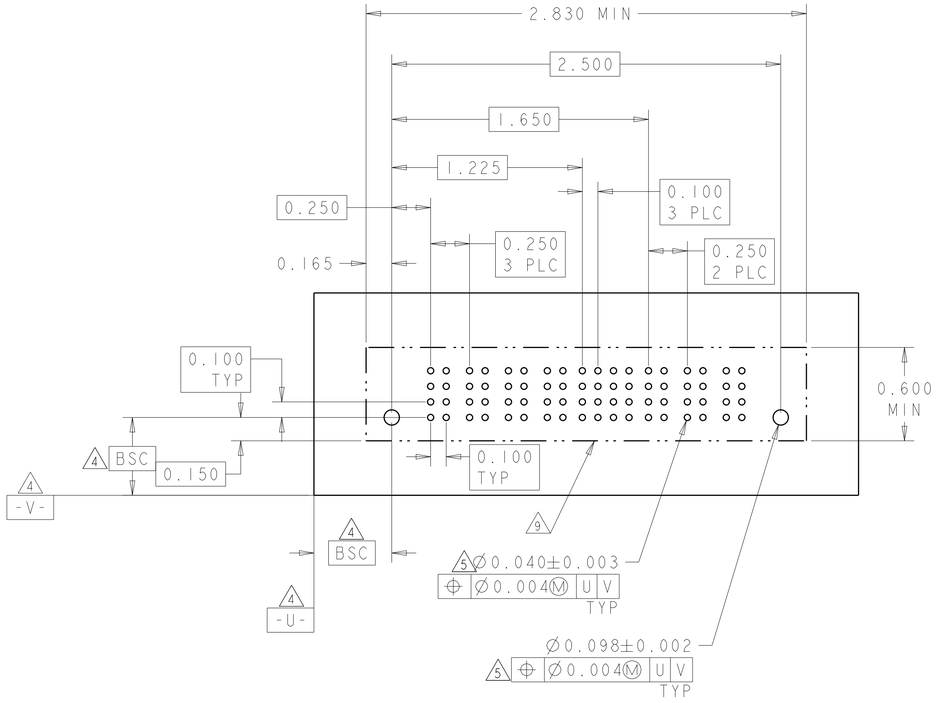

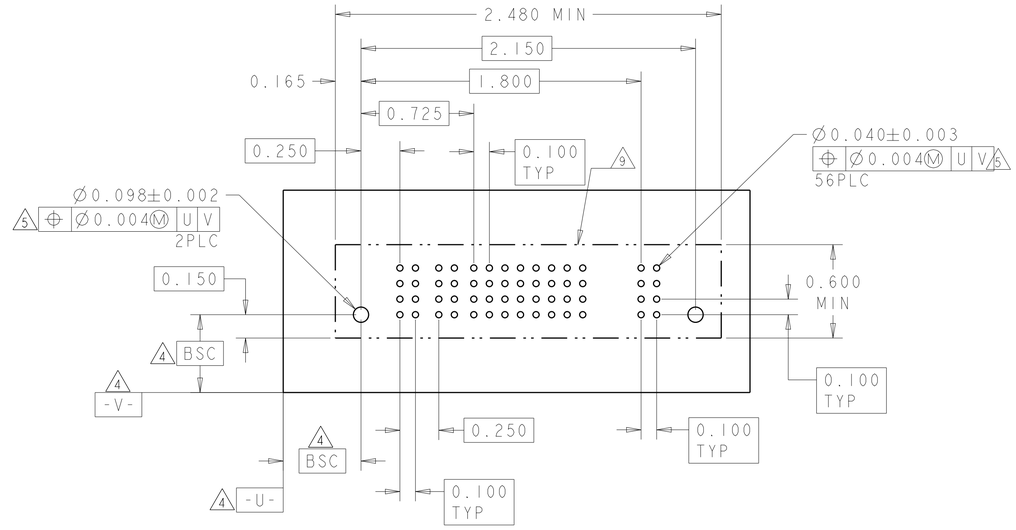

THIS DRAWING IS A CONTROLLED DOCUMENT.

DIMENSIONS: INCH

TOLERANCES UNLESS OTHERWISE SPECIFIED:
0 PLC ±-
1 PLC ±-
2 PLC ±.01
3 PLC ±.005
4 PLC ±.0020
ANGLES ±2°

MATERIAL -
FINISH -

DWN J.McCLINTON 23MAR2005
CHK D.TROUT 23MAR2005
APVD R.WHYNE 23MAR2005
PRODUCT SPEC 108-1973
APPLICATION SPEC 114-13038
WEIGHT -

TE Connectivity

NAME VERTICAL HEADER ASSEMBLY, W/GUIDES, PRESS FIT, TYPE PSP MULTI-BEAM XL

SIZE A1 | CAGE CODE 00779 | DRAWING NO C-6600333 | RESTRICTED TO -

Customer Drawing | SCALE 3:1 | SHEET 10 OF 22 | REV P7

THIS DRAWING IS UNPUBLISHED. RELEASED FOR PUBLICATION 20
© COPYRIGHT 20 BY - ALL RIGHTS RESERVED.

LOC	DIST
ES	00

REVISIONS

P	LTR	DESCRIPTION	DATE	DWN	APVD
	-	SEE SHEET 1	-	-	-

PART NUMBER	ROWS		POWER				SIGNAL						POWER				
			P1	P2	P3	P4	1	2	3	4	5	6	P5	P6	P7	P8	
3-6600333-2	D		VM	VM	VM	VM	EV	EV	EV	EV	EV	EV	VM	VM	VM	VM	
	C						EV	EV	EV	EV	EV	EV					
	B						EV	EV	EV	EV	EV	EV					
	A						EV	EV	EV	EV	EV	EV					
4P+24S+4P																	

PART NUMBER	ROWS		POWER		SIGNAL						POWER	
			P1	P2	1	2	3	4	5	6	P3	P4
3-6600333-1	D		VM	VM	EV	EV	EV	EV	EV	EV	VM	VM
	C				EV	EV	EV	EV	EV	EV		
	B				EV	EV	EV	EV	EV	EV		
	A				ES	ES	EV		EV	EV		
6ACP + 24S + 8P												

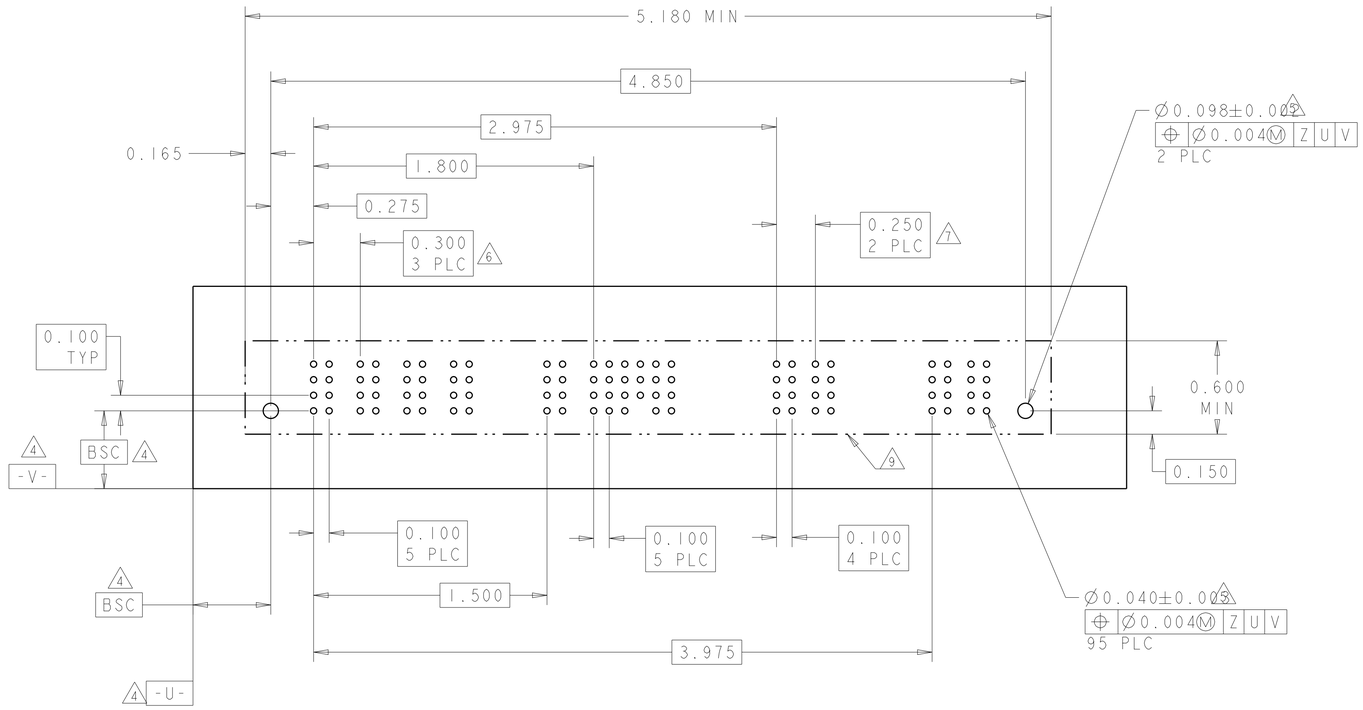

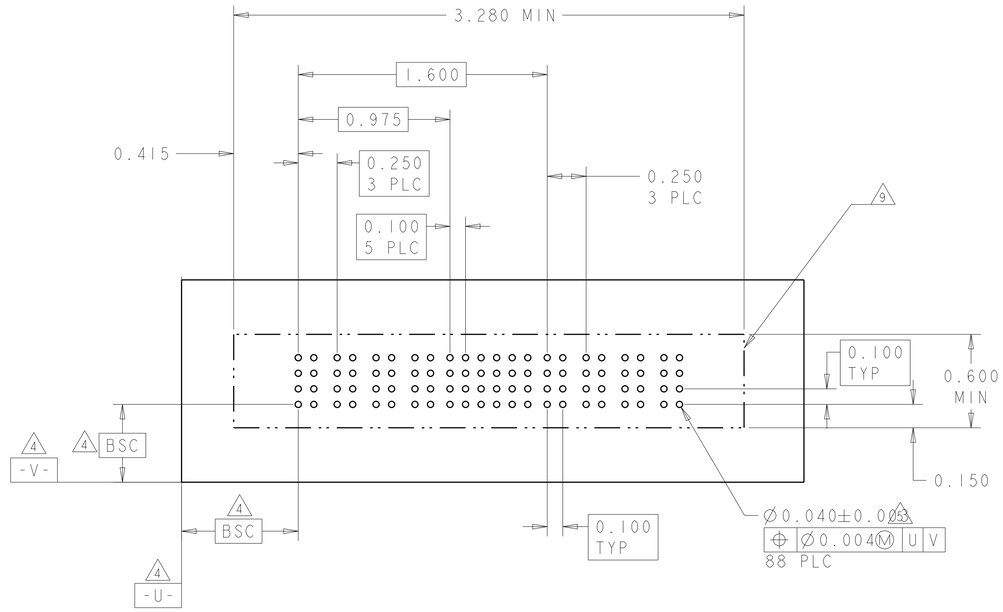

THIS DRAWING IS A CONTROLLED DOCUMENT.

DIMENSIONS: INCH

TOLERANCES UNLESS OTHERWISE SPECIFIED:
0 PLC ±-
1 PLC ±-
2 PLC ±.01
3 PLC ±.005
4 PLC ±.0020
ANGLES ±2°

MATERIAL - -

FINISH - -

DWN J.McCLINTON 23MAR2005
CHK D.TROUT 23MAR2005
APVD R.WHYNE 23MAR2005
PRODUCT SPEC 108-1973
APPLICATION SPEC 114-13038
WEIGHT -

TE Connectivity

NAME VERTICAL HEADER ASSEMBLY, W/GUIDES, PRESS FIT, TYPE PSP MULTI-BEAM XL

SIZE	CAGE CODE	DRAWING NO	RESTRICTED TO
A1	00779	C-6600333	-

Customer Drawing

SCALE	SHEET	OF	REV
3:1	11	22	P7

THIS DRAWING IS UNPUBLISHED. RELEASED FOR PUBLICATION 20
© COPYRIGHT 20 BY - ALL RIGHTS RESERVED.

LOC	DIST
ES	00

REVISIONS

P	LTR	DESCRIPTION	DATE	DWN	APVD
	-	SEE SHEET 1	-	-	-

PART NUMBER	ROWS	POWER P1	POWER P2	POWER P3	POWER P4	SIGNAL 1	SIGNAL 2	POWER P5	POWER P6	POWER P7	POWER P8
3-6600333-4	D C B A	VM	VM	VM	VM	EV EV EV EV	EV EV EV EV	VM	VM	VM	VM
4P + 8S + 4P		HD									HD

PART NUMBER	ROWS	POWER P1	POWER P2	POWER P3	POWER P4	SIGNAL 1	SIGNAL 2	SIGNAL 3	SIGNAL 4	POWER P5	POWER P6	POWER P7	POWER P8
3-6600333-3	D C B A	VM	VM	VM	VM	EV EV EV EV	EV EV EV EV	EV EV EV EV	EV EV EV EV	VM	VM	VM	VM
4P + 16S + 4P													

(J2)

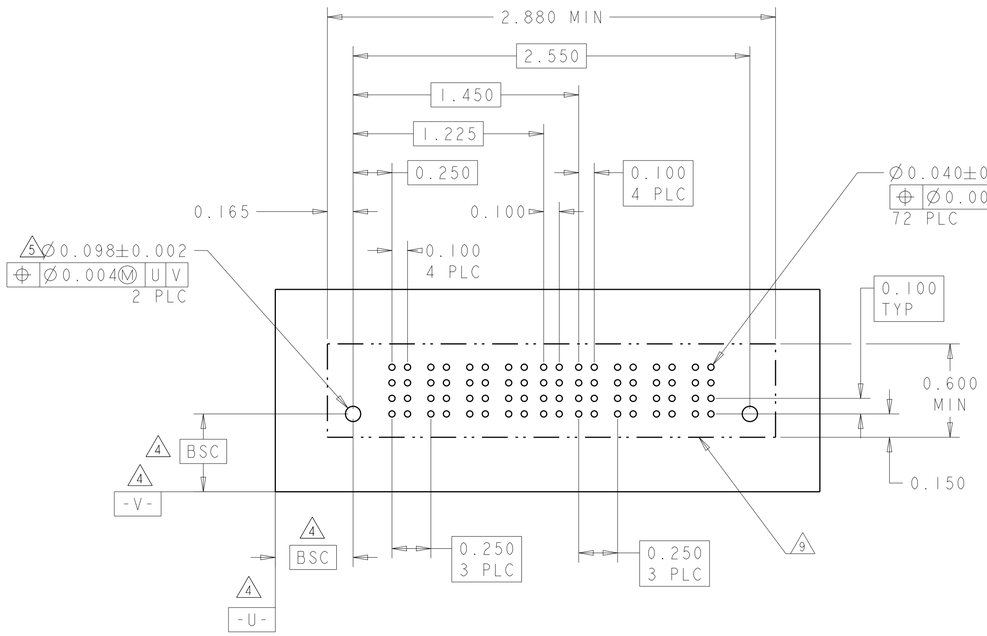

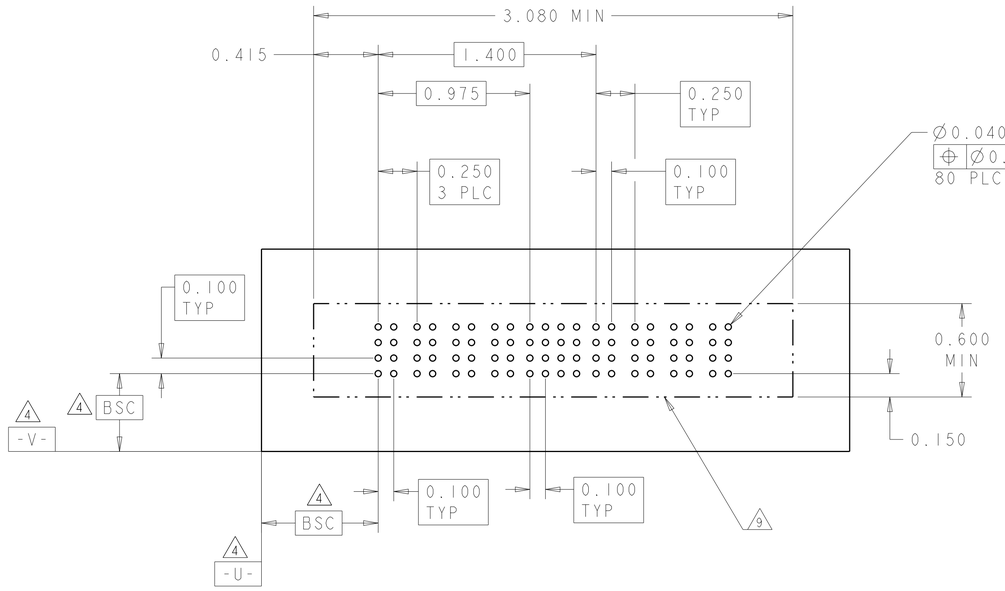

THIS DRAWING IS A CONTROLLED DOCUMENT.

DIMENSIONS: INCH

TOLERANCES UNLESS OTHERWISE SPECIFIED:
0 PLC ±-
1 PLC ±-
2 PLC ±.01
3 PLC ±.005
4 PLC ±.0020
ANGLES ±2°

MATERIAL -
FINISH -

DWN	J.McCLINTON	23MAR2005
CHK	D.TROUT	23MAR2005
APVD	R.WHYNE	23MAR2005
PRODUCT SPEC	108-1973	
APPLICATION SPEC	114-13038	
WEIGHT	-	

TE Connectivity

NAME: VERTICAL HEADER ASSEMBLY, W/GUIDES, PRESS FIT, TYPE PSP MULTI-BEAM XL

SIZE	CAGE CODE	DRAWING NO	RESTRICTED TO
A1	00779	C-6600333	-

Customer Drawing | SCALE 3:1 | SHEET 12 OF 22 | REV P7

THIS DRAWING IS UNPUBLISHED. RELEASED FOR PUBLICATION 20
© COPYRIGHT 20 BY - ALL RIGHTS RESERVED.

LOC	DIST
ES	00

REVISIONS

P	LTR	DESCRIPTION	DATE	DWN	APVD
	-	SEE SHEET 1	-	-	-

PART NUMBER	ROWS		POWER			SIGNAL						POWER			
			P1	P2	P3	1	2	3	4	5	6	P4	P5	P6	
3-6600333-5	D		VM	VM	VM	EV	EV	EV	EV	EV	EV	VM	VM	VM	
	C					EV	EV	EV	EV	EV	EV				
	B					EV	EV	EV	EV	EV	EV				
	A					EV	EV	EV	EV	EV	EV				
3P+24S+3P		HD													HD

(K1)

PART NUMBER	ROWS		POWER		SIGNAL						POWER		
			P1	P2	1	2	3	4	5	6	P3	P4	
3-6600333-7	D		VM	VM	ES	EV	EV	EV	EV	EV	VM	VM	
	C				ES	EV	EV	EV	EV	EV			
	B				EV	EV	EV	EV	EV	EV			
	A				ES	EV	EV	EV	EV	EV			
2P+24S+2P		HD											HD

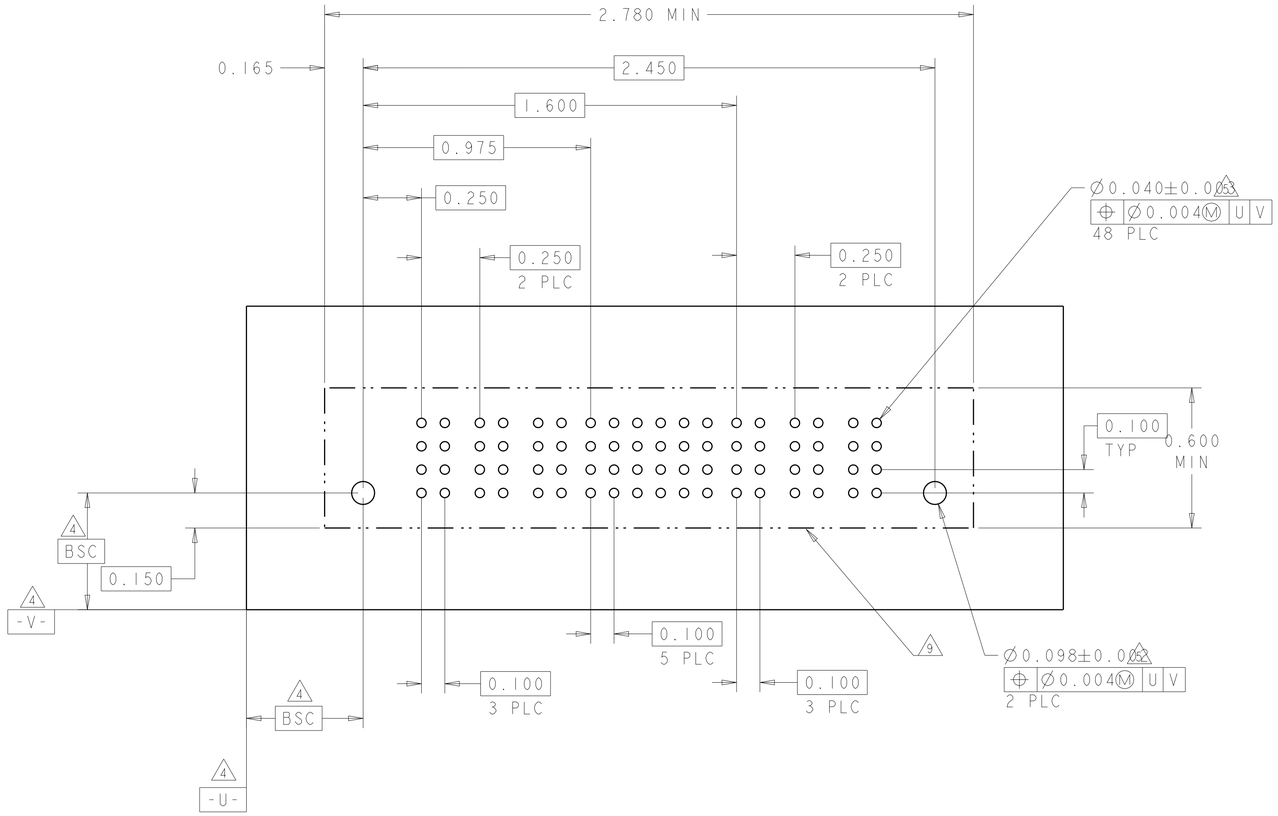

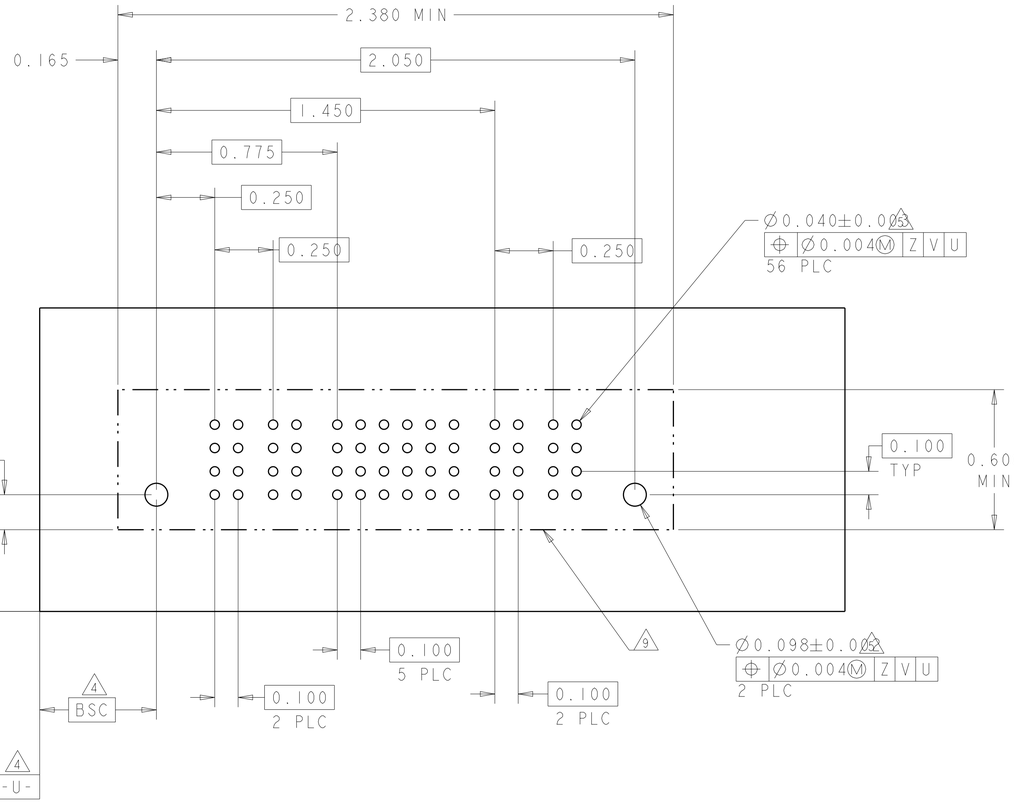

THIS DRAWING IS A CONTROLLED DOCUMENT.

DIMENSIONS: INCH

TOLERANCES UNLESS OTHERWISE SPECIFIED:
0 PLC ±-
1 PLC ±-
2 PLC ±.01
3 PLC ±.005
4 PLC ±.0020
ANGLES ±2°

MATERIAL -
FINISH -

DWN	J.McCLINTON	23MAR2005
CHK	D.TROUT	23MAR2005
APVD	R.WHYNE	23MAR2005
PRODUCT SPEC	108-1973	
APPLICATION SPEC	114-13038	
WEIGHT	-	

TE Connectivity

NAME: VERTICAL HEADER ASSEMBLY, W/GUIDES, PRESS FIT, TYPE PSP MULTI-BEAM XL

SIZE	CAGE CODE	DRAWING NO	RESTRICTED TO
A1	00779	C-6600333	-

Customer Drawing

SCALE 3:1 SHEET 13 OF 22 REV P7

THIS DRAWING IS UNPUBLISHED. RELEASED FOR PUBLICATION 20
© COPYRIGHT 20 BY - ALL RIGHTS RESERVED.

LOC	DIST
ES	00

REVISIONS

P	LTR	DESCRIPTION	DATE	DWN	APVD
	-	SEE SHEET 1	-	-	-

PART NUMBER	ROWS		POWER				SIGNAL														POWER				
			P1	P2	P3	P4	1	2	3	4	5	6	7	8	9	10	11	12	13	14	P5	P6	P7	P8	
3-6600333-6	D		VM	VM	VM	VM	EV	EV	EV	EV	EV	EV	EV	EV	EV	EV	EV	EV	EV	EV	VM	VM	VM	VM	
	C						EV	EV	EV	EV	EV	EV	EV	EV	EV	EV	EV	EV	EV	EV					
	B						EV	EV	EV	EV	EV	EV	EV	EV	EV	EV	EV	EV	EV	EV					
	A						EV	EV	EV	EV	EV	EV	EV	EV	EV	EV	EV	EV	EV	EV					
4P+56S+4P																									

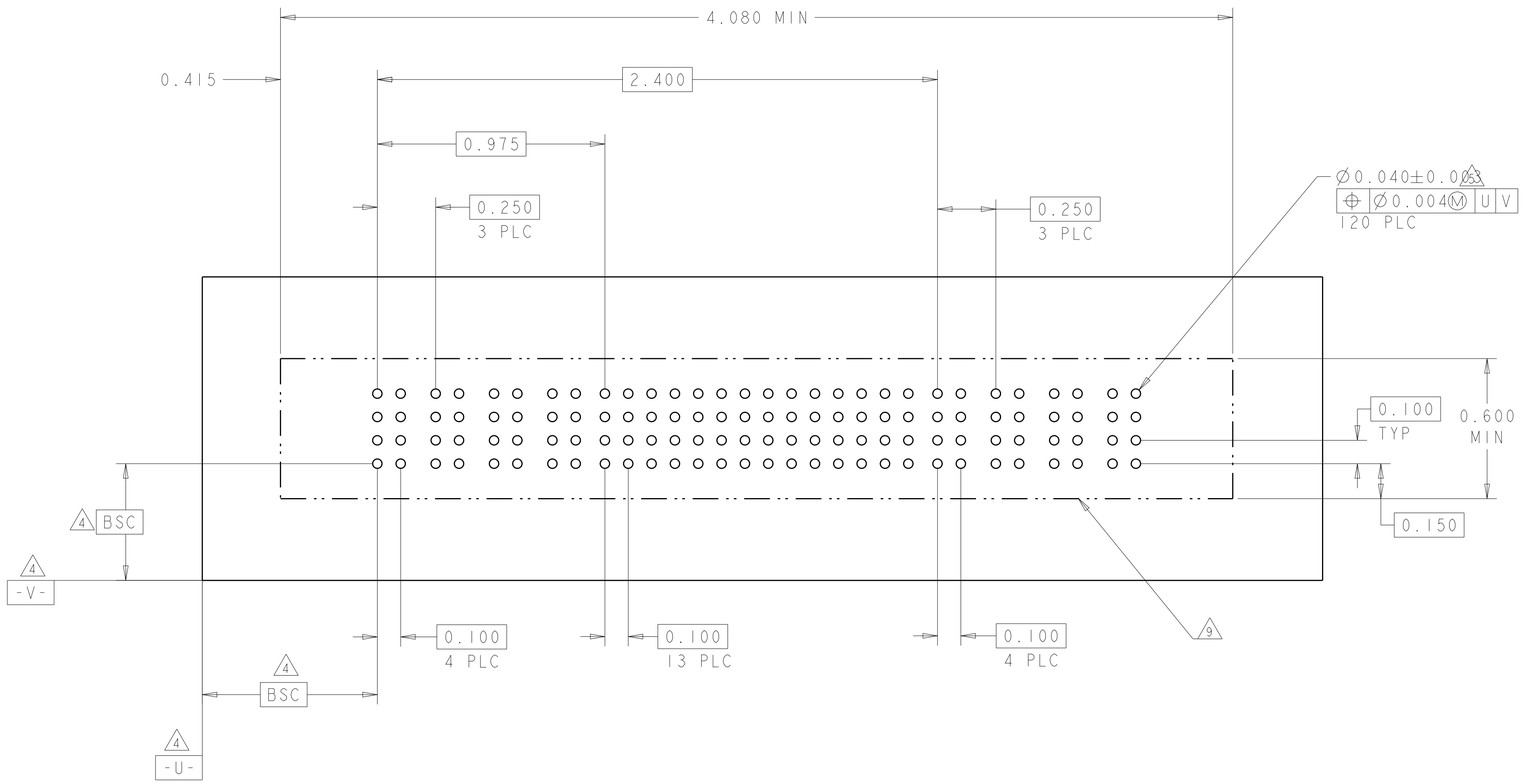

THIS DRAWING IS A CONTROLLED DOCUMENT.

DIMENSIONS: INCH

TOLERANCES UNLESS OTHERWISE SPECIFIED:
0 PLC ±-
1 PLC ±-
2 PLC ±.01
3 PLC ±.005
4 PLC ±.0020
ANGLES ±2°

MATERIAL - -
FINISH - -

DWN J.McCLINTON 23MAR2005
CHK D.TROUT 23MAR2005
APVD R.WHYNE 23MAR2005
PRODUCT SPEC 108-1973
APPLICATION SPEC 114-13038
WEIGHT -

TE Connectivity

NAME VERTICAL HEADER ASSEMBLY, W/GUIDES, PRESS FIT, TYPE PSP MULTI-BEAM XL

SIZE	CAGE CODE	DRAWING NO	RESTRICTED TO
A1	00779	C-6600333	-

Customer Drawing | SCALE 3:1 | SHEET 14 OF 22 | REV P7

THIS DRAWING IS UNPUBLISHED. RELEASED FOR PUBLICATION 20
© COPYRIGHT 20 BY - ALL RIGHTS RESERVED.

LOC	DIST
ES	00

REVISIONS

P	LTR	DESCRIPTION	DATE	DWN	APVD
	-	SEE SHEET 1	-	-	-

(L1)

PART NUMBER	ROWS		POWER						SIGNAL		POWER						
			P1	P2	P3	P4	P5	P6	1	2	P7	P8	P9	P10	P11	P12	
3-6600333-8	D		VM	VM	VM	VM	VM	VM	EV	EV	VM	VM	VM	VM	VM	VM	
	C								EV	EV							
	B								EV	EV							
	A								EV	EV							
6P+8S+6P		HD															HD

(M)

PART NUMBER	ROWS		POWER			SIGNAL						POWER			
			P1	P2	P3	1	2	3	4	5	6	P4	P5	P6	
3-6600333-9	D		VM	VM	VM	EV	EV	EV	EV	EV	EV	VM	VM	VM	
	C					EV	EV	EV	EV	EV	EV				
	B					EV	EV	EV	EV	EV	EV				
	A					ES	EV	EV	EV	EV	EV				
3ACP+24S+3ACP		HD													HD

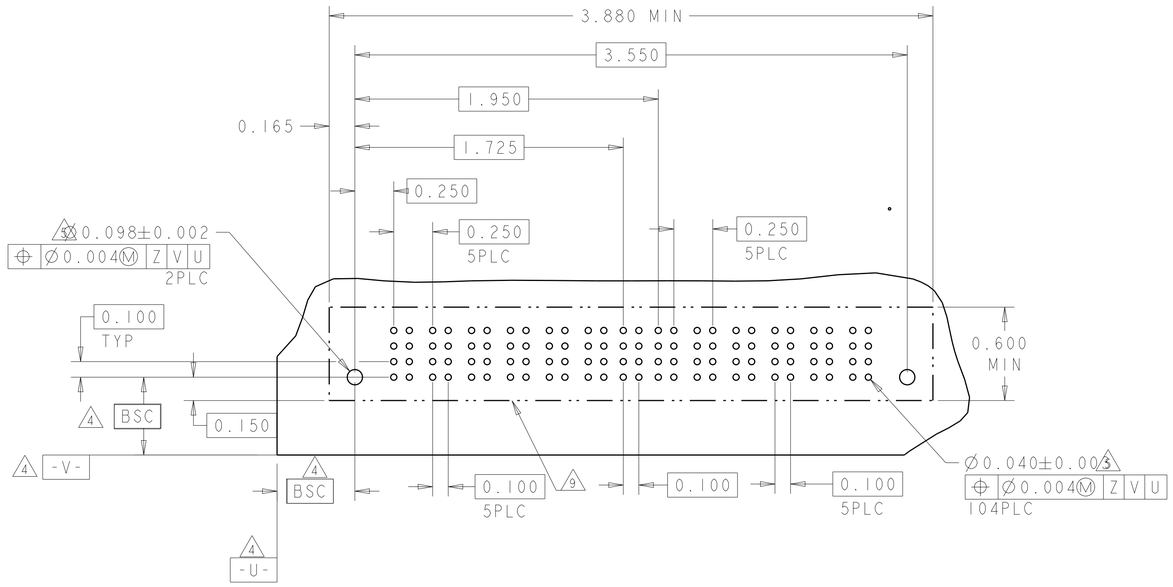

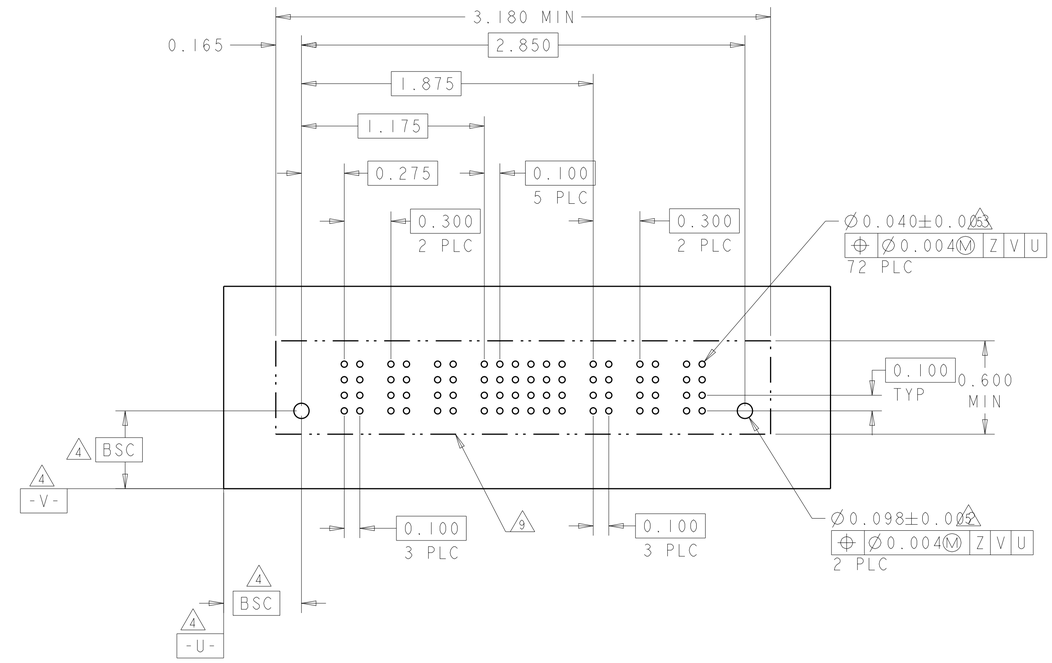

THIS DRAWING IS A CONTROLLED DOCUMENT.

DIMENSIONS: INCH

TOLERANCES UNLESS OTHERWISE SPECIFIED:
0 PLC ±-
1 PLC ±-
2 PLC ±.01
3 PLC ±.005
4 PLC ±.0020
ANGLES ±2°

MATERIAL -
FINISH -

DWN	J.McCLINTON 23MAR2005
CHK	D.TROUT 23MAR2005
APVD	R.WHYNE 23MAR2005
PRODUCT SPEC	108-1973
APPLICATION SPEC	114-13038
WEIGHT	-

TE Connectivity

NAME: VERTICAL HEADER ASSEMBLY, W/GUIDES, PRESS FIT, TYPE PSP MULTI-BEAM XL

SIZE	CAGE CODE	DRAWING NO	RESTRICTED TO
A1	00779	C-6600333	-

Customer Drawing | SCALE 3:1 | SHEET 15 OF 22 | REV P7

THIS DRAWING IS UNPUBLISHED. RELEASED FOR PUBLICATION 20
© COPYRIGHT 20 BY - ALL RIGHTS RESERVED.

LOC	DIST
ES	00

REVISIONS

P	LTR	DESCRIPTION	DATE	DWN	APVD
	-	SEE SHEET 1	-	-	-

PART NUMBER	ROWS		POWER		SIGNAL			POWER		
			P1	P2	1	2	3	P3	P4	
4-6600330-1	D		VM	VM	EV EV EV			VM	VM	
	C				EV EV EV					
	B				EV EV EV					
	A	HD			EV EV EV					HD
2P + 12S + 2P										

PART NUMBER	ROWS		POWER	SIGNAL			POWER	
			P1	1	2	3	P2	
4-6600333-9	D		VM	ES	EV	EV	VM	
	C			EV	EV	EV		
	B			EV	EV	EV		
	A			EV	EV	EV		
1P+12S+1P		HD						HD

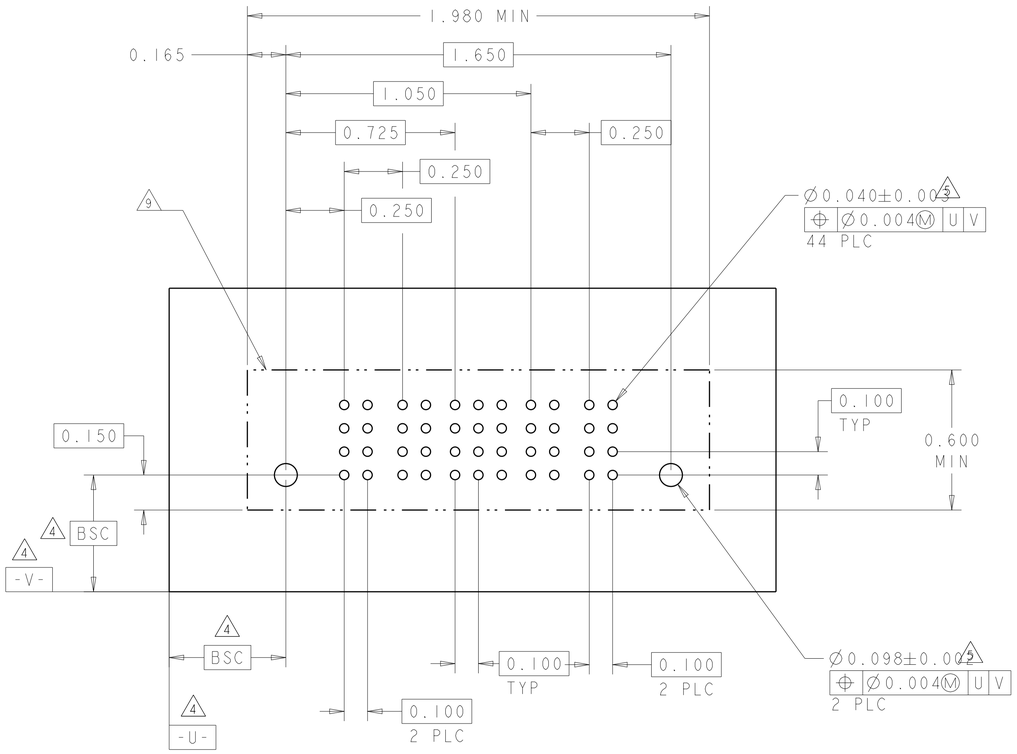

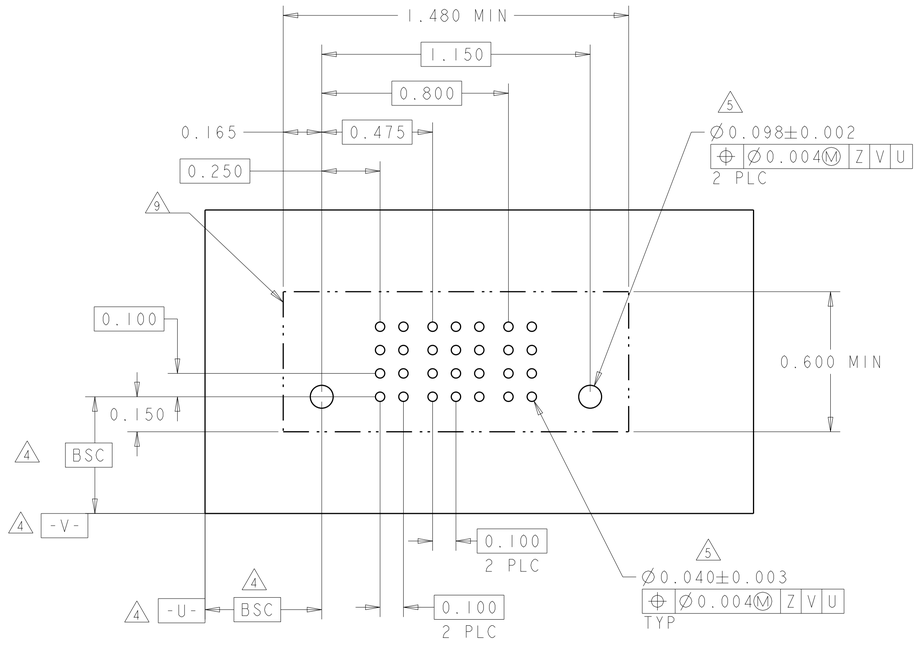

THIS DRAWING IS A CONTROLLED DOCUMENT.

DIMENSIONS: INCH

TOLERANCES UNLESS OTHERWISE SPECIFIED:
0 PLC ±-
1 PLC ±-
2 PLC ±.01
3 PLC ±.005
4 PLC ±.0020
ANGLES ±2°

MATERIAL -
FINISH -

DWN	J.McCLINTON 23MAR2005
CHK	D.TROUT 23MAR2005
APVD	R.WHYNE 23MAR2005
PRODUCT SPEC	108-1973
APPLICATION SPEC	114-13038
WEIGHT	-

TE Connectivity

NAME: VERTICAL HEADER ASSEMBLY, W/GUIDES, PRESS FIT, TYPE PSP MULTI-BEAM XL

SIZE	CAGE CODE	DRAWING NO	RESTRICTED TO
A1	00779	C-6600333	-

Customer Drawing | SCALE 3:1 | SHEET 16 OF 22 | REV P7

THIS DRAWING IS UNPUBLISHED. RELEASED FOR PUBLICATION 20
© COPYRIGHT 20 BY - ALL RIGHTS RESERVED.

LOC	DIST
ES	00

REVISIONS

P	LTR	DESCRIPTION	DATE	DWN	APVD
	-	SEE SHEET 1	-	-	-

PART NUMBER	ROWS		POWER								SIGNAL				POWER								
			P1	P2	P3	P4	P5	P6	P7	P8	1	2	3	4	P9	P10	P11	P12	P13	P14	P15	P16	
4-6600333-2	D		VM	VM	VM	VM	VM	VM	VM	VM	EV	EV	EV	EV	VM	VM	VM	VM	VM	VM	VM	VM	
	C										EV	EV	EV	EV									
	B										EV	EV	EV	EV									
	A										EV	EV	EV	EV									
8P+16S+8P		HD																					HD

(N)

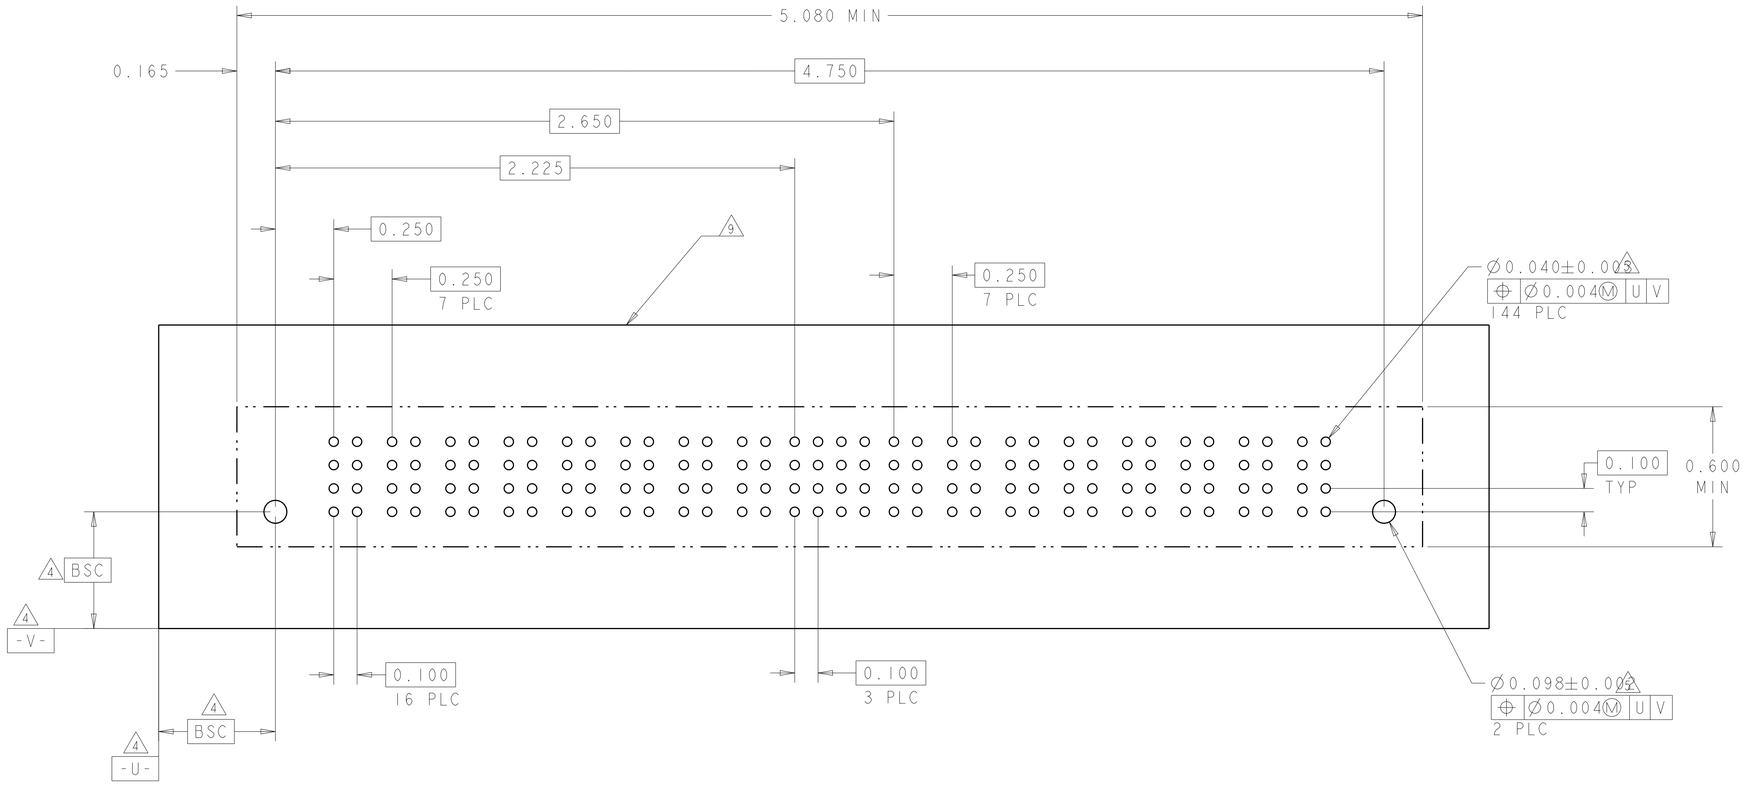

THIS DRAWING IS A CONTROLLED DOCUMENT.

DIMENSIONS: INCH

TOLERANCES UNLESS OTHERWISE SPECIFIED:
0 PLC ±-
1 PLC ±-
2 PLC ±.01
3 PLC ±.005
4 PLC ±.0020
ANGLES ±2°

MATERIAL -
FINISH -

DWN J.McCLINTON 23MAR2005
CHK D.TROUT 23MAR2005
APVD R.WHYNE 23MAR2005
PRODUCT SPEC 108-1973
APPLICATION SPEC 114-13038
WEIGHT -

TE Connectivity

NAME VERTICAL HEADER ASSEMBLY, W/GUIDES, PRESS FIT, TYPE PSP MULTI-BEAM XL

SIZE	CAGE CODE	DRAWING NO	RESTRICTED TO
A1	00779	C-6600333	-

Customer Drawing | SCALE 3:1 | SHEET 17 OF 22 | REV P7

THIS DRAWING IS UNPUBLISHED. RELEASED FOR PUBLICATION 20
© COPYRIGHT 20 BY - ALL RIGHTS RESERVED.

LOC	DIST
ES	00

REVISIONS

P	LTR	DESCRIPTION	DATE	DWN	APVD
	-	SEE SHEET 1	-	-	-

(N2)

PART NUMBER	ROWS		POWER P1	POWER P2	SIGNAL 1	SIGNAL 2	SIGNAL 3	SIGNAL 4	SIGNAL 5	SIGNAL 6	POWER P3	POWER P4	
4-6600333-4	D		VM	VM	EV	EV	EV	EV	EV	EV	VM	VM	
	C				EV	EV	EV	EV	EV	EV			
	B				EV	EV	EV	EV	EV	EV			
	A				ES	ES	ES	ES	ES	ES			
2P+24S+2P		HD											HD

(N3)

PART NUMBER	ROWS		POWER P1	POWER P2	POWER P3	POWER P4	SIGNAL 1	SIGNAL 2	SIGNAL 3	POWER P5	POWER P6	POWER P7	POWER P8	
4-6600333-6	D		VM	VM	VM	VM	EV	EV	EV	VM	VM	VM	VM	
	C						EV	EV	EV					
	B						EV	EV	EV					
	A						EV	EV	EV					
4P + 12S + 4P		HD												HD

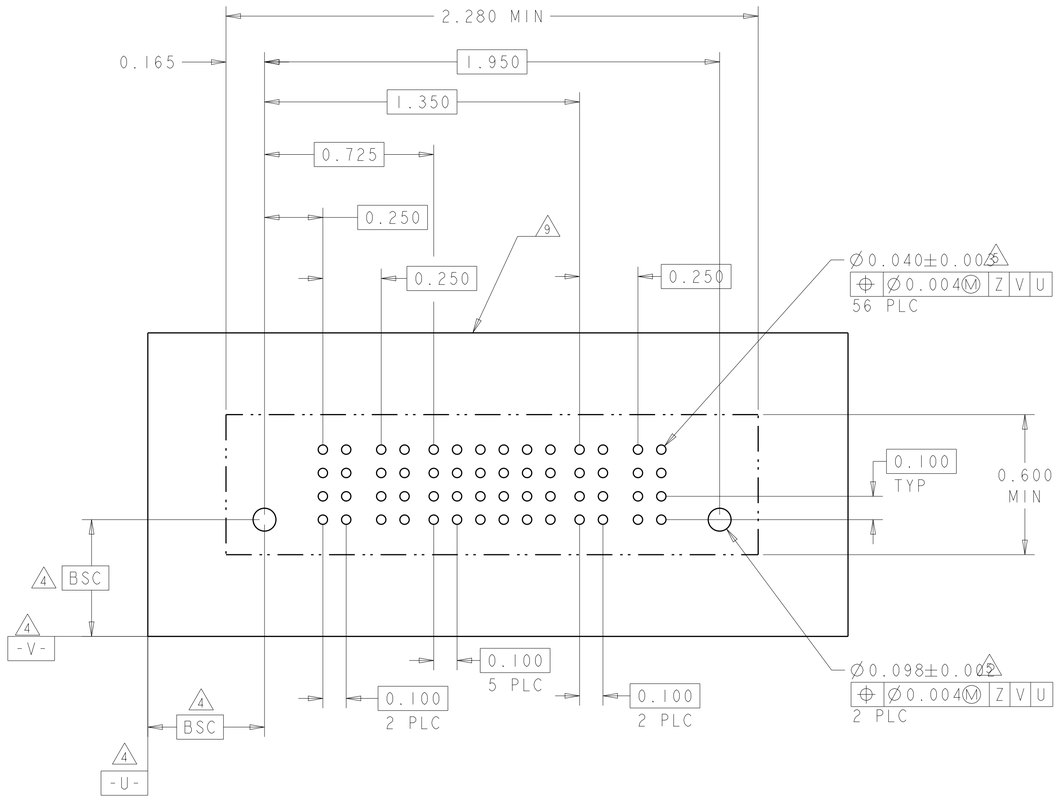

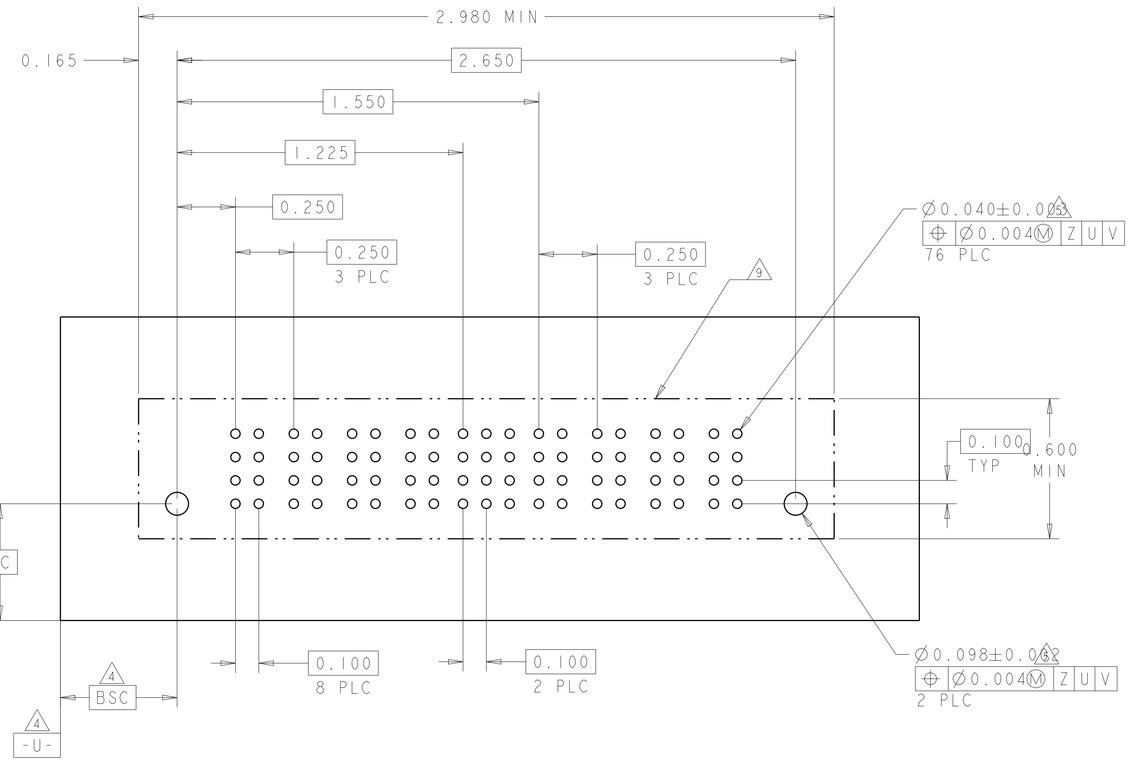

THIS DRAWING IS A CONTROLLED DOCUMENT.

DIMENSIONS: INCH

TOLERANCES UNLESS OTHERWISE SPECIFIED:
0 PLC ±-
1 PLC ±-
2 PLC ±.01
3 PLC ±.005
4 PLC ±.0020
ANGLES ±2°

MATERIAL -
FINISH -

DWN	J.McCLINTON 23MAR2005
CHK	D.TROUT 23MAR2005
APVD	R.WHYNE 23MAR2005
PRODUCT SPEC	108-1973
APPLICATION SPEC	114-13038
WEIGHT	-

TE Connectivity

NAME: VERTICAL HEADER ASSEMBLY, W/GUIDES, PRESS FIT, TYPE PSP MULTI-BEAM XL

SIZE	CAGE CODE	DRAWING NO	RESTRICTED TO
A1	00779	C-6600333	-

Customer Drawing | SCALE 3:1 | SHEET 18 OF 22 | REV P7

THIS DRAWING IS UNPUBLISHED. RELEASED FOR PUBLICATION 20
© COPYRIGHT 20 BY - ALL RIGHTS RESERVED.

LOC	DIST
ES	00

REVISIONS

P	LTR	DESCRIPTION	DATE	DWN	APVD
	-	SEE SHEET 1	-	-	-

PART NUMBER	ROWS		POWER		SIGNAL						POWER		
			P1	P2	1	2	3	4	5	6	P3	P4	
4-6600333-3	D		VM	VM	ES	EV	EV	EV	EV	EV	VM	VM	
	C				EV	EV	EV	EV	EV	EV			
	B				EV	EV	EV	EV	EV	EV			
	A				EV	EV	EV	EV	EV	EV			
2ACP+24S+2ACP		HD											HD

PART NUMBER	ROWS		POWER		SIGNAL						POWER		
			P1	P2	1	2	3	4	5	6	P3	P4	
4-6600333-5	D		VM	VM	EV	EV	EV	EV	EV	EV	VM	VM	
	C				EV	EV	EV	EV	EV	EV			
	B				EV	EV	ES	EV	EV	EV			
	A				ES	EV	EV	EV	EV	EV			
2ACP+24S+2ACP		HD											HD

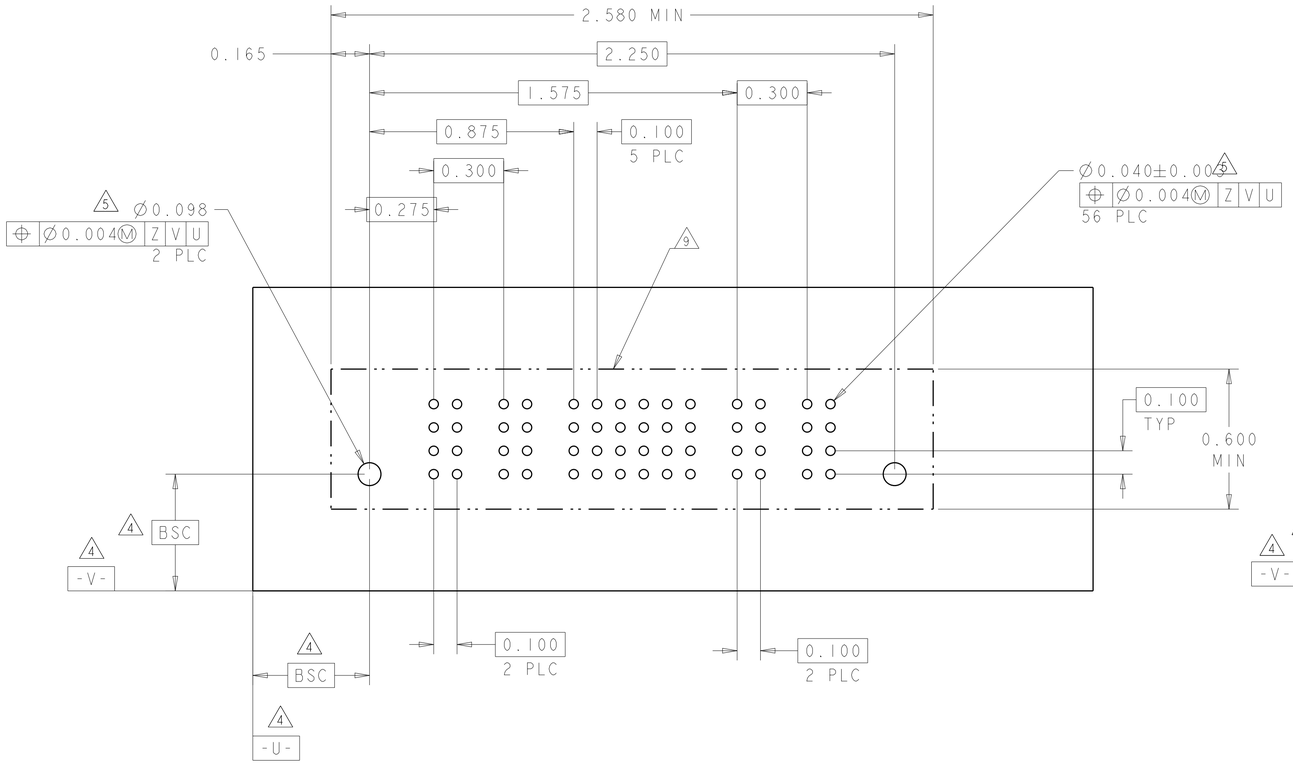

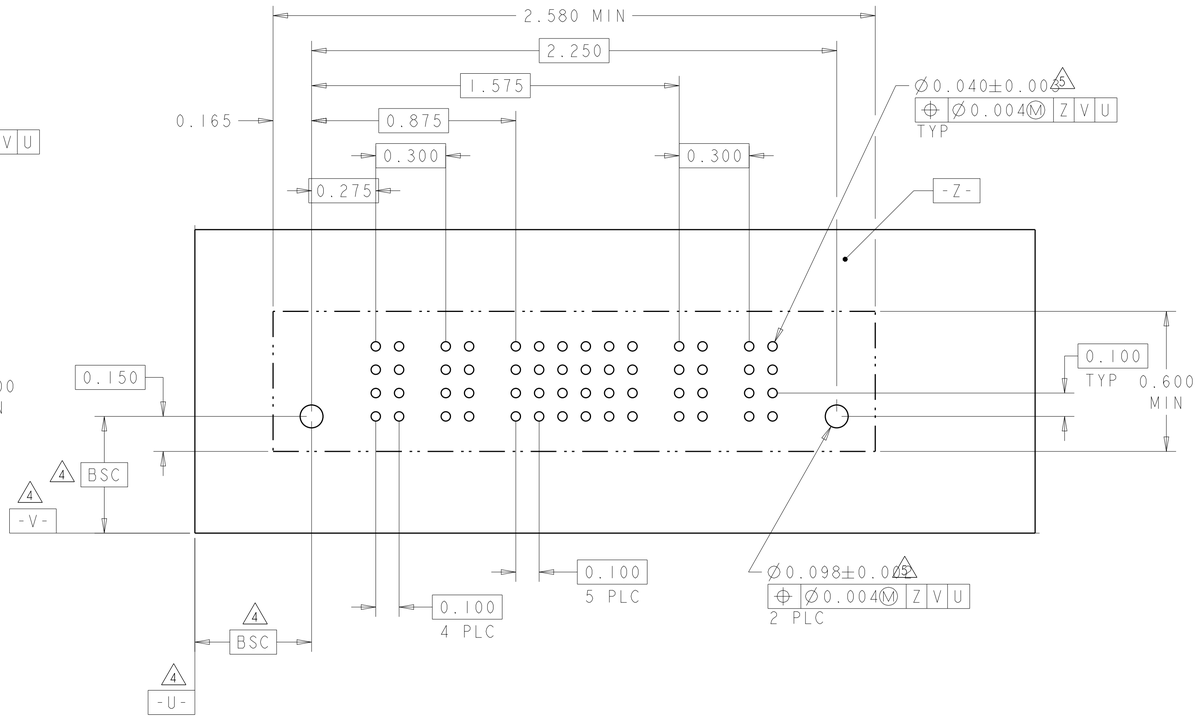

THIS DRAWING IS A CONTROLLED DOCUMENT.	DWN J.McCLINTON 23MAR2005	TE Connectivity	
DIMENSIONS: INCH	CHK D.TROUT 23MAR2005	NAME VERTICAL HEADER ASSEMBLY, W/GUIDES, PRESS FIT, TYPE PSP MULTI-BEAM XL	
TOLERANCES UNLESS OTHERWISE SPECIFIED: 0 PLC ±- 1 PLC ±- 2 PLC ±.01 3 PLC ±.005 4 PLC ±.0020 ANGLES ±2°	APVD R.WHYNE 23MAR2005	PRODUCT SPEC 108-1973	
		APPLICATION SPEC 114-13038	
MATERIAL - -	FINISH - -	WEIGHT -	SIZE A1 CAGE CODE 00779 DRAWING NO C-6600333 RESTRICTED TO -
		Customer Drawing	SCALE 3:1 SHEET 19 OF 22 REV P7

THIS DRAWING IS UNPUBLISHED. RELEASED FOR PUBLICATION 20
© COPYRIGHT 20 BY - ALL RIGHTS RESERVED.

LOC	DIST
ES	00

REVISIONS

P	LTR	DESCRIPTION	DATE	DWN	APVD
	-	SEE SHEET 1	-	-	-

PART NUMBER	ROWS	POWER P1	POWER P2	POWER P3	POWER P4	POWER P5	SIGNAL 1	SIGNAL 2	SIGNAL 3	SIGNAL 4	SIGNAL 5	SIGNAL 6	POWER P6	POWER P7	POWER P8	POWER P9	POWER P10	POWER P11
4-6600333-8	D	VM	VM	VM	VM	VM	EV	EV	EV	EV	EV	EV	VM	VM	VM	VM	VM	VM
	C						EV	EV	EV	EV	EV	EV						
	B						EV	EV	EV	EV	EV	EV						
	A						EV	EV	EV	EV	EV	ES						
5P + 24S + 6P																		

N7

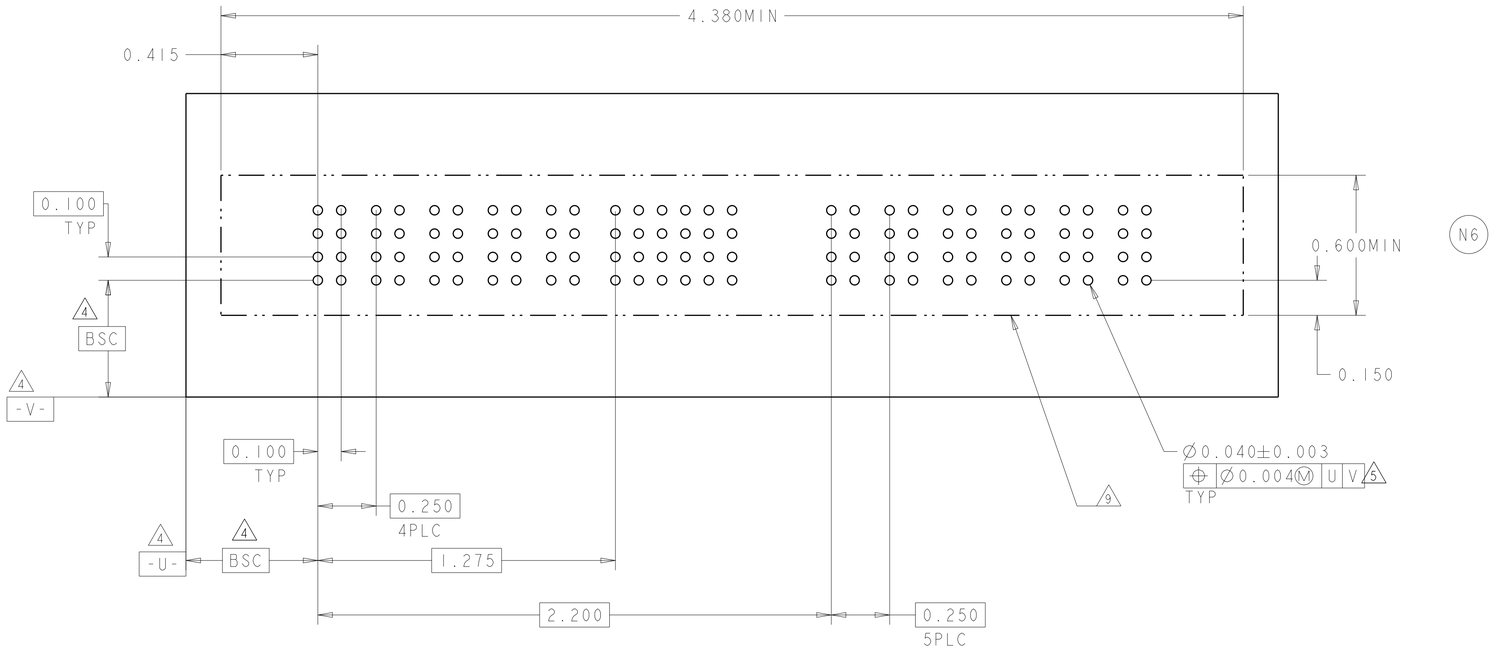

RECOMMENDED PCB LAYOUT 4-6600333-8

THIS DRAWING IS A CONTROLLED DOCUMENT.	DWN J.McCLINTON 23MAR2005	TE Connectivity	
DIMENSIONS: INCH	CHK D.TROUT 23MAR2005	NAME VERTICAL HEADER ASSEMBLY, W/GUIDES, PRESS FIT, TYPE PSP MULTI-BEAM XL	
TOLERANCES UNLESS OTHERWISE SPECIFIED: 0 PLC ±- 1 PLC ±- 2 PLC ±.01 3 PLC ±.005 4 PLC ±.0020 ANGLES ±2°	APVD R.WHYNE 23MAR2005	PRODUCT SPEC 108-1973	SIZE A1 / CAGE CODE 00779 / DRAWING NO C-6600333 / RESTRICTED TO -
MATERIAL - -	APPLICATION SPEC 114-13038	WEIGHT -	
FINISH - -	Customer Drawing	SCALE 3:1 / SHEET 20 OF 22 / REV P7	

THIS DRAWING IS UNPUBLISHED. RELEASED FOR PUBLICATION 20
© COPYRIGHT 20 BY - ALL RIGHTS RESERVED.

LOC	DIST
ES	00

REVISIONS

P	LTR	DESCRIPTION	DATE	DWN	APVD
	-	SEE SHEET 1	-	-	-

PART NUMBER	ROWS	POWER P1	POWER P2	SIGNAL 1	2	3	4	5	6	POWER P3	POWER P4	POWER P5	POWER P6
5-6600333-0	D	VM	VM	EV	EV	EV	EV	EV	EV	VM	VM	VM	VM
	C			EV	EV	EV	EV	EV	EV				
	B			EV	EV	EV	EV	EV	EV				
	A			EV	EV	EV	EV	EV	EV				
2P + 24S + 4P													

PART NUMBER	ROWS	POWER P1	POWER P2	POWER P3	POWER P4	POWER P5	POWER P6	SIGNAL 1	2	3	4	5	6	7	8	9	10	11	12	POWER P7	POWER P8	POWER P9	POWER P10	POWER P11
5-6600333-1	D	VM	VM	VM	VM	VM	VM	ES	ES	ES	ES	ES	ES	ES	ES	ES	ES	ES	EV	VM	VM	VM	VM	VM
	C							ES	ES	ES	ES	ES	ES	ES	ES	ES	ES	ES	EV					
	B							ES	ES	ES	ES	ES	ES	ES	ES	ES	ES	ES	EV					
	A							ES	ES	ES	ES	ES	ES	ES	ES	ES	ES	ES	EV					
6P + 48S + 5P																								

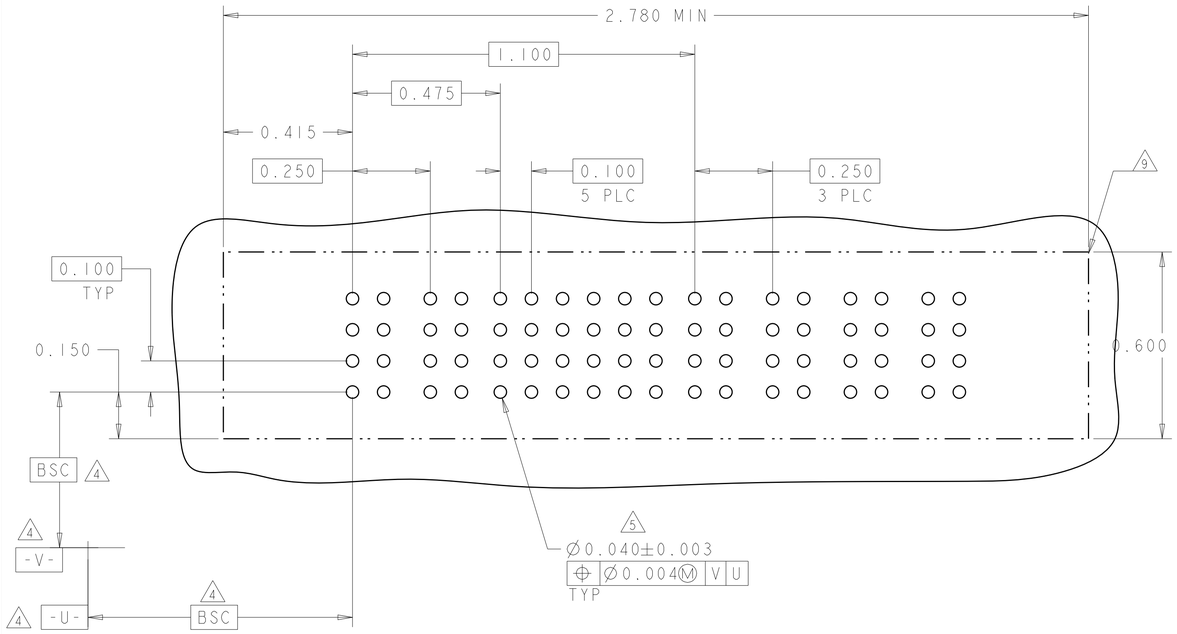

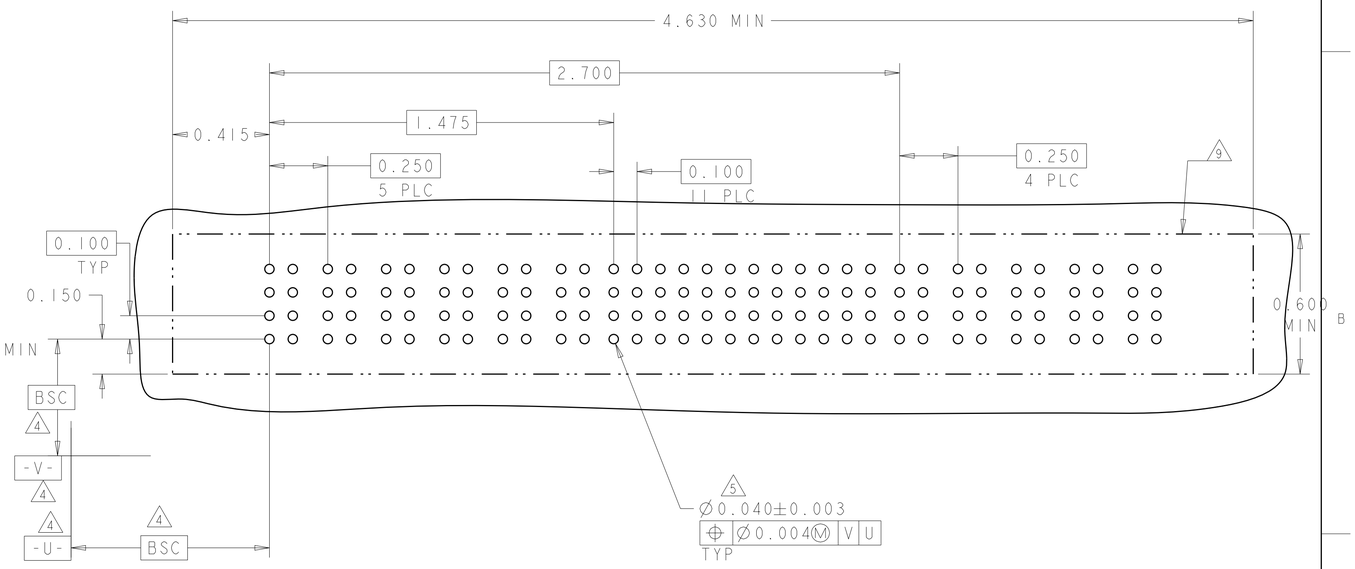

THIS DRAWING IS A CONTROLLED DOCUMENT.

DIMENSIONS: INCH

TOLERANCES UNLESS OTHERWISE SPECIFIED:
0 PLC ±-
1 PLC ±-
2 PLC ±.01
3 PLC ±.005
4 PLC ±.0020
ANGLES ±2°

MATERIAL - -
FINISH - -

DWN J.McCLINTON 23MAR2005
CHK D.TROUT 23MAR2005
APVD R.WHYNE 23MAR2005
PRODUCT SPEC 108-1973
APPLICATION SPEC 114-13038
WEIGHT -

TE Connectivity

NAME VERTICAL HEADER ASSEMBLY, W/GUIDES, PRESS FIT, TYPE PSP MULTI-BEAM XL

SIZE	CAGE CODE	DRAWING NO	RESTRICTED TO
A1	00779	C-6600333	-

Customer Drawing | SCALE 3:1 | SHEET 21 OF 22 | REV P7

THIS DRAWING IS UNPUBLISHED. RELEASED FOR PUBLICATION 20
© COPYRIGHT 20 BY - ALL RIGHTS RESERVED.

LOC	DIST
ES	00

REVISIONS

P	LTR	DESCRIPTION	DATE	DWN	APVD
	-	SEE SHEET 1	-	-	-

PART NUMBER	ROWS		POWER		SIGNAL												POWER		
			P1	P2	1	2	3	4	5	6	7	8	9	10	11	12	P3	P4	
5-6600333-2	D		VM	VM	EV	EV	EV	EV	EV	EV	EV	EV	EV	EV	EV	EV	VM	VM	
	C				EV	EV	EV	EV	EV	EV	EV	EV	EV	EV	EV	EV			
	B				EV	EV	EV	EV	EV	EV	EV	EV	EV	EV	EV	EV			
	A				ES	ES	ES	ES	ES	ES	EV	EV	EV	EV	EV	EV			
2P+48S+2P																			

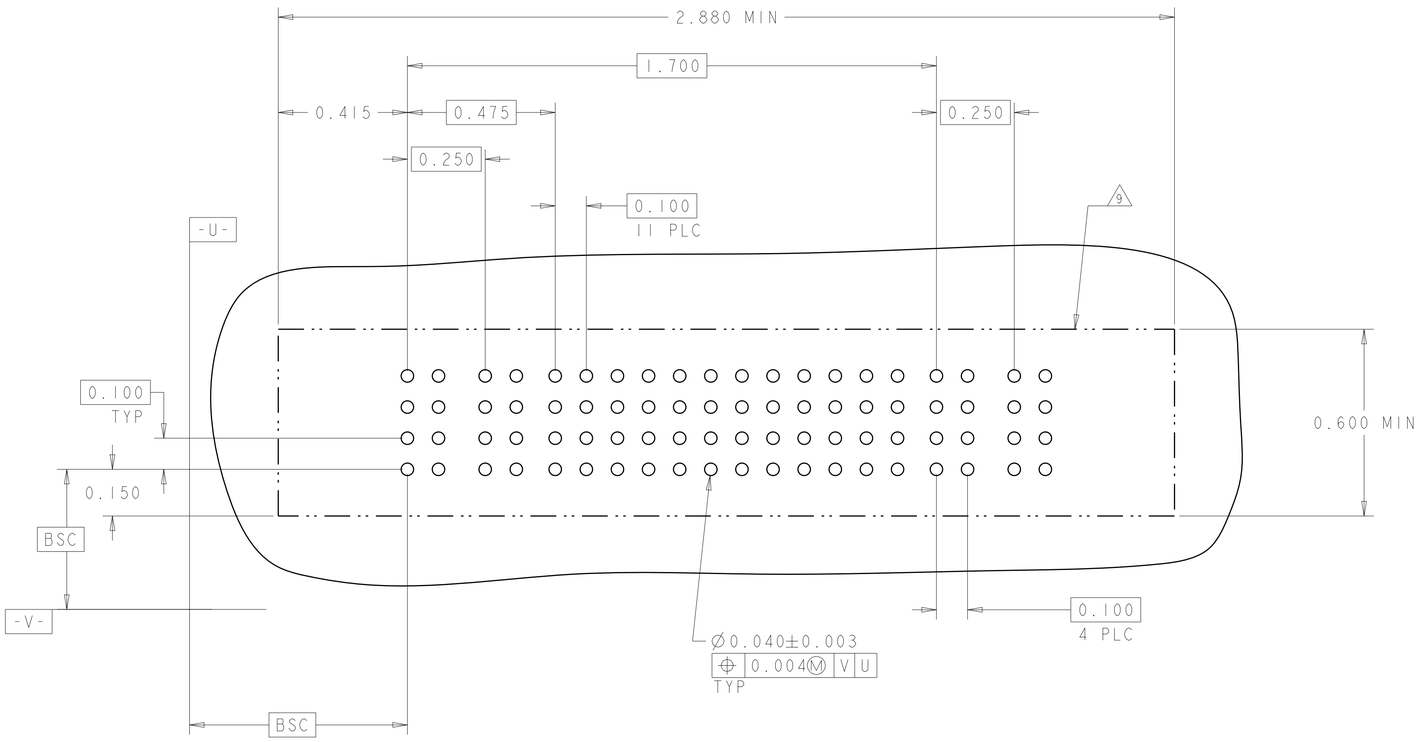

THIS DRAWING IS A CONTROLLED DOCUMENT.	DWN J.McCLINTON 23MAR2005	TE Connectivity	
DIMENSIONS: INCH	CHK D TROUT 23MAR2005	NAME VERTICAL HEADER ASSEMBLY, W/GUIDES, PRESS FIT, TYPE PSP MULTI-BEAM XL	
TOLERANCES UNLESS OTHERWISE SPECIFIED: 0 PLC ±- 1 PLC ±- 2 PLC ±.01 3 PLC ±.005 4 PLC ±.0020 ANGLES ±2°	APVD R WHYNE 23MAR2005	SIZE A1	CAGE CODE 00779
	PRODUCT SPEC 108-1973	DRAWING NO C-6600333	RESTRICTED TO -
	APPLICATION SPEC 114-13038		
MATERIAL - -	WEIGHT -	SCALE 3:1	SHEET 22 OF 22 REV P7
FINISH - -	Customer Drawing		

Общество с ограниченной ответственностью «МосЧип» ИНН 7719860671 / КПП 771901001
Адрес: 105318, г.Москва, ул.Щербаковская д.3, офис 1107

Данный компонент на территории Российской Федерации

Вы можете приобрести в компании MosChip.

Для оперативного оформления запроса Вам необходимо перейти по данной ссылке:

http://moschip.ru/get-element

Вы можете разместить у нас заказ для любого Вашего проекта, будь то серийное производство или разработка единичного прибора.

В нашем ассортименте представлены ведущие мировые производители активных и пассивных электронных компонентов.

Нашей специализацией является поставка электронной компонентной базы двойного назначения, продукции таких производителей как XILINX, Intel (ex.ALTERA), Vicor, Microchip, Texas Instruments, Analog Devices, Mini-Circuits, Amphenol, Glenair.

Сотрудничество с глобальными дистрибьюторами электронных компонентов, предоставляет возможность заказывать и получать с международных складов практически любой перечень компонентов в оптимальные для Вас сроки.

На всех этапах разработки и производства наши партнеры могут получить квалифицированную поддержку опытных инженеров.

Система менеджмента качества компании отвечает требованиям в соответствии с ГОСТ Р ИСО 9001, ГОСТ РВ 0015-002 и ЭС РД 009

Офис по работе с юридическими лицами:

105318, г.Москва, ул.Щербаковская д.3, офис 1107, 1118, ДЦ «Щербаковский»

Телефон: +7 495 668-12-70 (многоканальный)

Факс: +7 495 668-12-70 (доб.304)

E-mail: info@moschip.ru

Skype отдела продаж:
moschip.ru
moschip.ru_4
moschip.ru_6
moschip.ru_9