THIS DRAWING IS UNPUBLISHED. RELEASED FOR PUBLICATION - ,- .
© COPYRIGHT - By - ALL RIGHTS RESERVED.

LOC	DIST
FT	18

REVISIONS

P	LTR	DESCRIPTION	DATE	DWN	APVD
	AE2	REVISED PER ECO-11-004835	11MAR11	RK	HMR

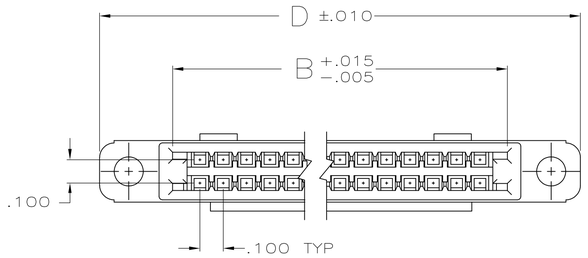

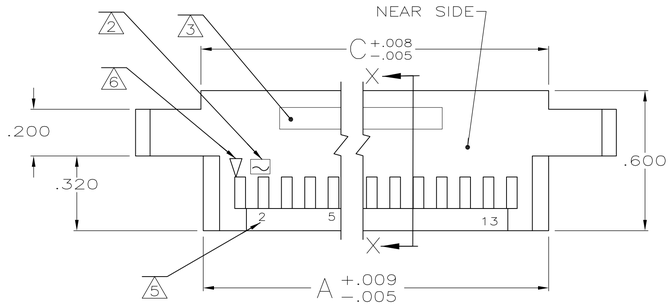

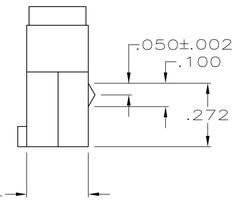

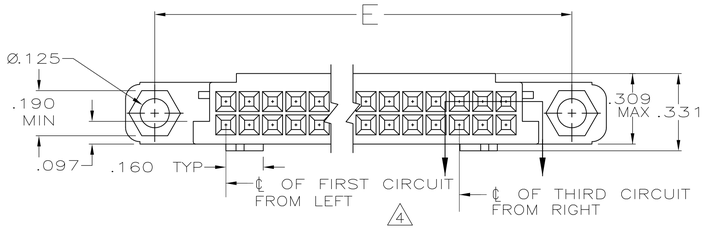

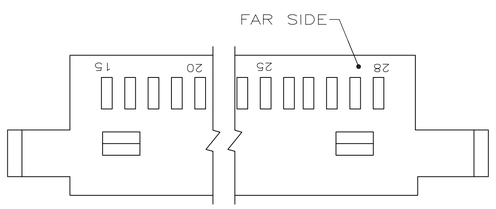

1. HOUSING WILL ACCOMMODATE FLEXIBLE FLAT CABLE, .050 OR .062 WIDE CONDUCTORS .100±.005 CENTERS (CABLE= .015 MAX. THK.) AND/OR #22-#32 AWG WIRE WITH INSULATION OF .069 MAX.

2. AMP TRADEMARK MOLDED IN THIS AREA

3. PART NO. AND DATE CODE INK STAMPED, WHITE.

4. DETENTS: 6,10,12,16, & 18 POSITION, (1) DETENT LOCATED AS FOLLOWS:
   6 POSN- ℄ OF THIRD CICUIT FROM RIGHT.
   10 & 12 POSN- ℄ OF FOURTH CIRCUIT FROM RIGHT.
   16 POSN- ℄ OF FIFTH CIRCUIT FROM RIGHT.
   18 POSN- ℄ OF SIXTH CIRCUIT FROM RIGHT.
   20 POSN & ABOVE- (2)DETENTS LOCATED AS SHOWN.

5. CAVITIY IDENT INK STAMPED, WHITE, (SEE TABLE)

6. INDICATES POSITION 1

7. OBSOLETE PART NO.

8. SUPERSEDED BY AS MOLDED PART NUMBER.

9. OBSOLETE PARTS: OBSOLETE CIS STREAMLINING PER D.RENAUD/D.SINISI

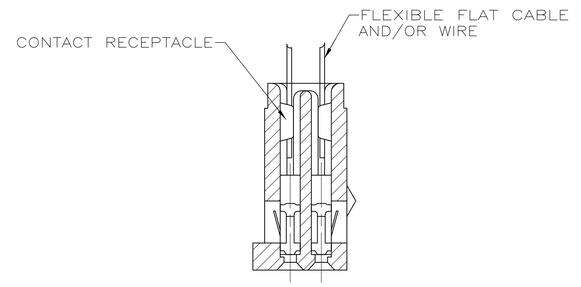

SECTION X—X
CRIMPED CONTACTS FOR REF ONLY

	INK STAMPED PART NO 3 5	NEAR SIDE	FAR SIDE	E	D	C	B	A	NO. OF POSN	AS MOLDED PART NO
		CAVITY POSN. NO. STAMPED 5								
7	3-88637-8	2,5,10,16,	18,25,30,34	2.210	2.460	1.950	1.834	1.880	34	3-88637-7
9	~~3-88637-6~~	2,5,10,15,20,25,30,34	36,40,45,50,55,60,65,70	4.010	4.260	3.750	3.634	3.680	70	3-88637-5
9	~~3-88637-4~~	2,5,10,15,20,25,32,	34,40,45,50,55,60,66	3.810	4.060	3.550	3.434	3.480	66	3-88637-3
	3-88637-2	2,5,10,15,20,25,29,	31,35,40,45,50,55,60	3.510	3.760	3.250	3.134	3.180	60	3-88637-1
	3-88637-0	2,5,10,15,20,25,28	30,35,40,45,50,55,58	3.410	3.660	3.150	3.034	3.080	58	2-88637-9
6	2-88637-8	2,5,10,15,20,24	26,30,35,40,45,50	3.010	3.260	2.750	2.634	2.680	50	2-88637-7
	2-88637-6	2,5,10,15,21,	23,30,35,40,44	2.710	2.960	2.450	2.334	2.380	44	2-88637-5
	2-88637-4	2,5,10,15,19,	21,25,30,35,40	2.510	2.760	2.250	2.134	2.180	40	2-88637-3
9	~~2-88637-2~~	2,5,10,15,18,	20,25,30,35,38	2.410	2.660	2.150	2.034	2.080	38	2-88637-1
7	2-88637-0	2,5,10,17,	19,25,30,36	2.310	2.560	2.050	1.934	1.980	36	1-88637-9
6	1-88637-8	2,5,10,13,	15,20,25,28	1.910	2.160	1.650	1.534	1.580	28	1-88637-7
9	~~1-88637-6~~	2,5,12	14,20,26	1.810	2.060	1.550	1.434	1.480	26	1-88637-5
	1-88637-4	2,5,11,	13,20,24	1.710	1.960	1.450	1.334	1.380	24	1-88637-3
	1-88637-2	2,5,9,	11,15,20	1.510	1.760	1.250	1.134	1.180	20	1-88637-1
	1-88637-0	2,5,8,	10,15,18	1.410	1.660	1.150	1.034	1.080	18	88637-9
7	88637-8	2,4	8,10	1.010	1.260	.750	.634	.680	10	~~88637-7~~
7	88637-6	2	4,6	.810	1.060	.550	.434	.480	6	88637-5
8	88637-4	2,5,7,	9,16	1.310	1.560	1.050	.934	.980	16	88637-3
7	88637-2	2,5	7,10,12	1.110	1.360	.850	.734	.780	12	88637-1

THIS DRAWING IS A CONTROLLED DOCUMENT.

DIMENSIONS: INCHES

TOLERANCES UNLESS OTHERWISE SPECIFIED:
0 PLC ± –
1 PLC ± –
2 PLC ± –
3 PLC ± .005
4 PLC ± –
ANGLES ± –

MATERIAL: NYLON, FLAME RETARDANT, COLOR: BLACK
FINISH: –

DWN	KATE HELM 11/02/88
CHK	D L ROCKER 2-24-89
APVD	G D MILLER 2-24-89
PRODUCT SPEC	–
APPLICATION SPEC	–
WEIGHT	–

TE Connectivity

NAME: HOUSING,RCPT,DBL ROW / W DETENTS,.100 CENTER LINE ,FFC

SIZE	CAGE CODE	DRAWING NO	RESTRICTED TO
A1	00779	C-88637	–

CUSTOMER DRAWING | SCALE 3:1 | SHEET 1 OF 1 | REV AE2

Общество с ограниченной ответственностью «МосЧип» ИНН 7719860671 / КПП 771901001
Адрес: 105318, г.Москва, ул.Щербаковская д.3, офис 1107

Данный компонент на территории Российской Федерации

Вы можете приобрести в компании MosChip.

Для оперативного оформления запроса Вам необходимо перейти по данной ссылке:

http://moschip.ru/get-element

Вы можете разместить у нас заказ для любого Вашего проекта, будь то серийное производство или разработка единичного прибора.

В нашем ассортименте представлены ведущие мировые производители активных и пассивных электронных компонентов.

Нашей специализацией является поставка электронной компонентной базы двойного назначения, продукции таких производителей как XILINX, Intel (ex.ALTERA), Vicor, Microchip, Texas Instruments, Analog Devices, Mini-Circuits, Amphenol, Glenair.

Сотрудничество с глобальными дистрибьюторами электронных компонентов, предоставляет возможность заказывать и получать с международных складов практически любой перечень компонентов в оптимальные для Вас сроки.

На всех этапах разработки и производства наши партнеры могут получить квалифицированную поддержку опытных инженеров.

Система менеджмента качества компании отвечает требованиям в соответствии с ГОСТ Р ИСО 9001, ГОСТ РВ 0015-002 и ЭС РД 009

Офис по работе с юридическими лицами:

105318, г.Москва, ул.Щербаковская д.3, офис 1107, 1118, ДЦ «Щербаковский»

Телефон: +7 495 668-12-70 (многоканальный)

Факс: +7 495 668-12-70 (доб.304)

E-mail: info@moschip.ru

Skype отдела продаж:
moschip.ru
moschip.ru_4
moschip.ru_6
moschip.ru_9