

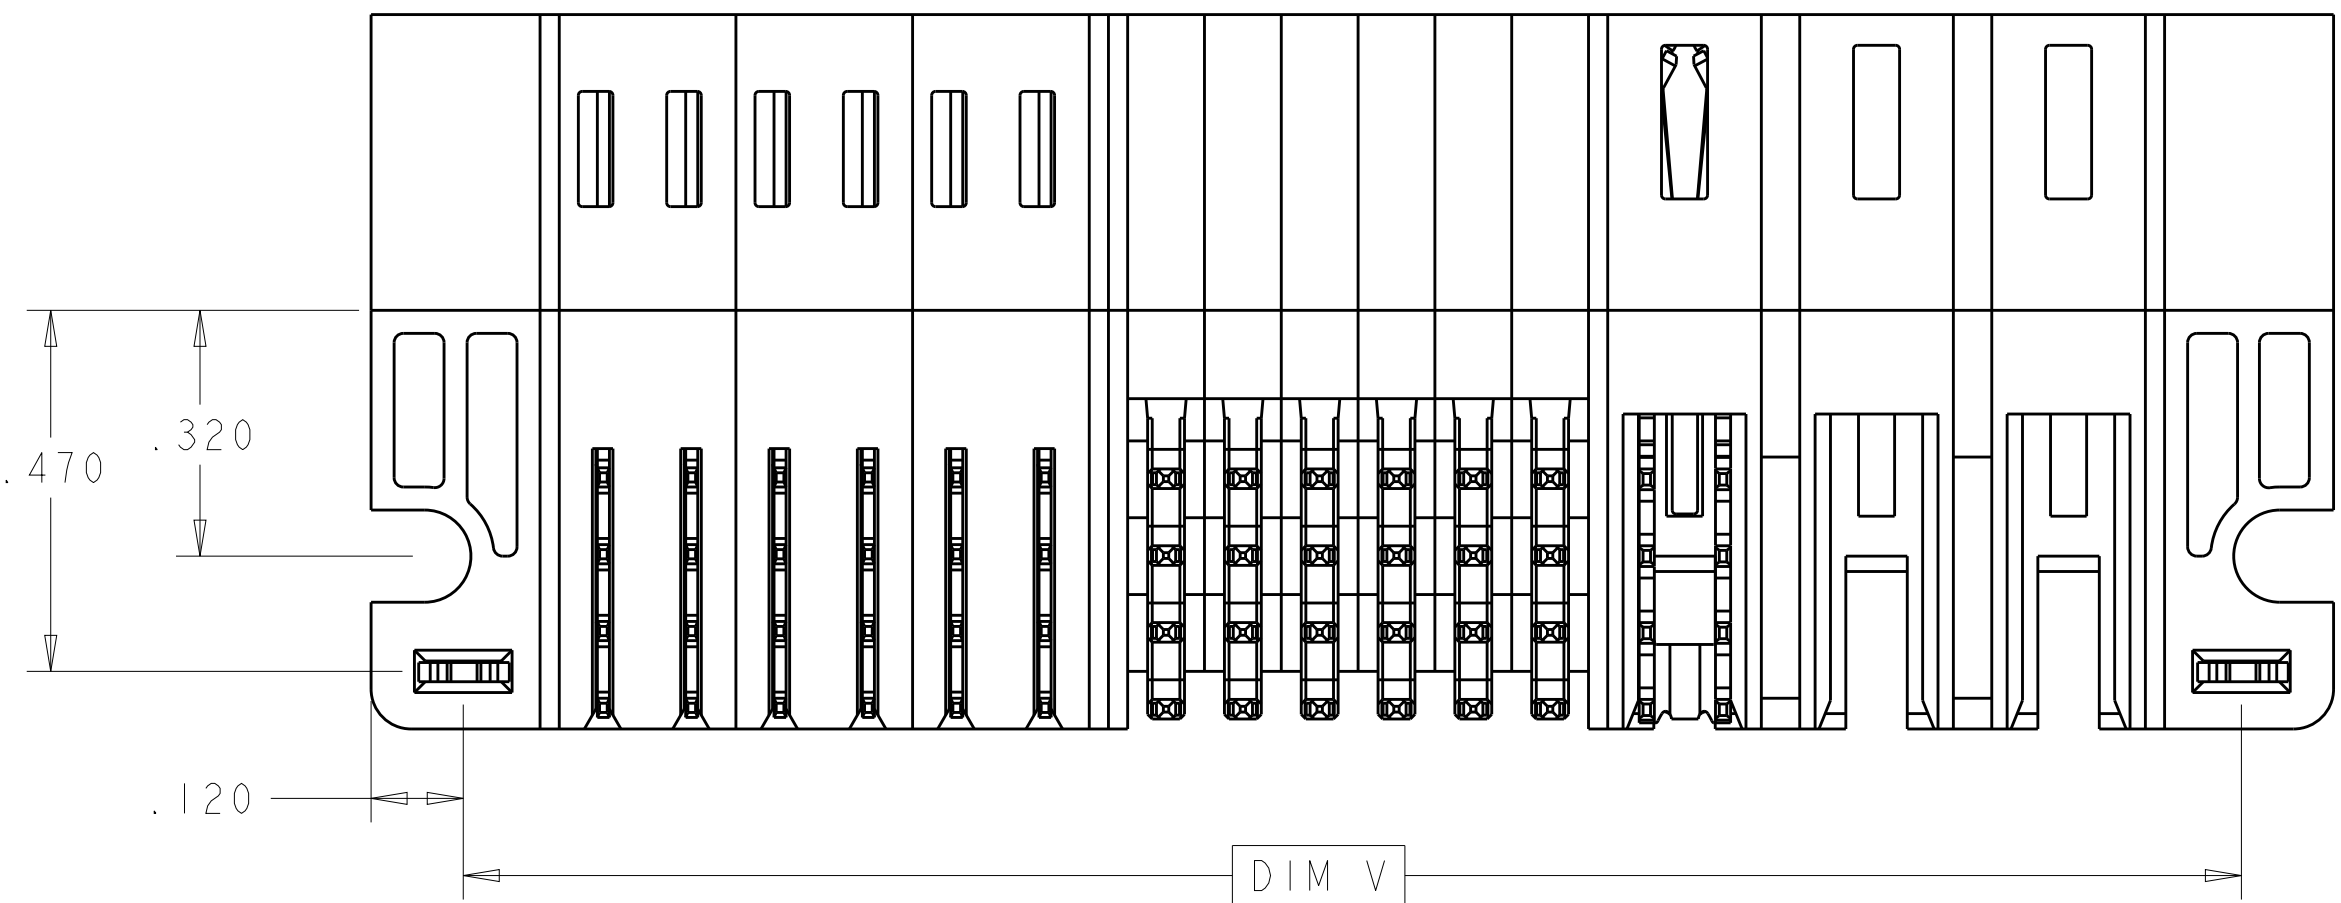
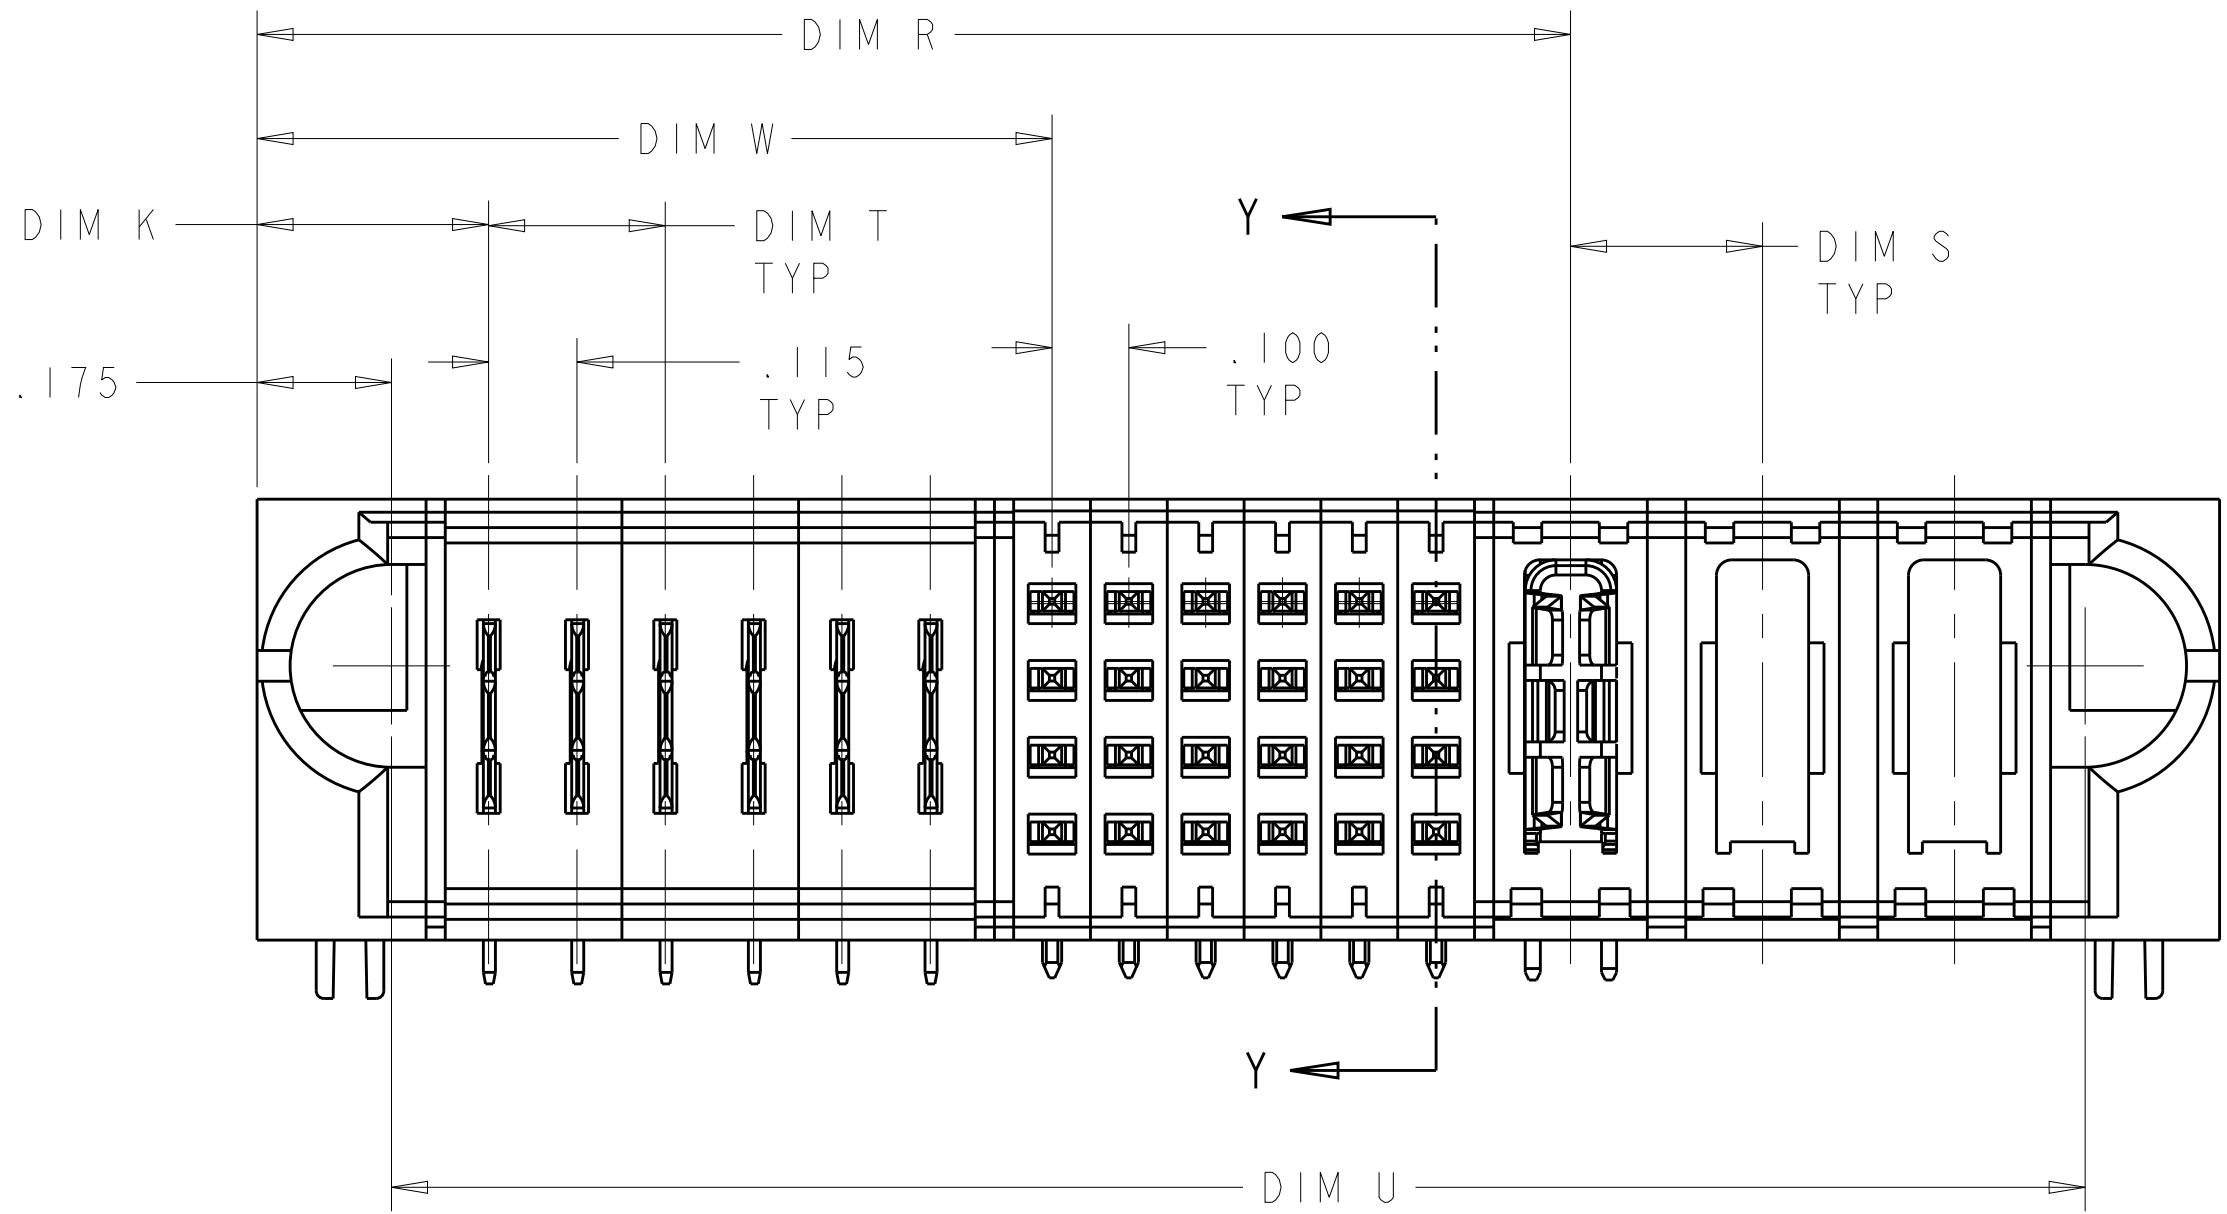
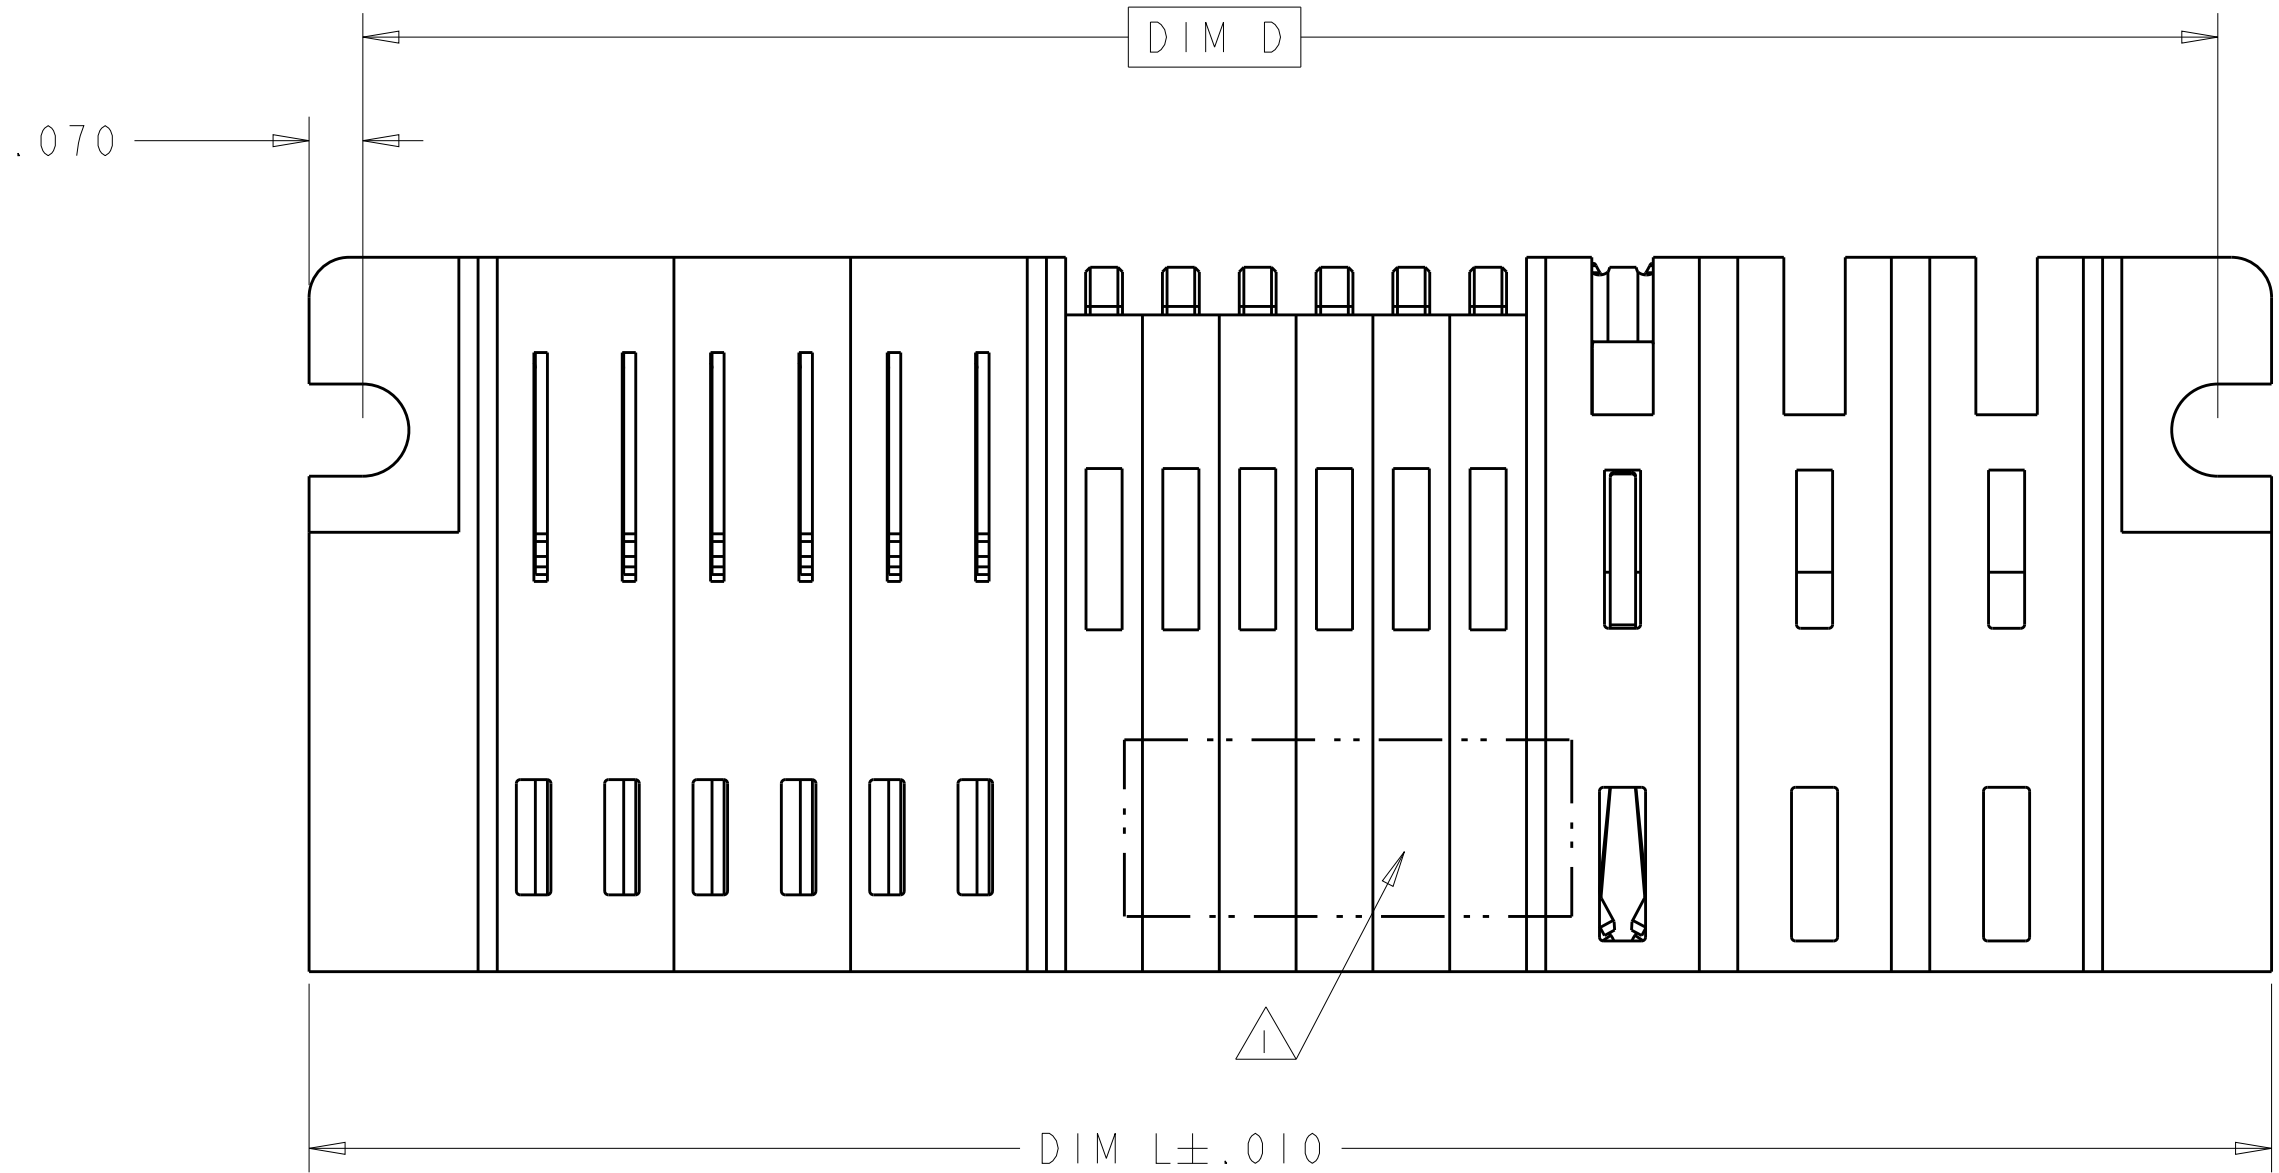


LOC	DIST	REVISIONS					
ES	00	P	LTR	DESCRIPTION	DATE	DWN	APVD
			R9	REVISED 8-1	05NOV2014	CZ	SZ
			S	ADD NEW DASH NUMBER 8-2	07FEB2015	CZ	SZ
			S2	REVISED 8-2 CUSTOMER	09MAR2015	CZ	SZ

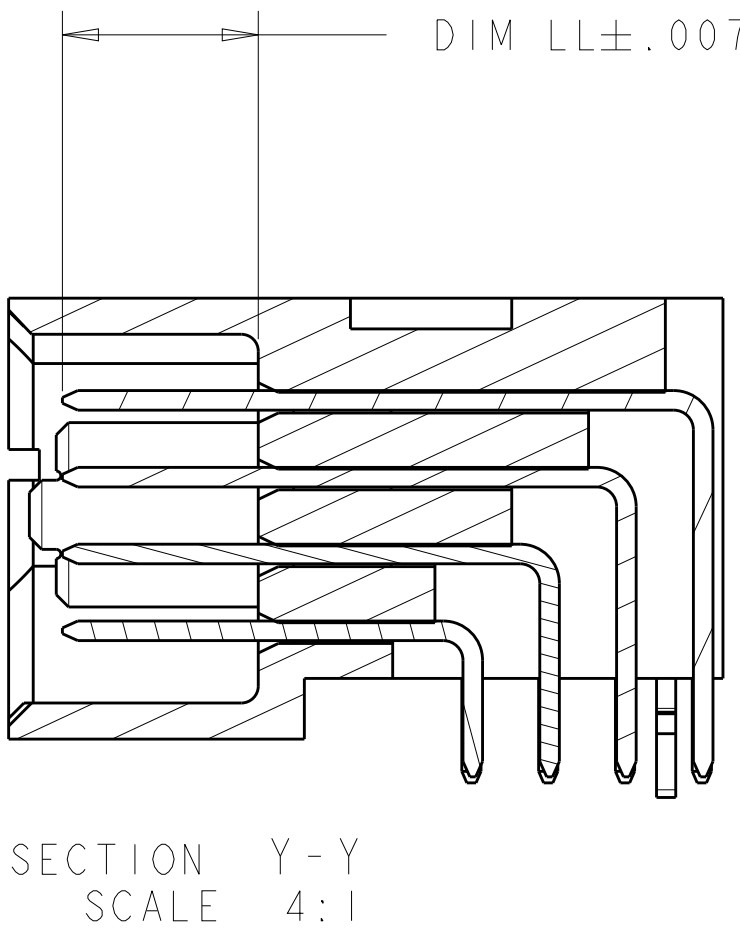

- 1 "AMP", PART NUMBER AND DATE CODE TO BE MARKED IN AREA SHOWN
PARTS UNDER 2.00 LONG MAY BE MARKED ON BOTH SIDES
- 2 MATERIAL: HOUSING - GLASS FILLED HIGH TEMP THERMO PLASTIC, UL94 V-0
SIGNAL CONTACT - HIGH CONDUCTIVITY COPPER ALLOY
POWER CONTACT - HIGH CONDUCTIVITY COPPER ALLOY
- 3 CONTACT PLATING: NOBLE METAL PLATING ON CONTACT FUNCTIONAL AREA
OF POWER AND SIGNAL CONTACTS
- 4 MECHANICAL CONNECTOR KEEP OUT ZONE
- 5 DATUM AND BASIC DIMENSIONS ESTABLISHED BY CUSTOMER
- 6 PCB - ALL HOLE DIAMETERS ARE FINISHED HOLE SIZES
- 7 PCB - 0.0453 ±.0010 DRILLED HOLES PLATED WITH .0003 MIN Sn
OVER .001 TO .003 Cu PLATING TO ACHIEVE A .040 ±.030 HOLE
- 8 VARIABLE DIMENSIONS SHOW ON TABLE OR PART VIEW
- 9 REFER TO PAGE 10 FOR DETAIL DIMENTIONS.

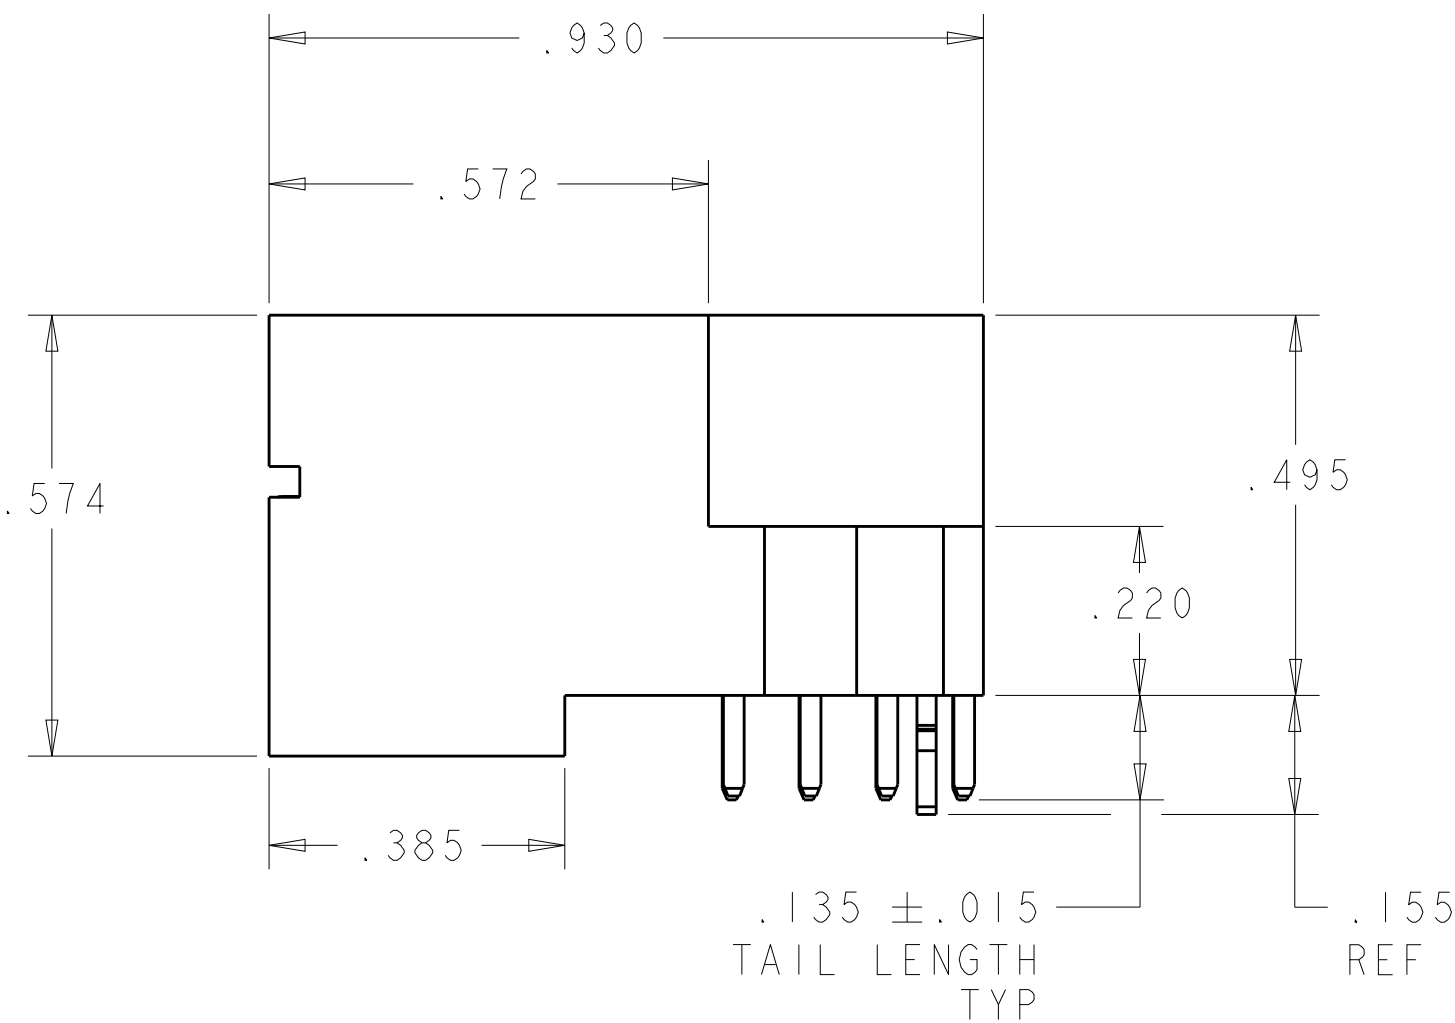

THIS DRAWING IS A CONTROLLED DOCUMENT.		DWN S. ZHAO	10APR2007	TE Connectivity	
		CHK S. ZHAO	10APR2007		
DIMENSIONS: INCHES		TOLERANCES UNLESS OTHERWISE SPECIFIED:		NAME	
		0 PLC ±"		PRODUCT SPEC	
		1 PLC ±.01		108-2292	
		2 PLC ±.01		APPLICATION SPEC	
		3 PLC ±.005		114-13251	
		4 PLC ±.0020		WEIGHT	
		ANGLES ±2°		CUSTOMER DRAWING	
MATERIAL : 2		FINISH : 3		SIZE A100779	
				CAGE CODE C=6450830	
				RESTRICTED TO -	
				SCALE 4:1	
				SHEET 1	
				OF 42	
				REV S2	


LOC	DIST	REVISIONS						
ES	00	P	LTR	DESCRIPTION	DATE	DWN	APVD	
		-		SEE SHEET 1	-	-	-	

2.100	1.495	1.020	1.990	0.250	0.250	2.200	2.340	.3450	3P + 16S + 3P	7-6450830-3
1.000	.895	.570	.890	-	-	1.100	1.240	.345	1P + 8S + 1P	7-6450830-2
4.750	3.645	3.070	4.640	.250		4.850	4.990	.370	3ACP + 7P + 20S + 5P	7-6450830-1
3.850	3.4675	1.010	3.740	.230	.230	3.950	4.090	.2775	6LP + 96S + 4LP	7-6450830-0
3.850	3.4675	1.010	3.740	.230	.230	3.950	4.090	.2775	6LP + 96S + 4LP	6-6450830-9
2.420	2.0375	.780	2.310	.230	.230	2.520	2.660	.2775	4LP + 48S + 4LP	6-6450830-8
5.400	4.5575	1.700	5.290	.230	.230	5.500	5.640	.2775	12LP + 112S + 8LP	6-6450830-7
2.860	2.4775	1.820	2.750	.230	.300	2.960	3.100	.370	5ACP + 24S + 4LP	6-6450830-6
2.225	1.620	1.045	2.115	.250	.250	2.325	2.465	.345	3P + 20S + 3P	6-6450830-4
3.600	2.895	1.795	3.490	.300	.250	3.700	3.840	.345	6P + 40S + 3ACP	6-6450830-3
3.030		1.345 	2.920			3.130	3.270	.345 	5HDP + 24S + 1P + 7LP	6-6450830-2
1.135	.9825	.550	1.025	-	-	1.235	1.375	.2775	2LP + 16S + 2LP	6-6450830-0
3.200	3.120	2.370	3.090	-	.300	3.300	3.440	.320	7ACP + 24S + 1P	5-6450830-8
2.800	1.945	1.270	2.690	.250	.250	2.900	3.040	.345	4P + 24S + 4P	5-6450830-7
2.700	1.595	1.120	2.590	.250	.300	2.800	2.940	.345	3ACP + 16S + 5P	5-6450830-6
2.655	2.5025	2.145	2.545	.115		2.755	2.895	.345	3ACP+3P+12S+2LP	5-6450830-5
1.350	1.020	.745	1.240	.250	.250	1.450	1.590	.320	2P + 8S + 2P	5-6450830-4
2.450	1.595	1.120	2.340	.250	.300	2.550	2.690	.345	3ACP + 16S + 4P	5-6450830-3
2.350	1.670	1.095	2.240	.200	.200	2.450	2.590	.320	4HDP + 20S + 4HDP	5-6450830-2
1.300	1.145	.520	1.190	-	-	1.400	1.540	.345	1P + 24S + 1P	5-6450830-1
1.025	.7575	.550	.915	-	-	1.125	1.265	.2775	2LP + 8S + 3LP	5-6450830-0
2.300	1.6950	1.020	2.190	.250	.250	2.400	2.540	.3450	3P + 24S + 3P	4-6450830-9
2.995	2.190	1.415	2.885	.350	.280	3.095	3.235	.3025	8LP + 24S + 3P	4-6450830-8
1.280	.875	.575	1.170	.250	-	1.380	1.520	.3015	2LP + 8S + 2P	4-6450830-7
1.750	1.345	.845	1.640	.250	.250	1.850	1.990	.395	2P + 16S + 2P	4-6450830-6
2.300	1.6950	1.020	2.190	.250	.250	2.400	2.540	.3450	3P + 24S + 3P	4-6450830-5
1.600	1.245	.770	1.490	.250	.250	1.700	1.840	.3450	2P + 16S + 2P	4-6450830-4
6.100	2.195	1.845	5.990	.250	.375	6.200	6.340	.395	4P + 12S + 16P	4-6450830-3
2.500	1.645	1.270	2.390	.250	.250	2.600	2.740	.3450	4P + 12S + 4P	4-6450830-2
3.675	2.445	2.045	3.565	.375	.375	3.775	3.915	.3450	5ACP + 12S + 4ACP	3-6450830-8
1.190	-	1.060	1.080	-	.230	1.290	1.430	.3775	6LP + 8S	3-6450830-7
1.920	1.0775	.870	1.810	-	.300	2.020	2.160	.320	2ACP + 8S + 4LP	3-6450830-6
2.195	1.465	.865	2.085		.215	2.295	2.435	.2775	3LP + 20S + 4HDP	3-6450830-5
4.400	3.220	2.695	4.290		.300	4.500	4.640	.3700	8ACP + 16S + 4ACP	3-6450830-4
3.075	2.395	1.920	2.965		.300	3.175	3.3150	.3700	4ACP + 12S + 3P	3-6450830-3
3.075	2.395	1.920	2.965		.300	3.175	3.3150	.3700	4ACP + 12S + 3P	3-6450830-2
.935	.7825	.550	.825	-	-	1.035	1.175	.2775	2LP + 8S + 2LP	3-6450830-1
3.075	2.395	1.920	2.965		.300	3.175	3.3150	.3700	4ACP + 12S + 3P	3-6450830-0
2.160	1.7775	1.145	2.050	-	.300	2.260	2.400	.3450	3ACP + 24S+ 4LP	2-6450830-9
1.600	1.295	.720	1.490	.200	.200	1.700	1.840	.3450	2P + 20S + 2P	2-6450830-8
1.500	1.195	.720	1.390	.200	.200	1.600	1.740	.3450	2P + 16S + 2P	2-6450830-7
1.475	1.320	.595	1.365	-	-	1.575	1.715	.3700	1P + 24S + 1P	2-6450830-6
2.100	1.795	.720	1.990	.200	.200	2.200	2.340	.3450	2P + 40S + 2P	2-6450830-4
2.750	2.0450	1.270	2.640	.300	.250	2.850	2.990	.3450	4P + 28S + 3ACP	1-6450830-9
2.460	1.8575	.625	2.350	-	-	2.560	2.700	.1700	1P+2LP+48S+2LP+1P	1-6450830-7
-	-	-	-	-	-	-	-	-	4P+16S+24S+2HDP	1-6450830-8
2.750	2.0450	1.270	2.640	.300	.250	2.850	2.990	.3450	4P + 28S + 3ACP	1-6450830-5
1.800	1.4450	.770	1.690	.250	.250	1.900	2.040	.3450	2P + 24S + 2P	1-6450830-4
2.375	1.520	.845	2.265	.250	.300	2.475	2.615	.3450	2ACP + 24S + 4P	1-6450830-3
3.000	2.5025	1.945	2.890	.230		3.000	3.240	.3200	8HDP + 20S + 5LP	1-6450830-2
3.615	1.6850	1.010	3.505		.230	3.715	3.855	.2775	6LP + 24S + 10P	1-6450830-0
2.300	1.6950	1.020	2.190	.250	.250	2.400	2.540	.3450	3P + 24S + 3P	6450830-9
2.480	2.3275	1.520	2.370	-	.250	2.580	2.720	.3450	5P + 32S + 2LP	6450830-8
3.400	2.2950	1.570	3.290	.250	.250	3.500	3.640	.3450	5P + 24S + 5P	6450830-7
1.800	1.4450	.770	1.690	.250	.250	1.900	2.040	.3450	2P + 24S + 2P	6450830-5
1.780	1.6025	.770	1.670	-	.250	1.880	2.020	.3450	2P + 32S + 2LP	6450830-4
2.310	1.6725	1.240	2.200	.230	.230	2.410	2.550	.3025	8LP + 16S + 6LP	6450830-3
2.315	1.7100	1.035	2.205	.250	.230	2.415	2.555	.3025	6LP + 24S + 3P	6450830-2
.935	.7825	.550	.825	-	-	1.035	1.175	.2775	2LP + 8S + 2LP	6450830-1
DIM V	DIM R	DIM W	DIM U	DIM S	DIM T	DIM D	DIM L	DIM K	DESCRIPTION	PART NUMBER

4.350	2.405	1.380	4.240			4.450	4.590	.2775	9LP + 36S + 1P + 16LP	8-6450830-2
4.500	2.170	.795	4.390			4.600	4.740	.345	2P + 48S + 10P	8-6450830-1
2.250	1.645	1.170	2.140	.250	.300	2.300	2.490	.370	3ACP + 16S + 3P	8-6450830-0
4.300	2.695	2.020	4.190	.250	.250	4.400	4.540	.345	7P + 24S + 7P	7-6450830-9
4.180	3.325	1.700	4.070	.250	.230	4.280	4.420	.2775	12LP + 60S + 4P	7-6450830-8
2.650	2.545	1.270	2.540	-	.250	2.750	2.890	.345	4P + 48S + 1P	7-6450830-7
1.750	1.3675	1.060	1.755	.230	.230	1.850	1.990	.2775	3LP + 12S + 4LP	7-6450830-6
DIM V	DIM R	DIM W	DIM U	DIM S	DIM T	DIM D	DIM L	DIM K	DESCRIPTION	PART NUMBER

THIS DRAWING IS A CONTROLLED DOCUMENT.

DIMENSIONS:
INCHES

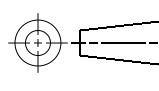

MATERIAL
-

TOLERANCES UNLESS OTHERWISE SPECIFIED:

0 PLC
1 PLC
2 PLC
3 PLC
4 PLC
ANGLES
FINISH

±
±.01
±.005
±.0020
±P

DWN
S. ZHAO
CHK
S. ZHAO
APVD
S. ZHAO

10APR2007
10APR2007
-

PRODUCT SPEC
108-2292
APPLICATION SPEC
114-13251

WEIGHT
-

CUSTOMER DRAWING

NAME
S. ZHAO

RIGHT ANGLE WITH SHORT GUIDES
AND LP CONTACTS ASSEMBLY
MULTI-BEAM XLE

SIZE
A1

CAGE CODE
100779

DRAWING NO
6450830

RESTRICTED TO
-

SCALE
4:1


SHEET
2

OF
42


REV
S2

4805 (3/11)

LOC	DIST	REVISIONS					
ES	00	P	LTR	DESCRIPTION	DATE	DWN	APVD
		-		SEE SHEET 1	-	-	-

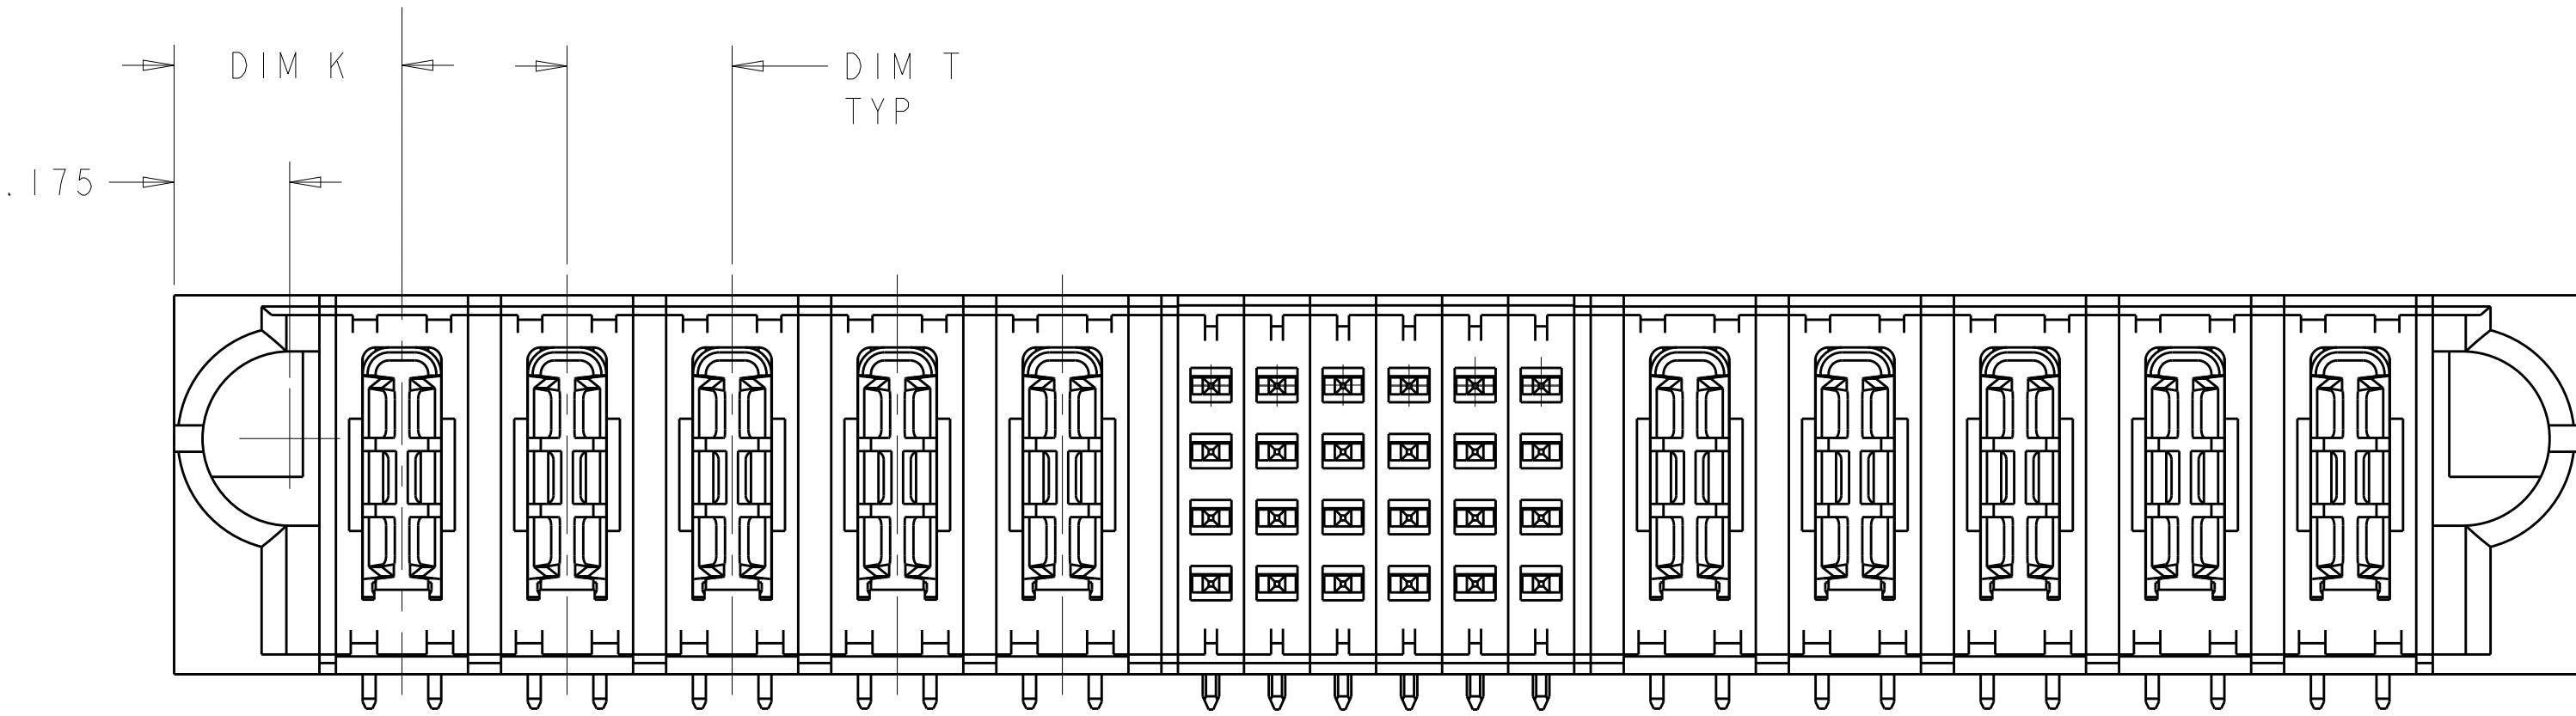

FOR "P+S+P"CONFIGURATION
UNSPECIFY DIMENSIONS PLEASE REFER TO PAGE 1

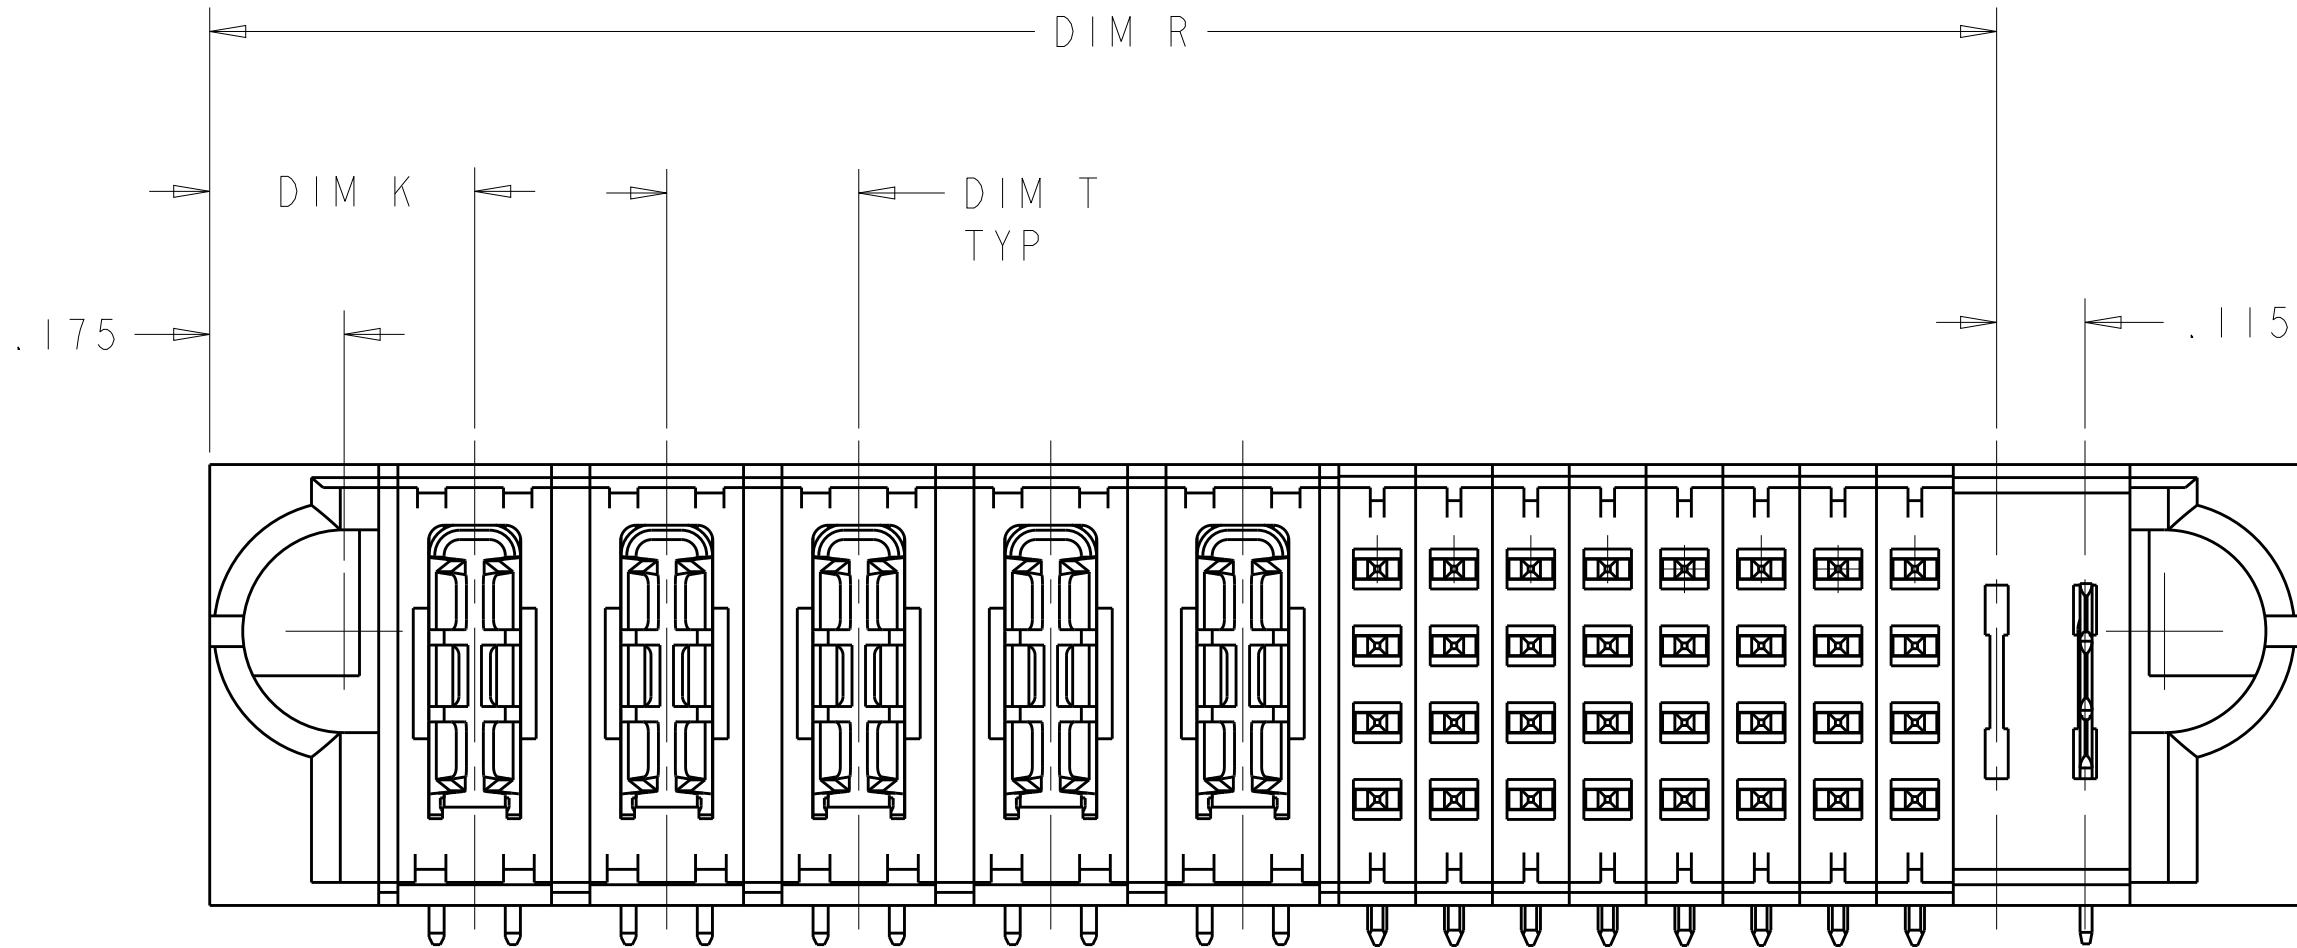

FOR "P+S+LP"CONFIGURATION
UNSPECIFY DIMENSIONS PLEASE REFER TO PAGE 1

HOLD DOWN	HD
.135 SIGNAL CON, ROW D,MFBL LL=.304	FJ
.135 SIGNAL CON, ROW C,MFBL LL=.304	FK
.135 SIGNAL CON, ROW B,MFBL LL=.304	FN
.135 SIGNAL CON, ROW A,MFBL LL=.304	FS
.135 SIGNAL CON, ROW D,MLBF LL=.204	E
.135 SIGNAL CON, ROW C,MLBF LL=.204	F
.135 SIGNAL CON, ROW B,MLBF LL=.204	G
.135 SIGNAL CON, ROW A,MLBF LL=.204	H
.135 SIGNAL CON, ROW D,STANDARD LL=.254	J
.135 SIGNAL CON, ROW C,STANDARD LL=.254	K
.135 SIGNAL CON, ROW B,STANDARD LL=.254	N
.135 SIGNAL CON, ROW A,STANDARD LL=.254	S
.135 STANDARD POWER CON,3 BEAMS	TM
.135 SOLDER LOWER POWER,MFBL	LMF
.135 SOLDER LOWER POWER,STD	LM
.135 SOLDER LOWER POWER,MLBF	LML
DESCRIPTION	IDENTIFIER

THIS DRAWING IS A CONTROLLED DOCUMENT.

DWN

S.ZHAO

10APR2007

CHK

S.ZHAO

10APR2007

APVD

S.ZHAO

-

DIMENSIONS:

INCHES

0 PLC

±"

1 PLC

±.01

2 PLC

±.01

3 PLC

±.005

4 PLC

±.0020

ANGLES

±2°

FINISH

-

TOLERANCES UNLESS OTHERWISE SPECIFIED:

PRODUCT SPEC

108-2292

APPLICATION SPEC

114-13251

WEIGHT

-

MATERIAL

-

CUSTOMER DRAWING

TE

TE Connectivity

NAME

RIGHT ANGLE WITH SHORT GUIDES AND LP CONTACTS ASSEMBLY MULTI-BEAM XLE

SIZE

CAGE CODE

DRAWING NO

RESTRICTED TO

A1

00779

6450830

-

SCALE

4:1

SHEET

3

OF

42



REV

S2

LOC	DIST	REVISIONS					
ES	00	P	LTR	DESCRIPTION	DATE	DWN	APVD
		-		SEE SHEET 1	-	-	-

PART NUMBER	ROWS		POWER		SIGNAL		POWER			
			P1	P2	1	2	P3	P4		
6450830-1	D C B A			LM	LM	J	J	LM	LM	
						K	K			
						N	N			
						S	S			
2LP + 8S + 2LP										

PART NUMBER	ROWS		POWER						SIGNAL						POWER												
			LP1	LP2	LP3	LP4	LP5	LP6	1	2	3	4	5	6	P1	P2	P3										
6450830-2	D C B A			LM		LM		LM		LM		LM		J	J	J	J	J	J		TM		TM		TM		
6LP + 24S + 3P																											

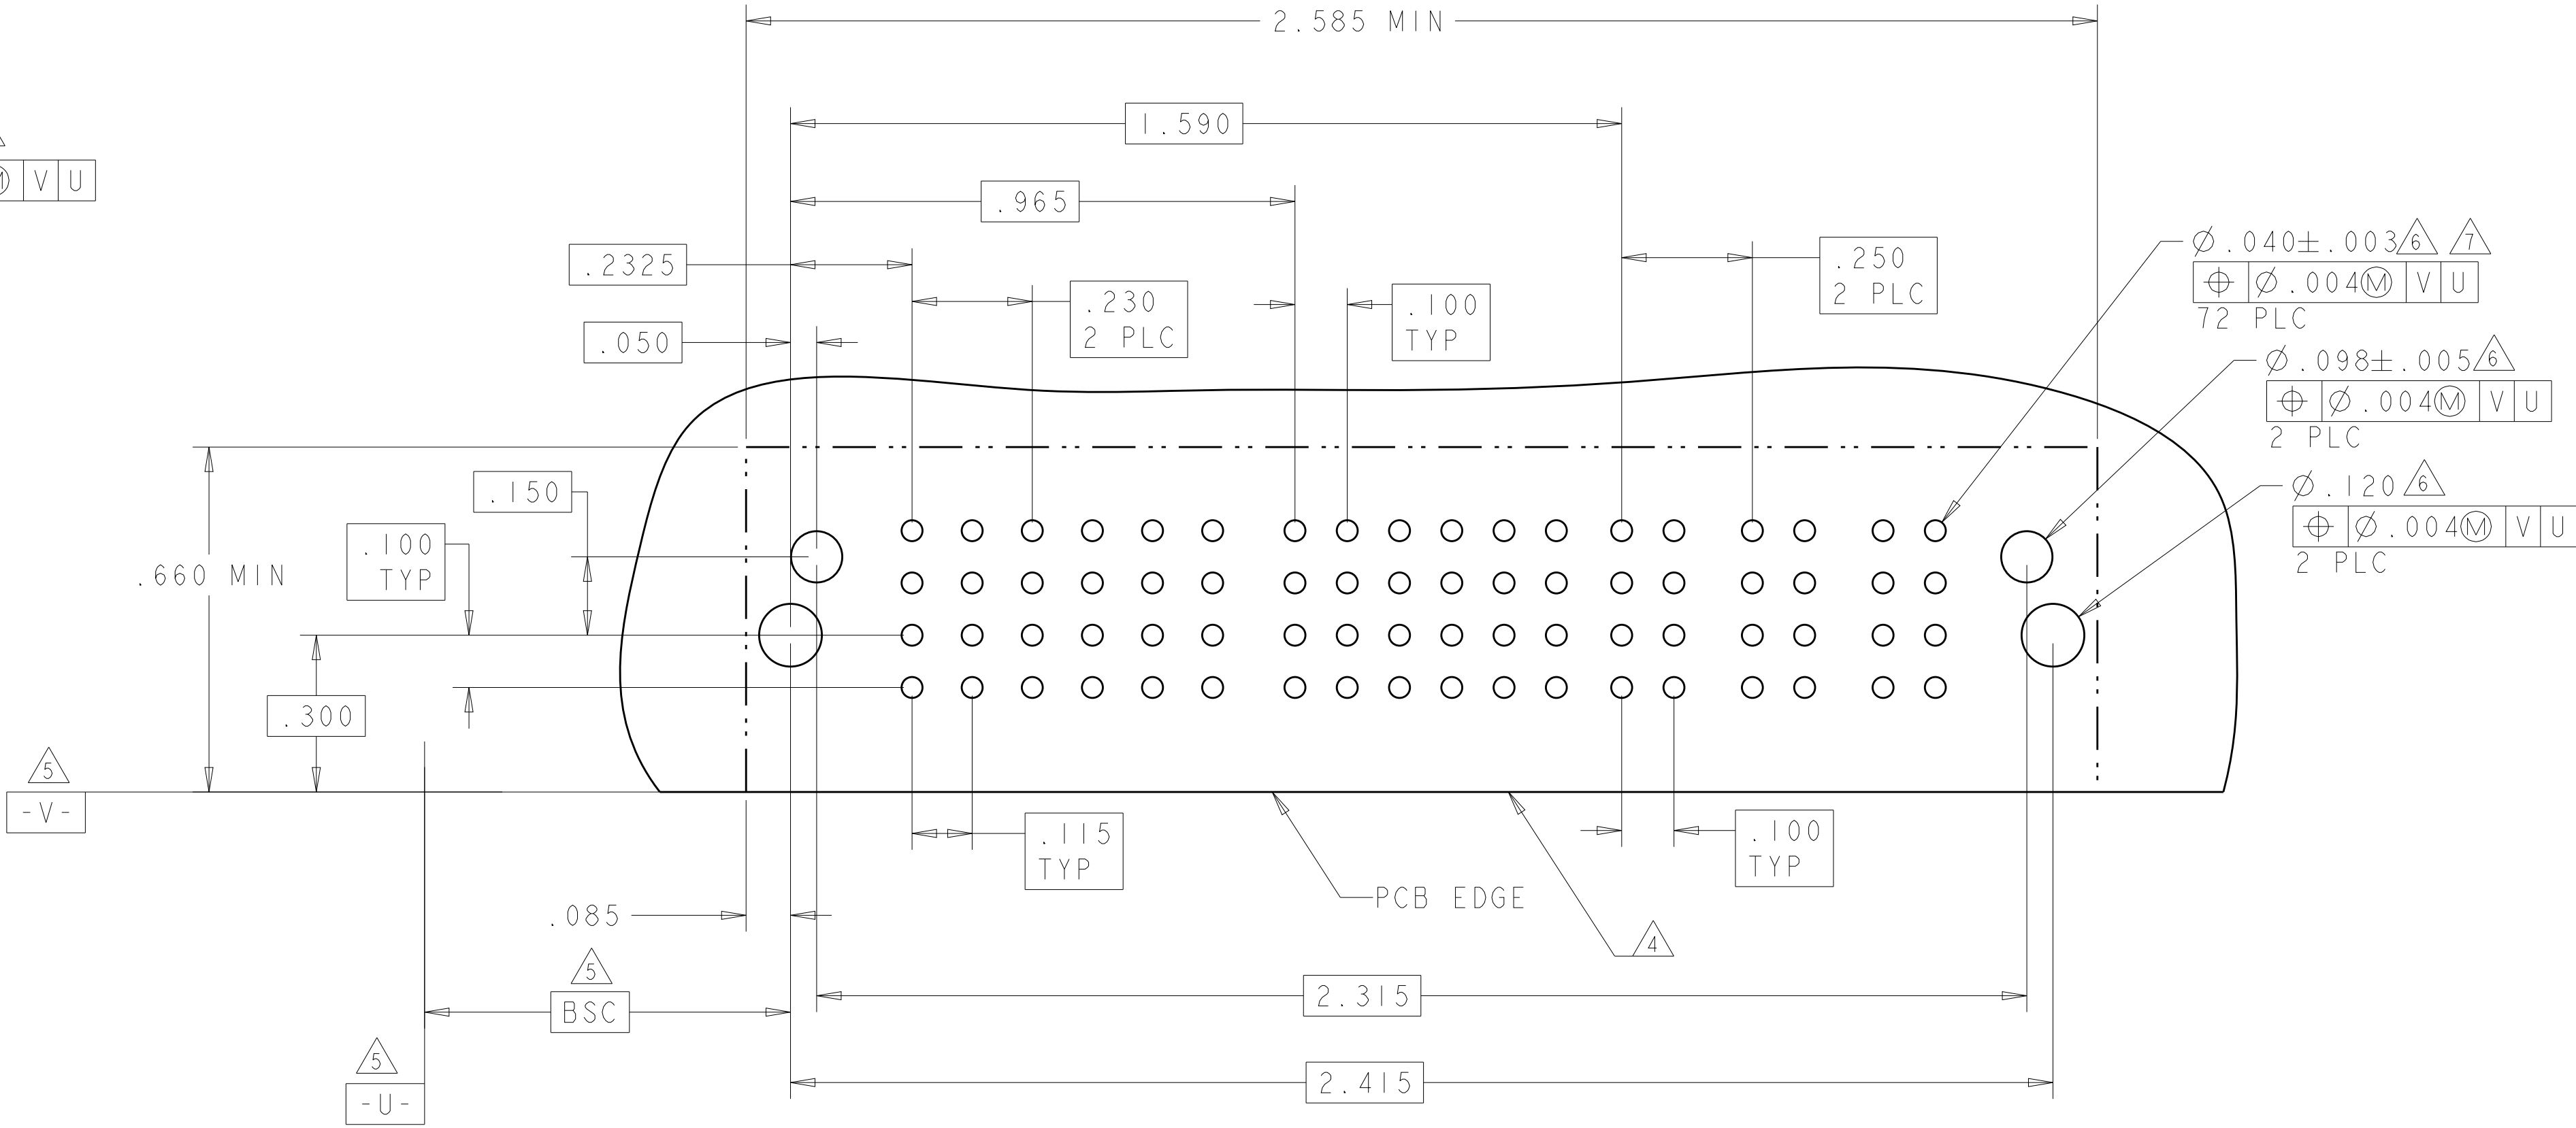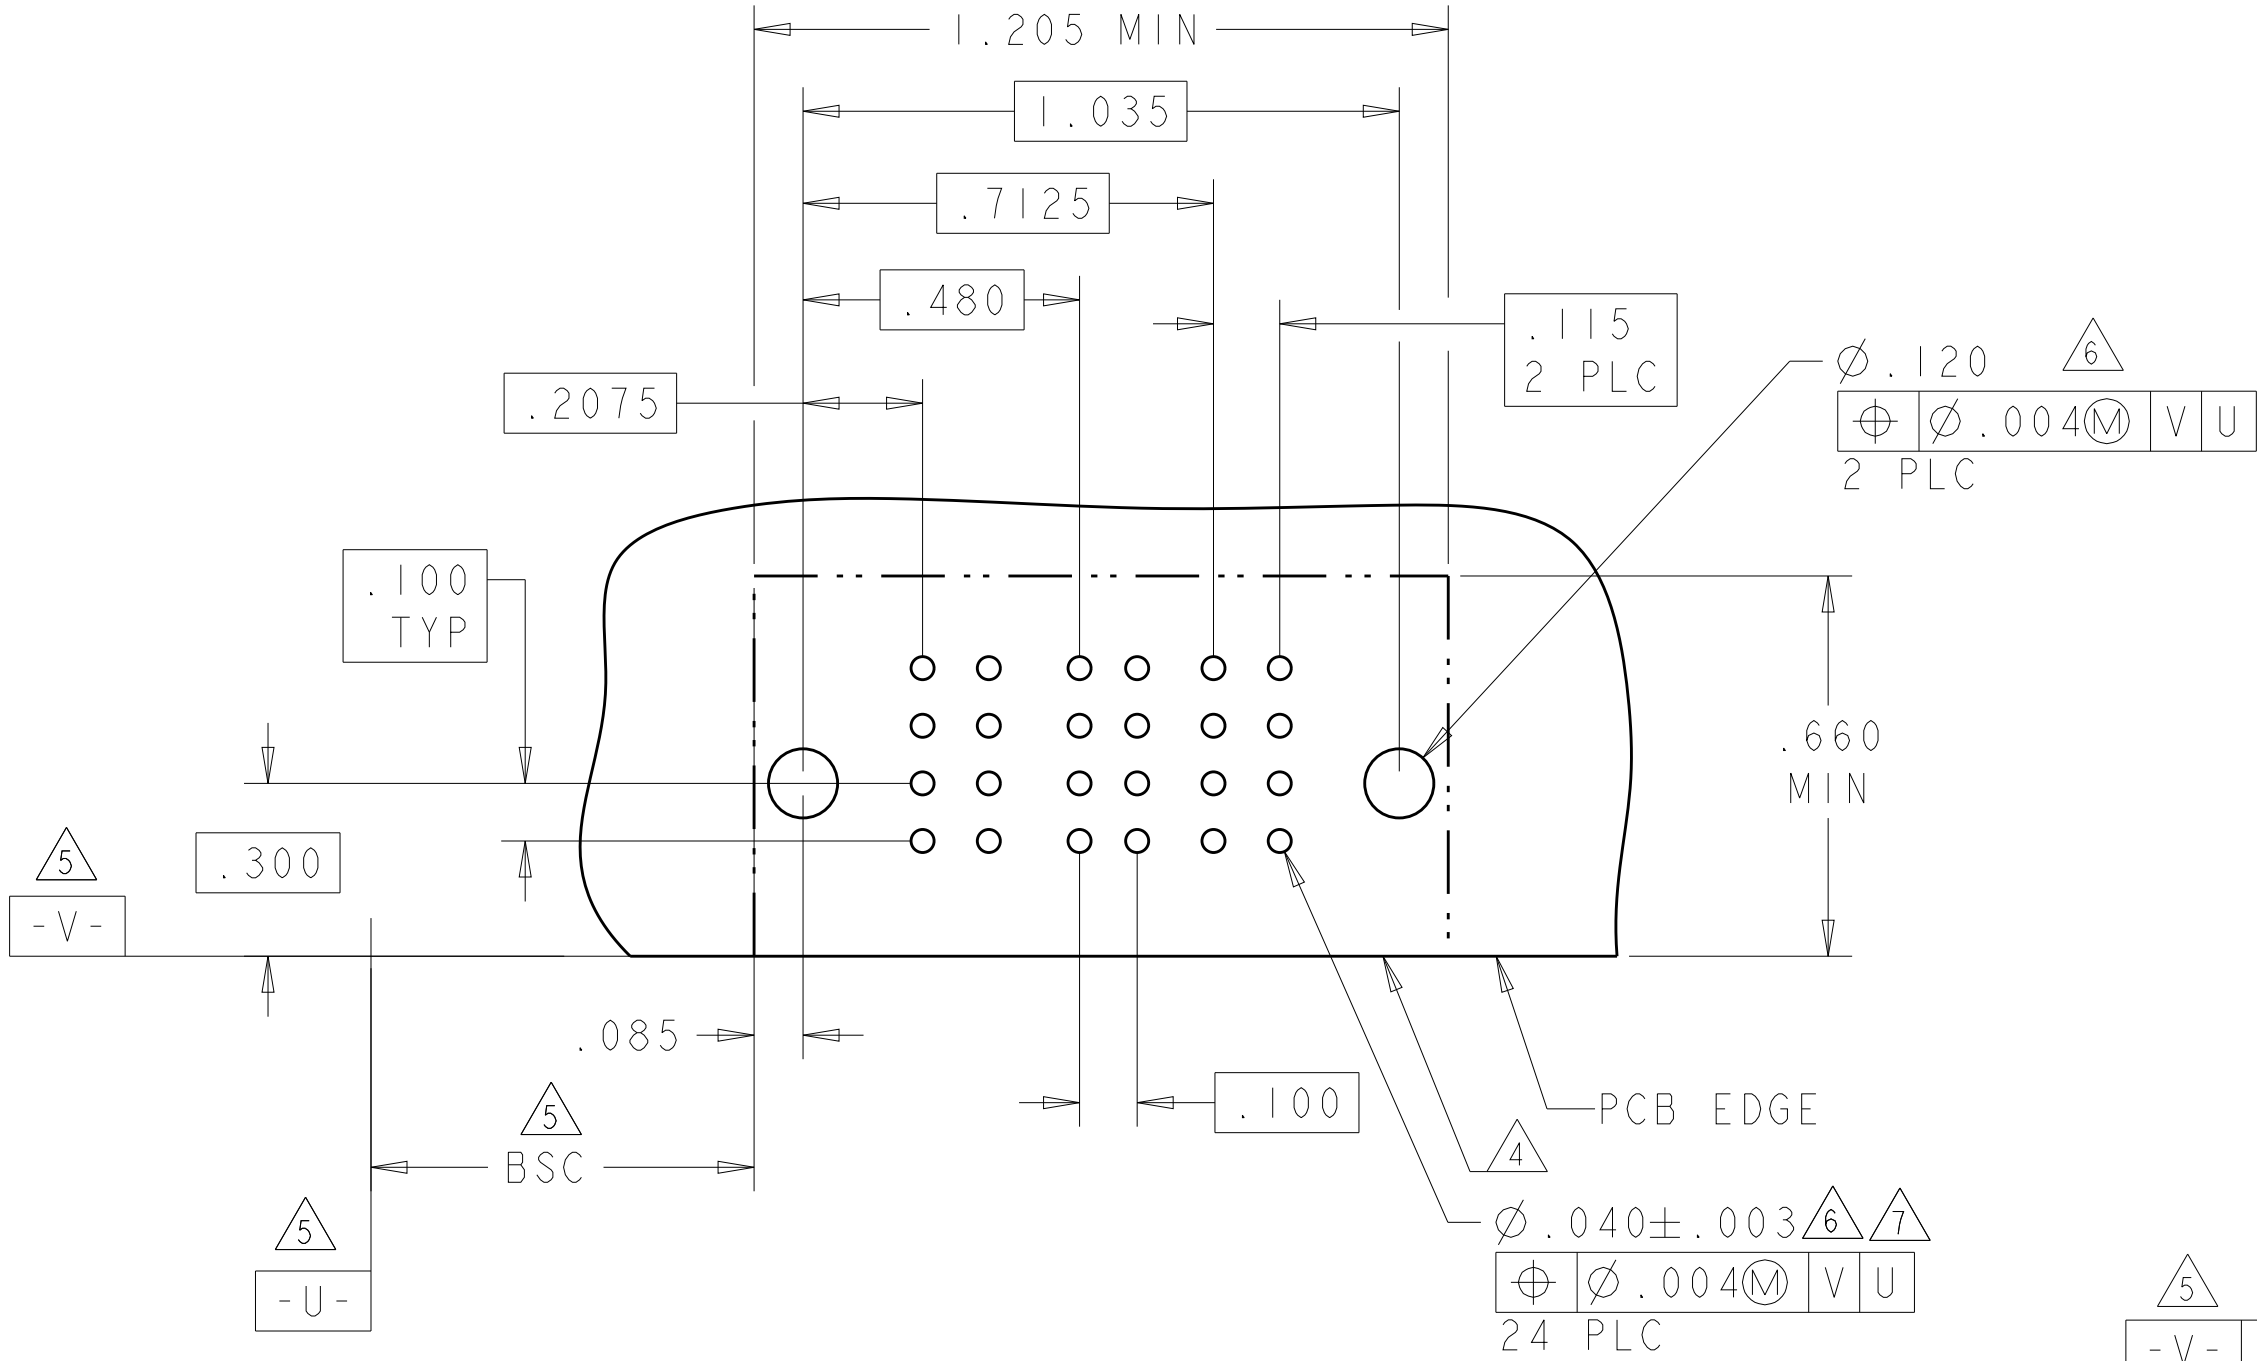

THIS DRAWING IS A CONTROLLED DOCUMENT.

DWN
S.ZHAO
CHK
S.ZHAO
APVD
S.ZHAO

10APR2007
10APR2007
-

DIMENSIONS:
INCHES

TOLERANCES UNLESS
OTHERWISE SPECIFIED:
0 PLC ±.
1 PLC ±.
2 PLC ±.01
3 PLC ±.005
4 PLC ±.0020
ANGLES #2°
FINISH

PRODUCT SPEC
108-2292
APPLICATION SPEC
114-13251
WEIGHT
CUSTOMER DRAWING

DWN
S.ZHAO
CHK
S.ZHAO
APVD
S.ZHAO

10APR2007
10APR2007
-

NAME
RIGHT ANGLE WITH SHORT GUIDES
AND LP CONTACTS ASSEMBLY
MULTI-BEAM XLE

SIZE
A1

CAGE CODE
100779

DRAWING NO
C=6450830

RESTRICTED TO
-

SCALE
4:1


SHEET
4

OF
42


REV
S2

LOC		DIST		REVISIONS					
ES	00	P	LTR	DESCRIPTION			DATE	DWN	APVD
		-		SEE SHEET 1			-	-	-


PART NUMBER	ROWS		POWER								SIGNAL				POWER						
			LP1	LP2	LP3	LP4	LP5	LP6	LP7	LP8	1	2	3	4	LP9	LP10	LP11	LP12	LP13	LP14	
6450830-3	D C B A		LM	LM	LM	LM	LM	LM	LM	LM	J	J	J	J	LM	LM	LM	LM	LM	LM	
											K	K	K	K							
											N	N	N	N							
											S	S	S	S							
8LP + 16S + 6LP																					

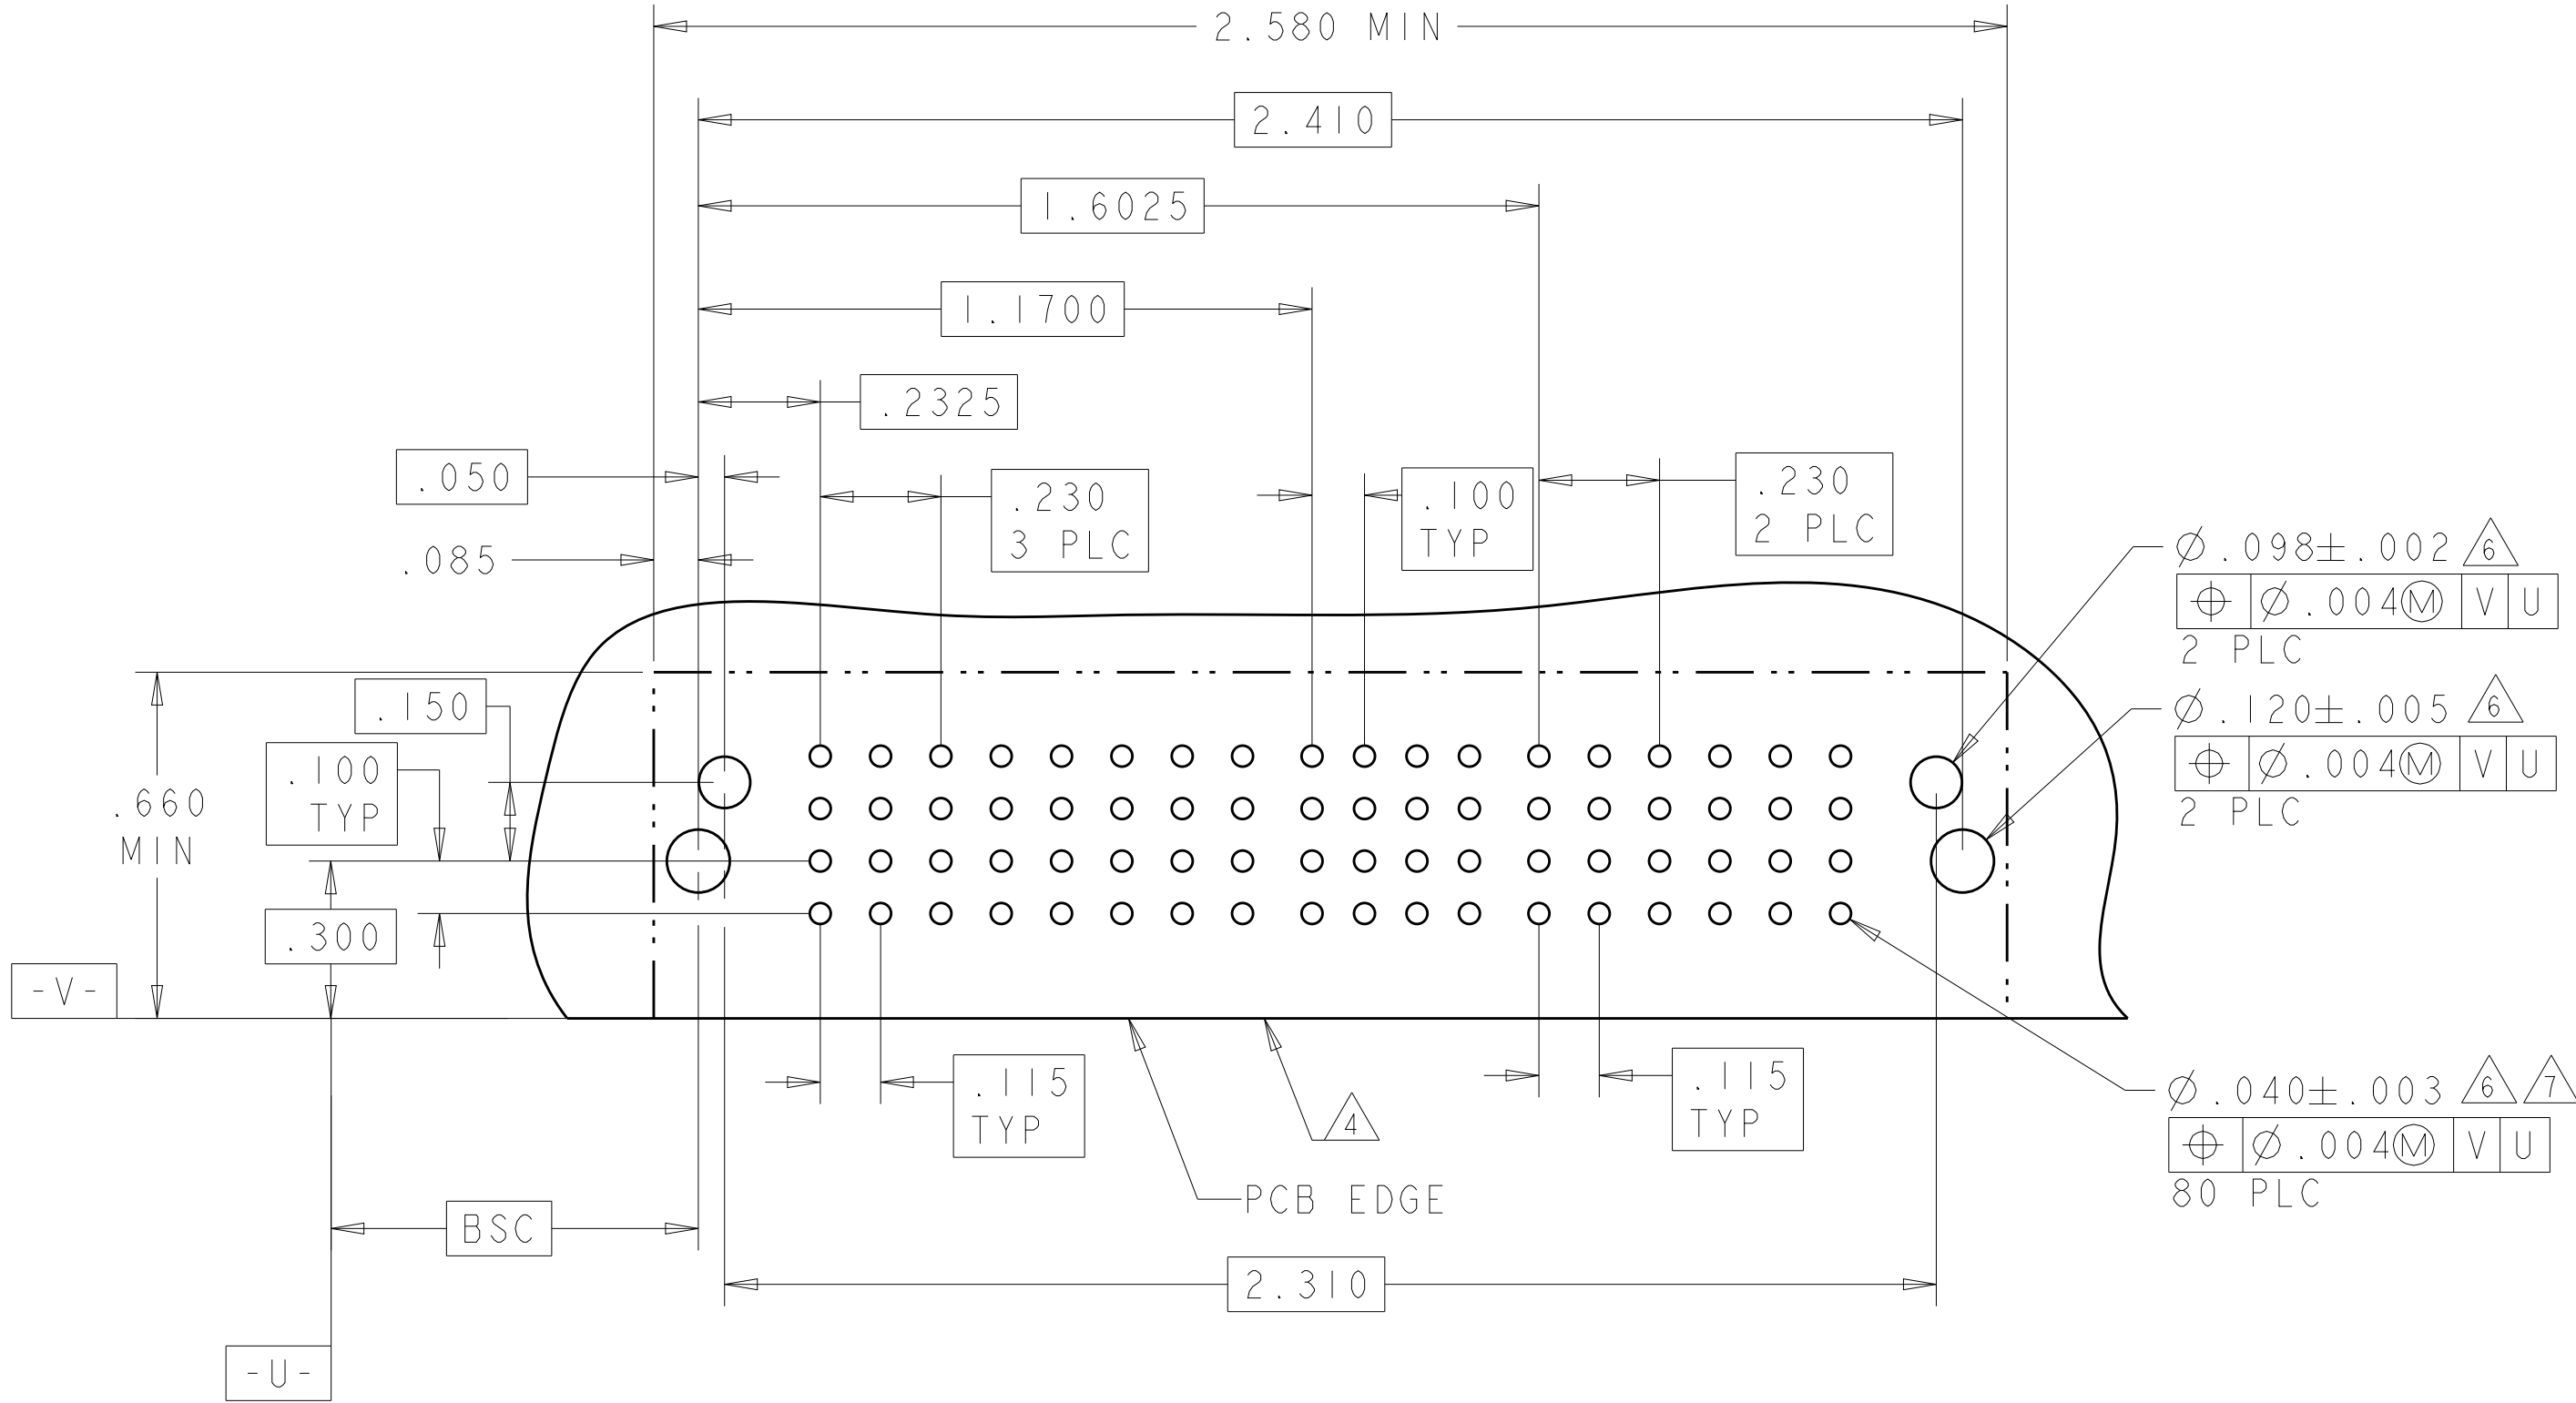


PART NUMBER	ROWS		POWER		SIGNAL								POWER		
			P1	P2	1	2	3	4	5	6	7	8	LPI	LP2	
6450830-4	D C B A	 HD	TM	TM	J	J	J	J	J	J	J	J	LM	LM	 HD
					K	K	K	K	K	K	K	K			
					N	N	N	N	N	N	N	N			
					S	S	S	S	S	S	S	S			
2P + 32S + 2LP															

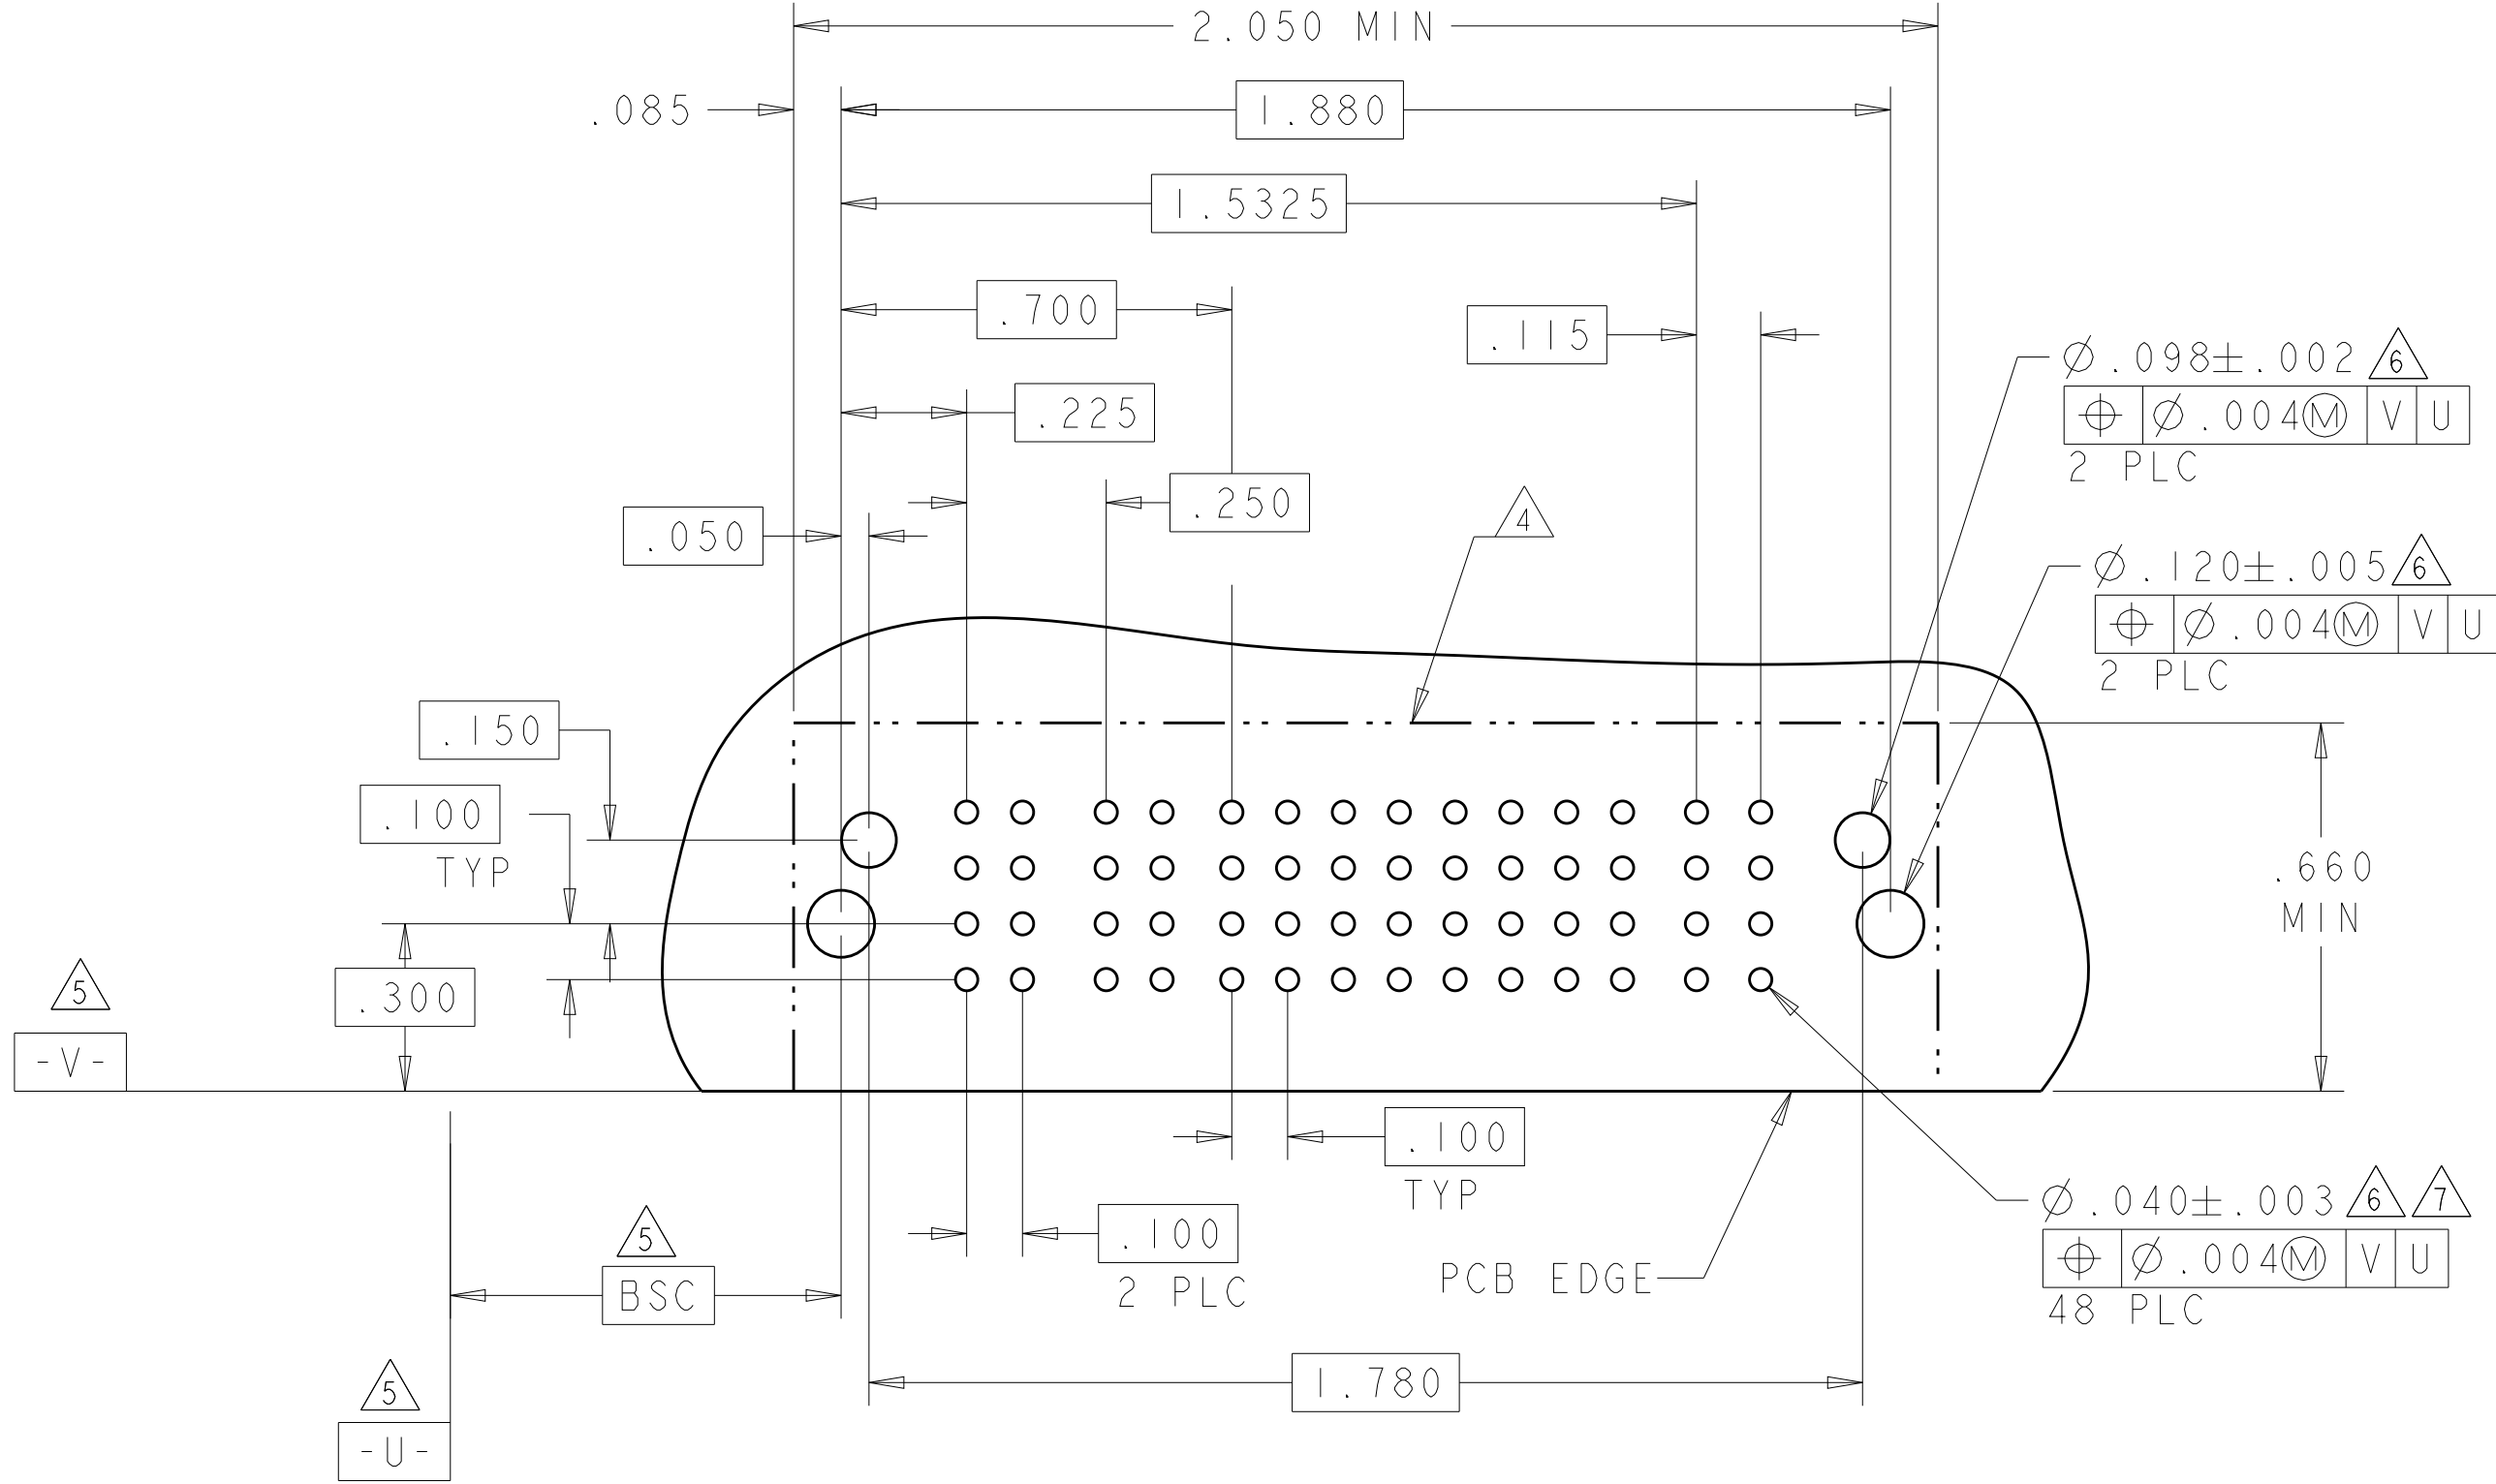


THIS DRAWING IS A CONTROLLED DOCUMENT.			DWN	S.ZHAO	10APR2007	 TE Connectivity			
			CHK	S.ZHAO	10APR2007				
DIMENSIONS:		TOLERANCES UNLESS OTHERWISE SPECIFIED:		APVD	S.ZHAO	NAME	RIGHT ANGLE WITH SHORT GUIDES AND LP CONTACTS ASSEMBLY MULTI-BEAM XLE		
INCHES									
		0 P/LC	±.1	PRODUCT SPEC					
		2 P/LC	±.1	108-2292					
		2 P/LC	±.01	APPLICATION SPEC					
		2 P/LC	±.005	114-13251		SIZE	CAGE CODE	DRAWING NO	RESTRICTED TO
		2 P/LC	±.0020	WEIGHT					
		ANGLES	±2°	FINISH		A1	100779	C6450830	-
MATERIAL		-	-	CUSTOMER DRAWING					
		-	-	SCALE		4:1		SHEET	5
		-	-					OF	42
		-	-					REV	S2

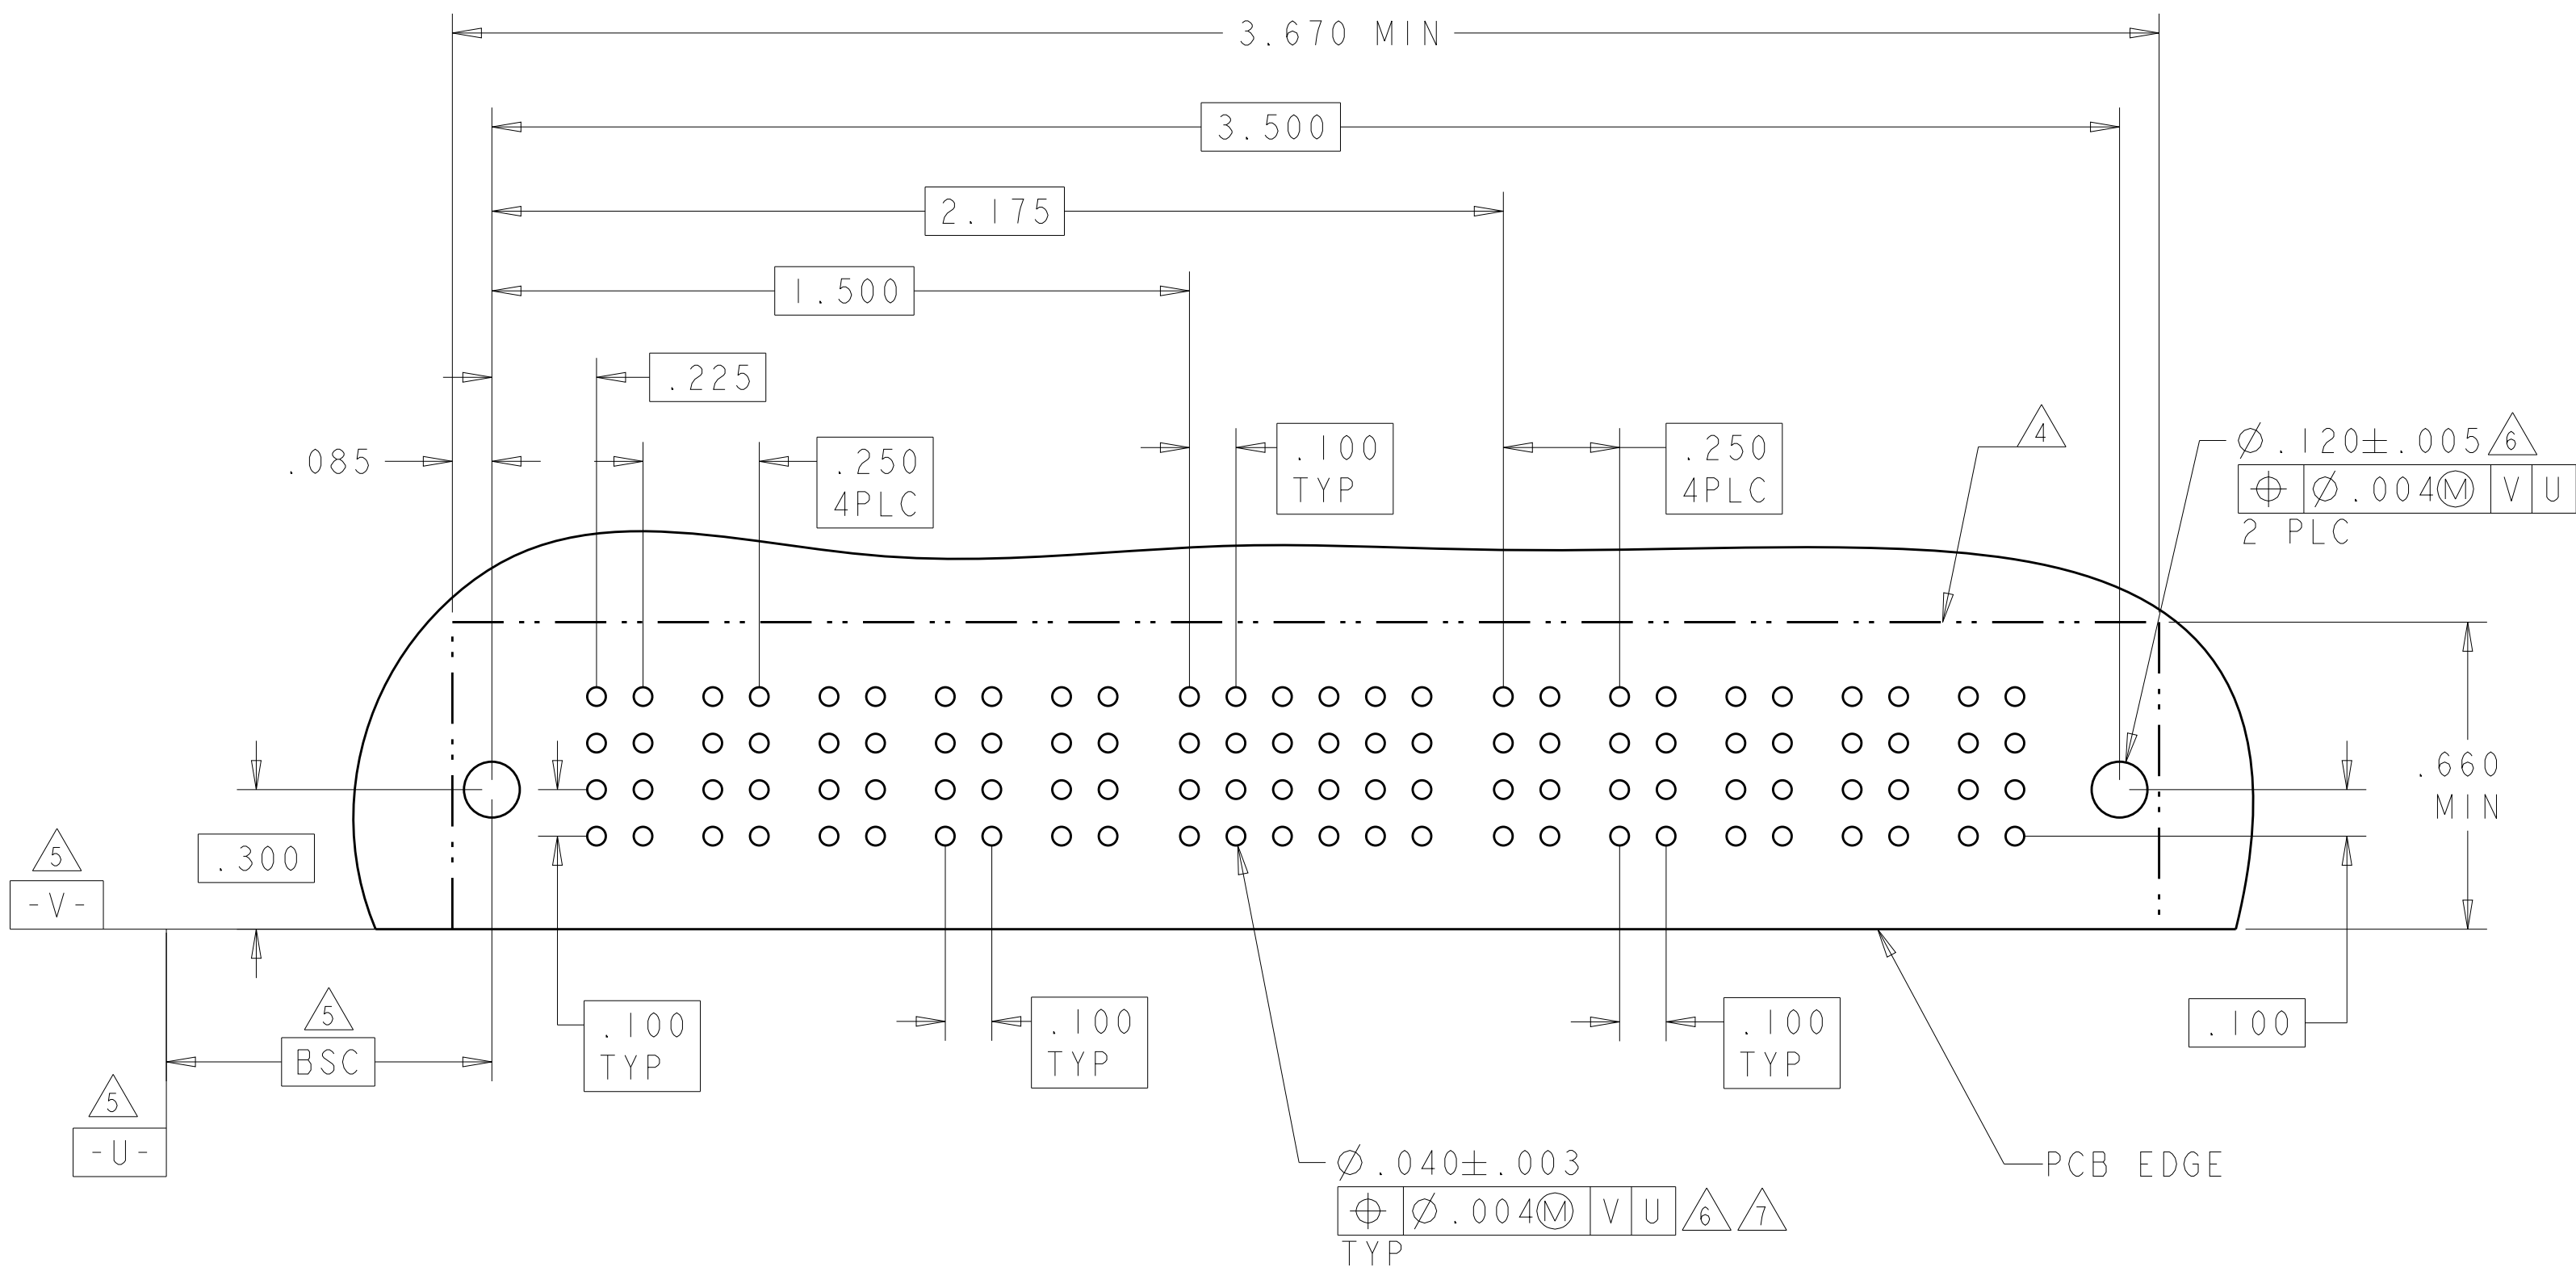
[illegible]4805 (3/11)

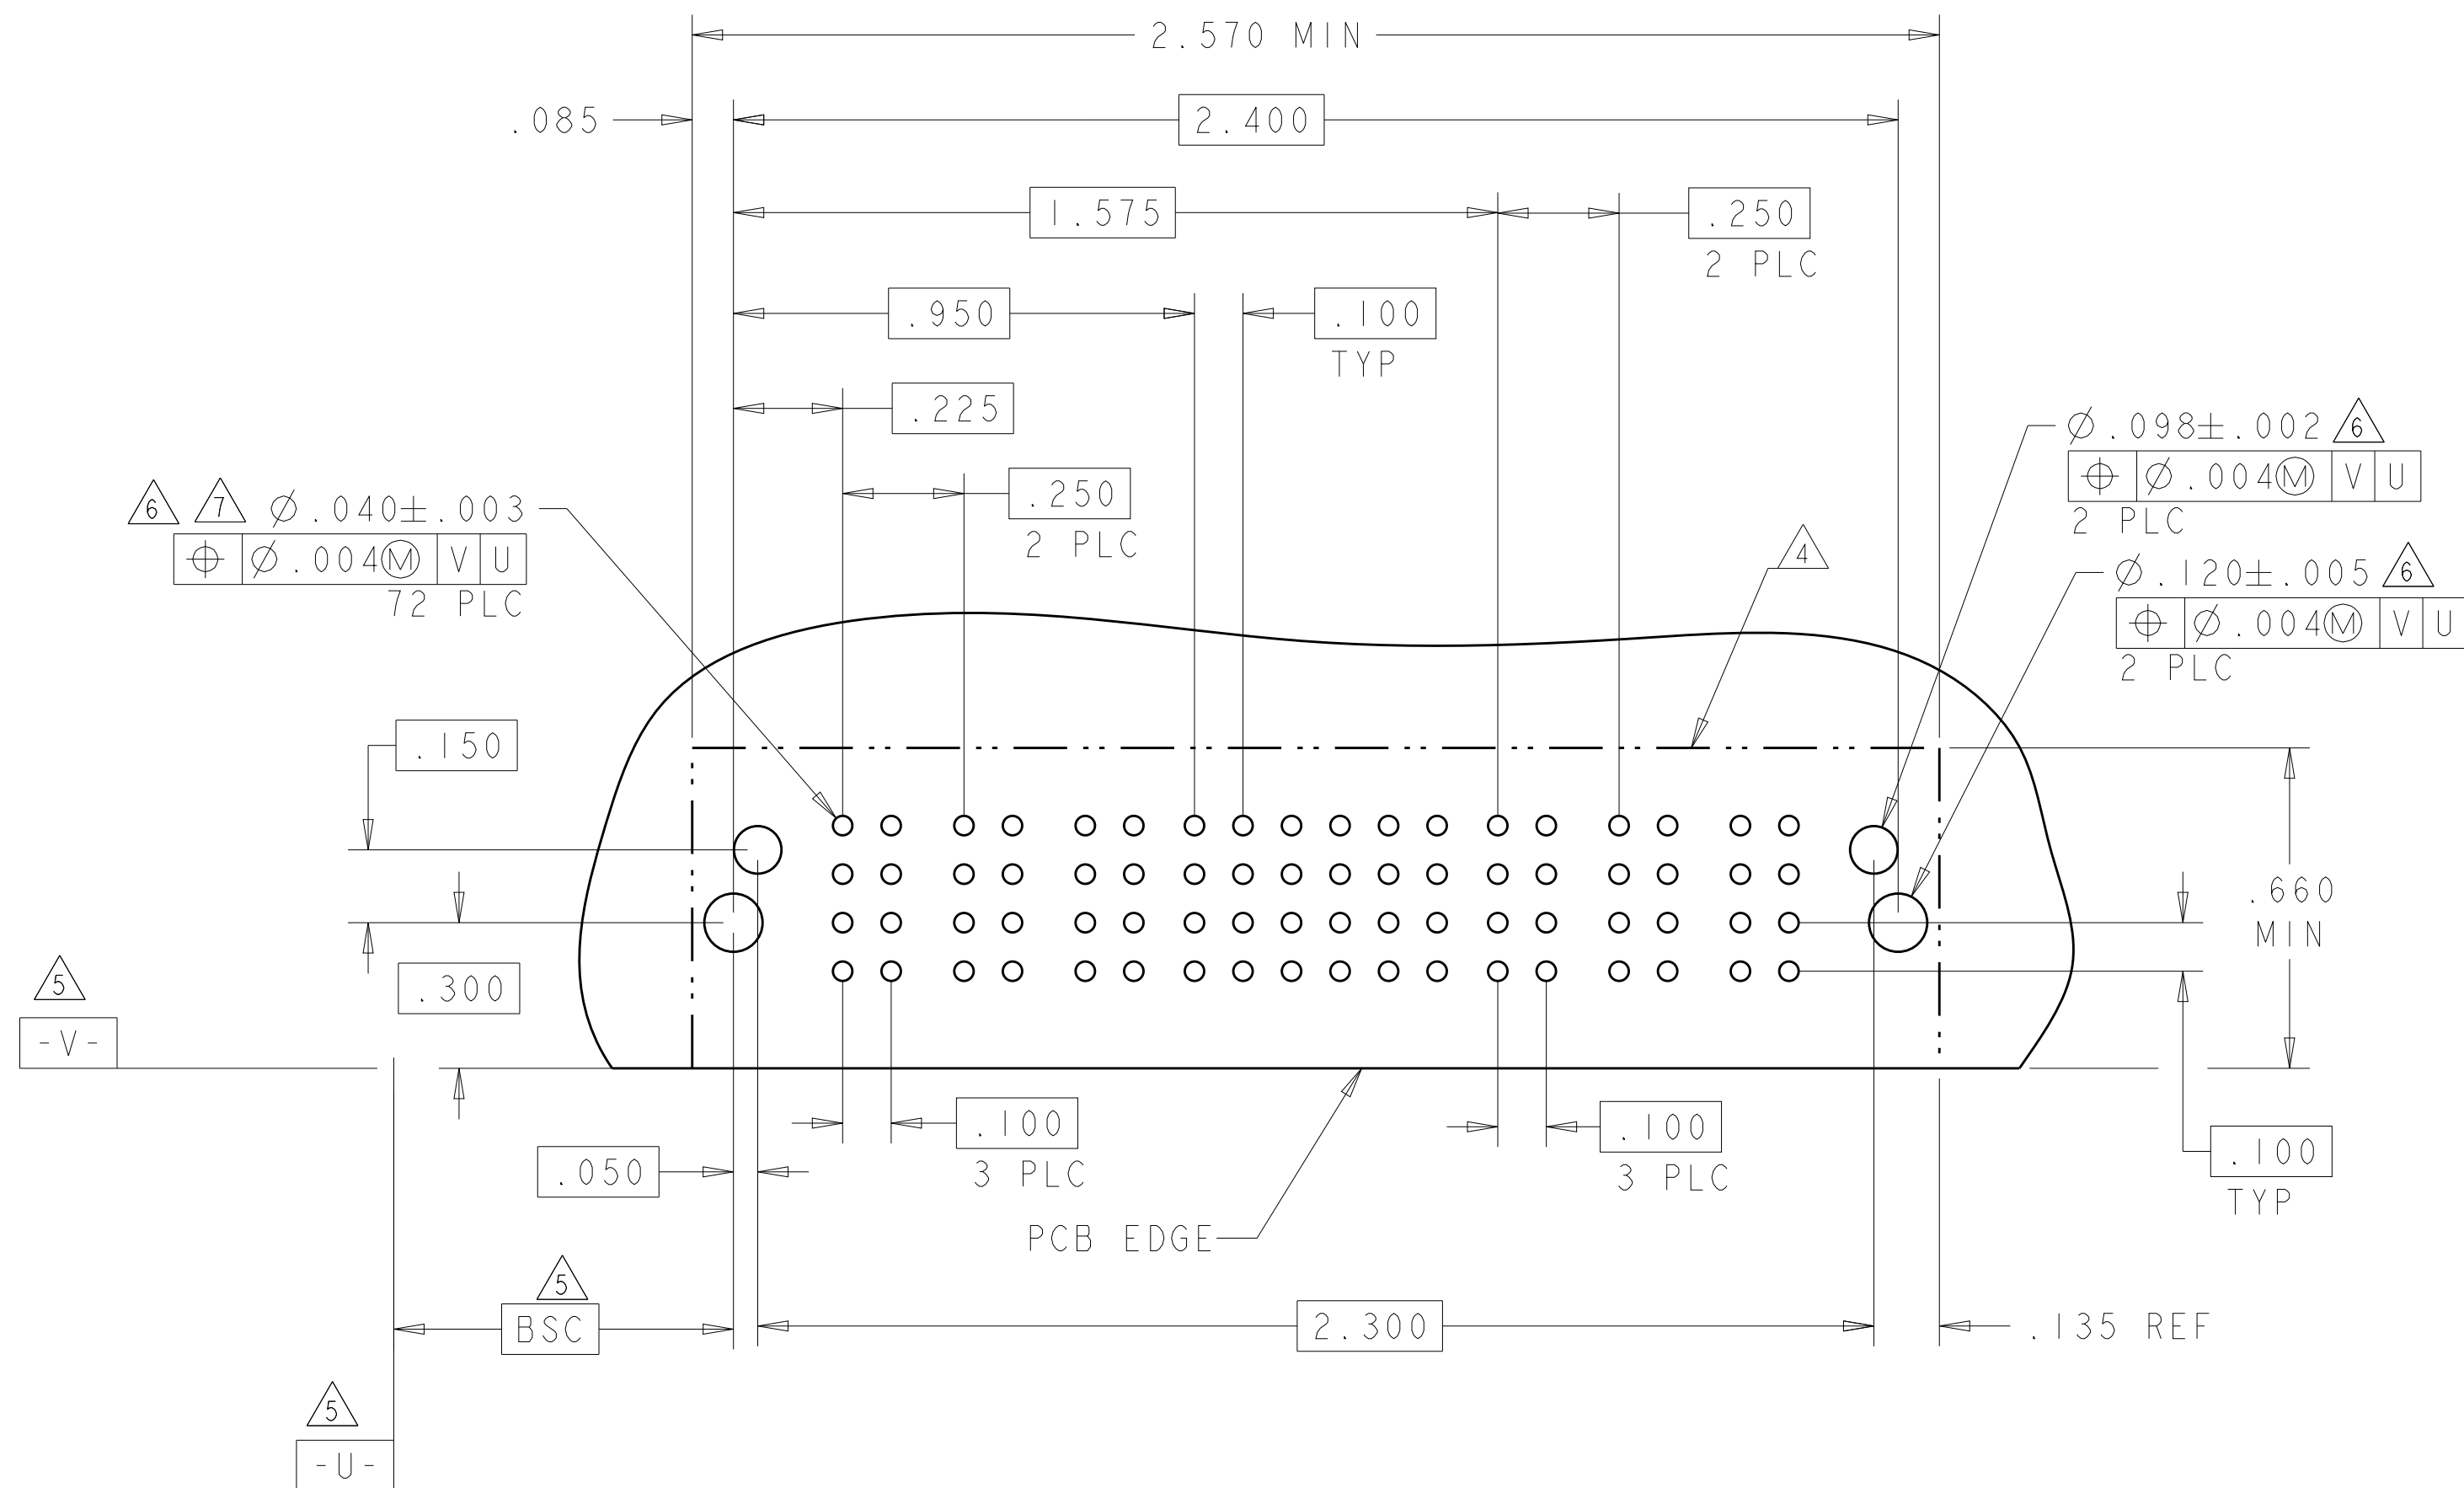[illegible]
$$3P + 24S + 3P$$


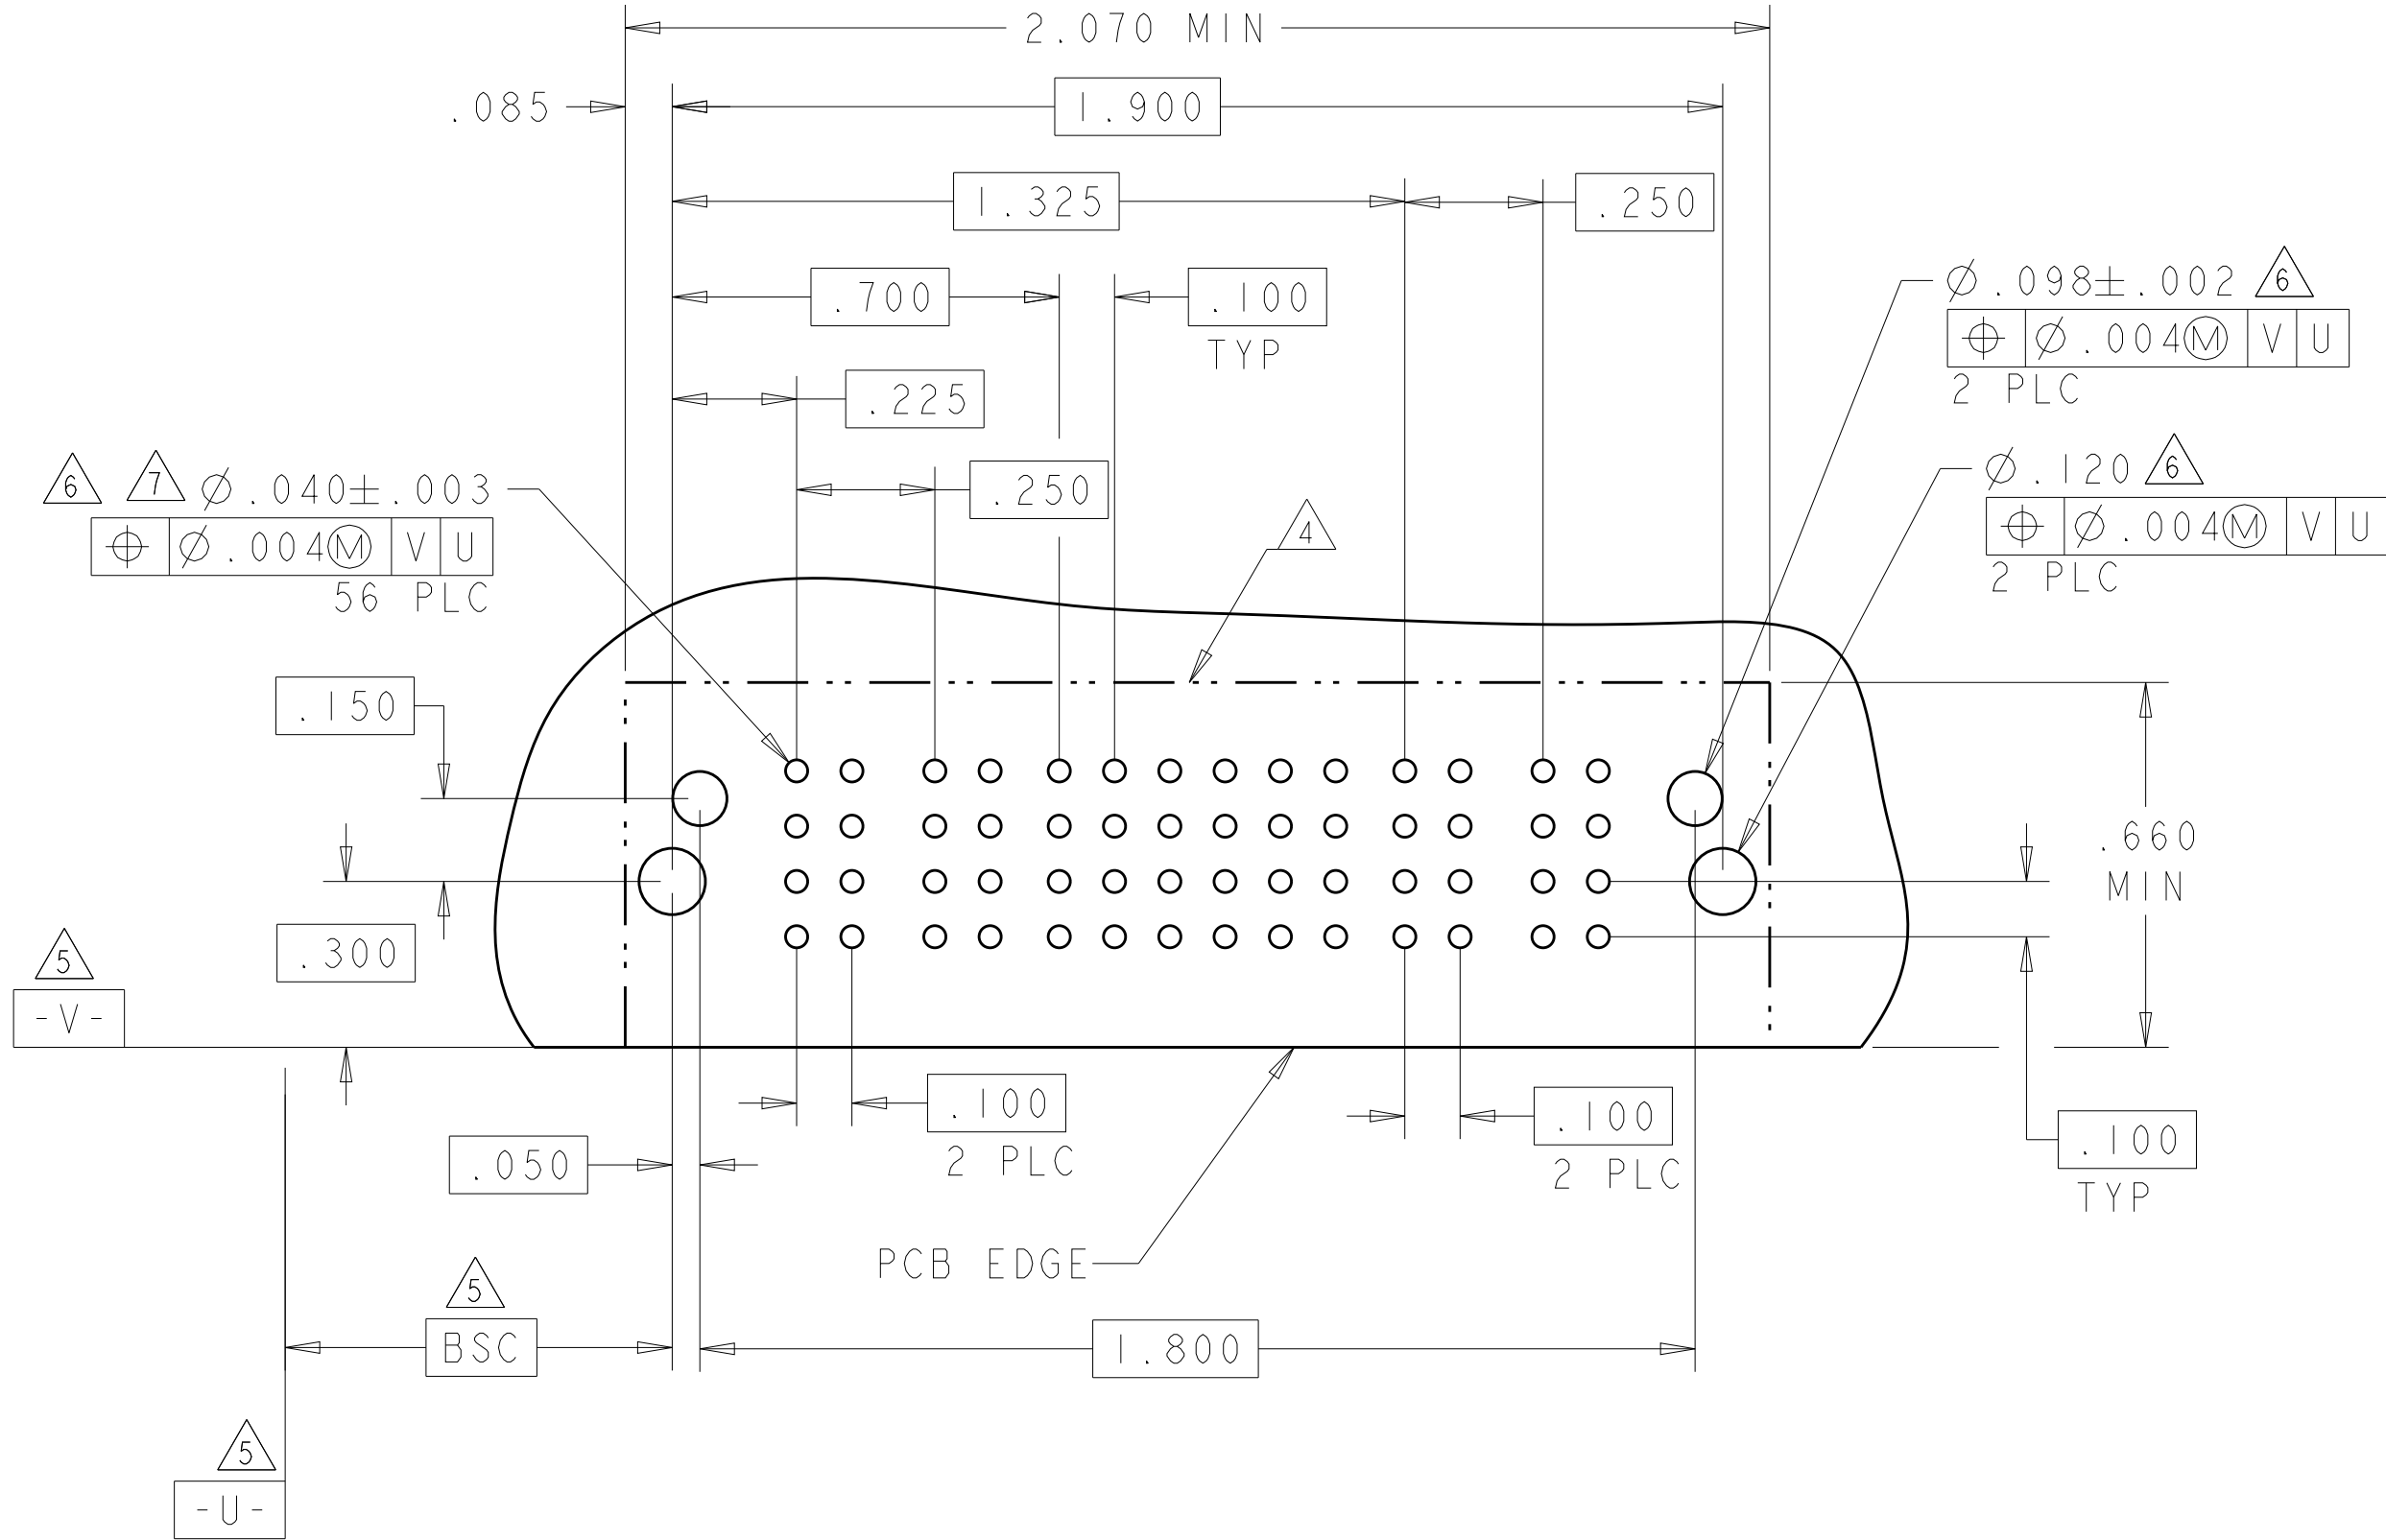
THIS DRAWING IS A CONTROLLED DOCUMENT.		DWN S. ZHAO 10APR2007 CHG S. ZHAO 10APR2007 APP'D S. ZHAO		 TE Connectivity	
DIMENSIONS: INCHES		TOLERANCES UNLESS OTHERWISE SPECIFIED:		NAME RIGHT ANGLE WITH SHORT GUIDES AND LP CONTACTS ASSEMBLY MULTI-BEAM XLE	
		0.010 0.010 0.005 0.020 0.010		PRODUCT SPEC 108-2292 APPLICATION SPEC 114-13251	
MATERIAL -		FINISH -		SIZE CAGE CODE DRAWING NO A100779 C6450830	
WEIGHT -		CUSTOMER DRAWING -		RESTRICTED TO -	
				SCALE 4:1 SHEET 7 of 42 REV S	

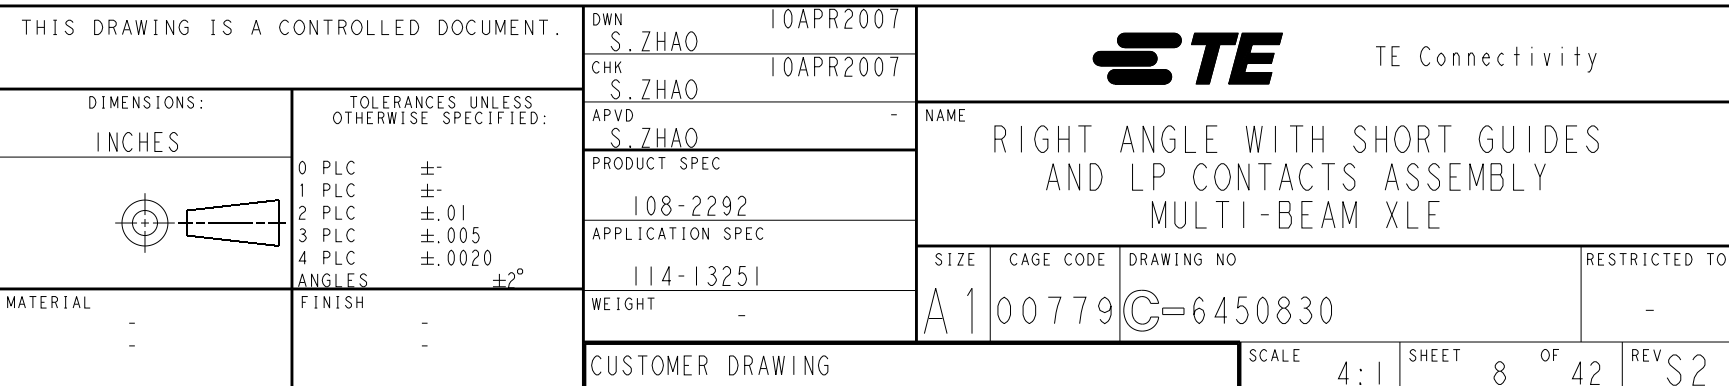-NO CONTACTS LOADED

PART NUMBER	ROWS		POWER		SIGNAL						POWER				
			P1	P2	1	2	3	4	5	6	P3	P4	P5	P6	
I-6450830-3	D C B A		TM	TM		J	J	J	J	J	TM	TM	TM	TM	
						K	K	K	K	K					
						N	N	N	N	N					
						S	S	S	S	S					
2ACP + 24S + 4P															

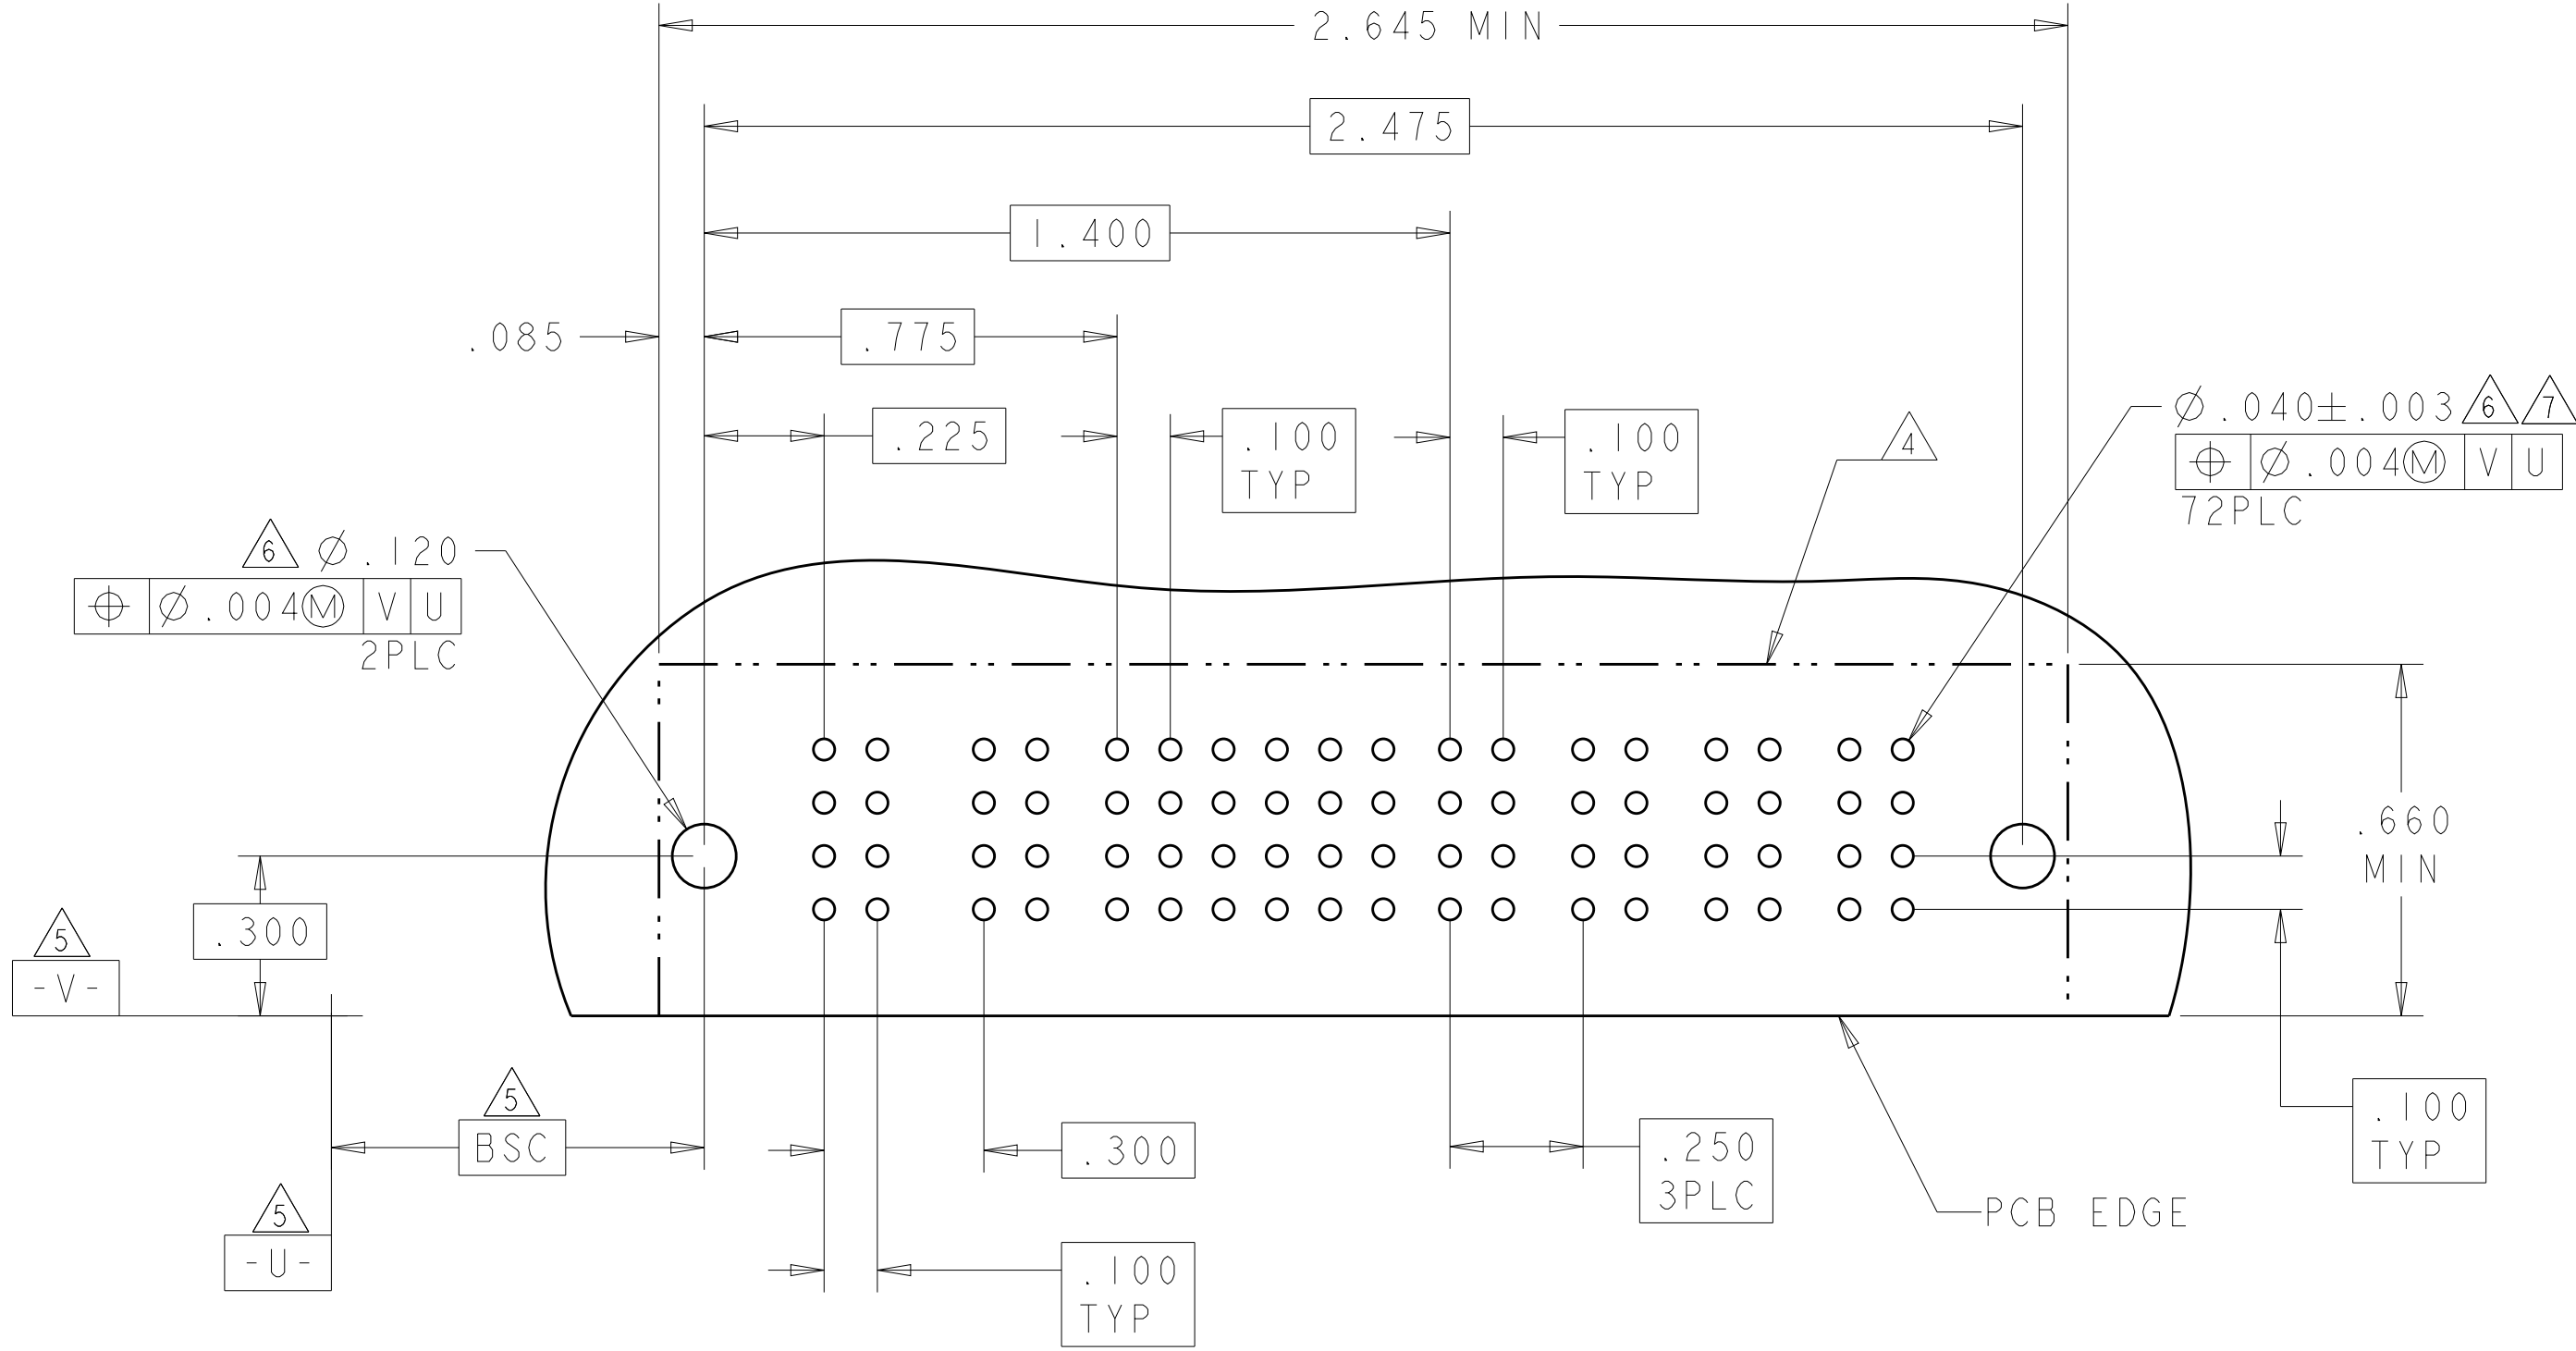

PART NUMBER	ROWS		POWER		SIGNAL						POWER		
			P1	P2	1	2	3	4	5	6	P3	P4	
I-6450830-4	D C B A		TM	TM	J	J	J	J	J	J	TM	TM	
					K	K	K	K	K	K			
					N	N	G	N	N	N			
					S	S	S	S	S	S			
2P + 24S + 2P													




LOC	DIST	REVISIONS				
		P	LTR	DESCRIPTION	DATE	DWN
ES	00	-	-	SEE SHEET 1	-	-

PART NUMBER	ROWS		POWER								SIGNAL					POWER					
			P1	P2	P3	P4	P5	P6	P7	P8	1	2	3	4	5	LP1	LP2	LP3	LP4	LP5	
I-6450830-2	D C B A		TM	TM	TM	TM	TM	TM	TM	J	J	J	J	J	LMF		LM		LM		
										K	K	K	K	K							
										N	N	N	N	N							
										S	S	S	S	S							
8HDP + 20S + 5LP																					HD


.250
6 PLC

.200
6 PLC

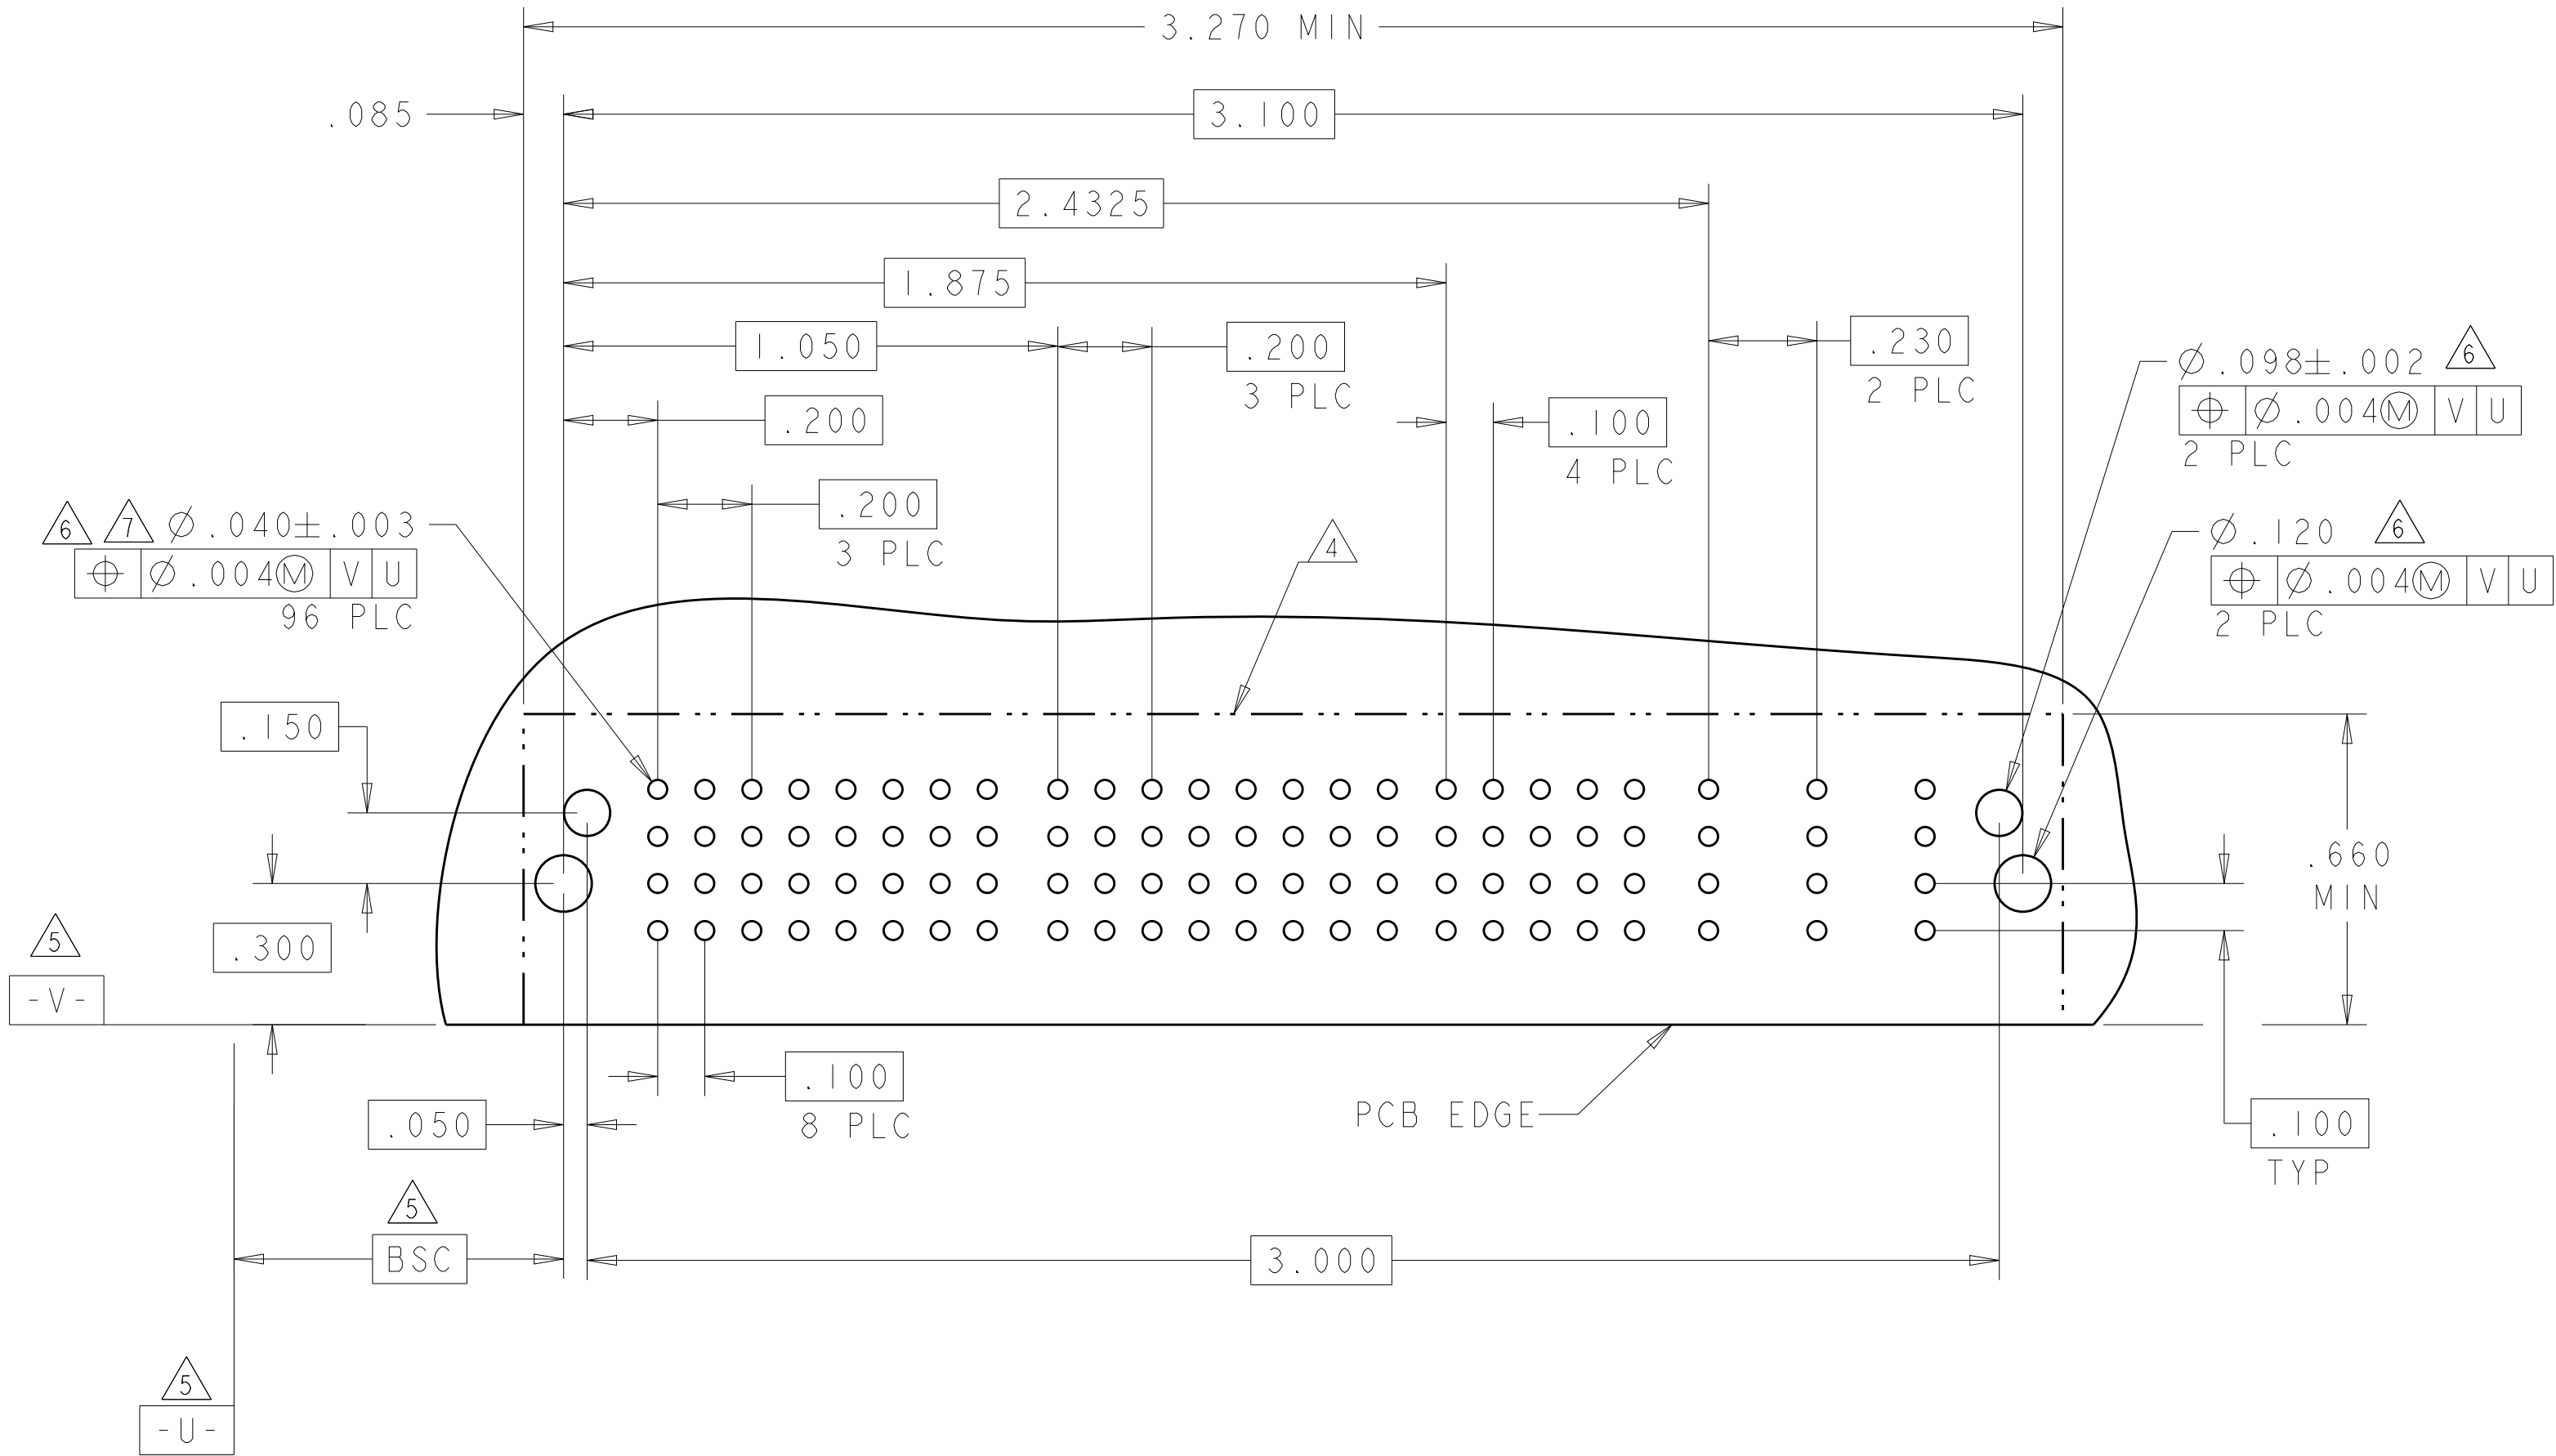

PART NUMBER	ROWS		POWER				SIGNAL							POWER									
			P1	P2	P3	P4	1	2	3	4	5	6	7	P5	P6	P7							
I-6450830-5	D C B A			TM		TM		TM		J	J	J	J	J				TM		TM			
4P + 28S + 3ACP																							

NO CONTACTS LOADED

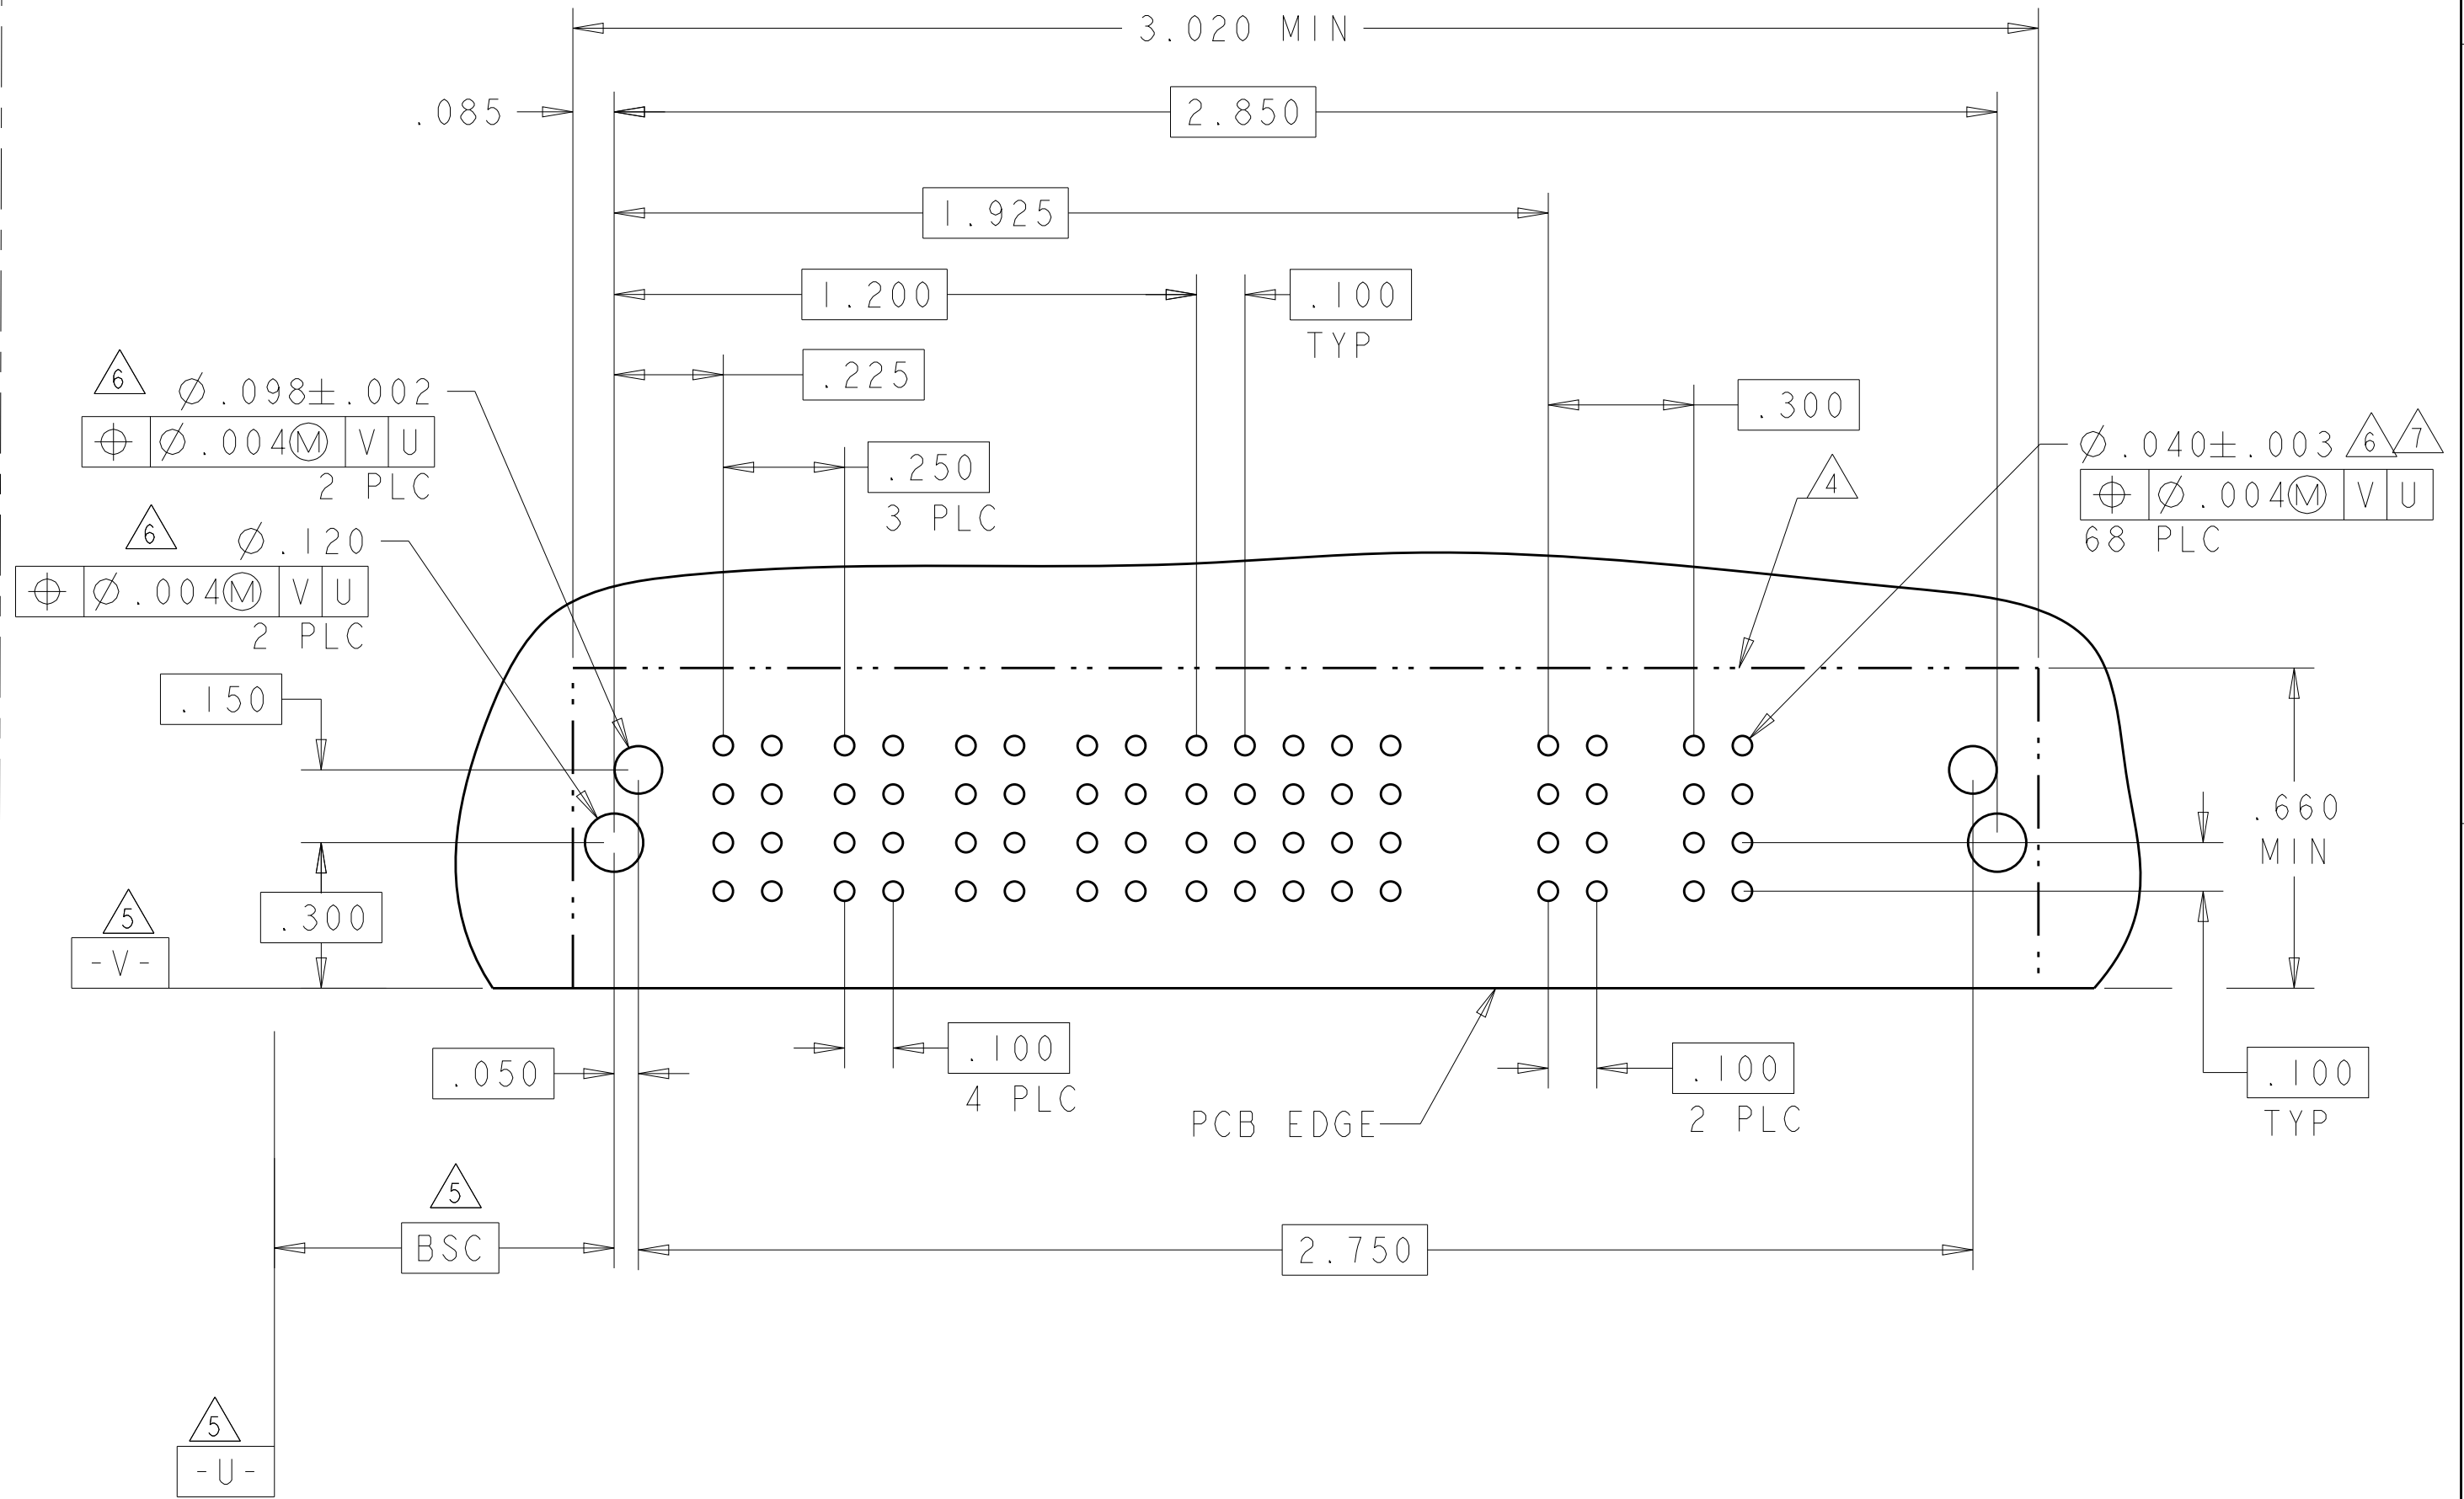

THIS DRAWING IS A CONTROLLED DOCUMENT.

DWN S.ZHAO 10APR2007
CHK S.ZHAO 10APR2007
APVD S.ZHAO -

DIMENSIONS:
INCHES

TOLERANCES UNLESS OTHERWISE SPECIFIED:

0 PLC ±
1 PLC ±.01
2 PLC ±.01
3 PLC ±.005
4 PLC ±.0020
ANGLES ±2°
FINISH

PRODUCT SPEC
108-2292

APPLICATION SPEC
114-13251

WEIGHT

NAME
RIGHT ANGLE WITH SHORT GUIDES AND LP CONTACTS ASSEMBLY MULTI-BEAM XLE

SIZE
A1

CAGE CODE
00779

DRAWING NO
C=6450830

RESTRICTED TO


CUSTOMER DRAWING

SCALE 4:1

SHEET 10 OF 42


REV S2

LOC	DIST	REVISIONS				
		P	LTR	DESCRIPTION	DATE	DWN
ES	00	-	-	SEE SHEET 1	-	-

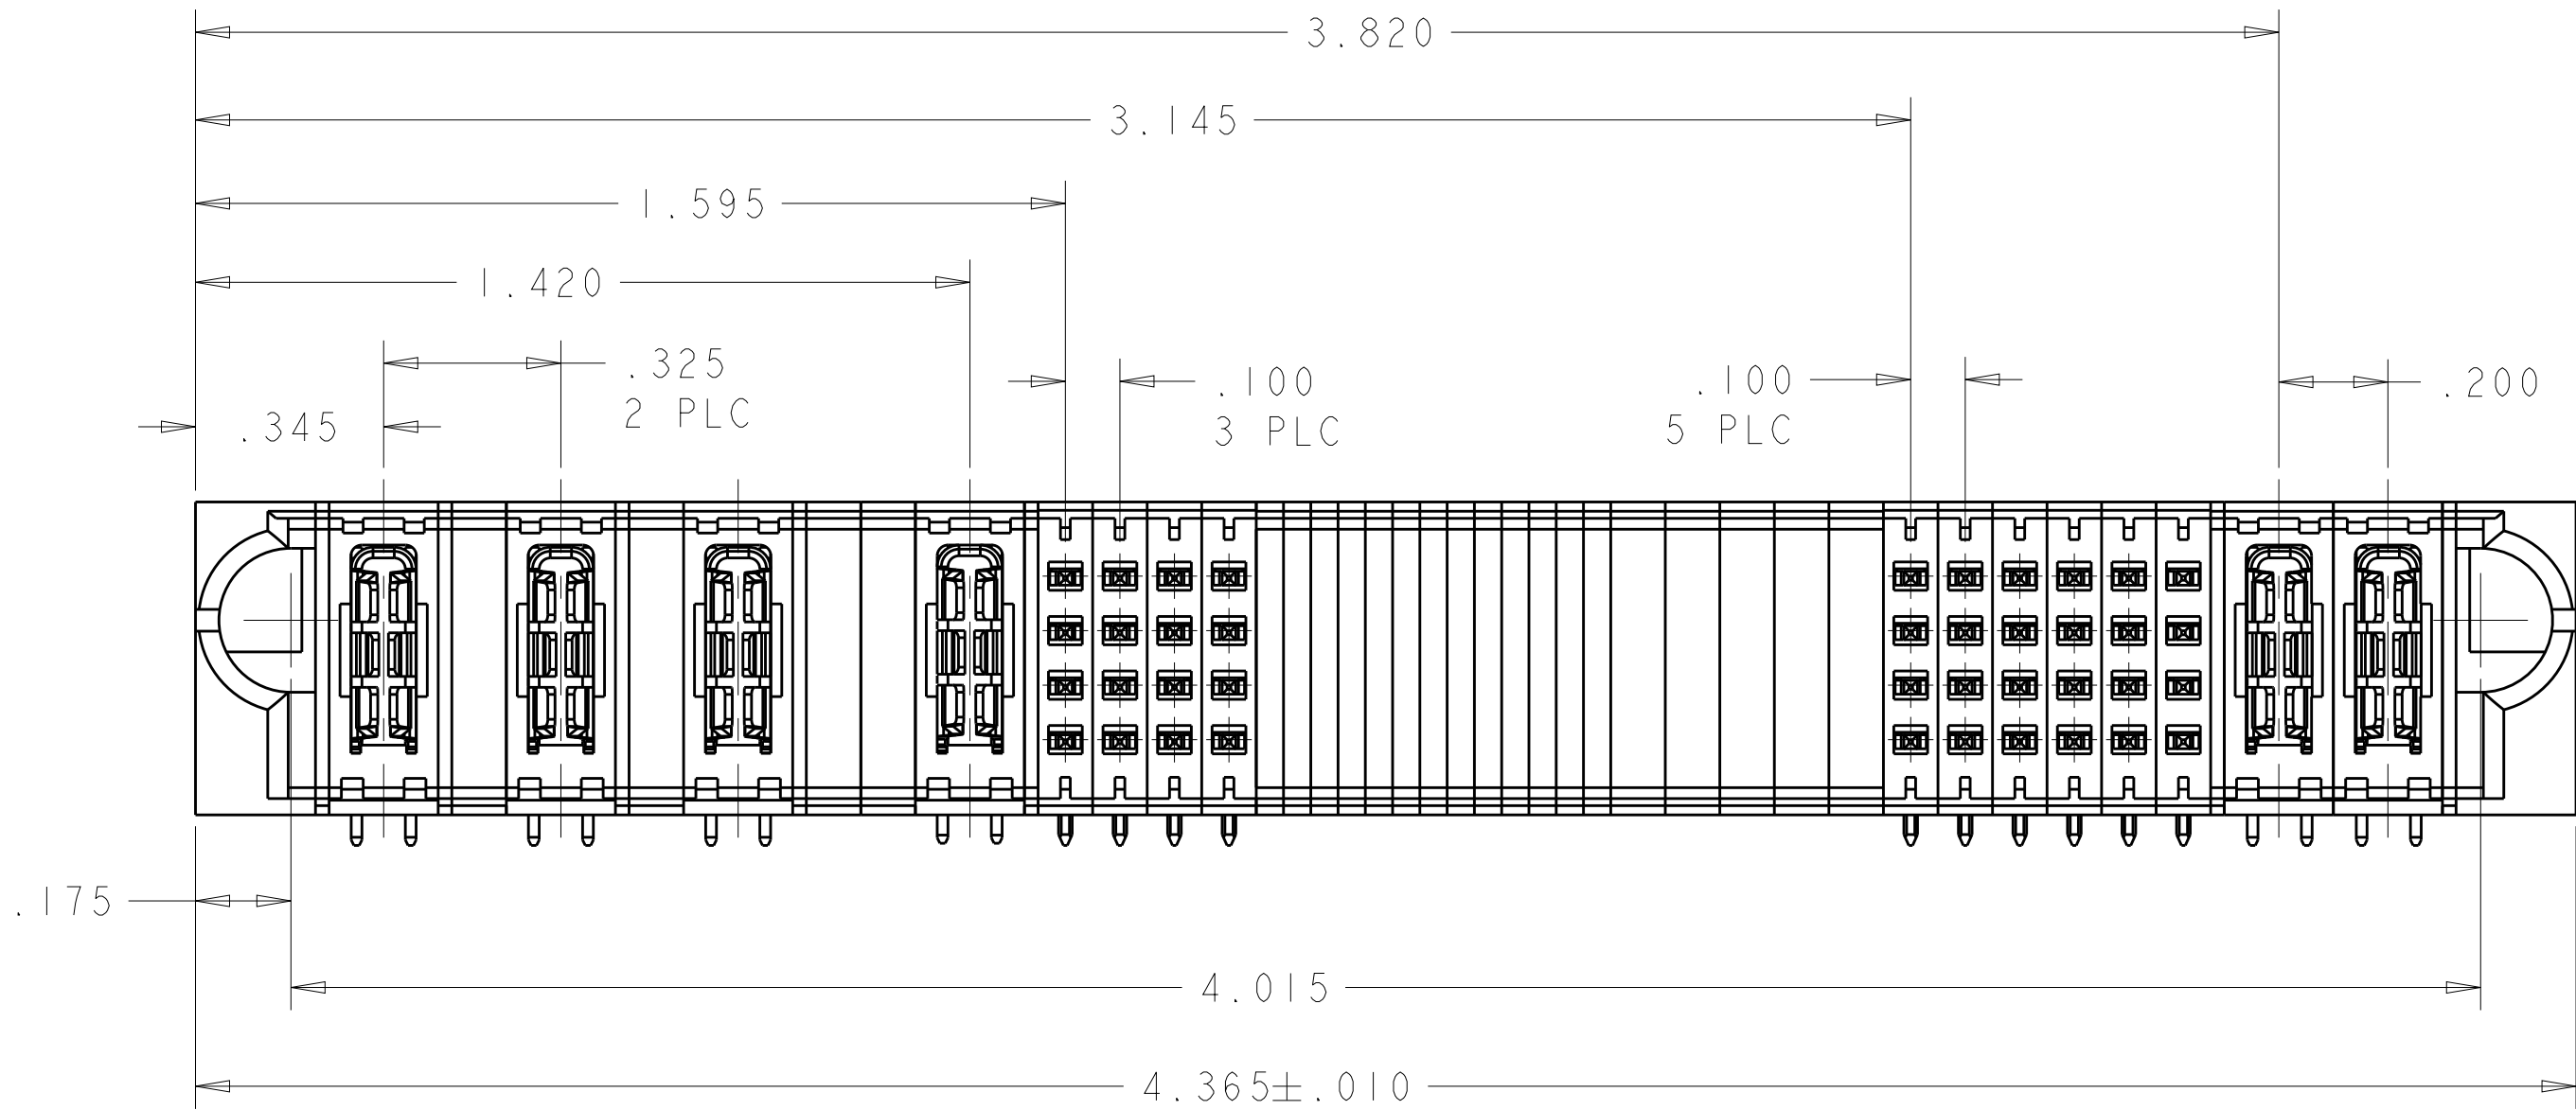

PART NUMBER: 1-6450830-8


PART NUMBER	ROWS		POWER				SIGNAL				BLANK	SIGNAL						POWER	
			P1	P2	P3	P4	1	2	3	4		5	6	7	8	9	10	P5	P6	
1-6450830-8	D			TM		TM		TM		J		J		J		J		J		J		K		K		<

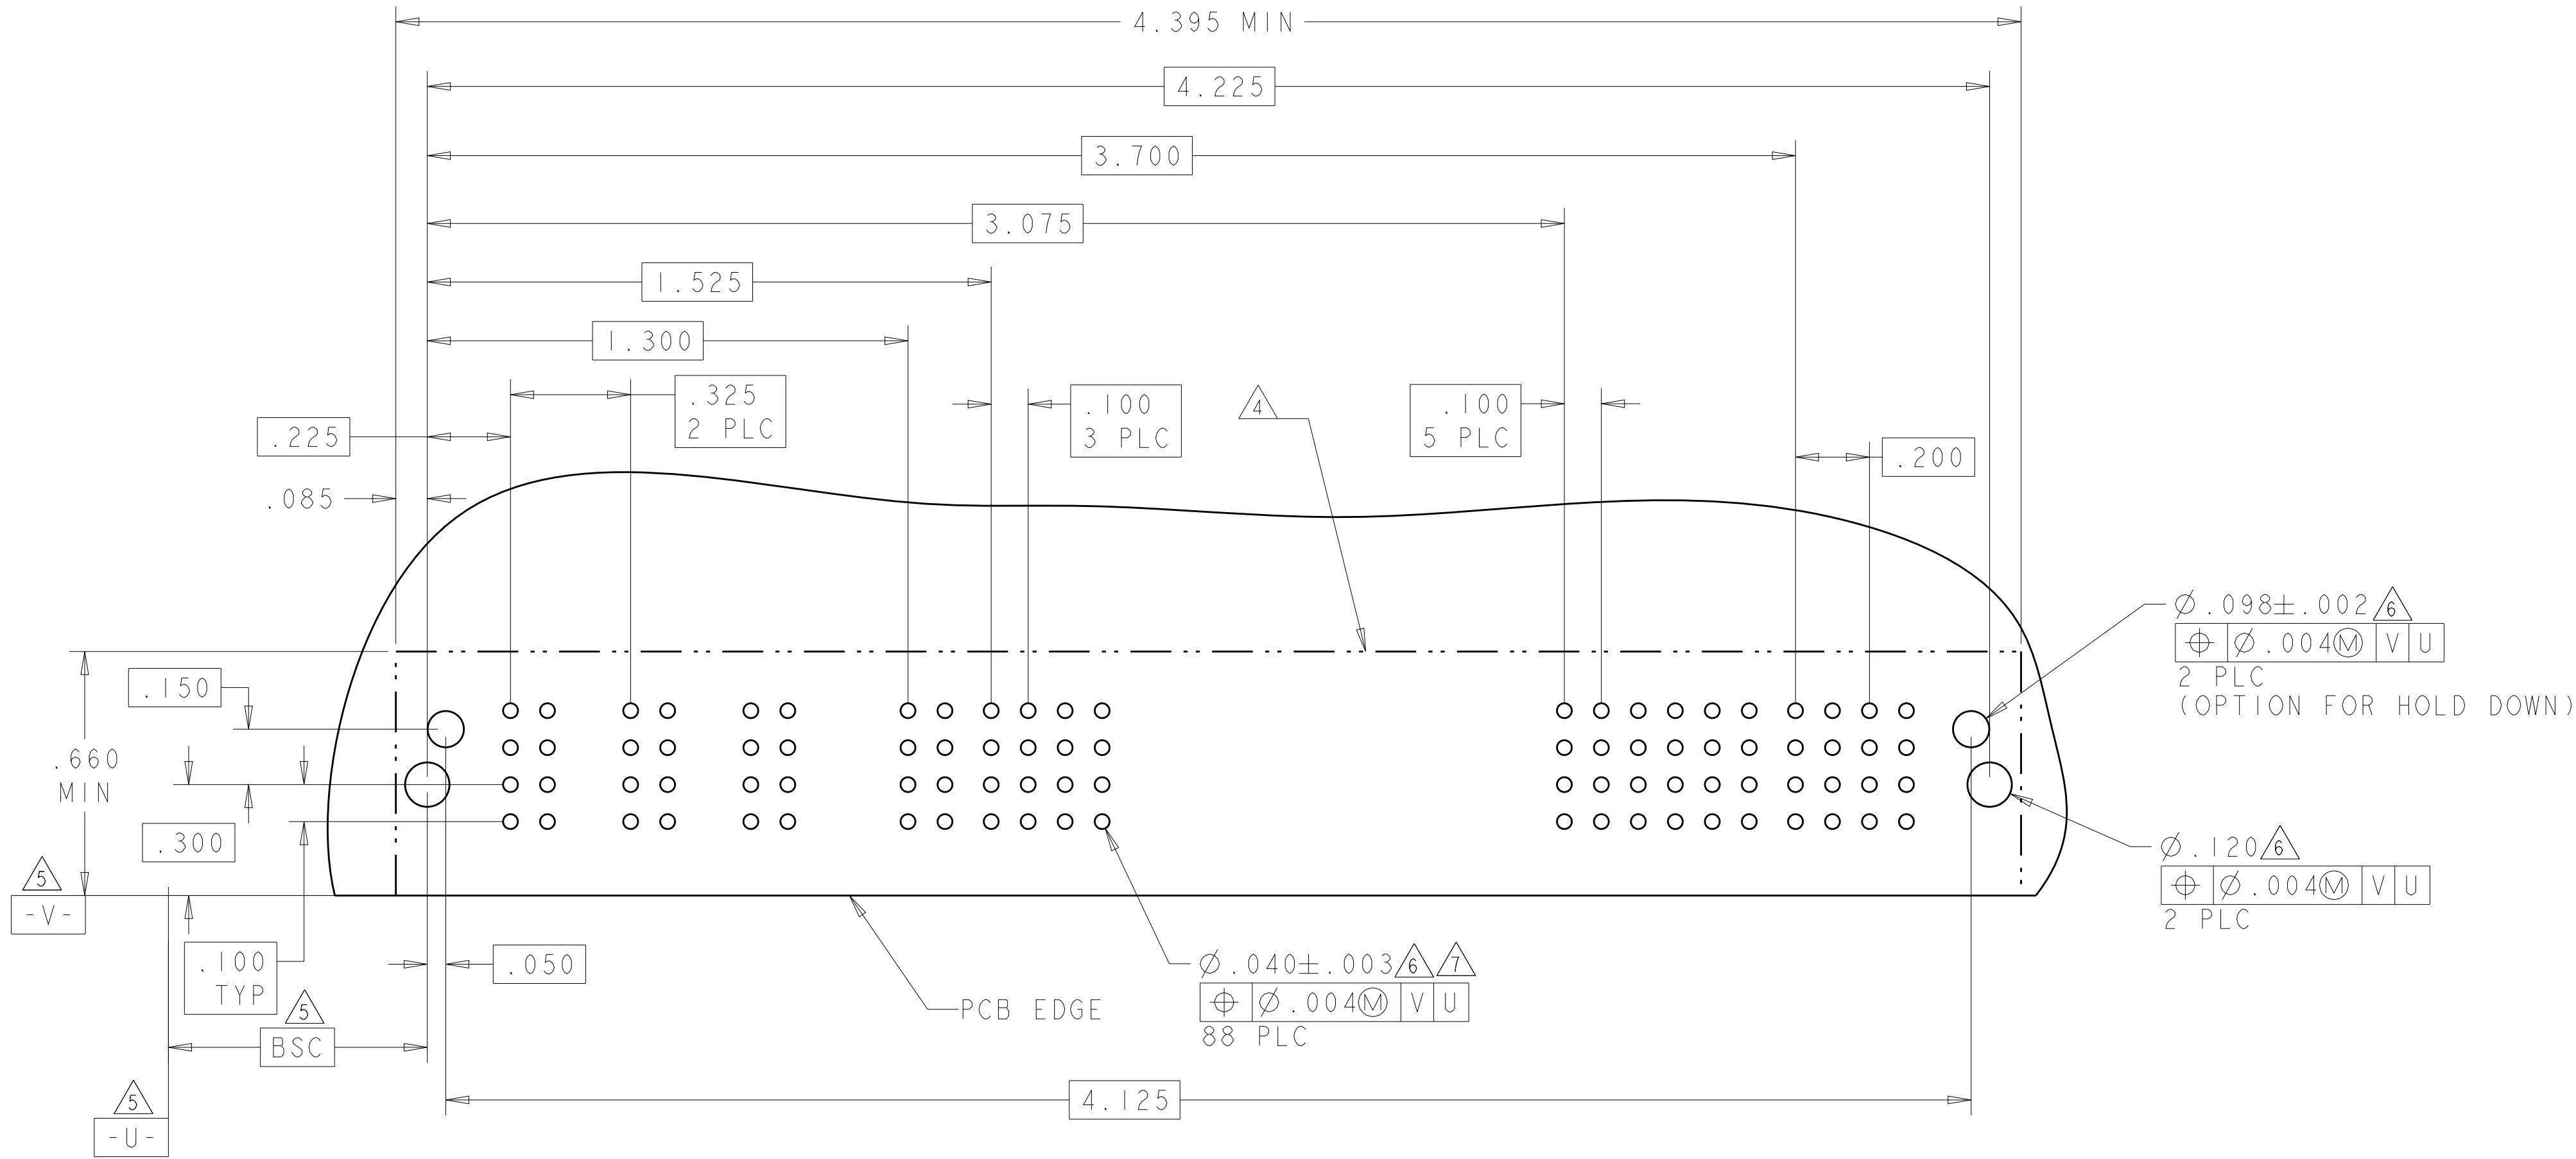


THIS DRAWING IS A CONTROLLED DOCUMENT.		DWN S. ZHAO	10APR2007	TE Connectivity	
		CHK S. ZHAO	10APR2007		
DIMENSIONS: INCHES		APVD S. ZHAO	-	NAME	RIGHT ANGLE WITH SHORT GUIDES AND LP CONTACTS ASSEMBLY MULTI-BEAM XLE
		PRODUCT SPEC		SIZE	108-2292
		APPLICATION SPEC		CAGE CODE	114-13251
MATERIAL		WEIGHT		DRAWING NO	6450830
		CUSTOMER DRAWING		SCALE	4:1
				SHEET	11
				OF	42
				REV	S2

LOC	DIST	REVISIONS					
ES	00	P	LTR	DESCRIPTION	DATE	DWN	APVD
			-	SEE SHEET 1	-	-	-

PART NUMBER	ROWS		POWER			SIGNAL															
			P1	LP1	LP2	1	2	3	4	5	6	7	8	9	10	11	12	LP3	LP4	P2	
1-6450830-7	D		TM	LML	LML	E	E	E	E	E	E	E	E	E	E	E	LML	LMF	TM		
	F					F	F	F	F	F	F	F	F	F	F	F					
	G					G	G	G	G	G	G	G	G	G	G	G					G
	H					H	H	H	H	H	H	H	H	H	H	H					H
IP + 2LP + 48S + 2LP + IP																					

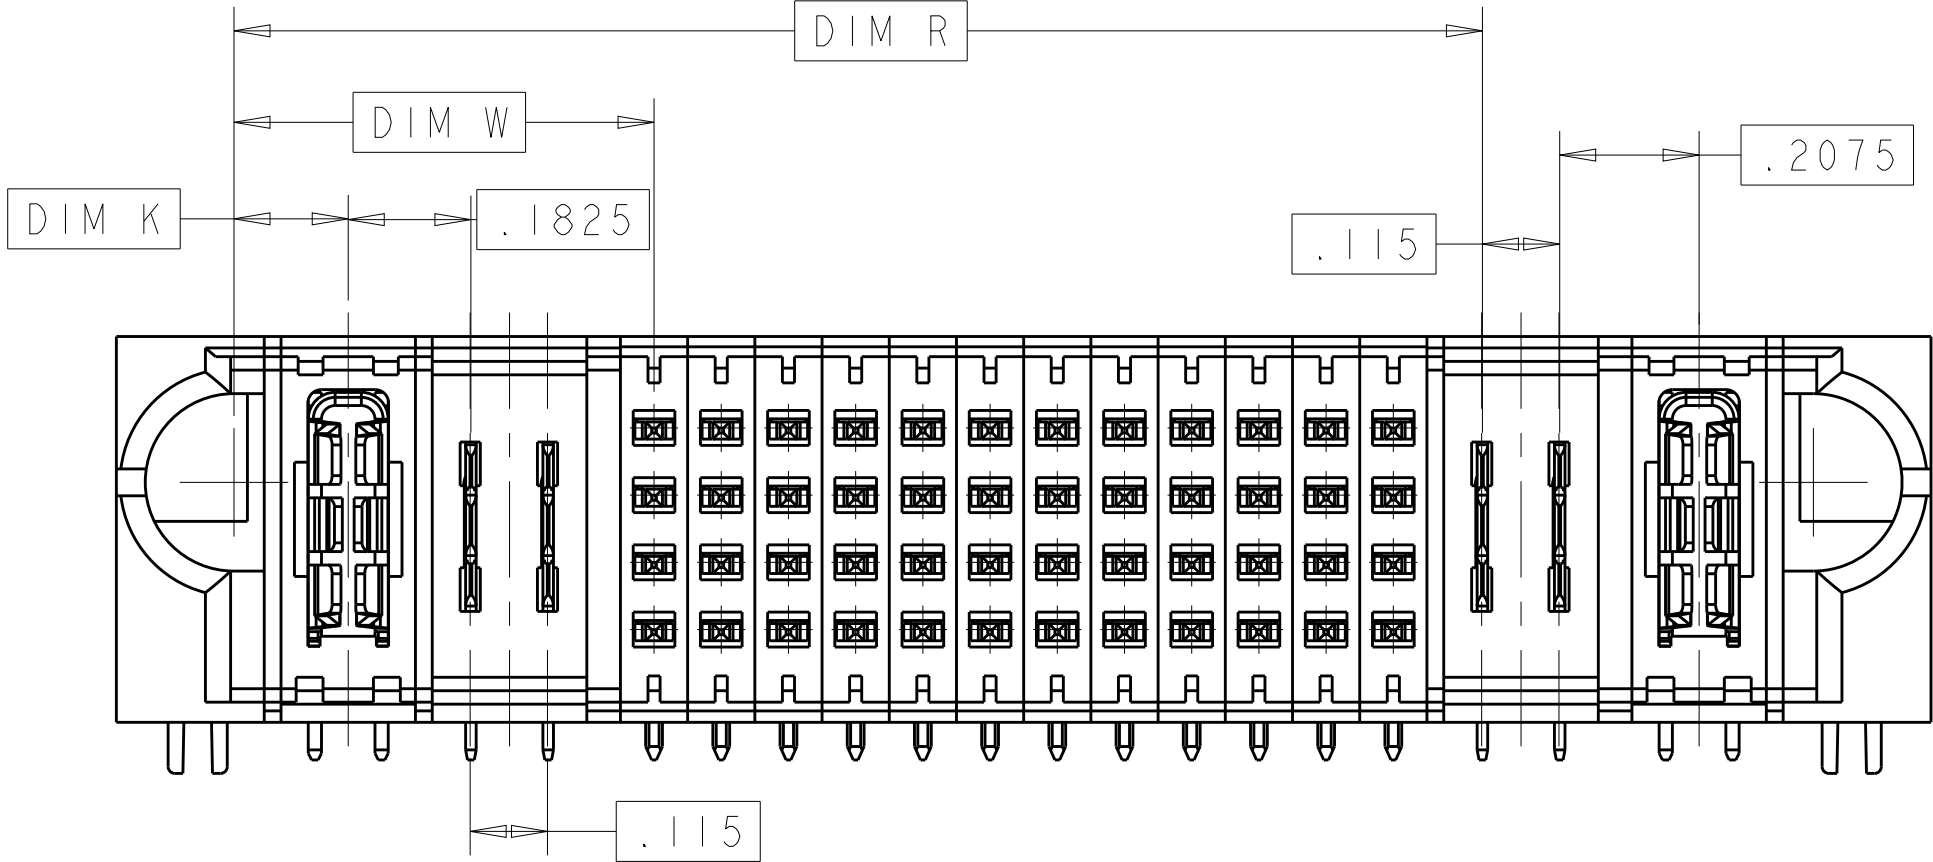

P/N:1-6450830-7 CONFIGURATION
UNSPECIFIED DIMENSION REFER TO SHEET 1

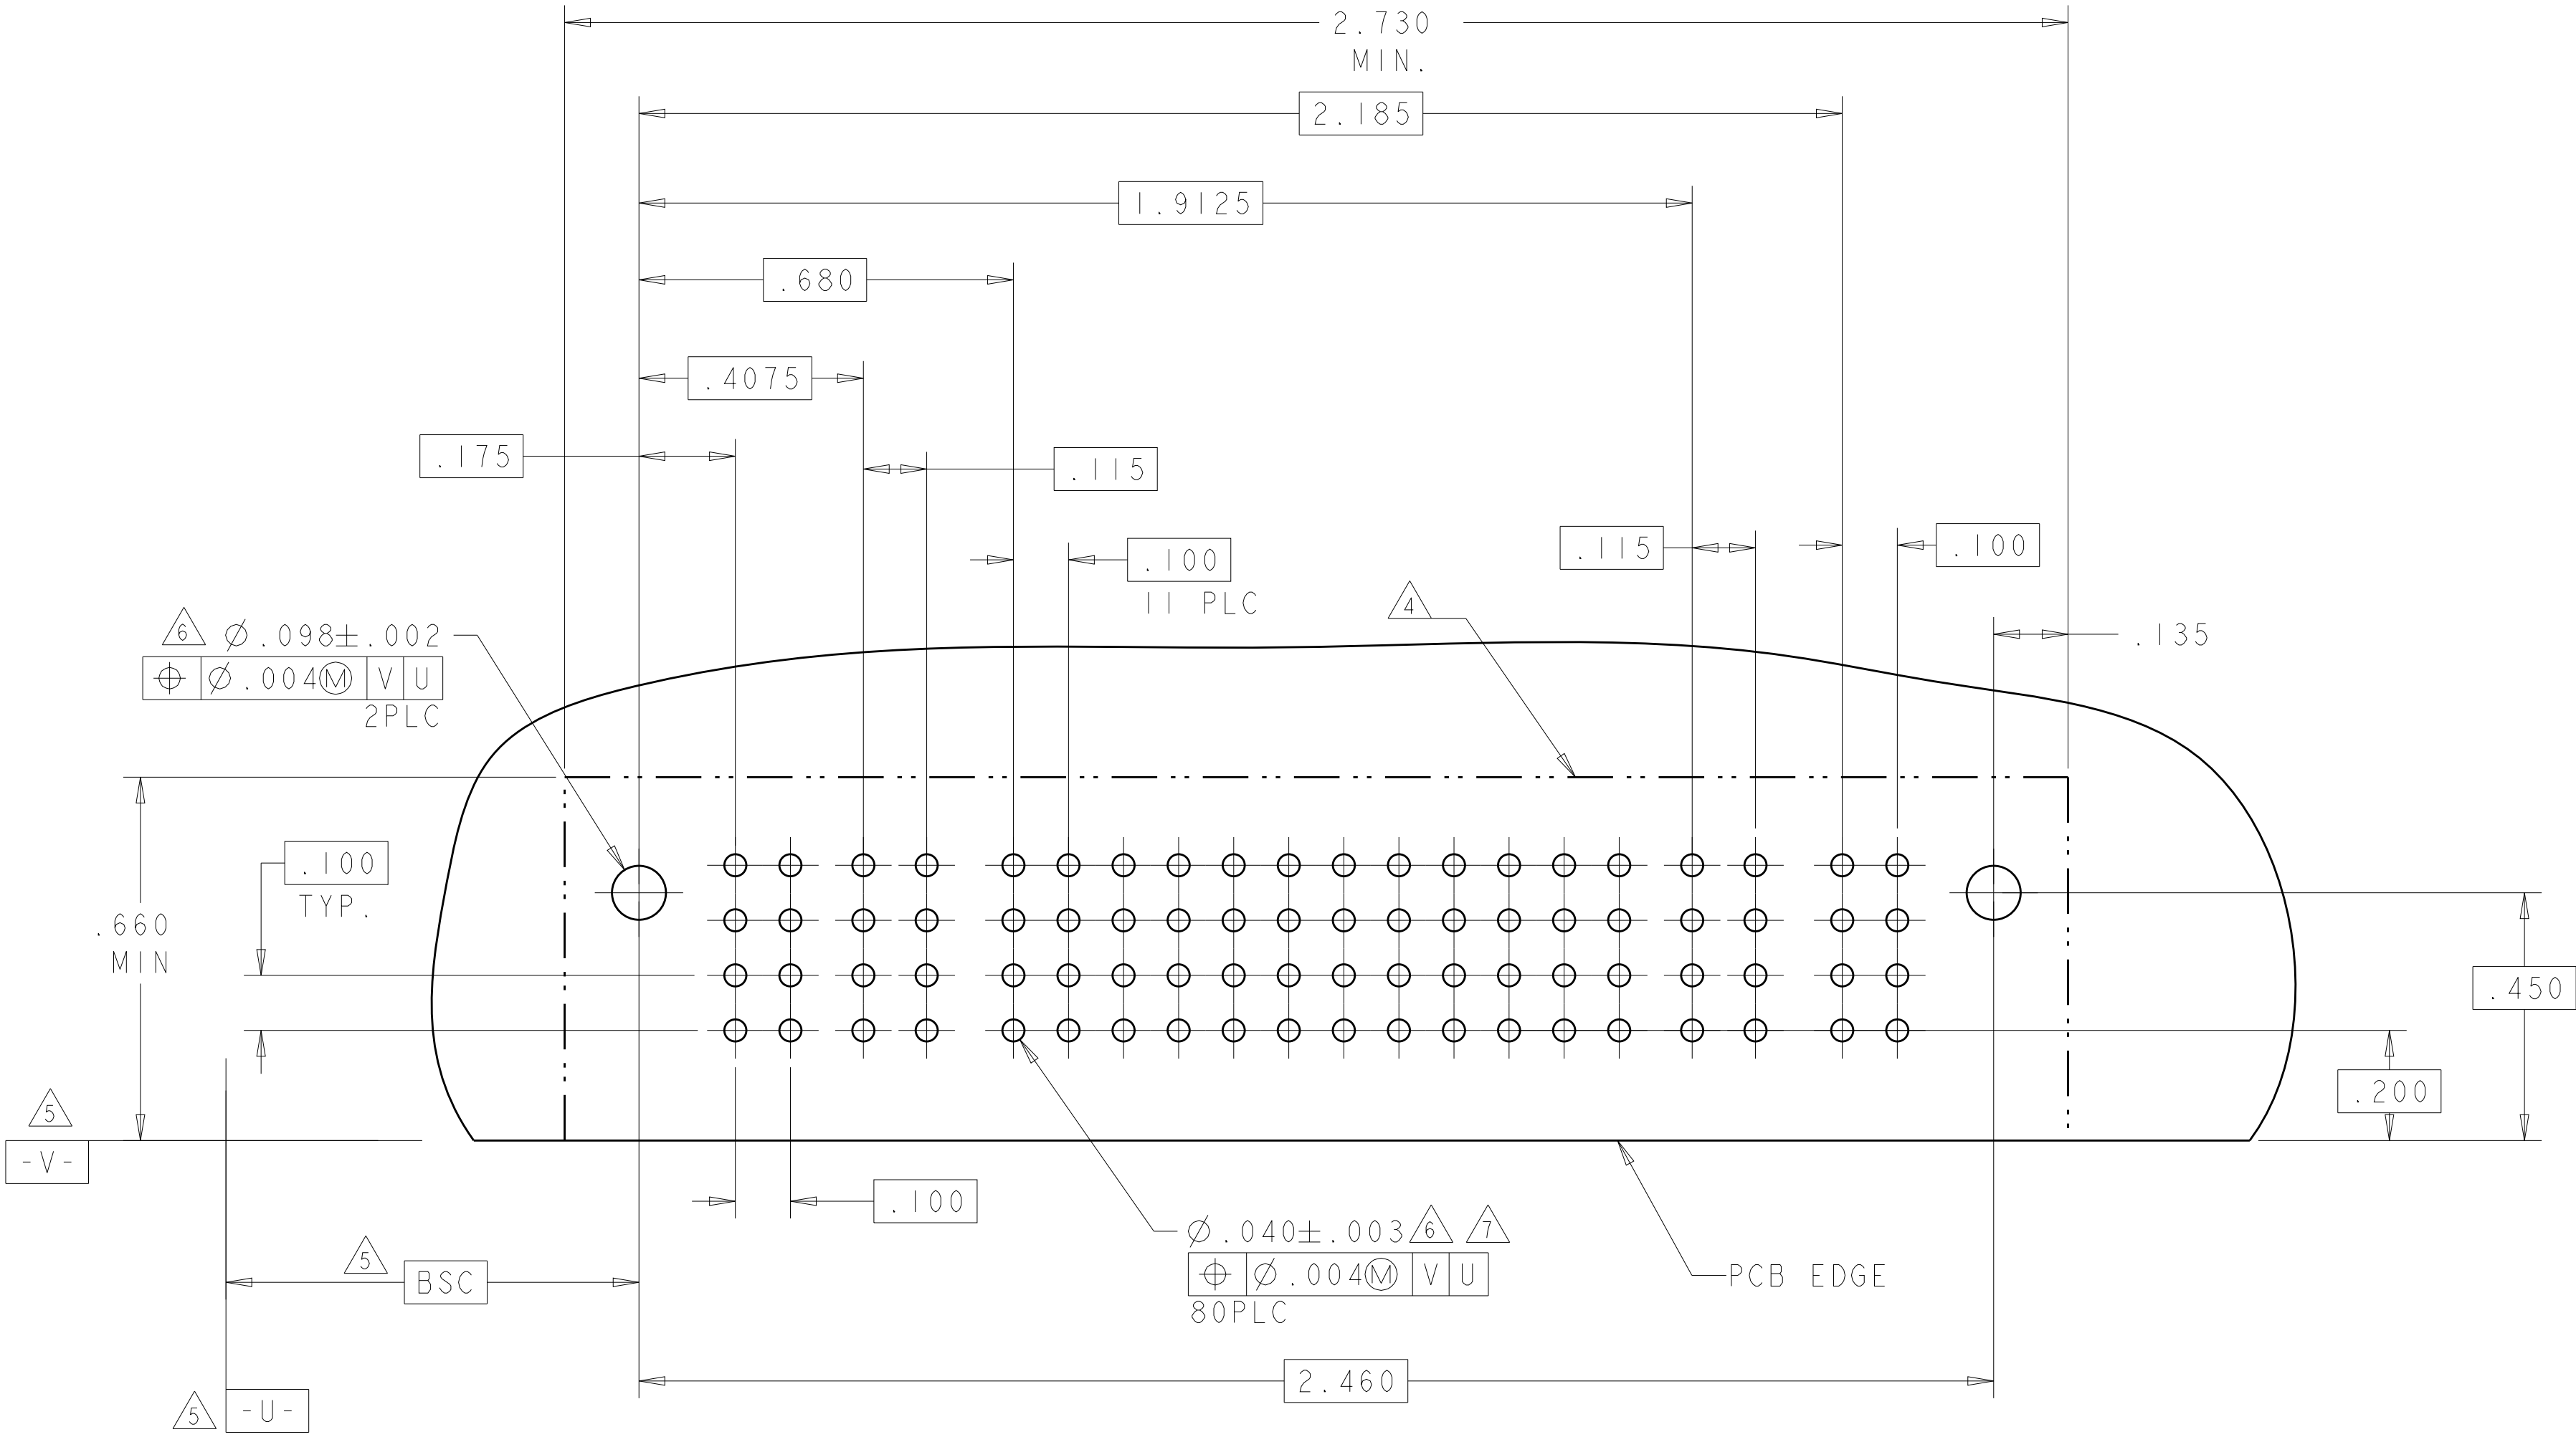

THIS DRAWING IS A CONTROLLED DOCUMENT.

DWN

S.ZHAO

10APR2007

CHK

S.ZHAO

10APR2007

APVD

S.ZHAO

-

DIMENSIONS:

INCHES

TOLERANCES UNLESS OTHERWISE SPECIFIED:

0 PLC ±"

1 PLC ±.01

2 PLC ±.01

3 PLC ±.005

4 PLC ±.0020

ANGLES ±2°

FINISH -

MATERIAL

-

PRODUCT SPEC

108-2292

APPLICATION SPEC

114-13251

WEIGHT

-

CUSTOMER DRAWING

NAME

RIGHT ANGLE WITH SHORT GUIDES AND LP CONTACTS ASSEMBLY MULTI-BEAM XLE

SIZE

A1

CAGE CODE

00779

DRAWING NO

6450830

RESTRICTED TO

-

SCALE

4:1

SHEET

12

OF


42

REV


S2

TE Connectivity

LOC	DIST	REVISIONS				
		P	LTR	DESCRIPTION	DATE	DWN
ES	00	-	-	SEE SHEET 1	-	-

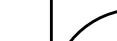PART NUMBER	ROWS		POWER				SIGNAL							POWER			
			P1	P2	P3	P4	1	2	3	4	5	6	7	P5	P6	P7	
I-6450830-9	D C B A					J	J	J	J	J							
						K	K	K	K	K							
						N	N	N	N	N							
						S	S	S	S	S							
4P + 28S + 3ACP																	

NO CONTACTS LOADED

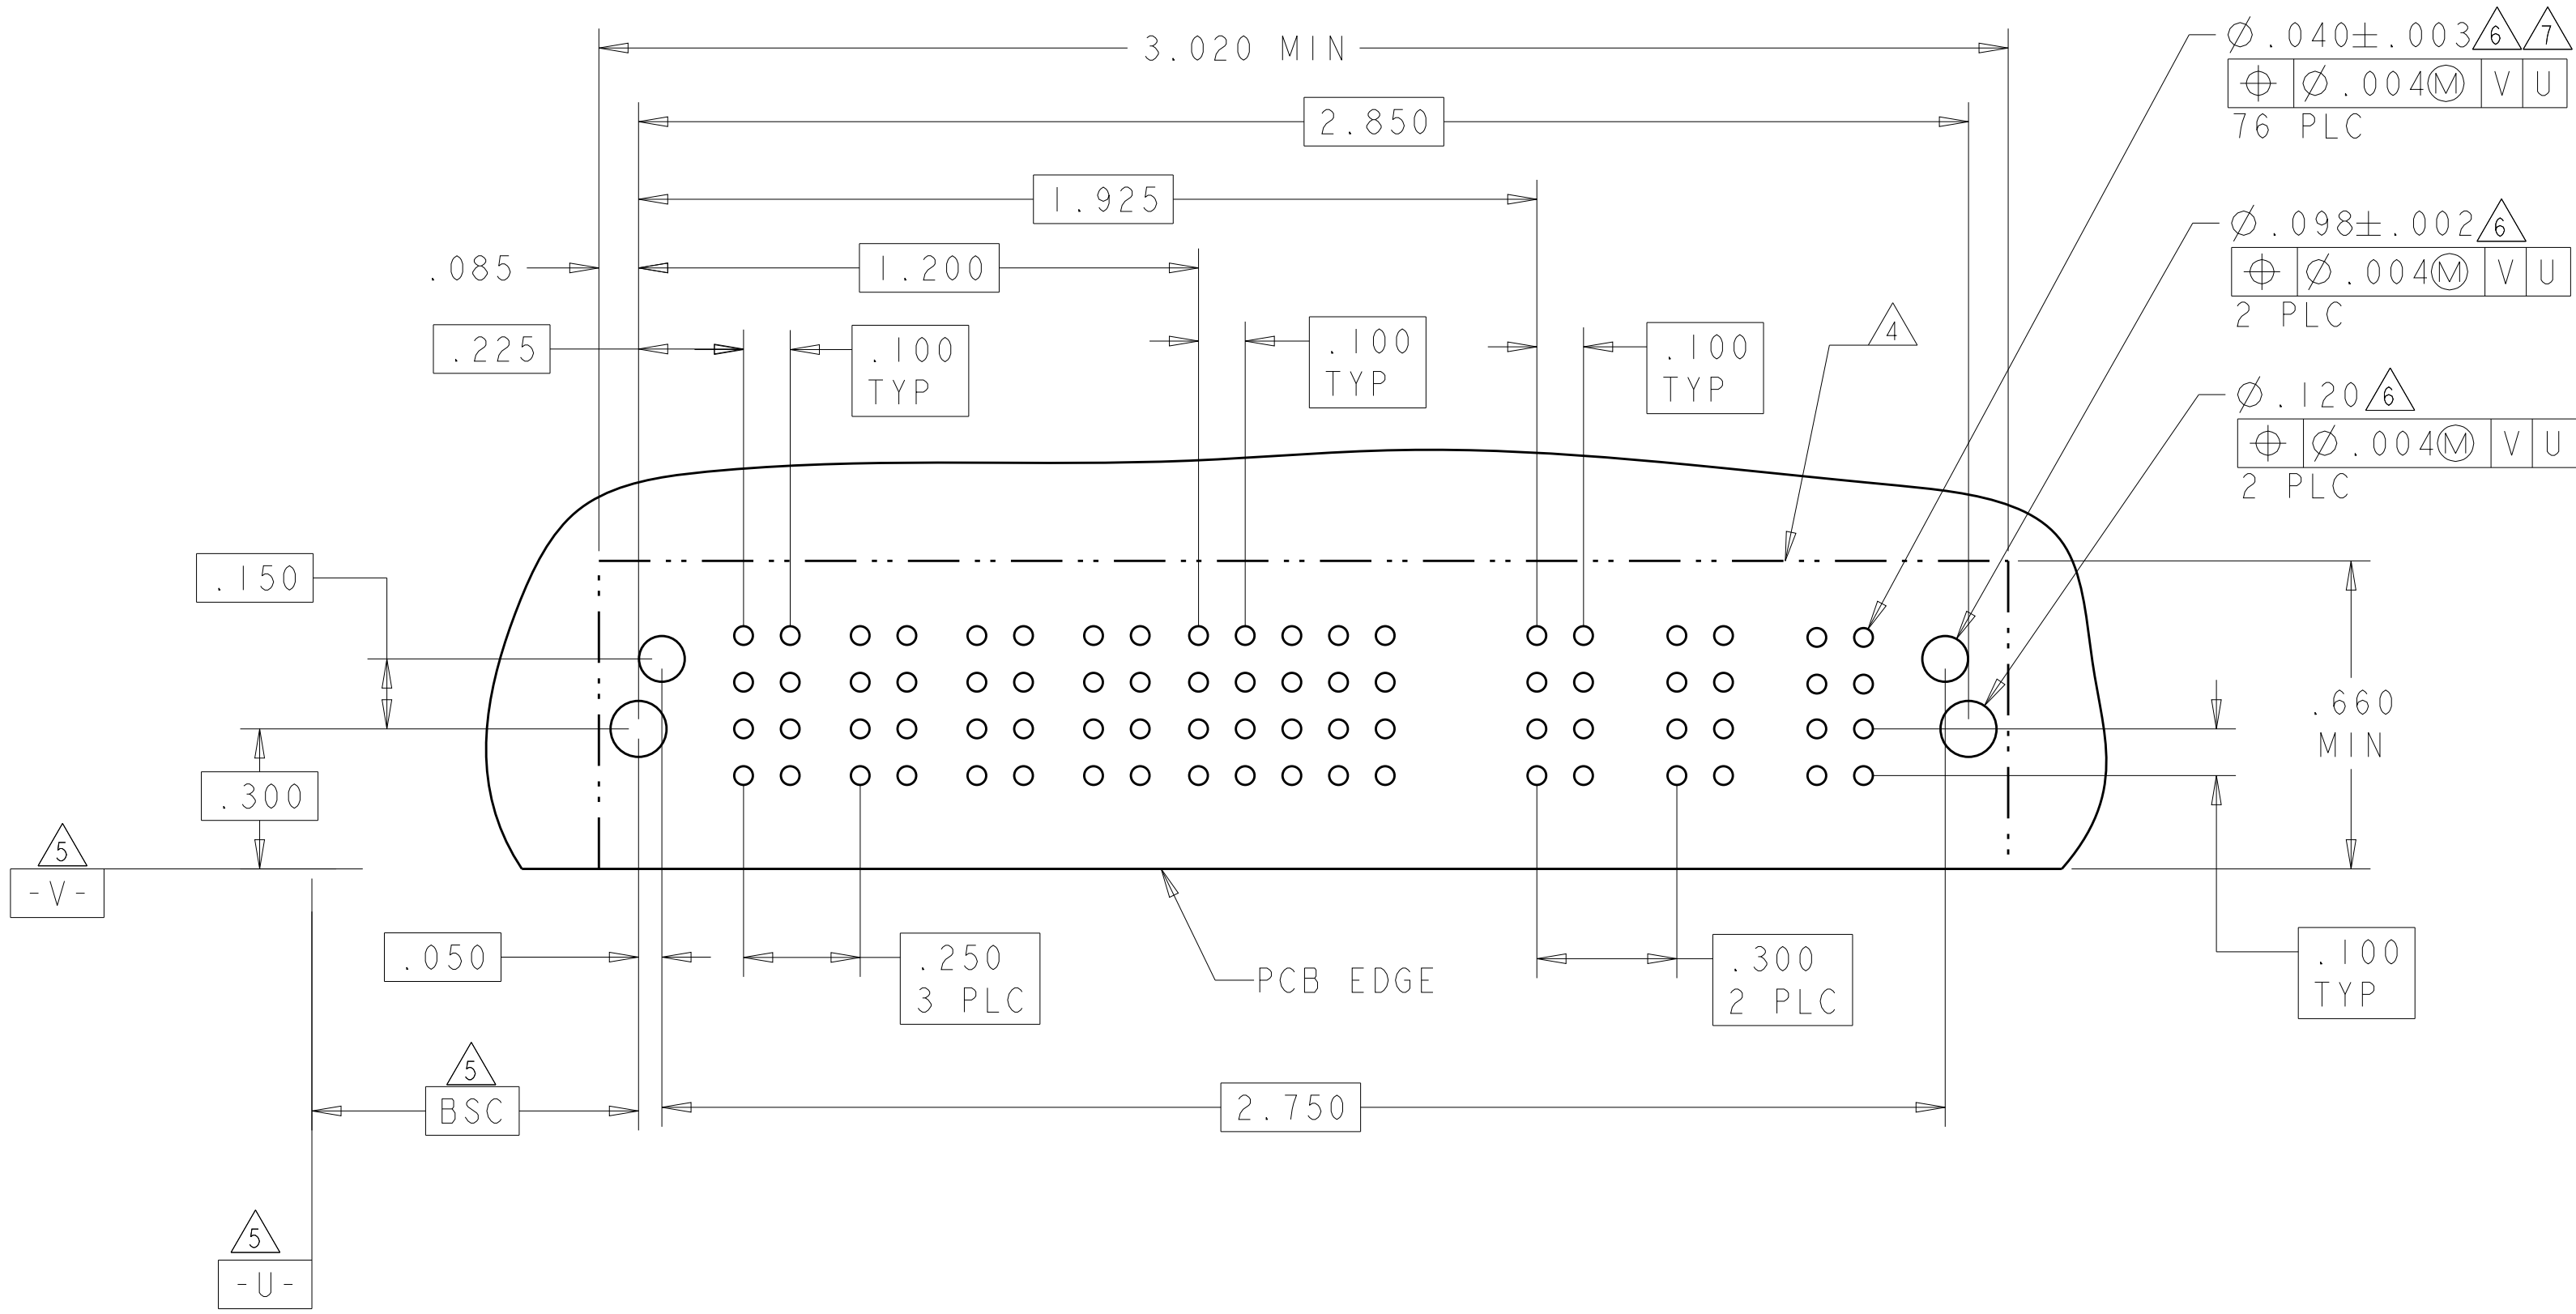

THIS DRAWING IS A CONTROLLED DOCUMENT.

DWN

S.ZHAO

10APR2007

CHK

S.ZHAO

10APR2007

APVD

S.ZHAO

-

DIMENSIONS:

INCHES

TOLERANCES UNLESS OTHERWISE SPECIFIED:

0 PLC ±.01

1 PLC ±.01

2 PLC ±.01

3 PLC ±.005

4 PLC ±.0020

ANGLES ±2°

FINISH -

MATERIAL

-

CUSTOMER DRAWING

DWN

S.ZHAO

10APR2007

CHK

S.ZHAO

10APR2007

APVD

S.ZHAO

-

PRODUCT SPEC

108-2292

APPLICATION SPEC

114-13251

WEIGHT

-

CUSTOMER DRAWING

NAME

RIGHT ANGLE WITH SHORT GUIDES AND LP CONTACTS ASSEMBLY MULTI-BEAM XLE

SIZE

A1

CAGE CODE

00779

DRAWING NO

6450830

RESTRICTED TO

-

SCALE

4:1

SHEET

13

OF


42

REV


S2

LOC	DIST	REVISIONS					
ES	00	P	LTR	DESCRIPTION	DATE	DWN	APVD
		-		SEE SHEET 1	-	-	-

PART NUMBER	ROWS		POWER		SIGNAL										POWER		
			P1	P2	1	2	3	4	5	6	7	8	9	10	P3	P4	
2-6450830-4	D		TM	TM	J	J	J	J	J	J	J	J	J	J	TM	TM	
	C				K	K	K	K	K	K	K	K	K	K			
	B				N	N	N	N	N	N	N	N	N	N			
A		HD			S	S	S	S	S	S	S	S	S	S			HD
2P + 40S + 2P																	

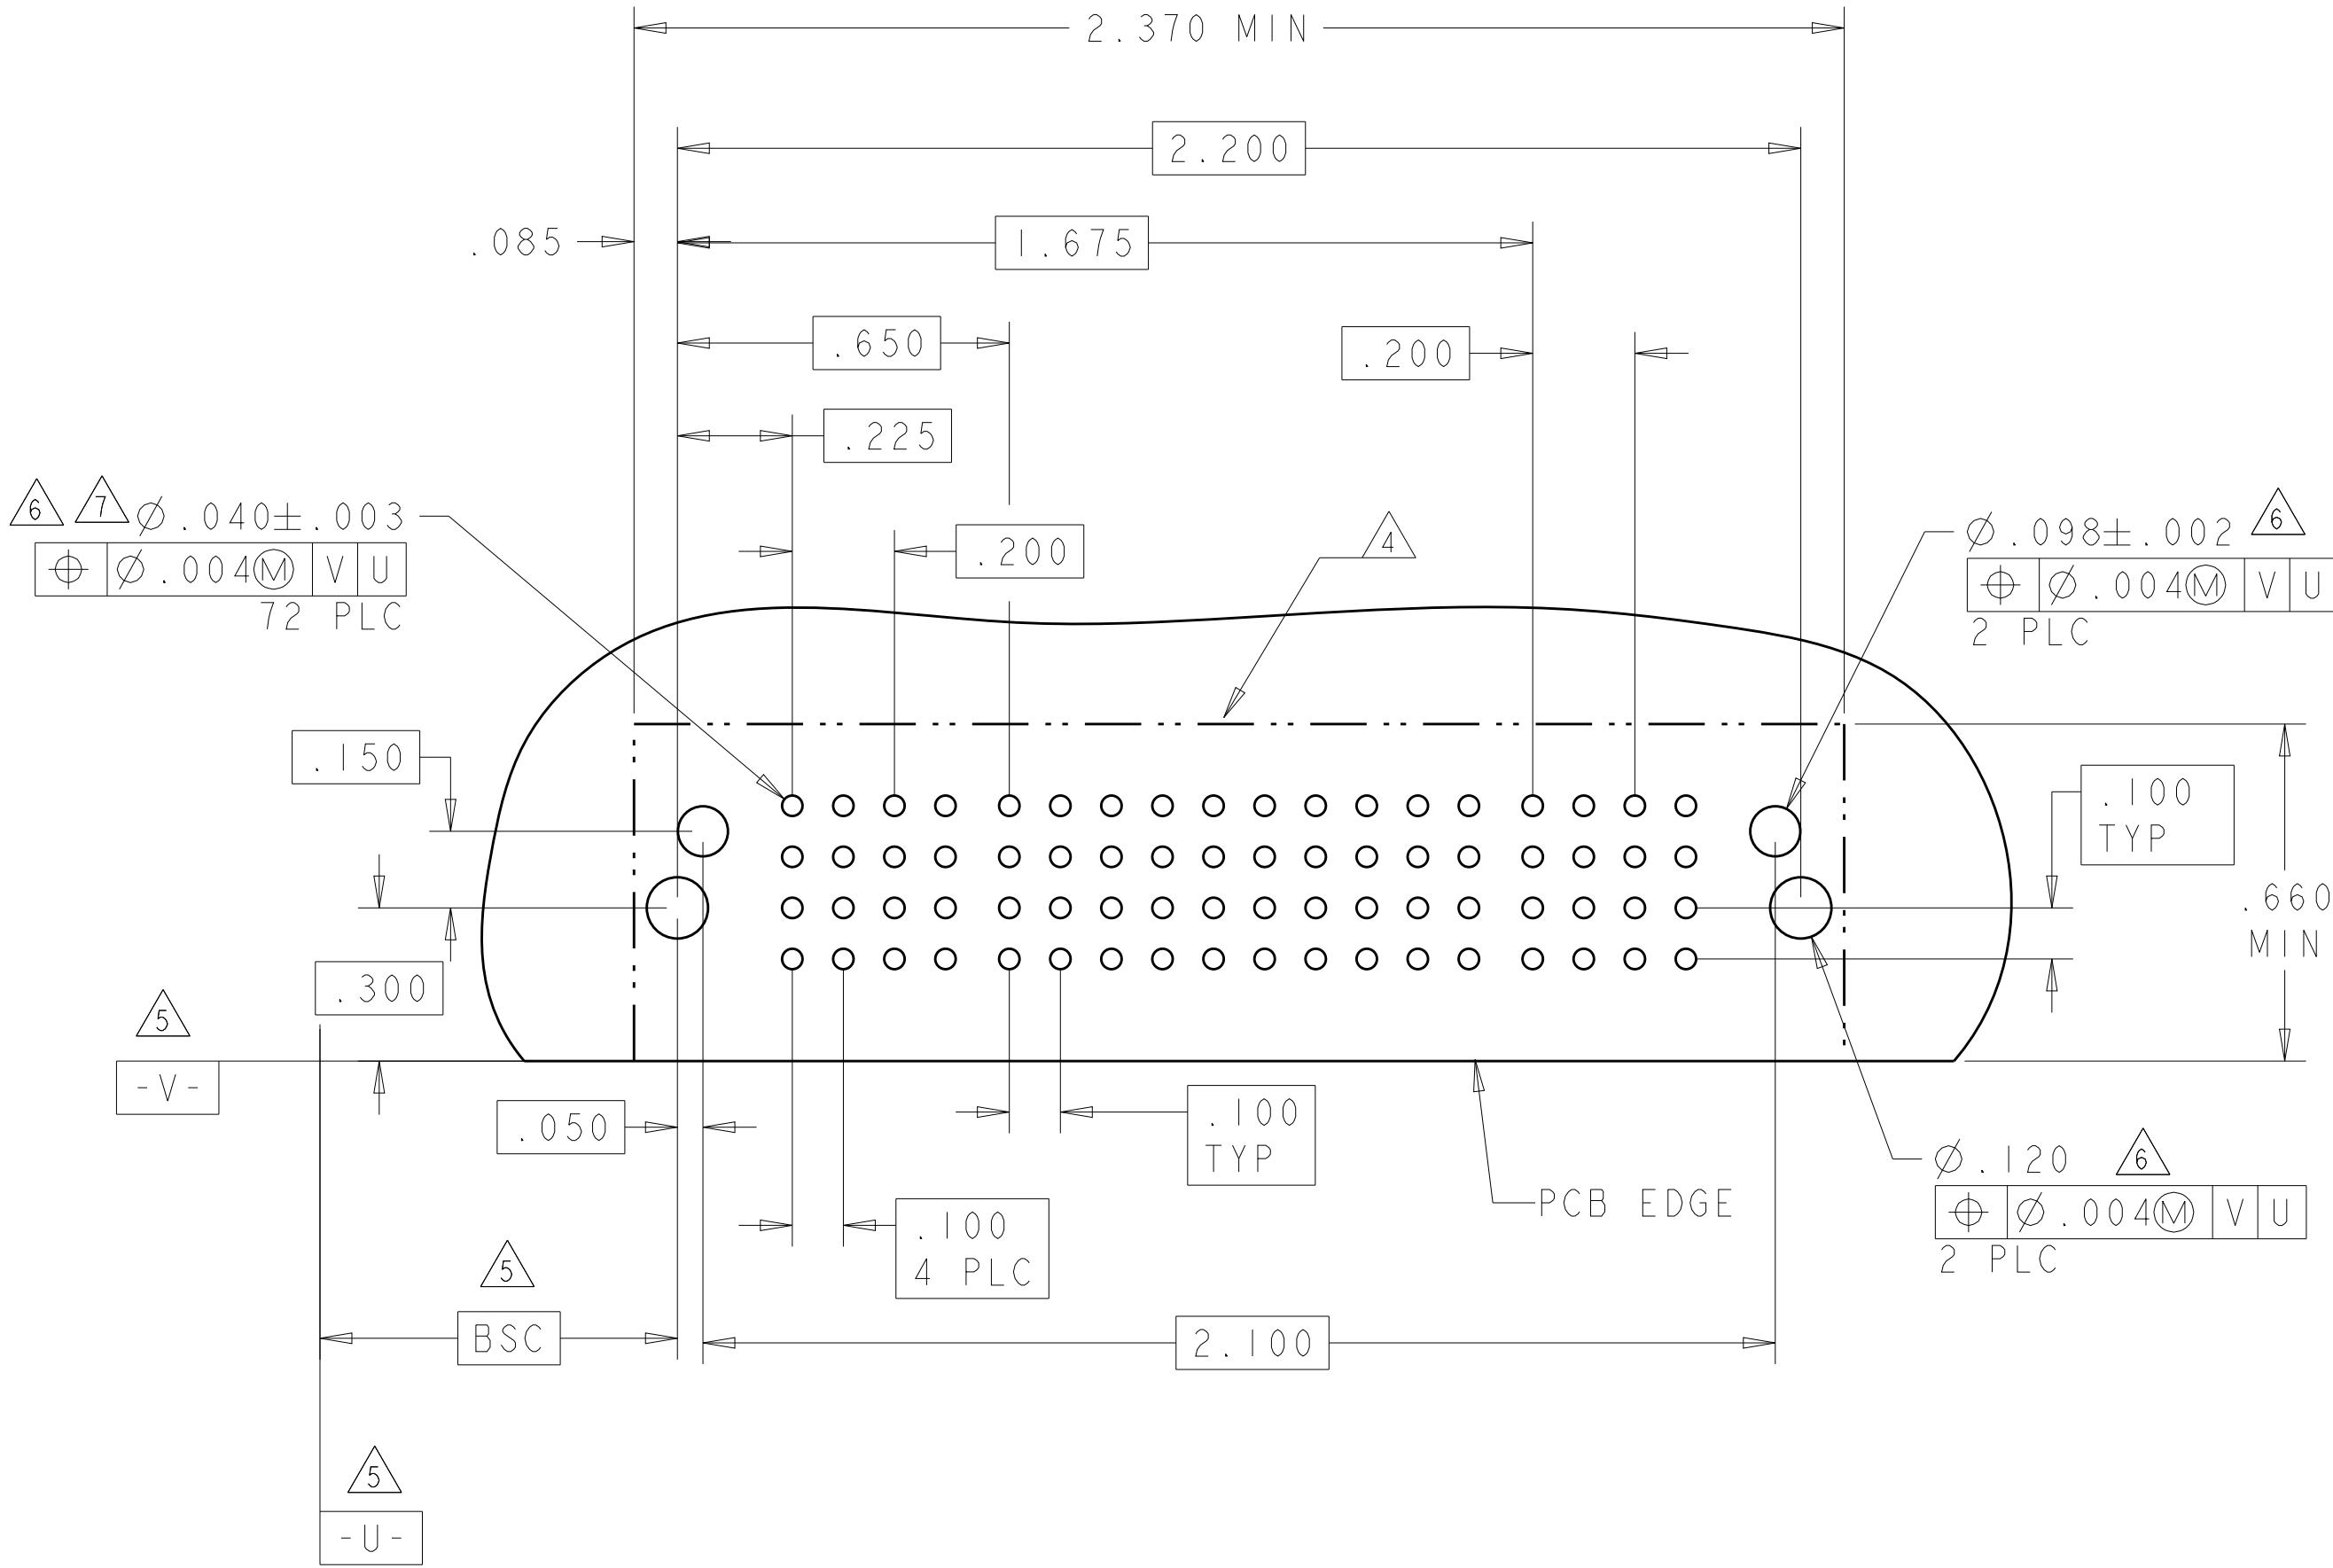

PART NUMBER	ROWS		POWER	SIGNAL						POWER		
			P1	1	2	3	4	5	6	P2		
2-6450830-6	D		TM	J	J	J	J	J	J	TM		
	C			K	K	K	K	K	K			
	B			N	N	N	N	N	N			
	A			H	S	S	S	S	S			
			HD									
IP + 24S + IP												

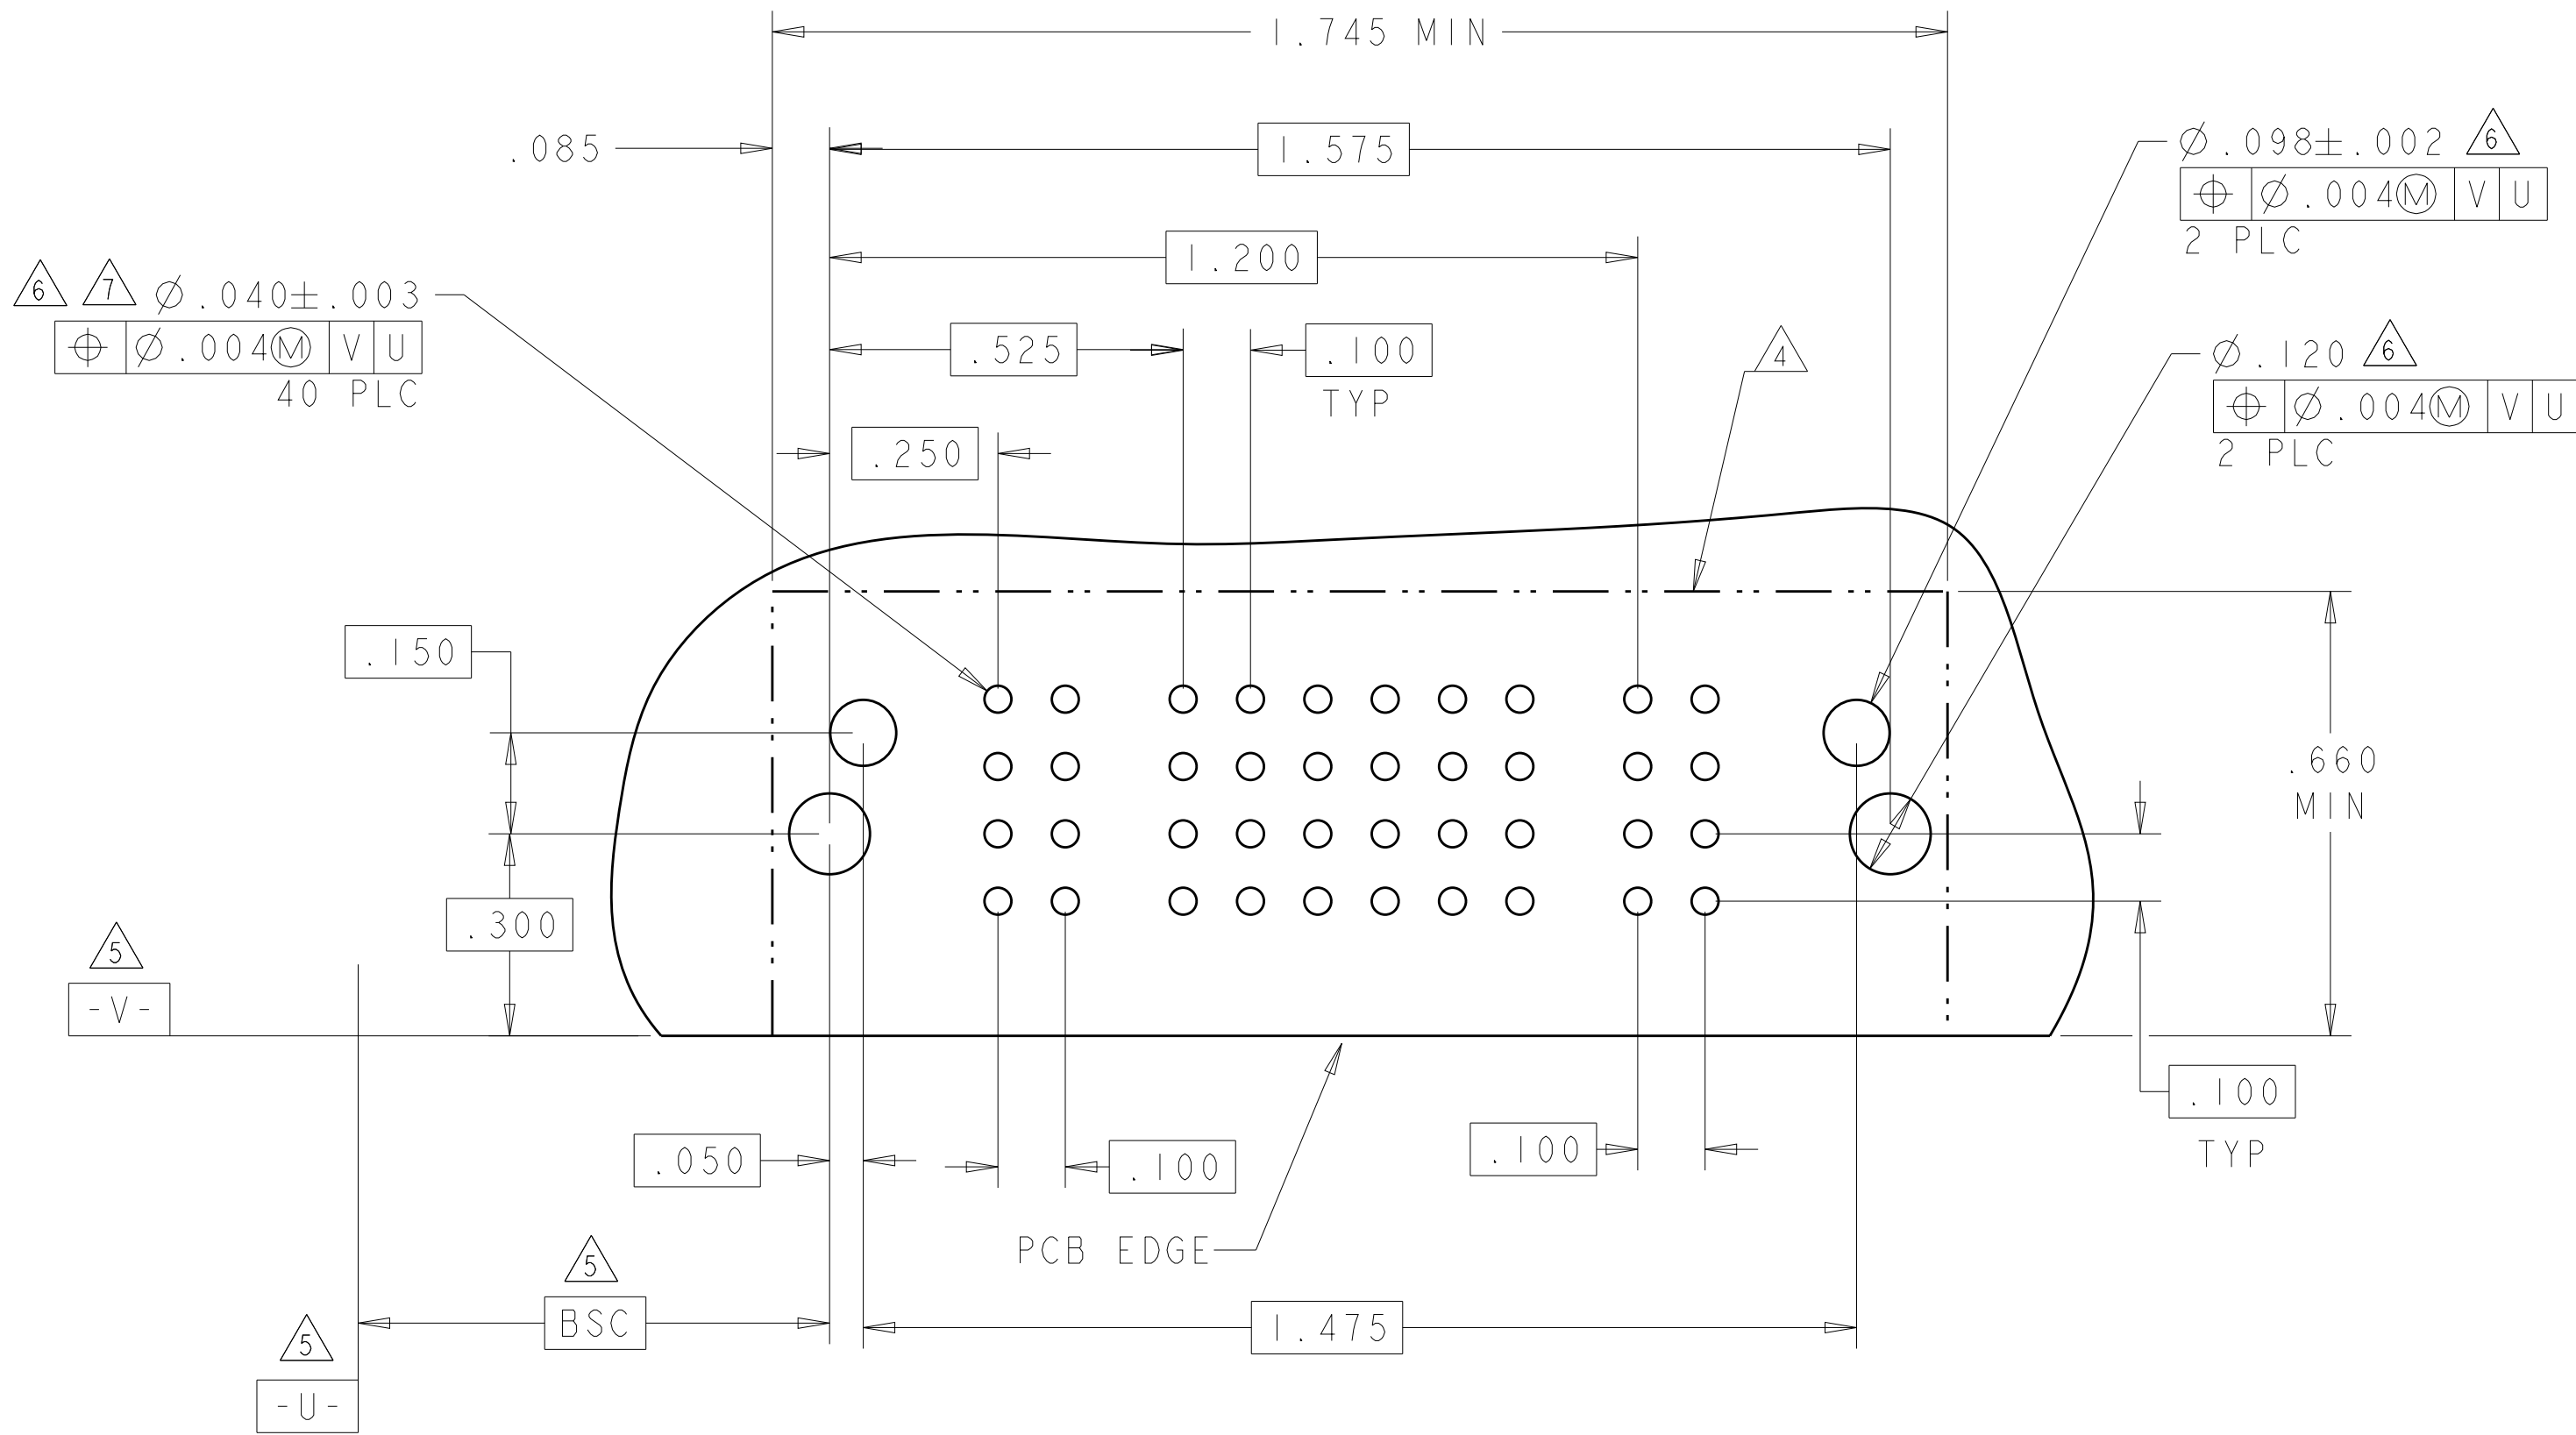

THIS DRAWING IS A CONTROLLED DOCUMENT.

DWN
S. ZHAO
CHK
S. ZHAO
APVD
S. ZHAO

10APR2007
10APR2007
-

DIMENSIONS:
INCHES

TOLERANCES UNLESS OTHERWISE SPECIFIED:
0 PLC ±.01
1 PLC ±.01
2 PLC ±.01
3 PLC ±.005
4 PLC ±.0020
ANGLES #2°
FINISH

PRODUCT SPEC
108-2292
APPLICATION SPEC
114-13251
WEIGHT

CUSTOMER DRAWING

NAME
RIGHT ANGLE WITH SHORT GUIDES AND LP CONTACTS ASSEMBLY MULTI-BEAM XLE

SIZE
A100779

CAGE CODE
C=6450830

DRAWING NO
-

RESTRICTED TO
-

SCALE
4:1


SHEET
14



OF
42



REV
S2

TE Connectivity

PART NUMBER	ROWS		POWER		SIGNAL					POWER		
			P1	P2	1	2	3	4	5	P3	P4	
2-6450830-8	D		TM	TM	J	J	J	J	J	TM	TM	
	K				K	K	K	K				
	N				N	N	N	N				
	S				S	S	S	S				
	A	HD										HD
2P + 20S + 2P												

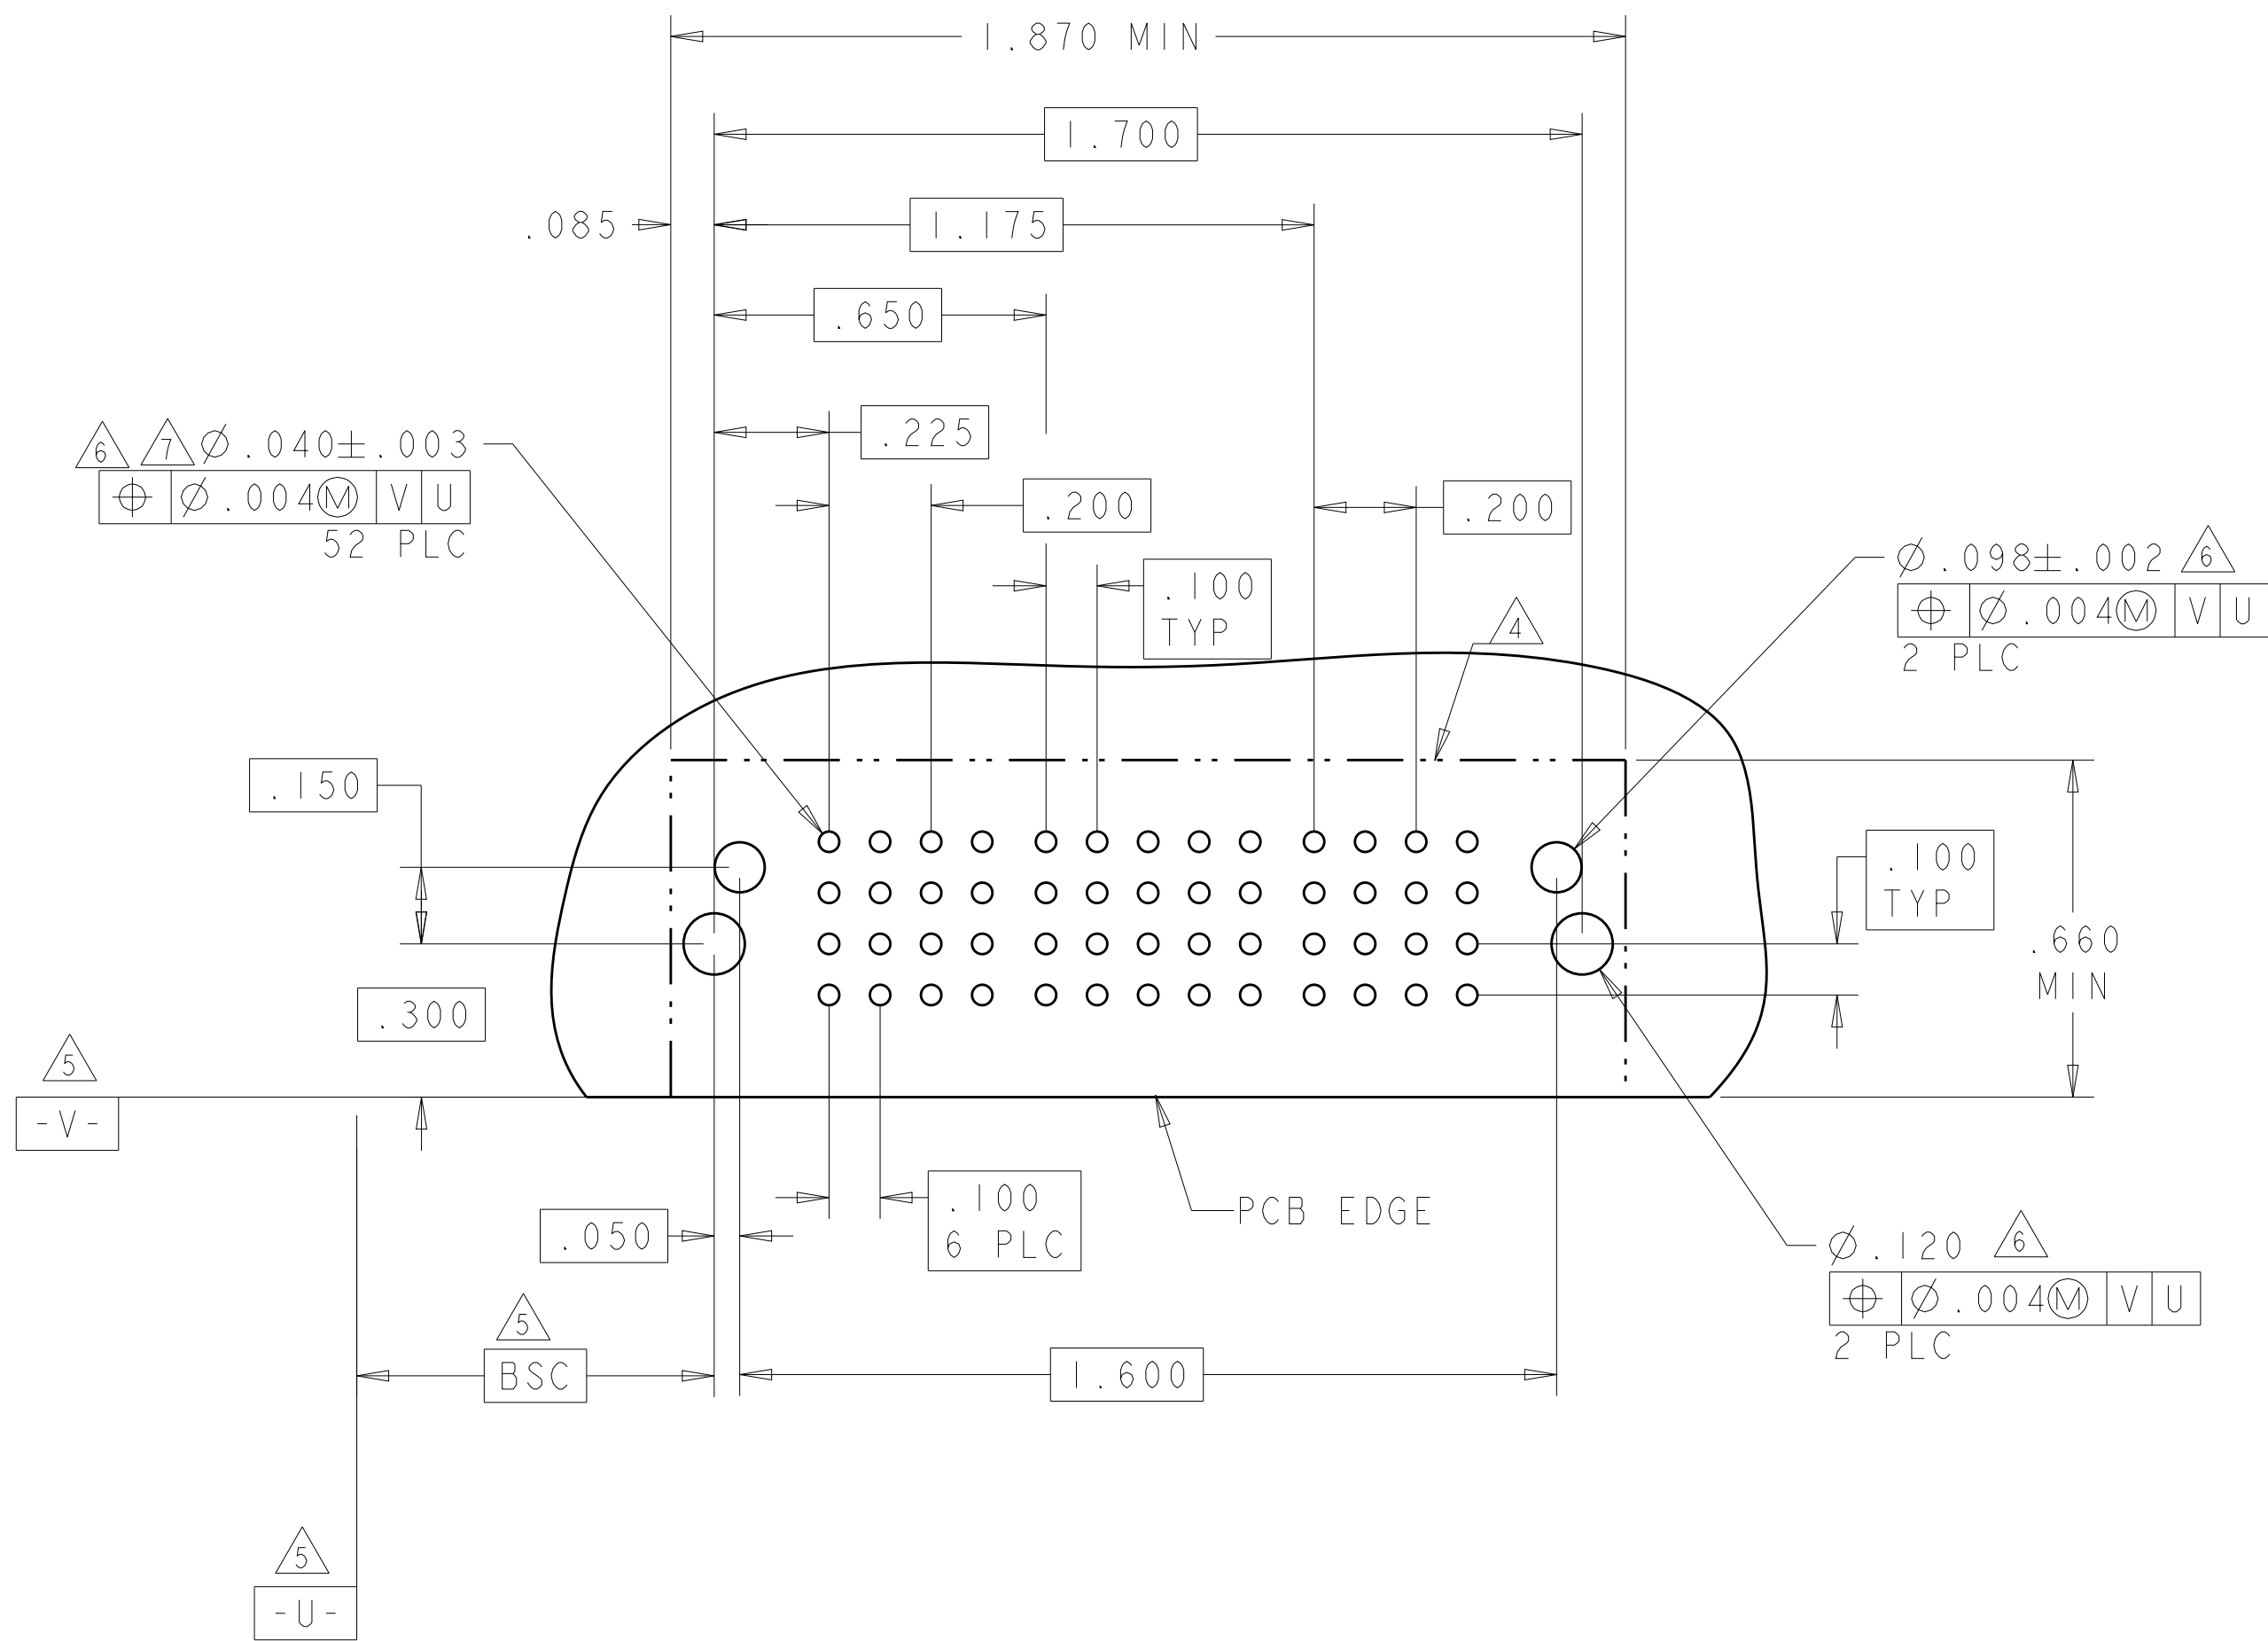
4805 (3/11)

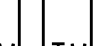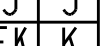PART NUMBER	ROWS		POWER				BLANK	SIGNAL			POWER			
			P1	P2	P3	P4		1	2	3	P5	P6	P7	
3-6450830-0	D C B A						F	J	J					
							F	F	K				K	
							N	N	N				N	
							S	S	S				S	
4ACP + 12S + 3P														

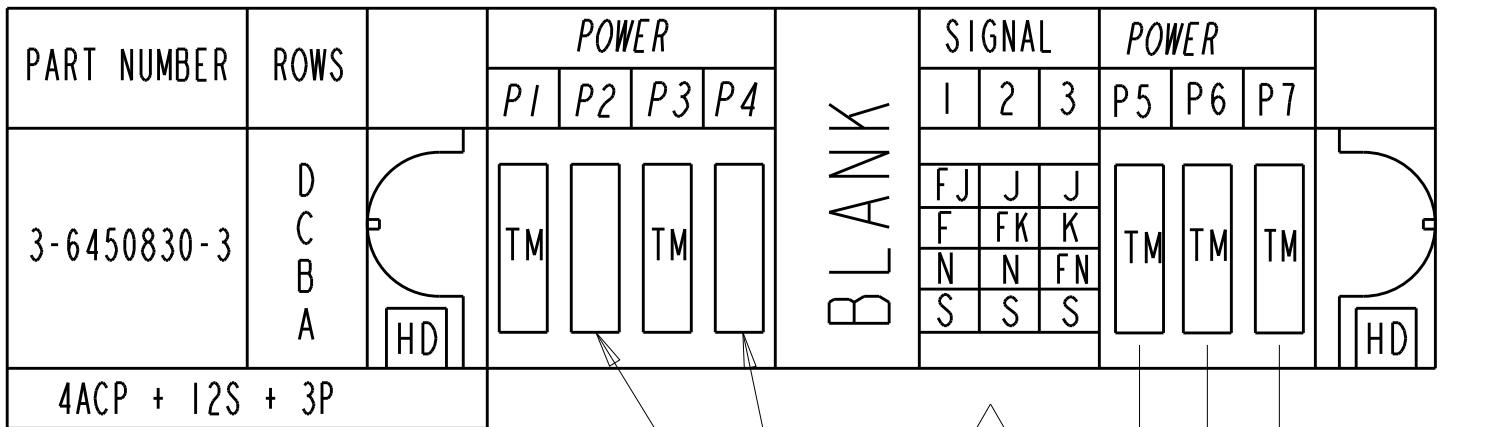
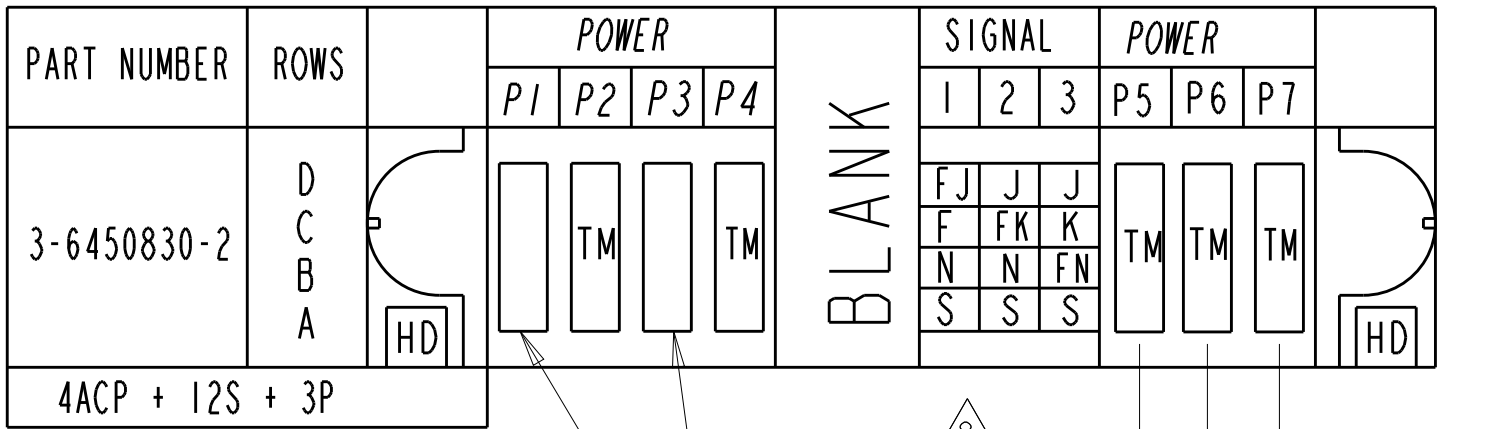
4805 (3/11)

LOC	DIST	REVISIONS					
		P	LTR	DESCRIPTION	DATE	DWN	APVD
ES	00	-	-	SEE SHEET 1	-	-	-

PART NUMBER	ROWS		POWER			SIGNAL					POWER				
			LP1	LP2	LP3	1	2	3	4	5	P1	P2	P3	P4	
3-6450830-5	D C B A		LM	LM	LM	J	J	J	J	J	TM	TM	TM	TM	
						K	K	K	K	K					
						N	N	N	N	N					
						S	S	S	S	S					
3LP + 20S + 4HDP															

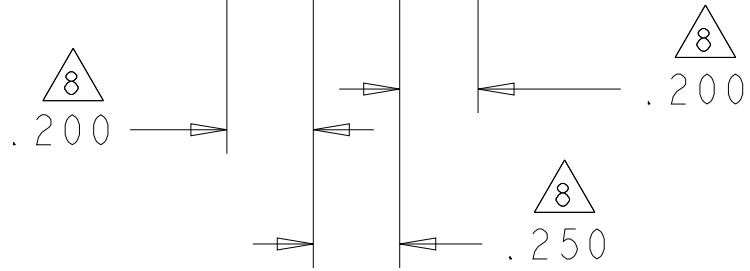

PART NUMBER	ROWS		POWER		SIGNAL		POWER				
			P1	P2	1	2	LP1	LP2	LP3	LP4	
3-6450830-6	D C B A		TM	TM	J	J	LM	LM	LM	LM	
					K	K					
					N	N					
					S	S					
2ACP + 8S + 4LP											

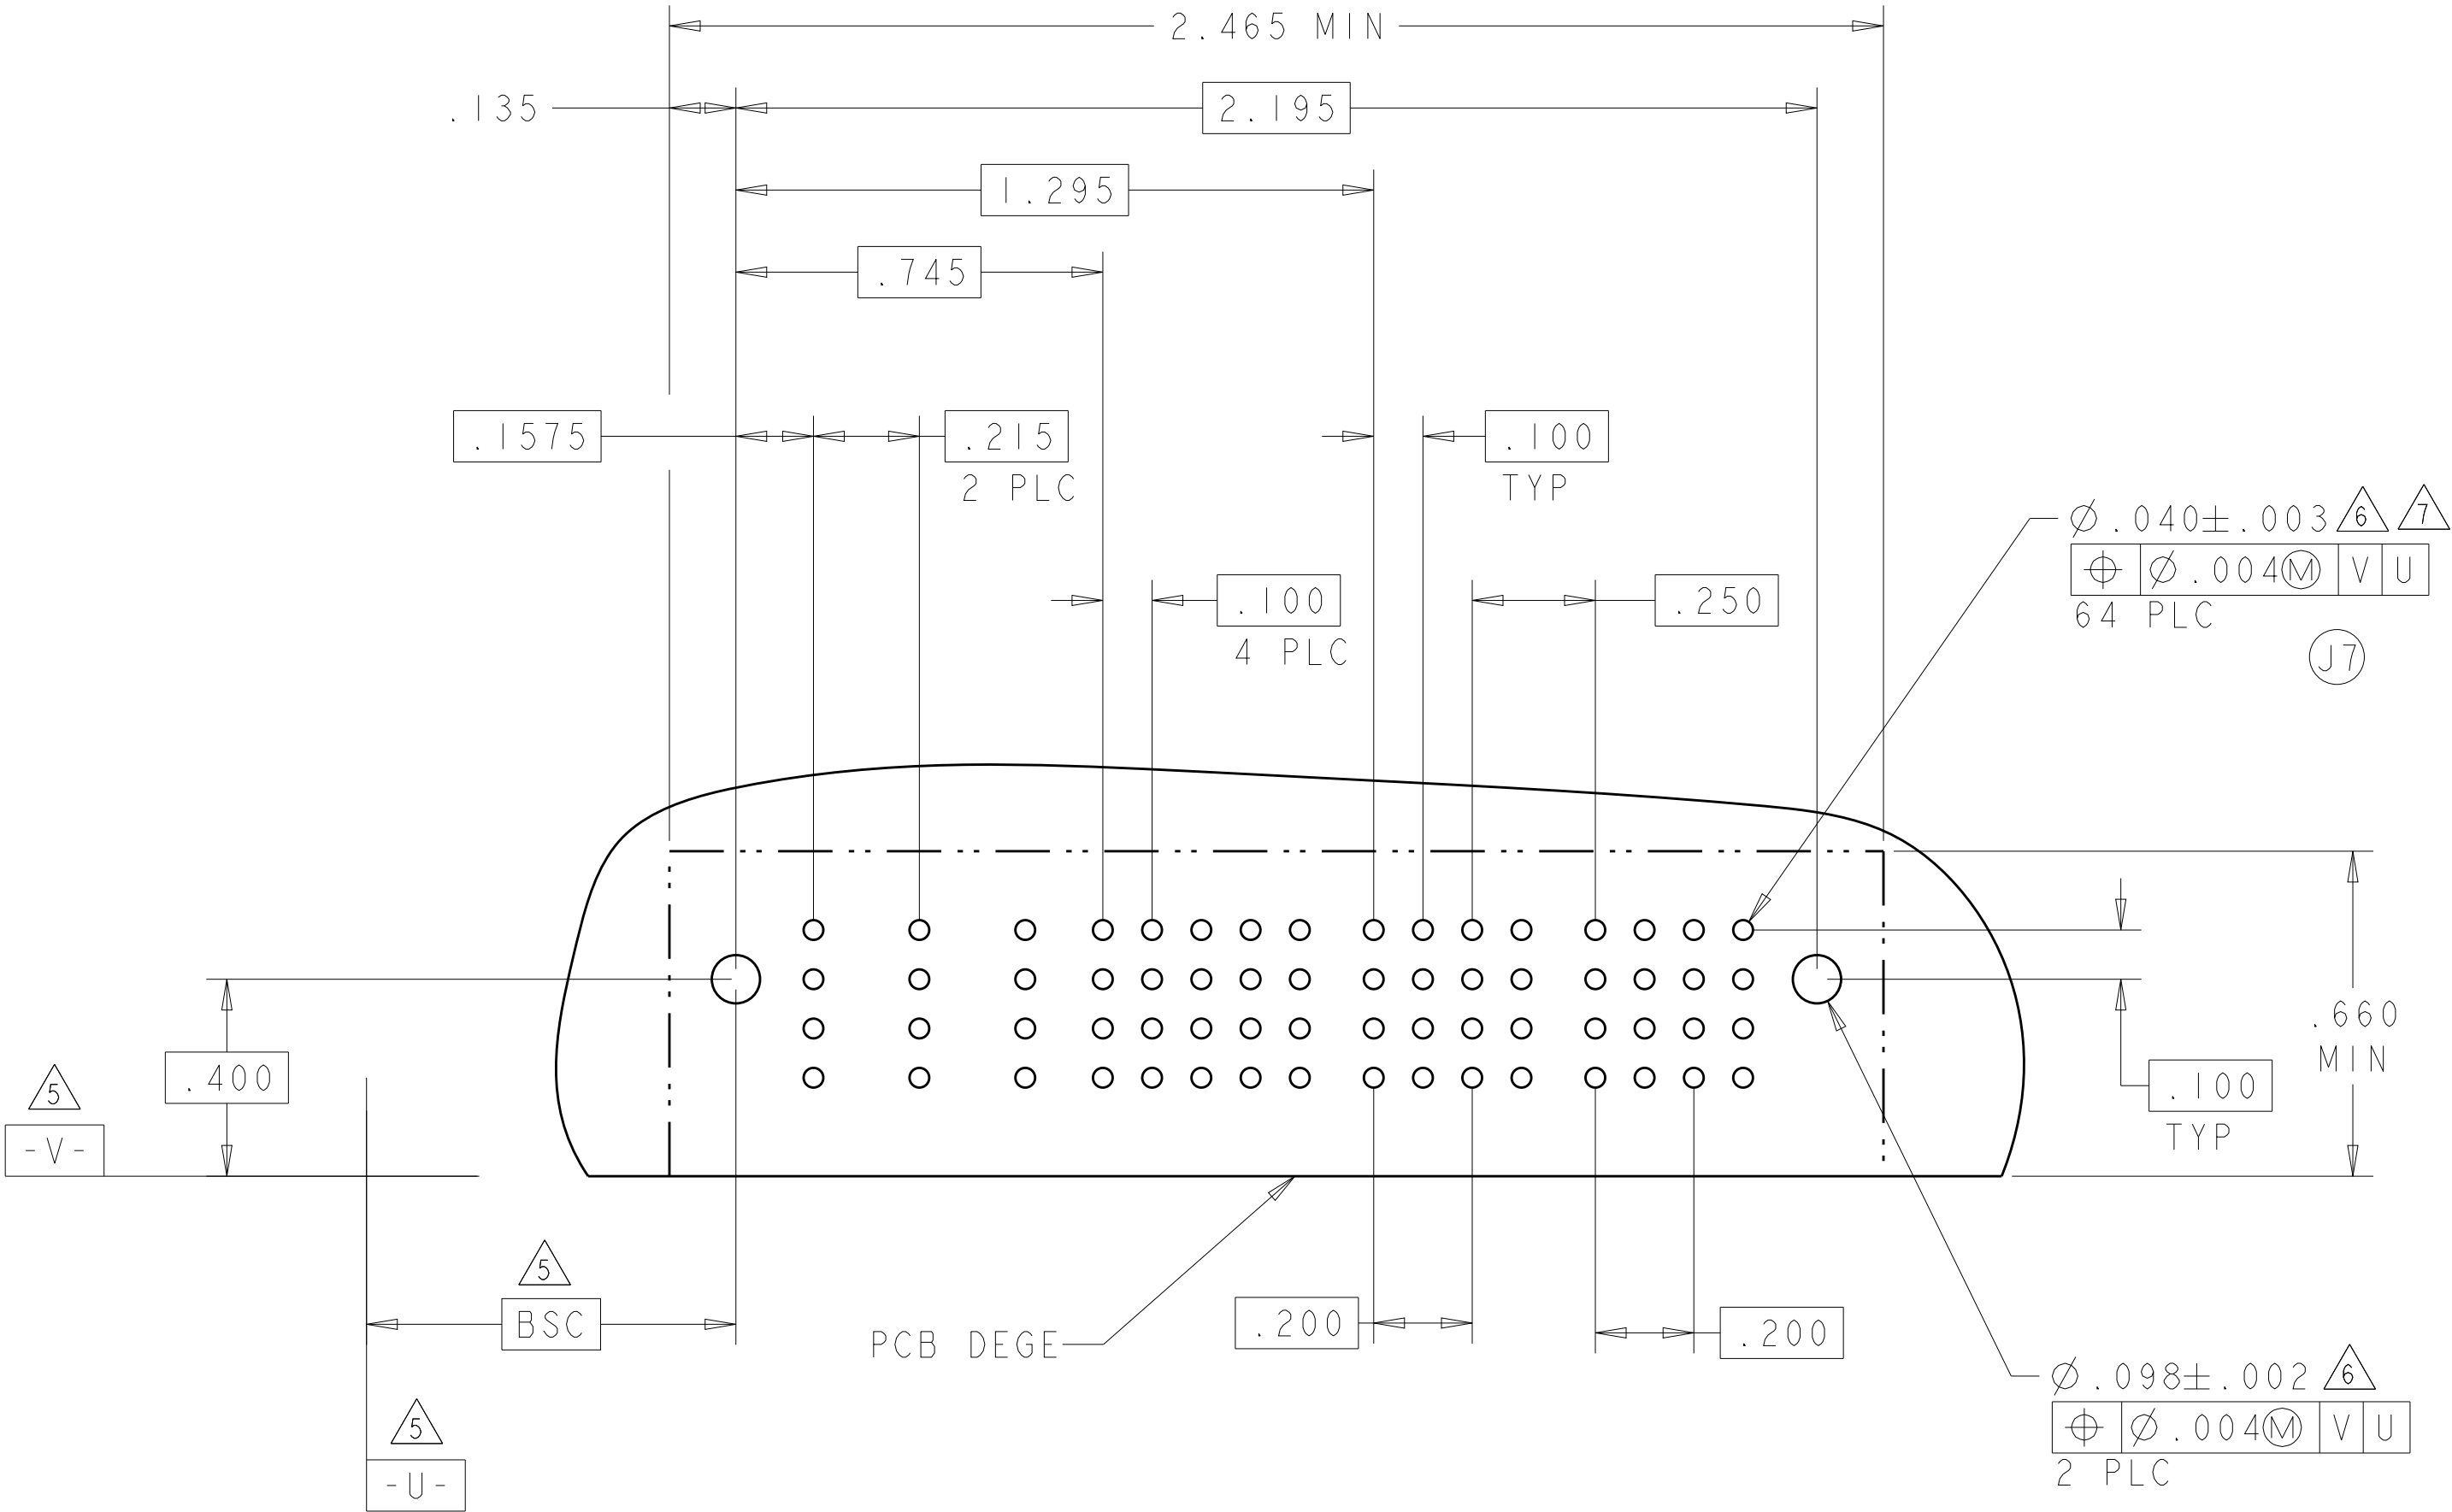
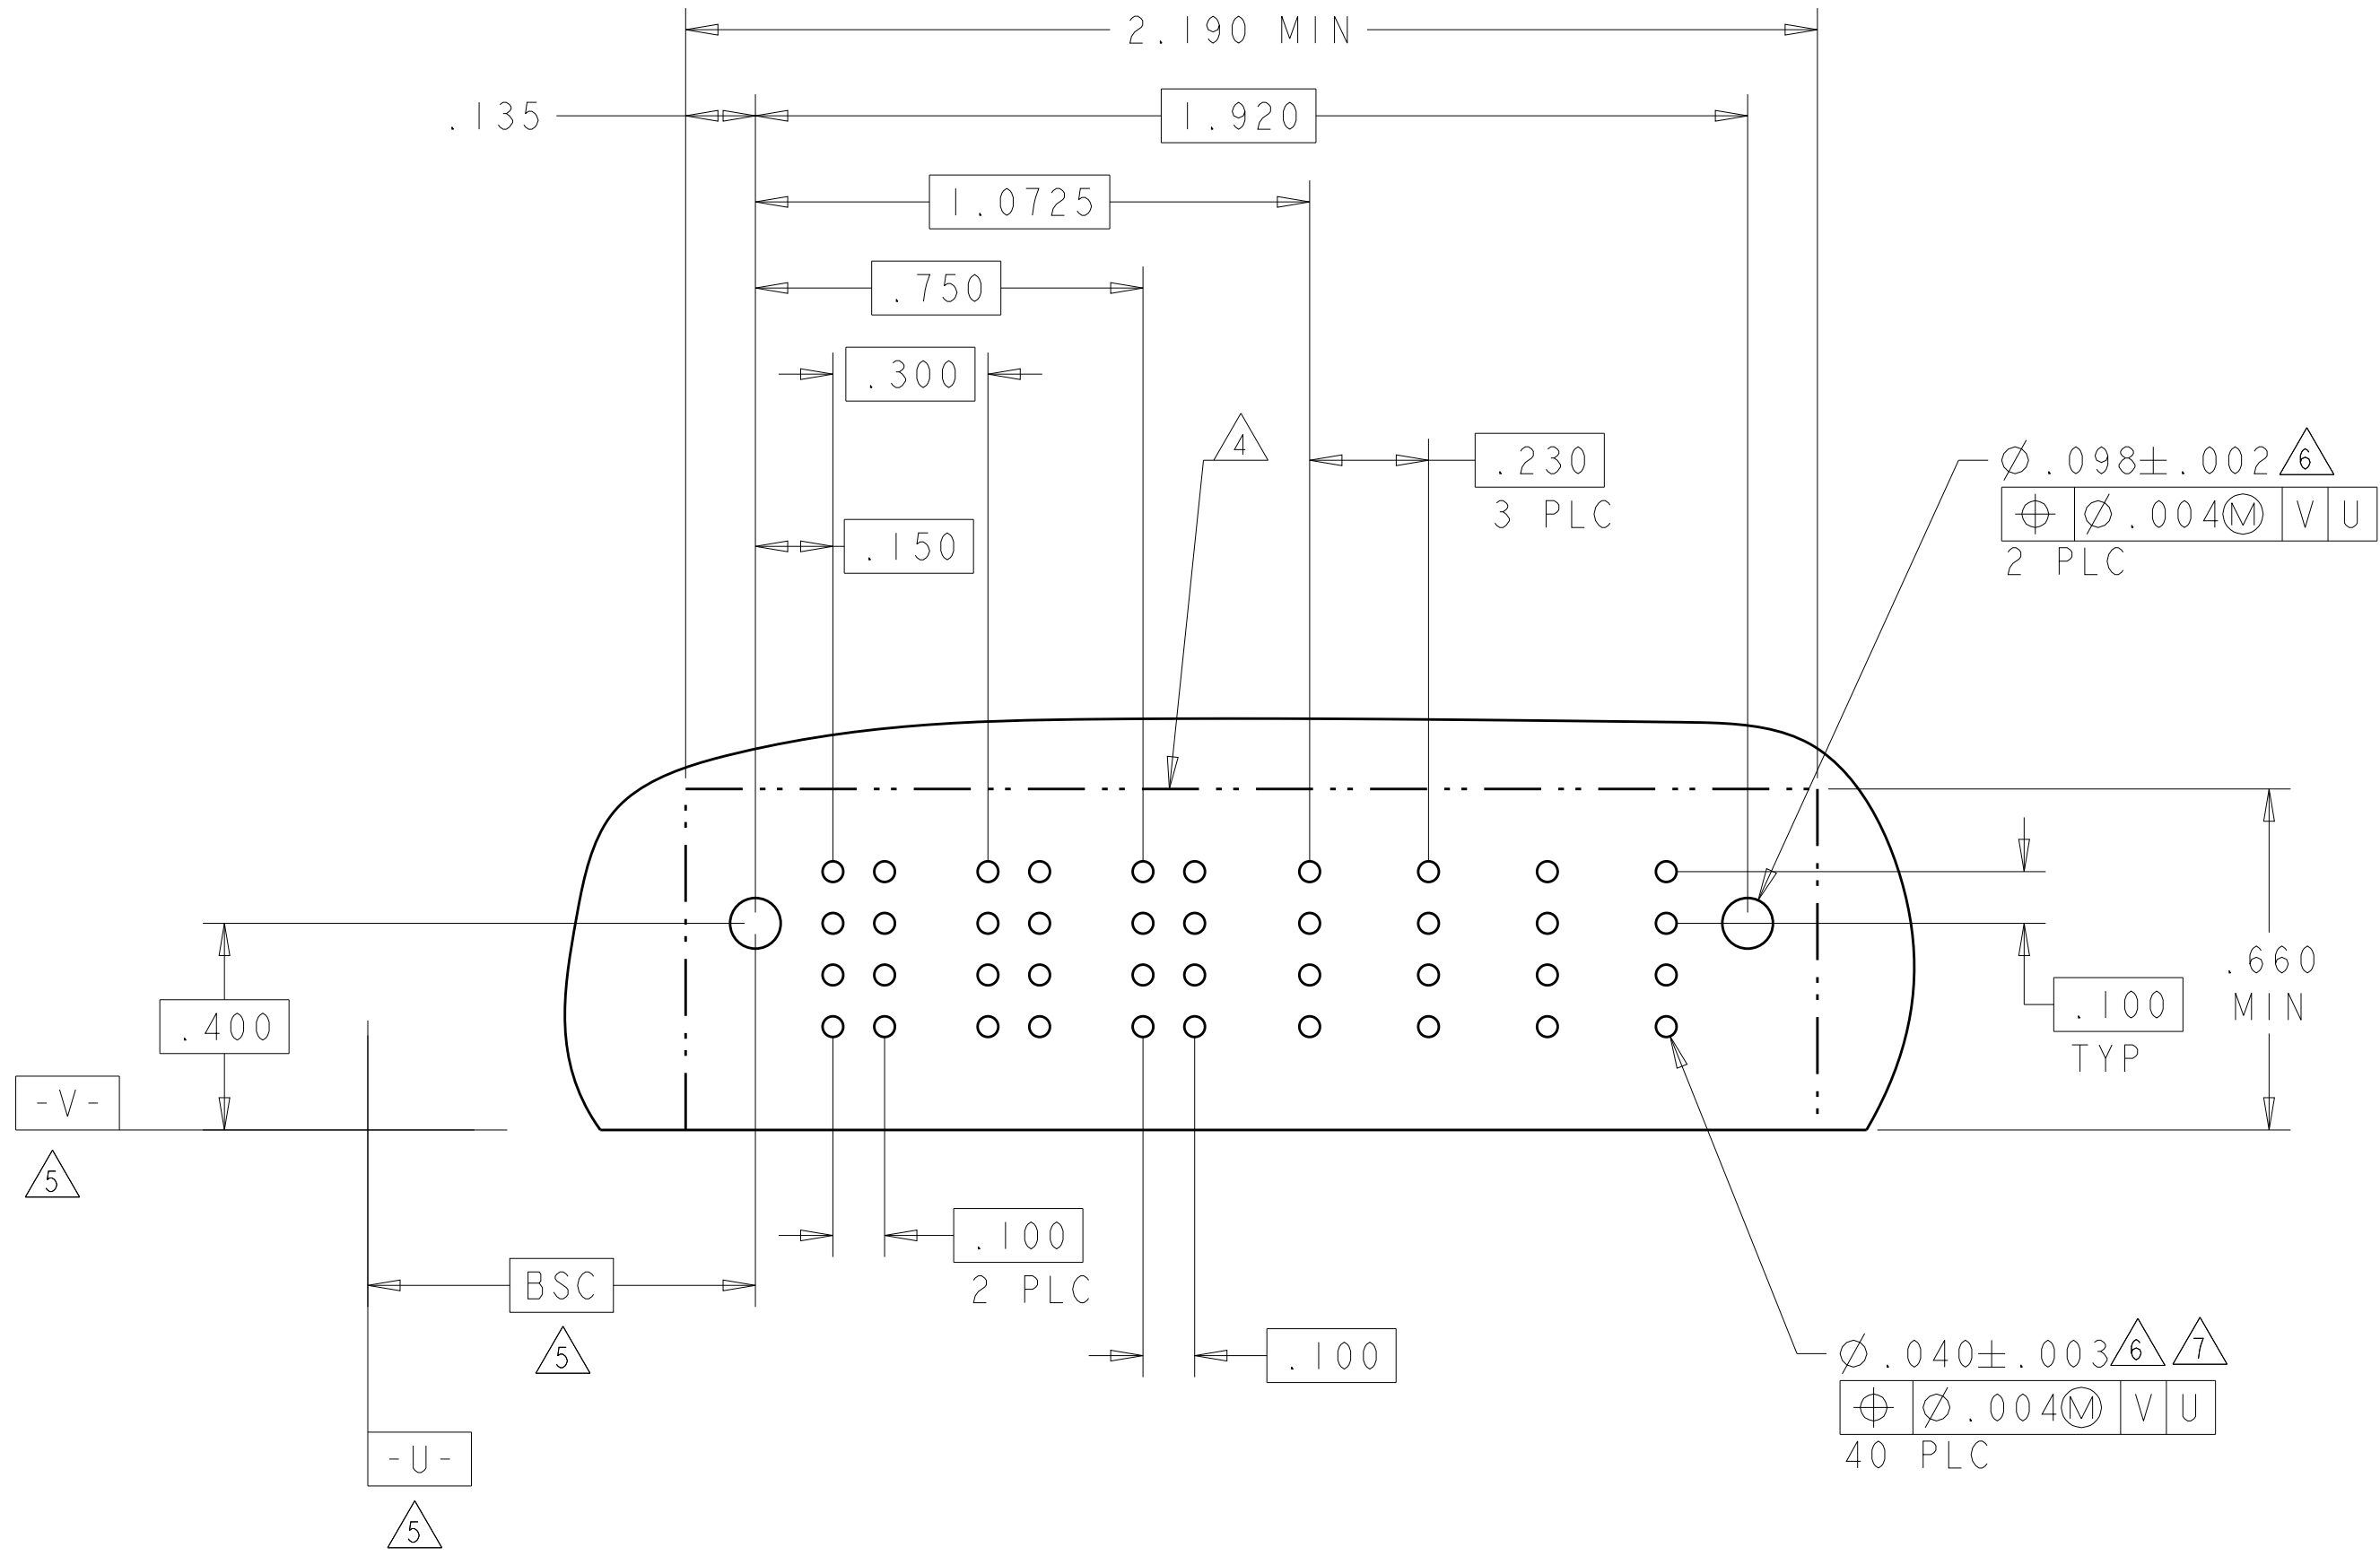


THIS DRAWING IS A CONTROLLED DOCUMENT.		DWN S.ZHAO	10APR2007	TE Connectivity	
		CHK S.ZHAO	10APR2007		
DIMENSIONS: INCHES		TOLERANCES UNLESS OTHERWISE SPECIFIED:		NAME	RIGHT ANGLE WITH SHORT GUIDES AND LP CONTACTS ASSEMBLY MULTI-BEAM XLE
		0 PLC ±.01 1 PLC ±.01 2 PLC ±.01 3 PLC ±.005 4 PLC ±.0020 ANGLES ±.2° FINISH		PRODUCT SPEC 108-2292 APPLICATION SPEC 114-13251 WEIGHT -	
MATERIAL	-	-		SIZE A1	CAGE CODE 6450830
CUSTOMER DRAWING		SCALE 4:1		SHEET 18	
				OF 42	REV S2

LOC	DIST	REVISIONS					
ES	00	P	LTR	DESCRIPTION	DATE	DWN	APVD
		-		SEE SHEET 1	-	-	-

PART NUMBER	ROWS		POWER						SIGNAL				
			LP1	LP2	LP3	LP4	LP5	LP6	1	2			
3-6450830-7	D C B A			LM		LM			LM				
6LP + 8S													

PART NUMBER	ROWS		POWER					SIGNAL			POWER				
			P1	P2	P3	P4	P5	1	2	3	P6	P7	P8	P9	
3-6450830-8	D C B A		TM	TM	TM	TM	TM	J	J	J	TM	TM	TM	TM	
								K	K	K					
								N	N	N					
								S	S	H					
5ACP + 12S + 4ACP															

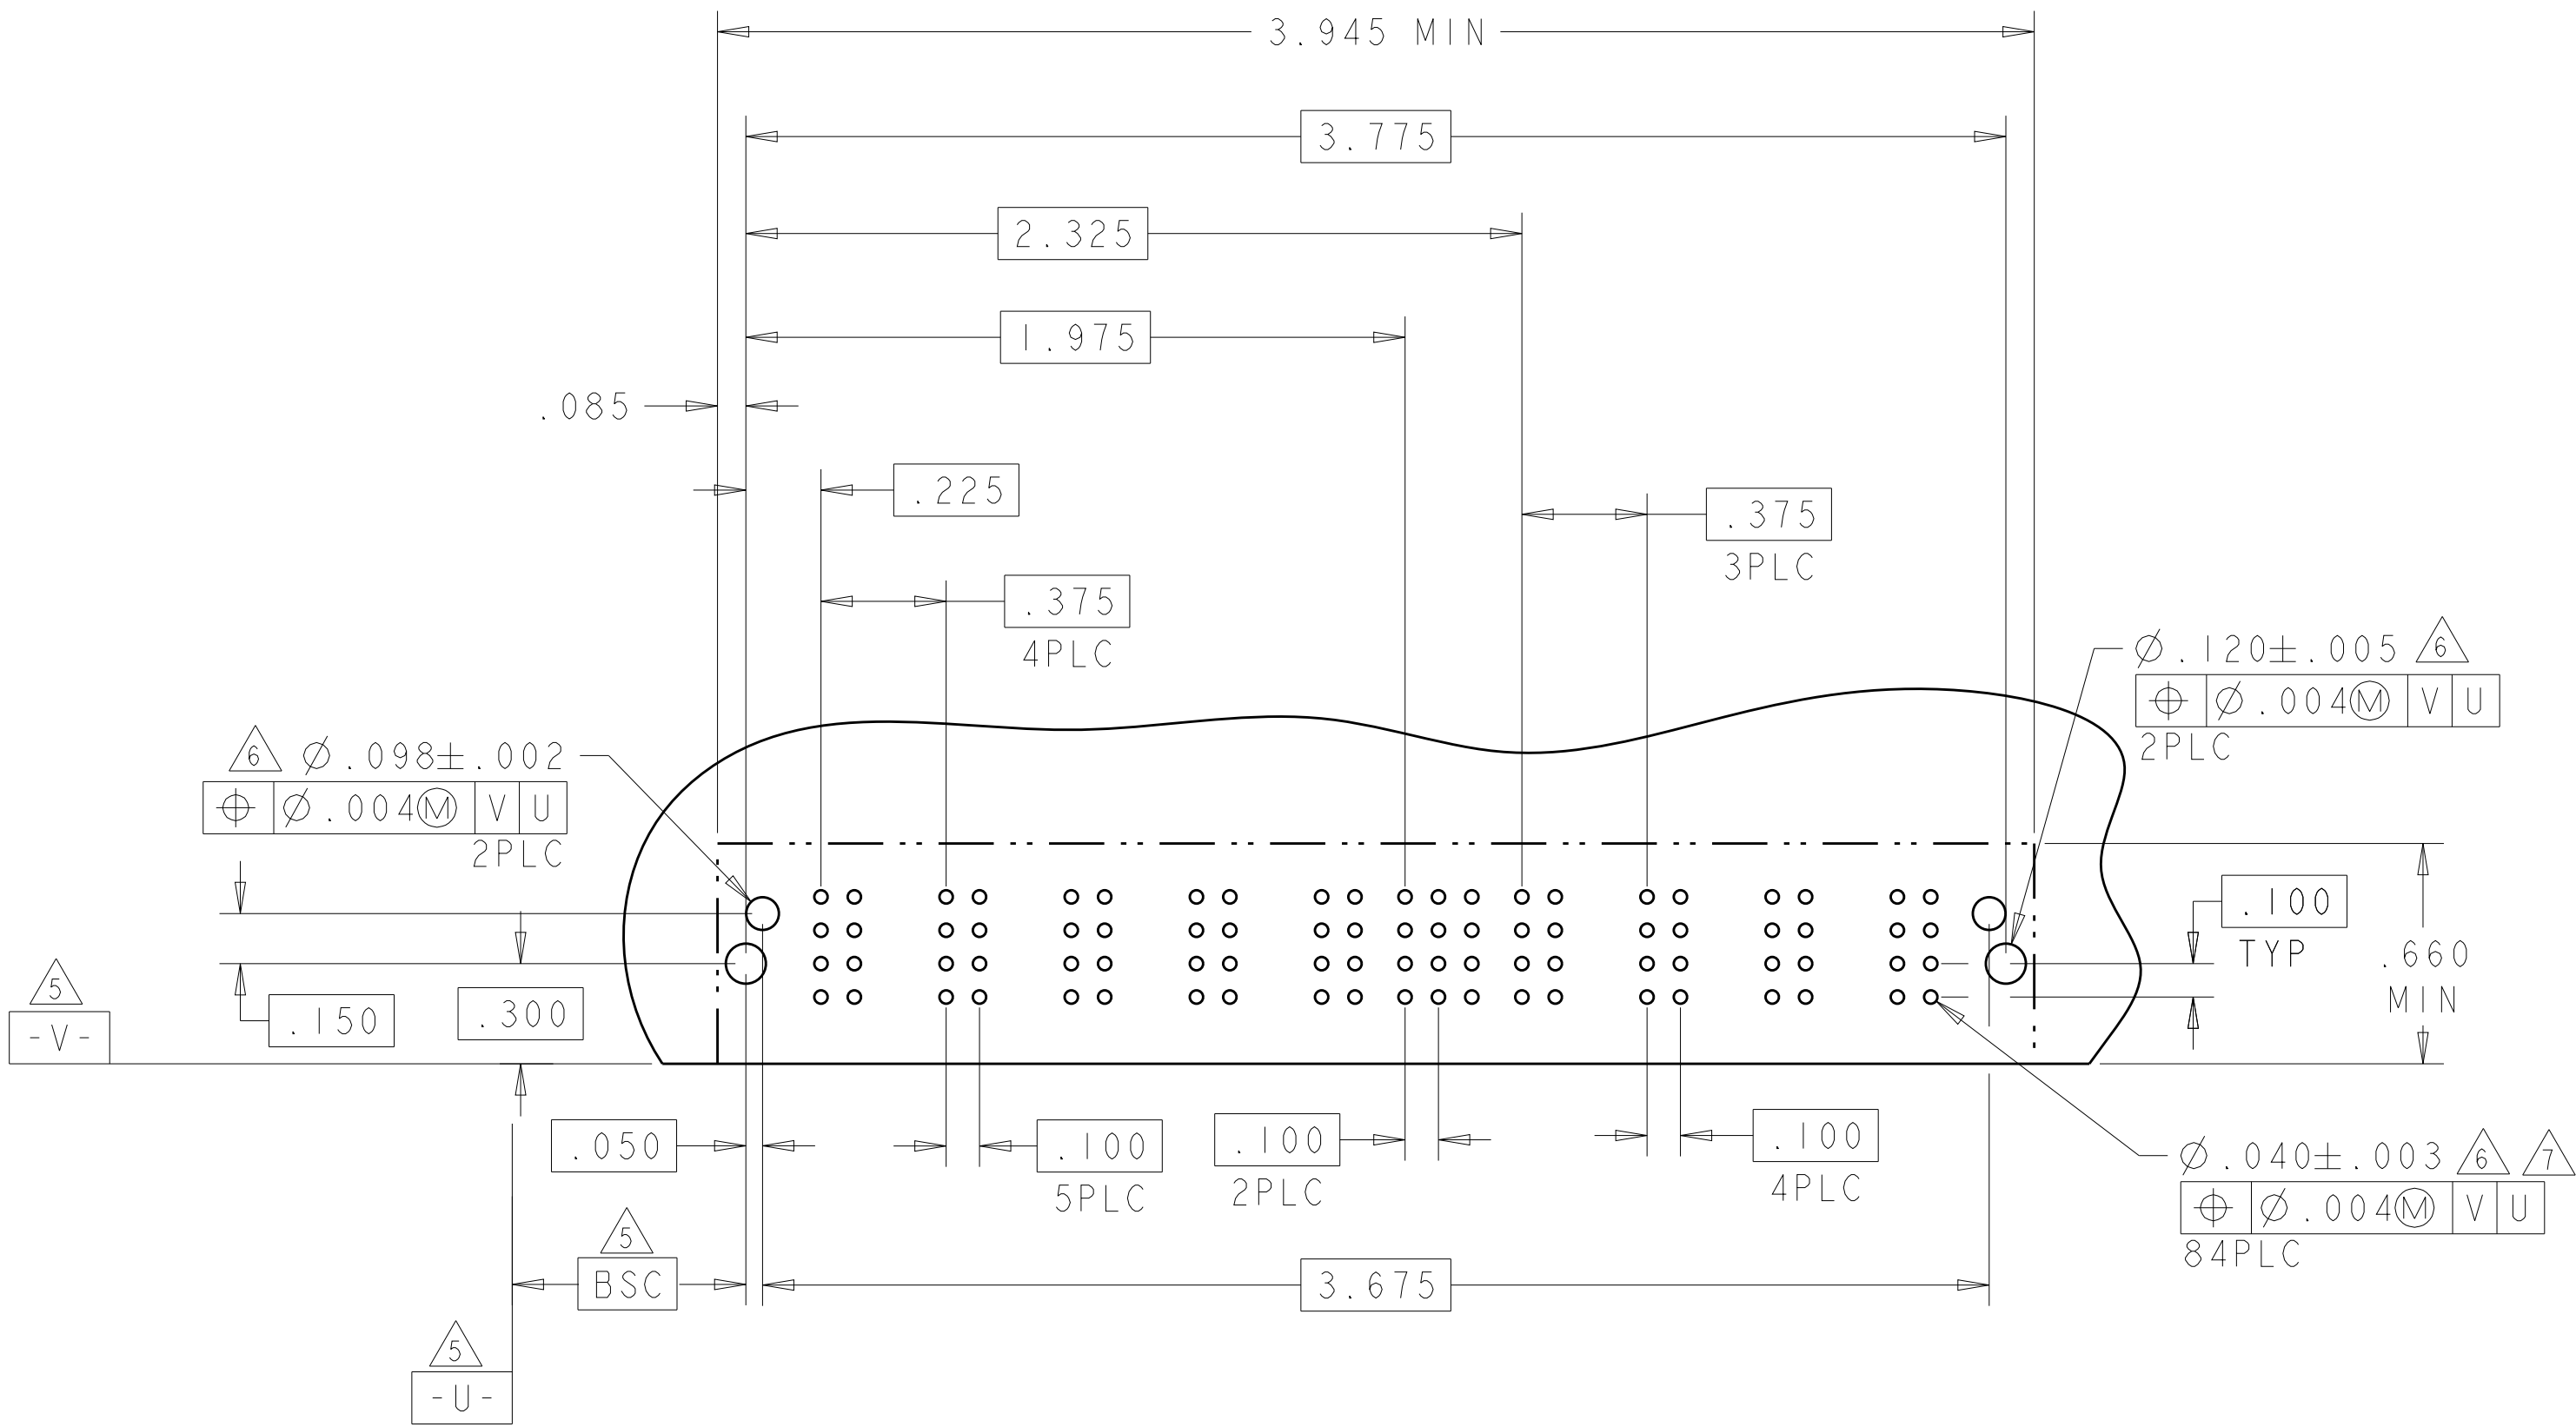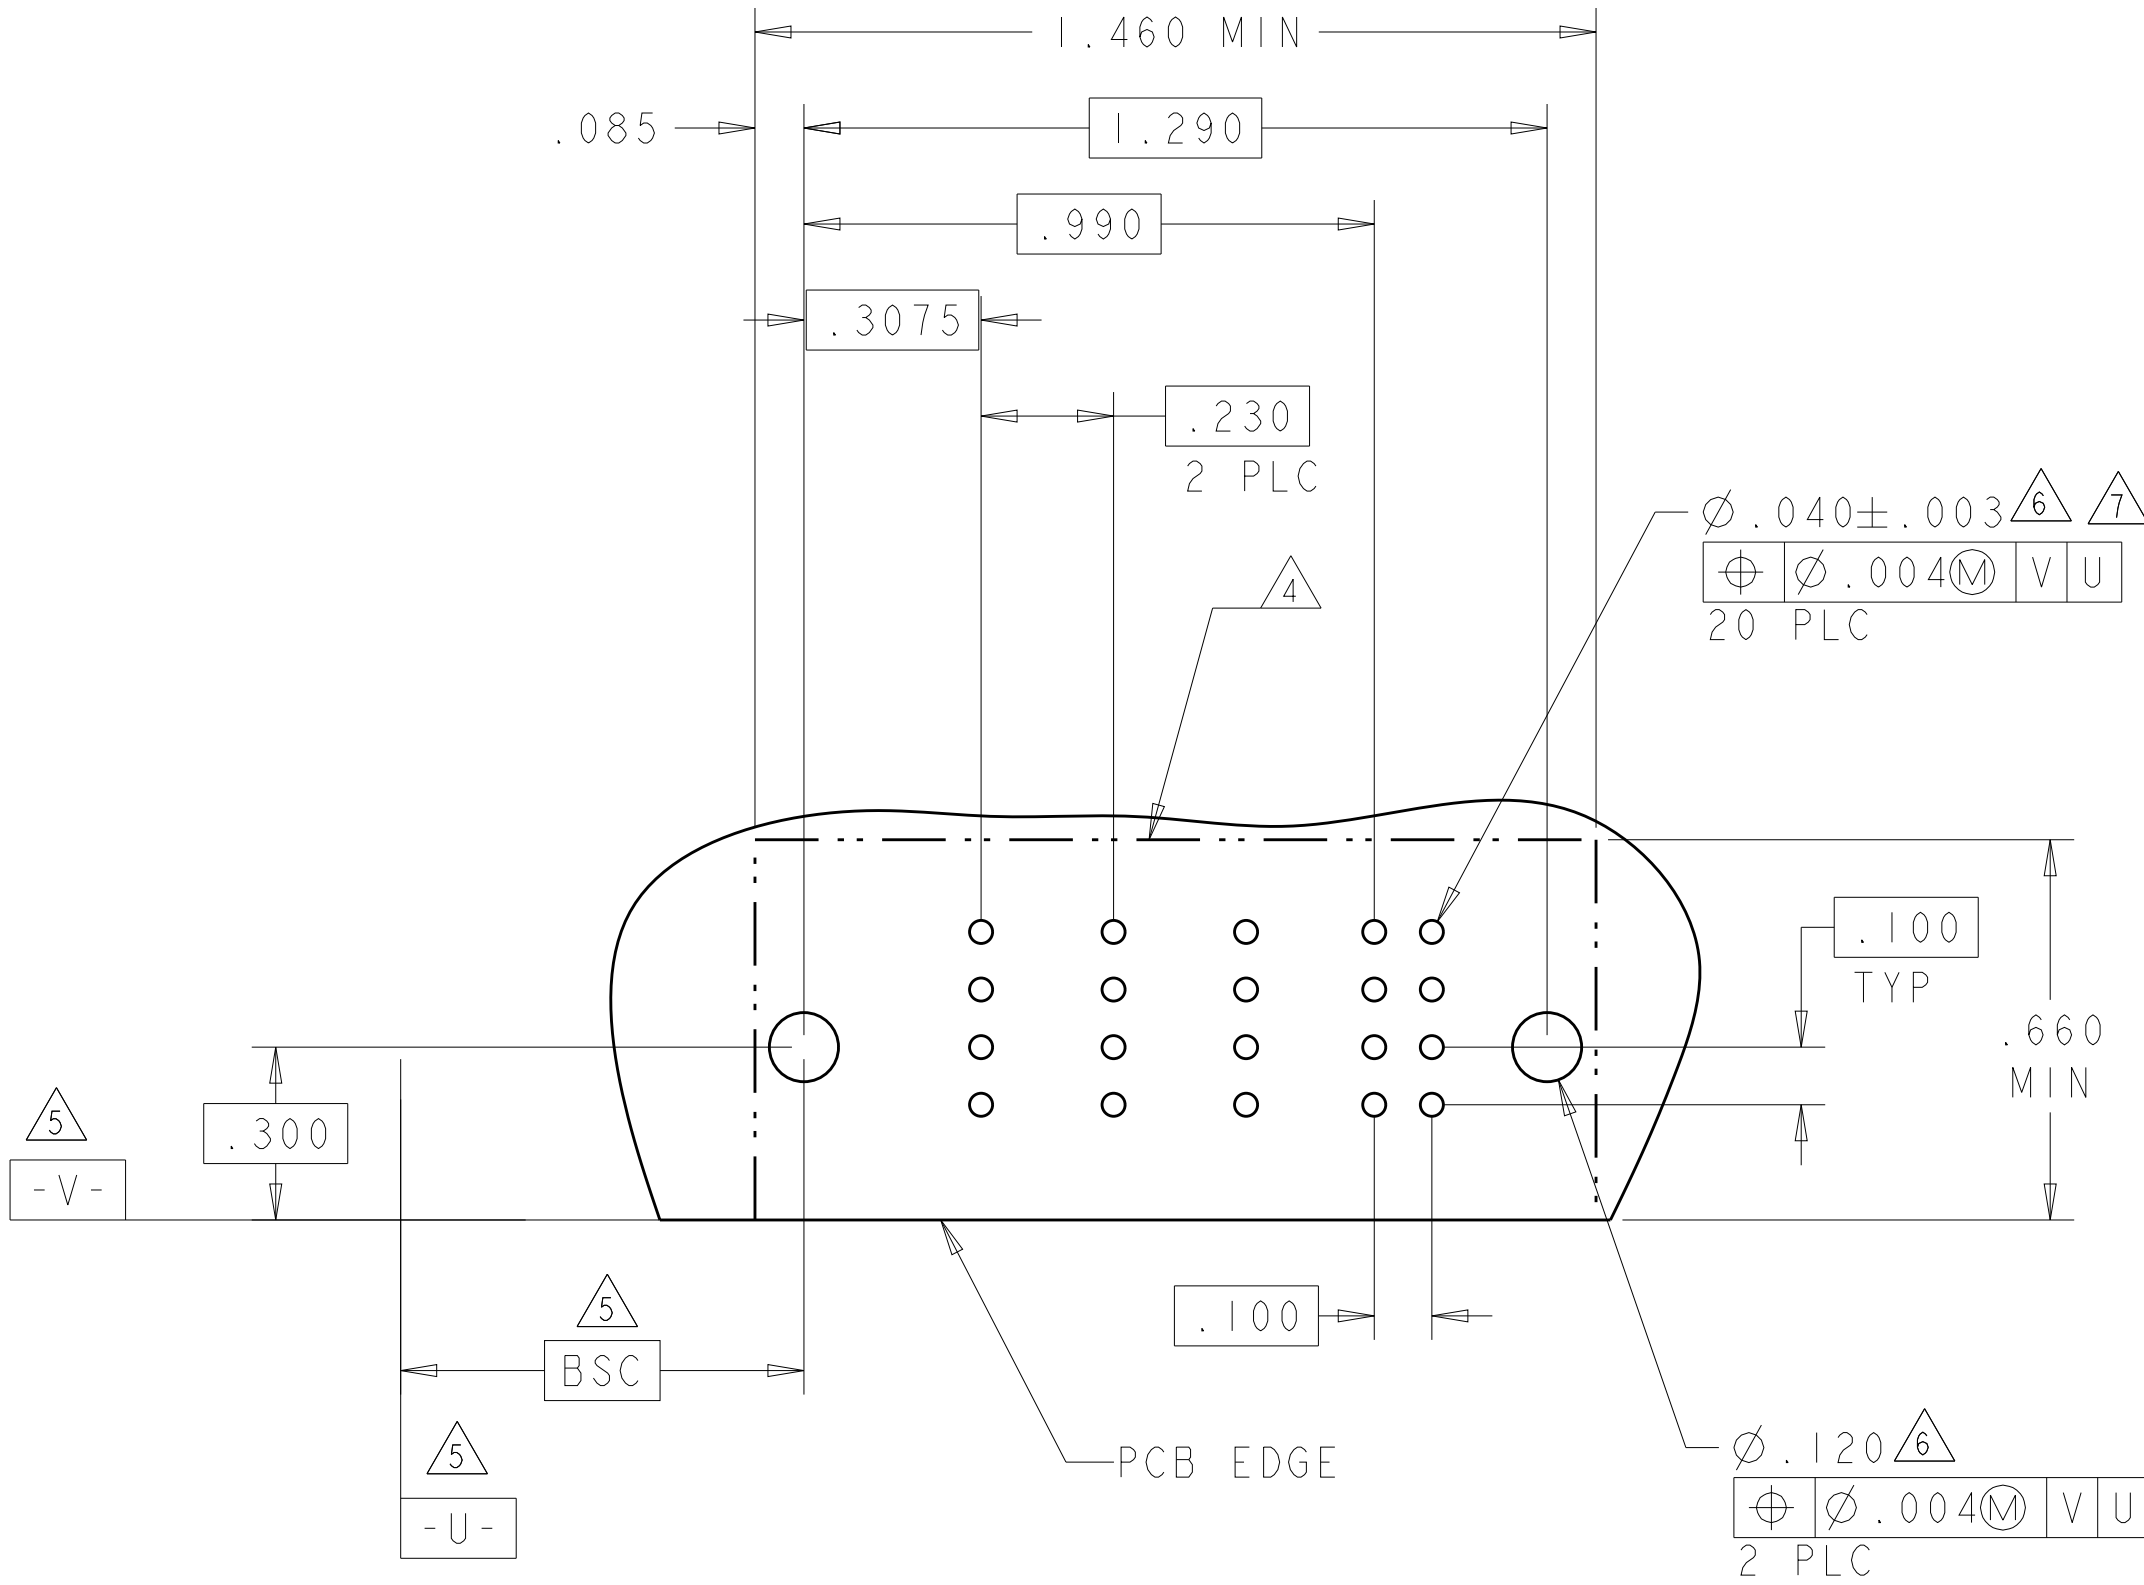

THIS DRAWING IS A CONTROLLED DOCUMENT.

DWN
S. ZHAO
CHK
S. ZHAO
APVD
S. ZHAO

10APR2007
10APR2007
-

DIMENSIONS:
INCHES

0 PLC ±.01
1 PLC ±.01
2 PLC ±.01
3 PLC ±.005
4 PLC ±.002
ANGLES ±2°
FINISH

TOLERANCES UNLESS
OTHERWISE SPECIFIED:

PRODUCT SPEC
108-2292
APPLICATION SPEC
114-13251
WEIGHT
-

CUSTOMER DRAWING

SCALE 4:1
SHEET 19 OF 42
REV S2

TE Connectivity

RIGHT ANGLE WITH SHORT GUIDES
AND LP CONTACTS ASSEMBLY
MULTI-BEAM XLE



SIZE
A100779
CAGE CODE
C=6450830
DRAWING NO
-


RESTRICTED TO
-

LOC	DIST	REVISIONS					
ES	00	P	LTR	DESCRIPTION	DATE	DWN	APVD
		-		SEE SHEET 1	-	-	-


PART NUMBER	ROWS		POWER				SIGNAL			POWER				
			P1	P2	P3	P4	1	2	3	P5	P6	P7	P8	
4-6450830-2	D		TM	TM	TM	TM	J	J	J	TM	TM	TM	TM	
	C						K	K	K					
	B						N	N	N					
	A	HD					S	S	S					HD
4P + 12S + 4P														

PART NUMBER	ROWS		LOW POWER		SIGNAL				LOW POWER		
			LPI	LP2	I	2	3	4	LP3	LP4	
6-6450830-0	D		LM	LM	J	J	J	E	LM	LM	
	C				K	K	K	K			
	B				N	N	N	N			
	A				S	S	S	S			
2LP + 16S + 2LP											

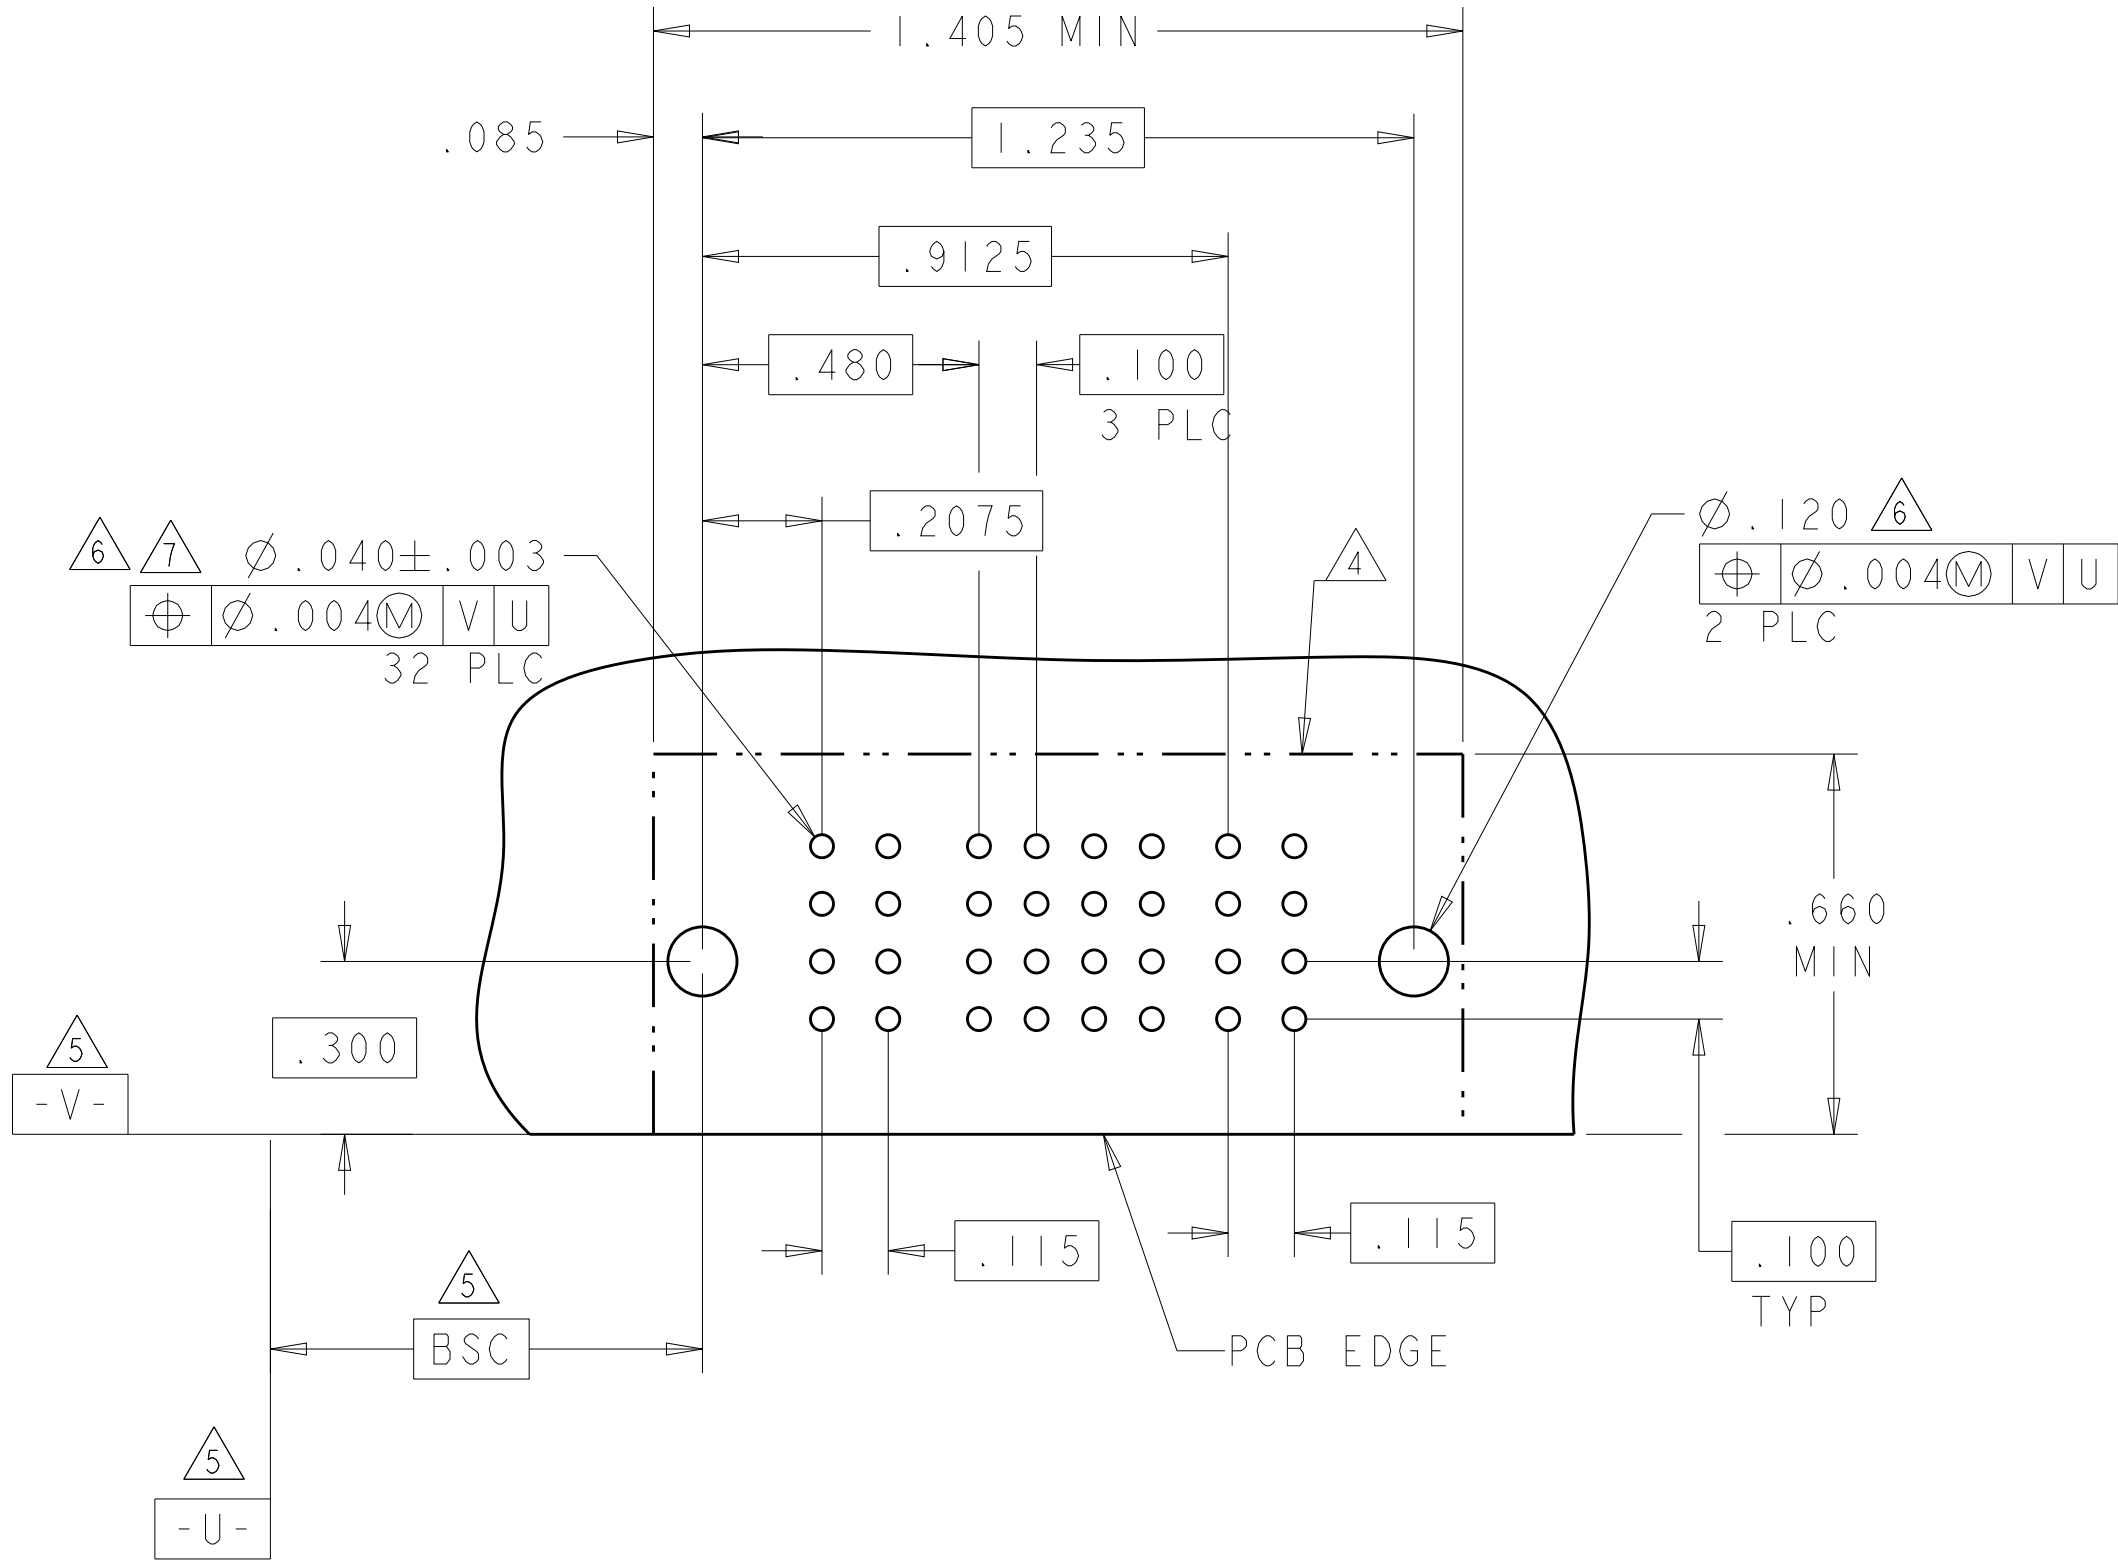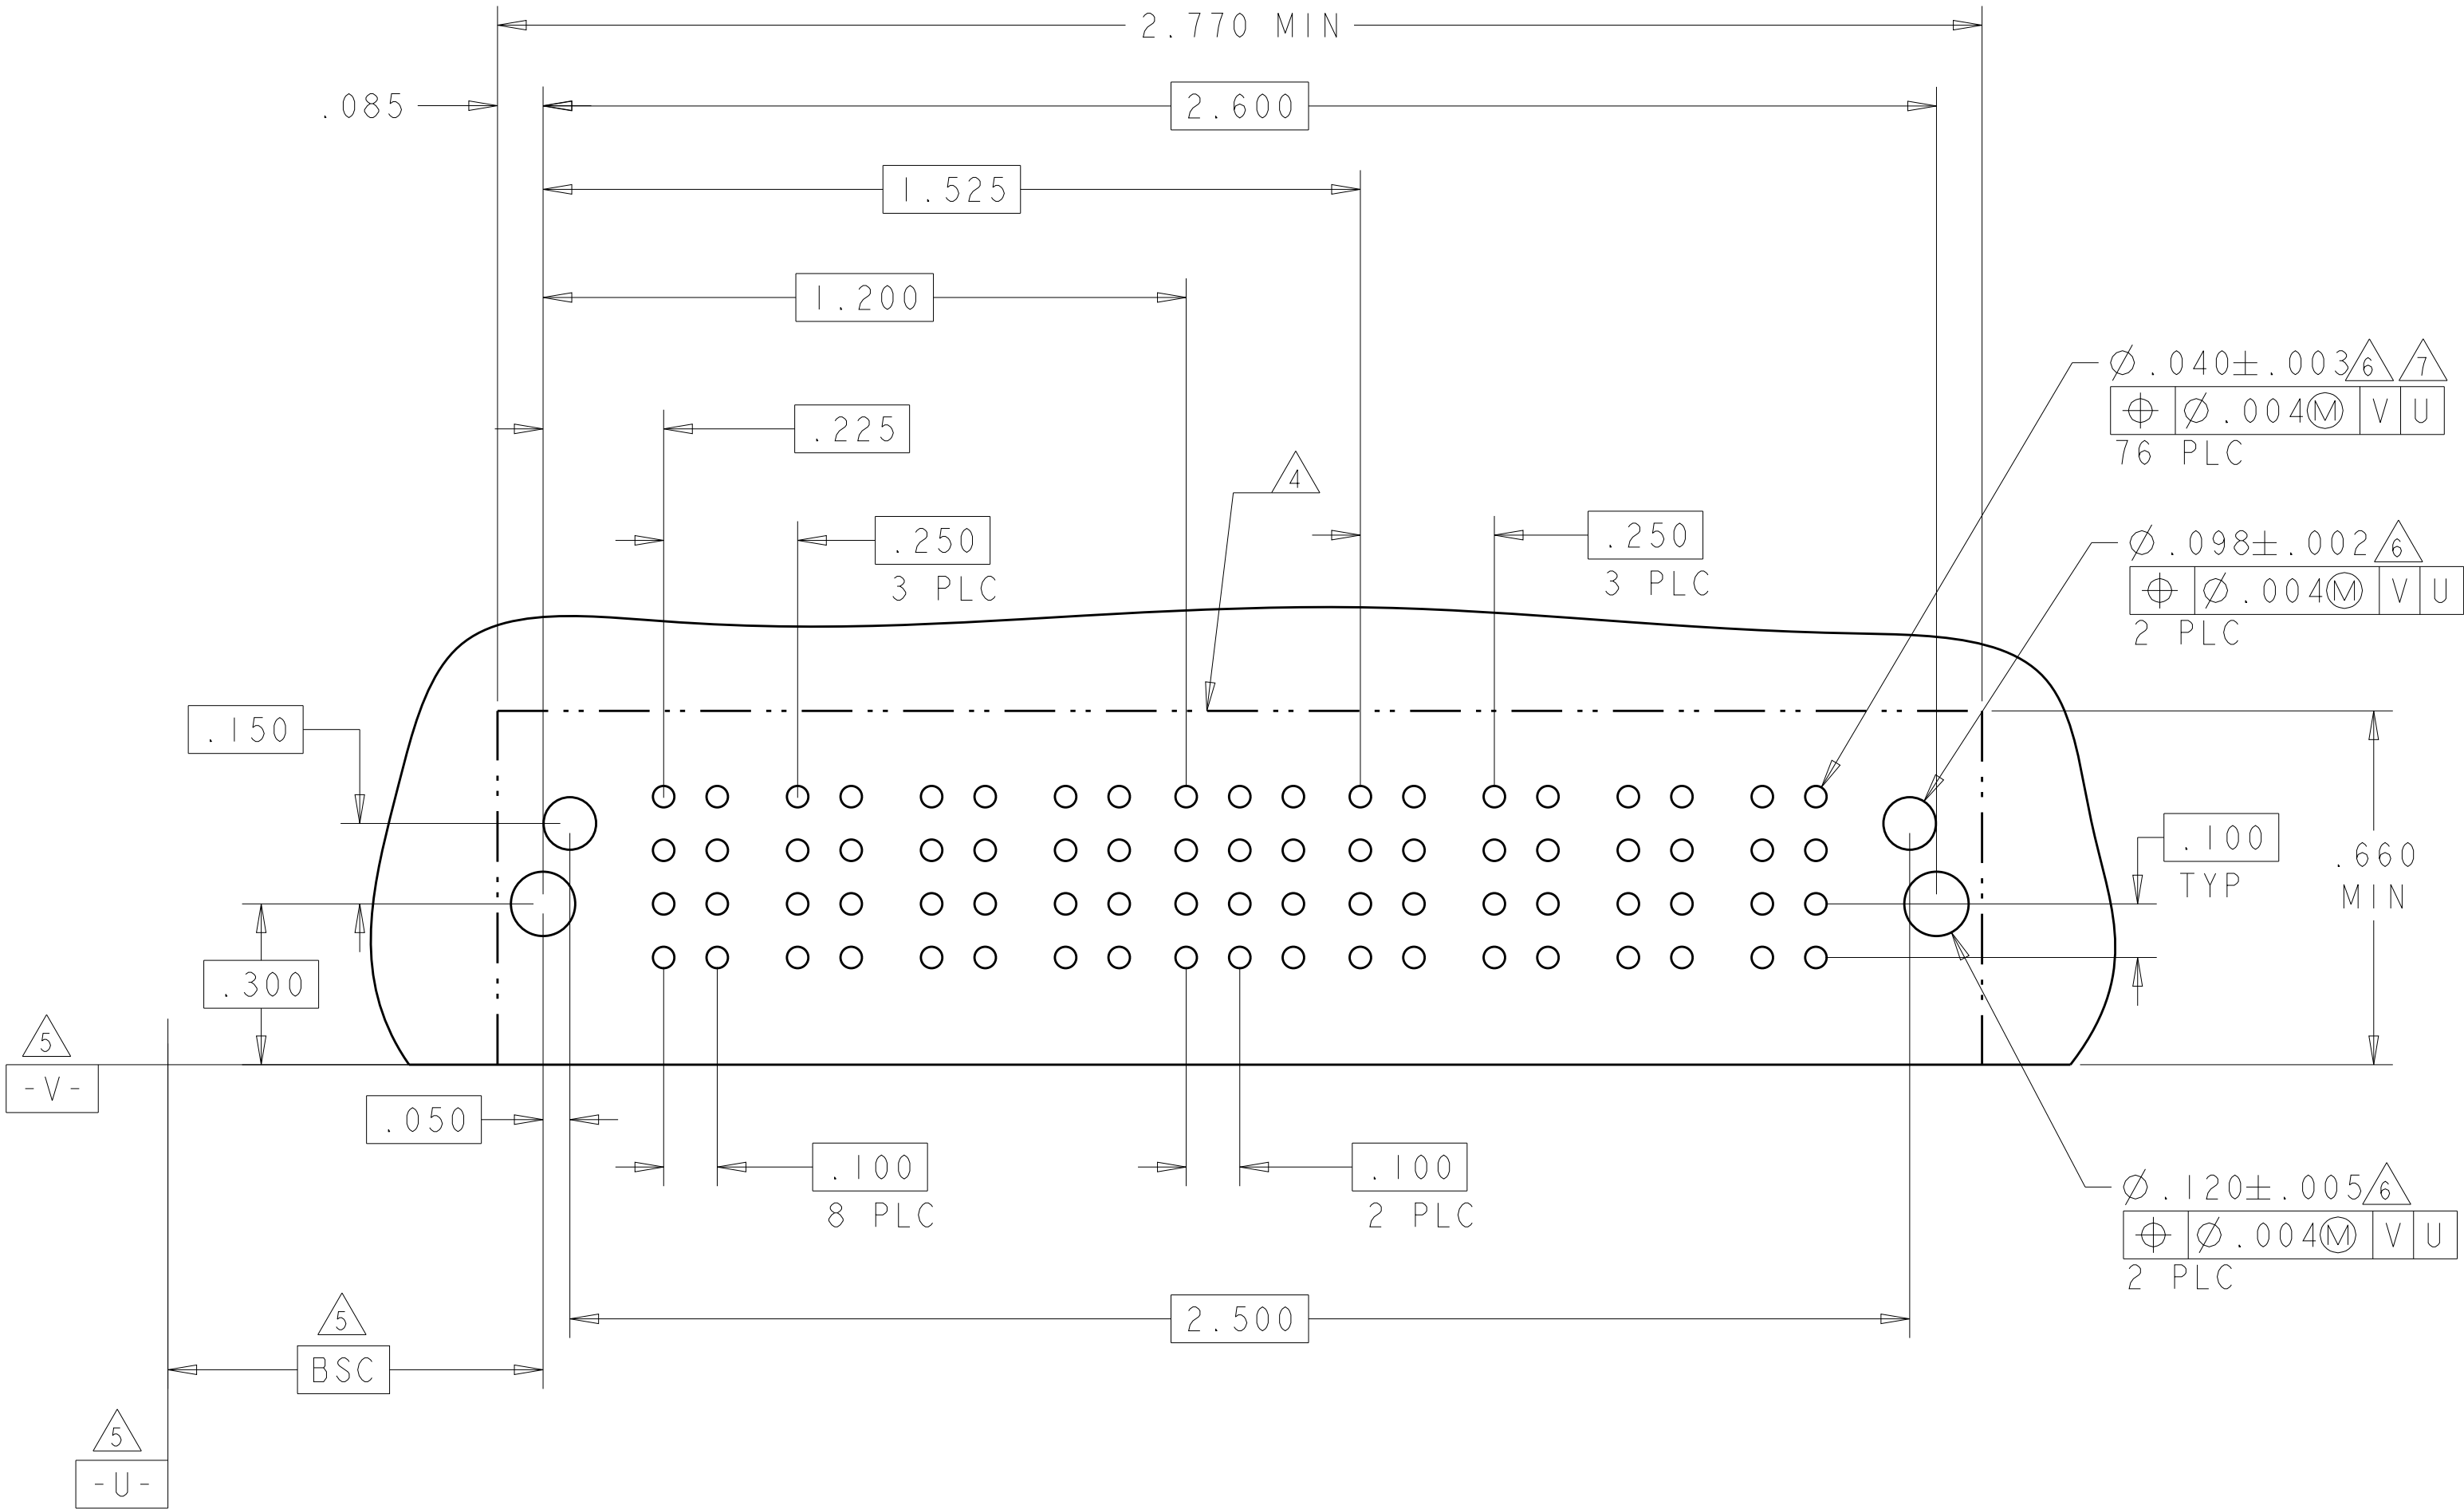


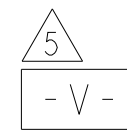4805 (3/11)


PART NUMBER	ROWS		POWER			SIGNAL						POWER			
			P1	P2	P3	1	2	3	4	5	6	P4	P5	P6	
4-6450830-5	D		TM	TM			J	J	J		TM	TM	TM		
	C						K	K	K						
	B						G	G	G						
	A	HD					S	S	S						HD
3P + 24S + 3P															

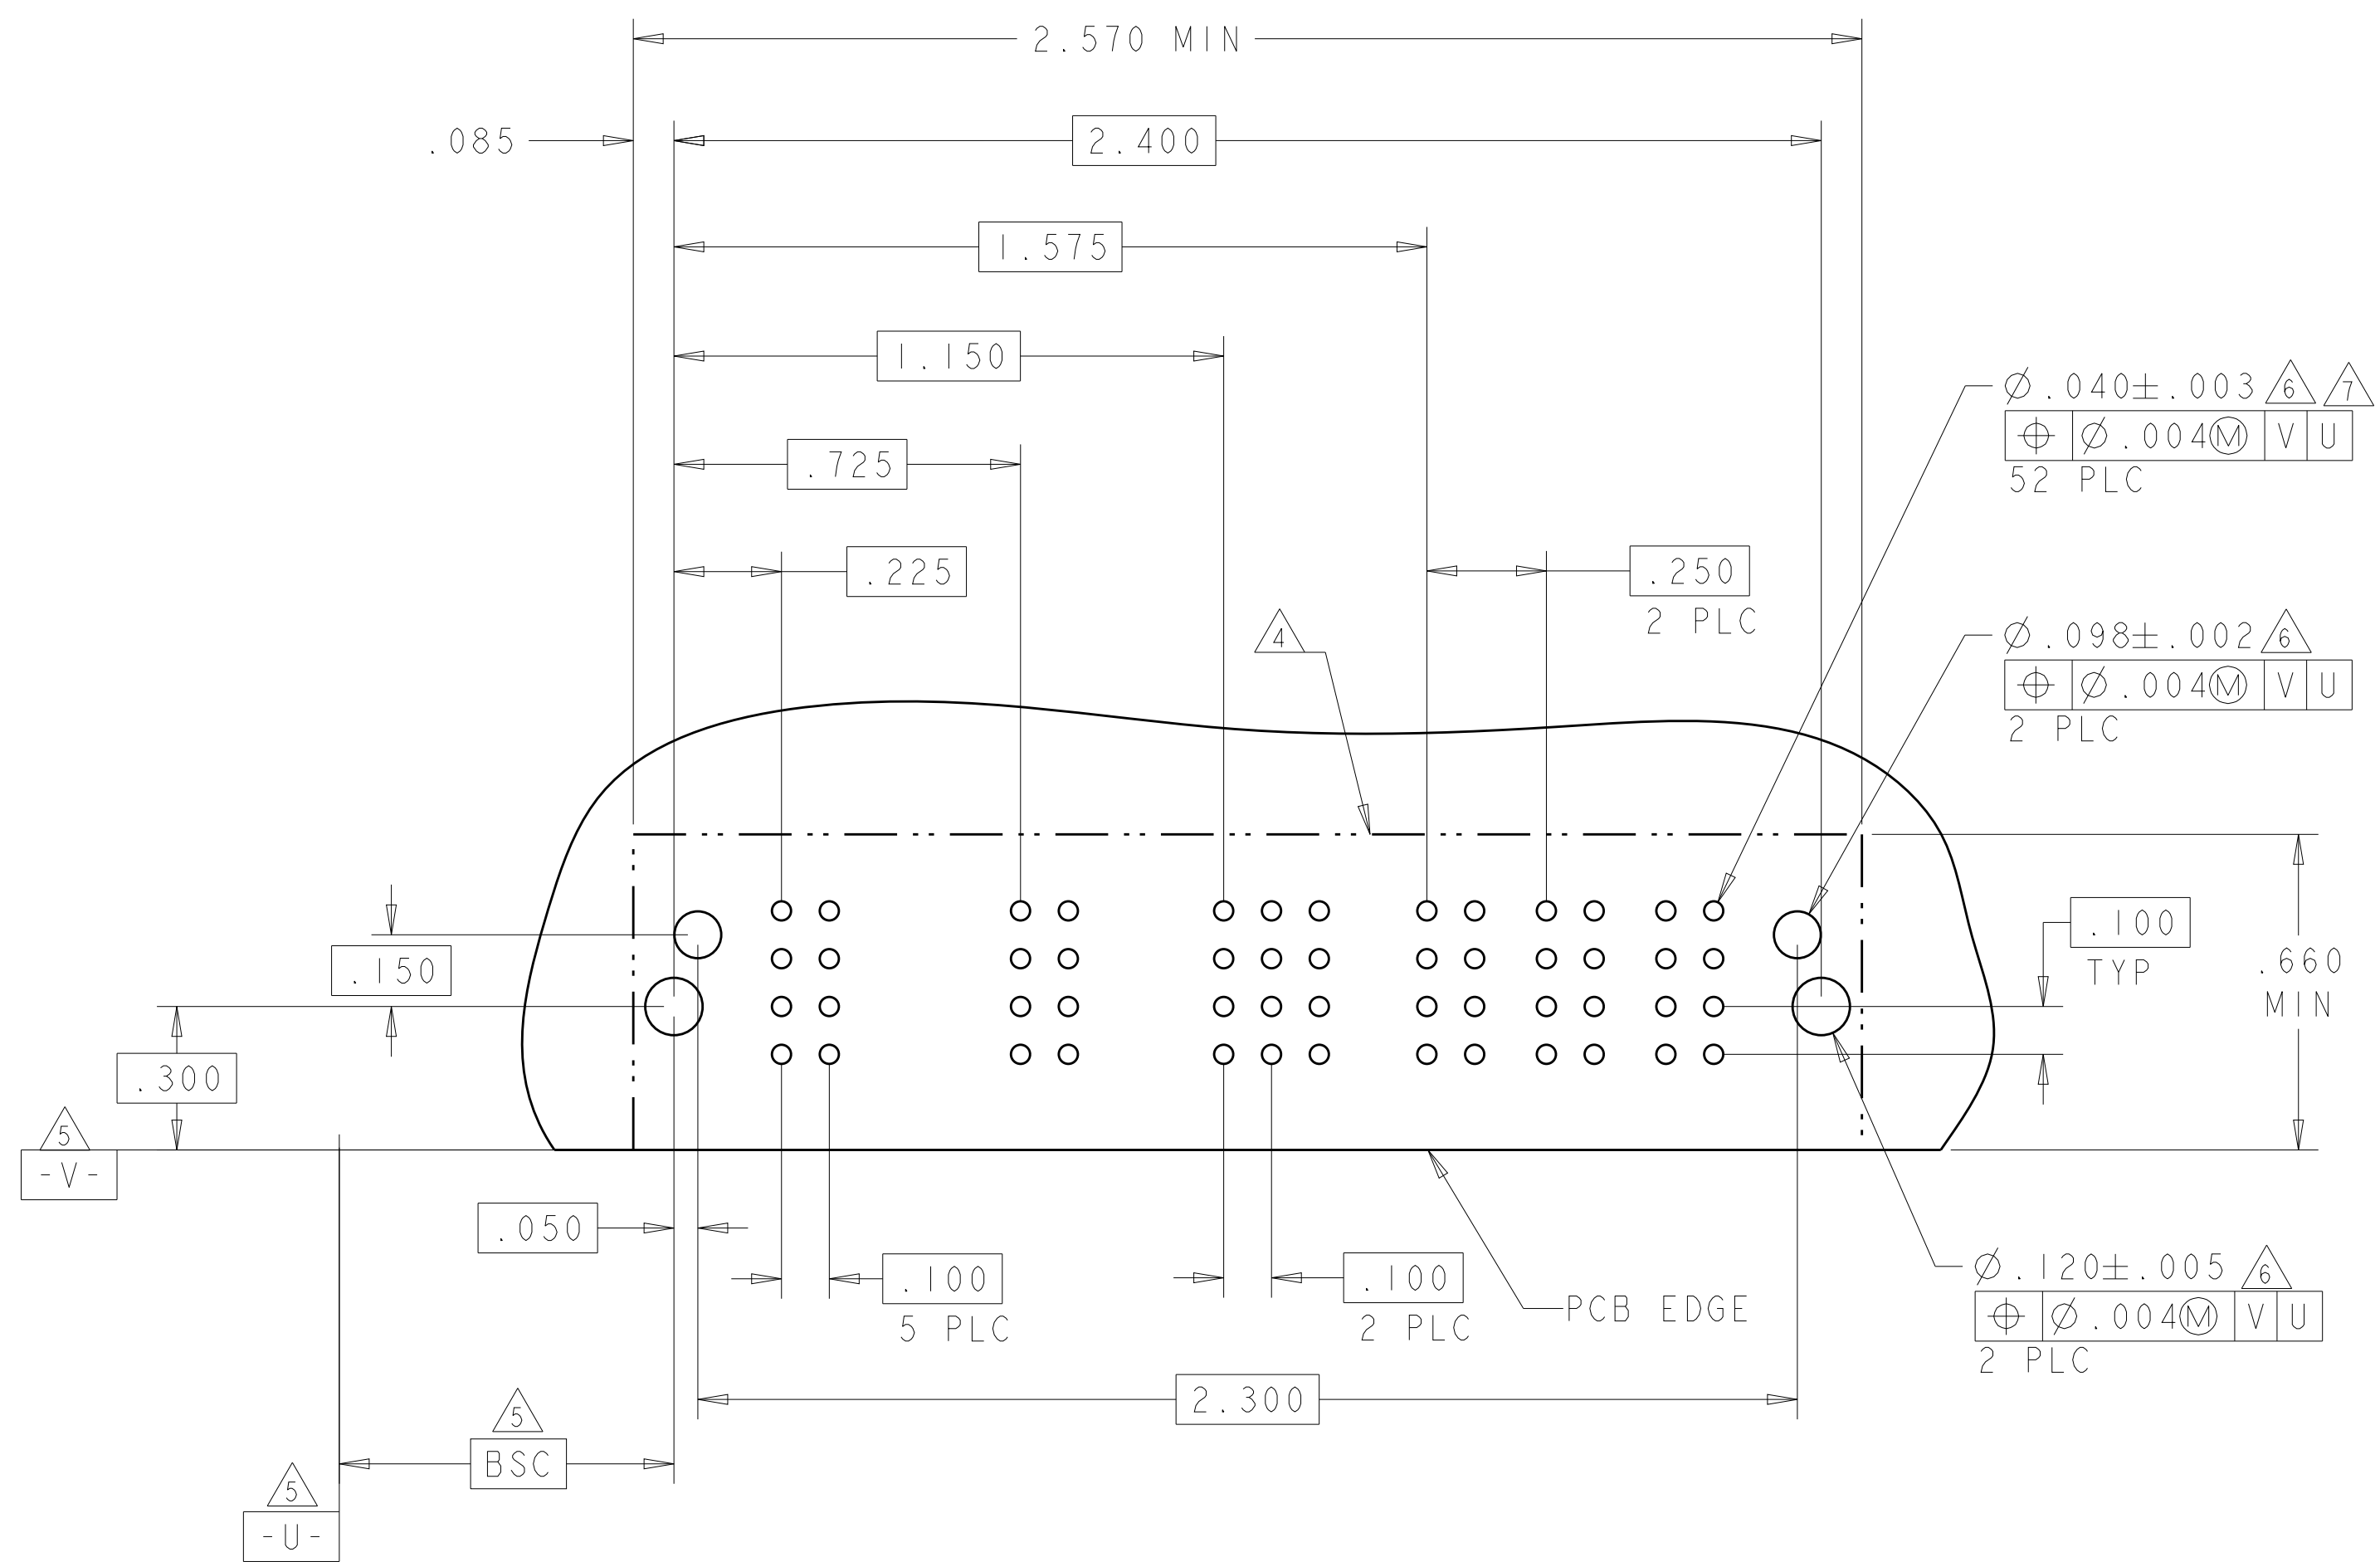4805 (3/11)

PART NUMBER	ROWS		POWER		SIGNAL		POWER		
			P1	P2	1	2	P3	P4	
4-6450830-7	D		LM	LM	F J E		TM	TM	
	C				K	F			
	B				N	N			
	A				S	S			
2LP + 8S + 2P			HD						HD

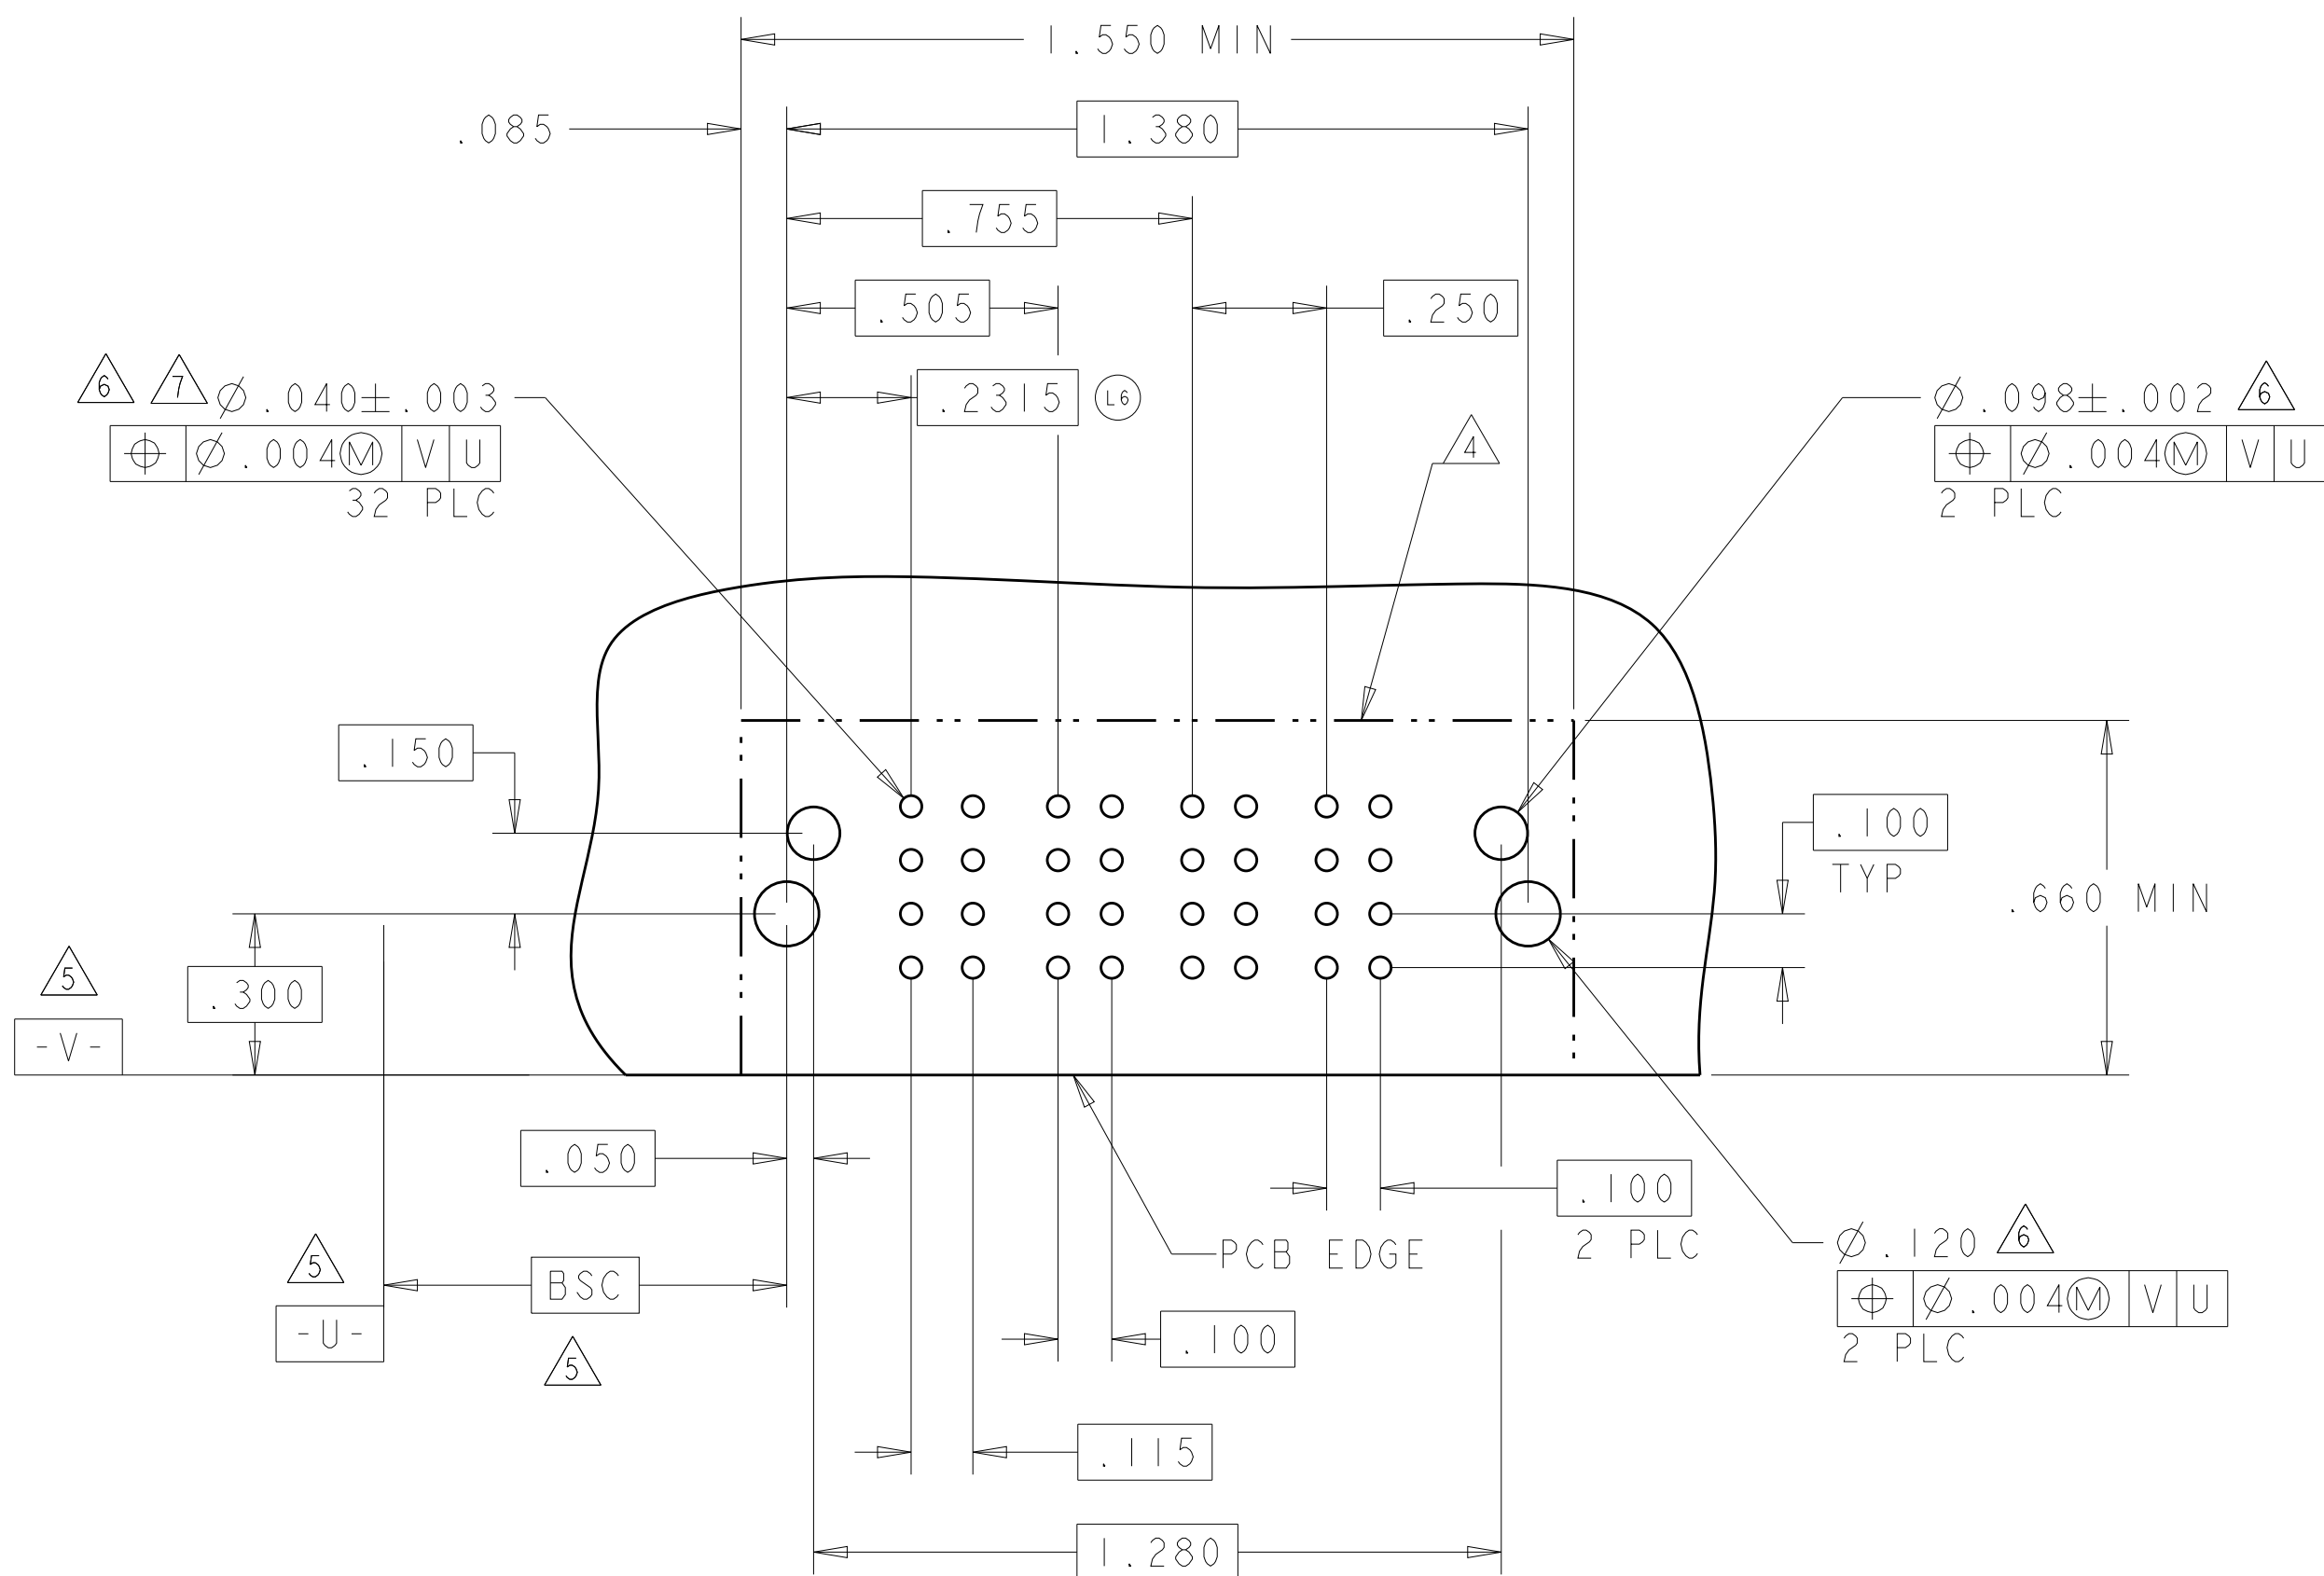4805 (3/11)

—NO CONTACT LOADED

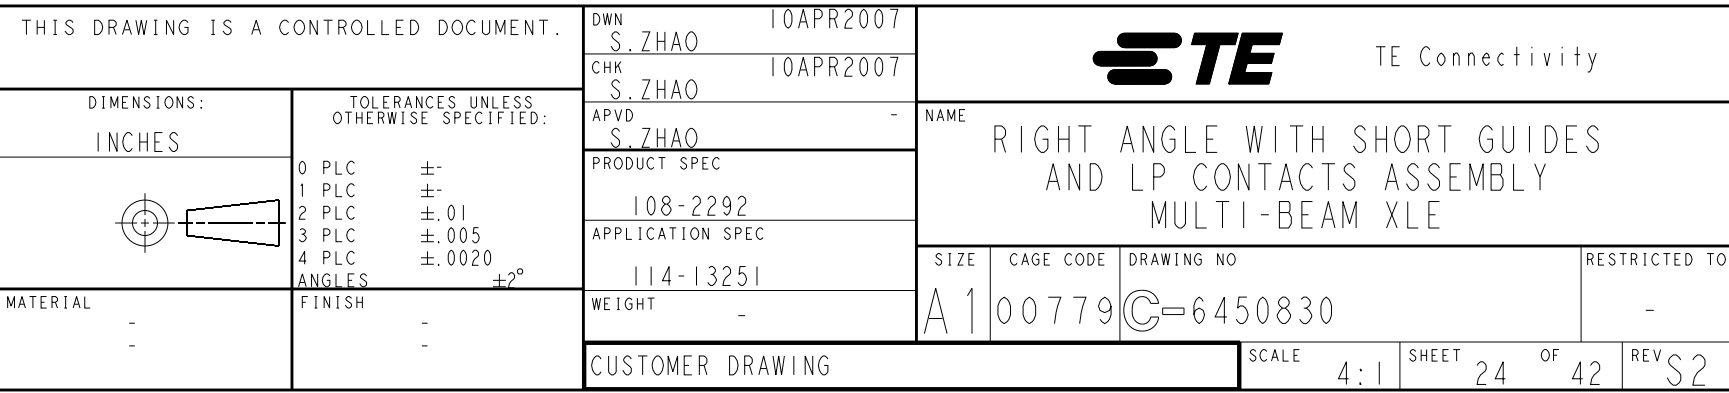

LOC	DIST	REVISIONS					
ES	00	P	LTR	DESCRIPTION	DATE	DWN	APVD
		-		SEE SHEET 1	-	-	-



L 8

PART NUMBER	ROWS		POWER			SIGNAL						POWER			
			P1	P2	P3	1	2	3	4	5	6	P4	P5	P6	
4-6450830-9	D		TM	TM					J	J		TM	TM	TM	
	C								K	K					
	B								G	G					
	A								S	S					
3P + 24S + 3P															


NO CONTACT LOADED


M

PART NUMBER	ROWS		POWER		SIGNAL		POWER			
			P1	P2	1	2	P3	P4	P5	
5-6450830-0	D		LM	LM	J	J	LMF	LMF	LMF	
	C				K	K				
	B				N	N				
	A				S	S				
2LP + 8S + 3LP										

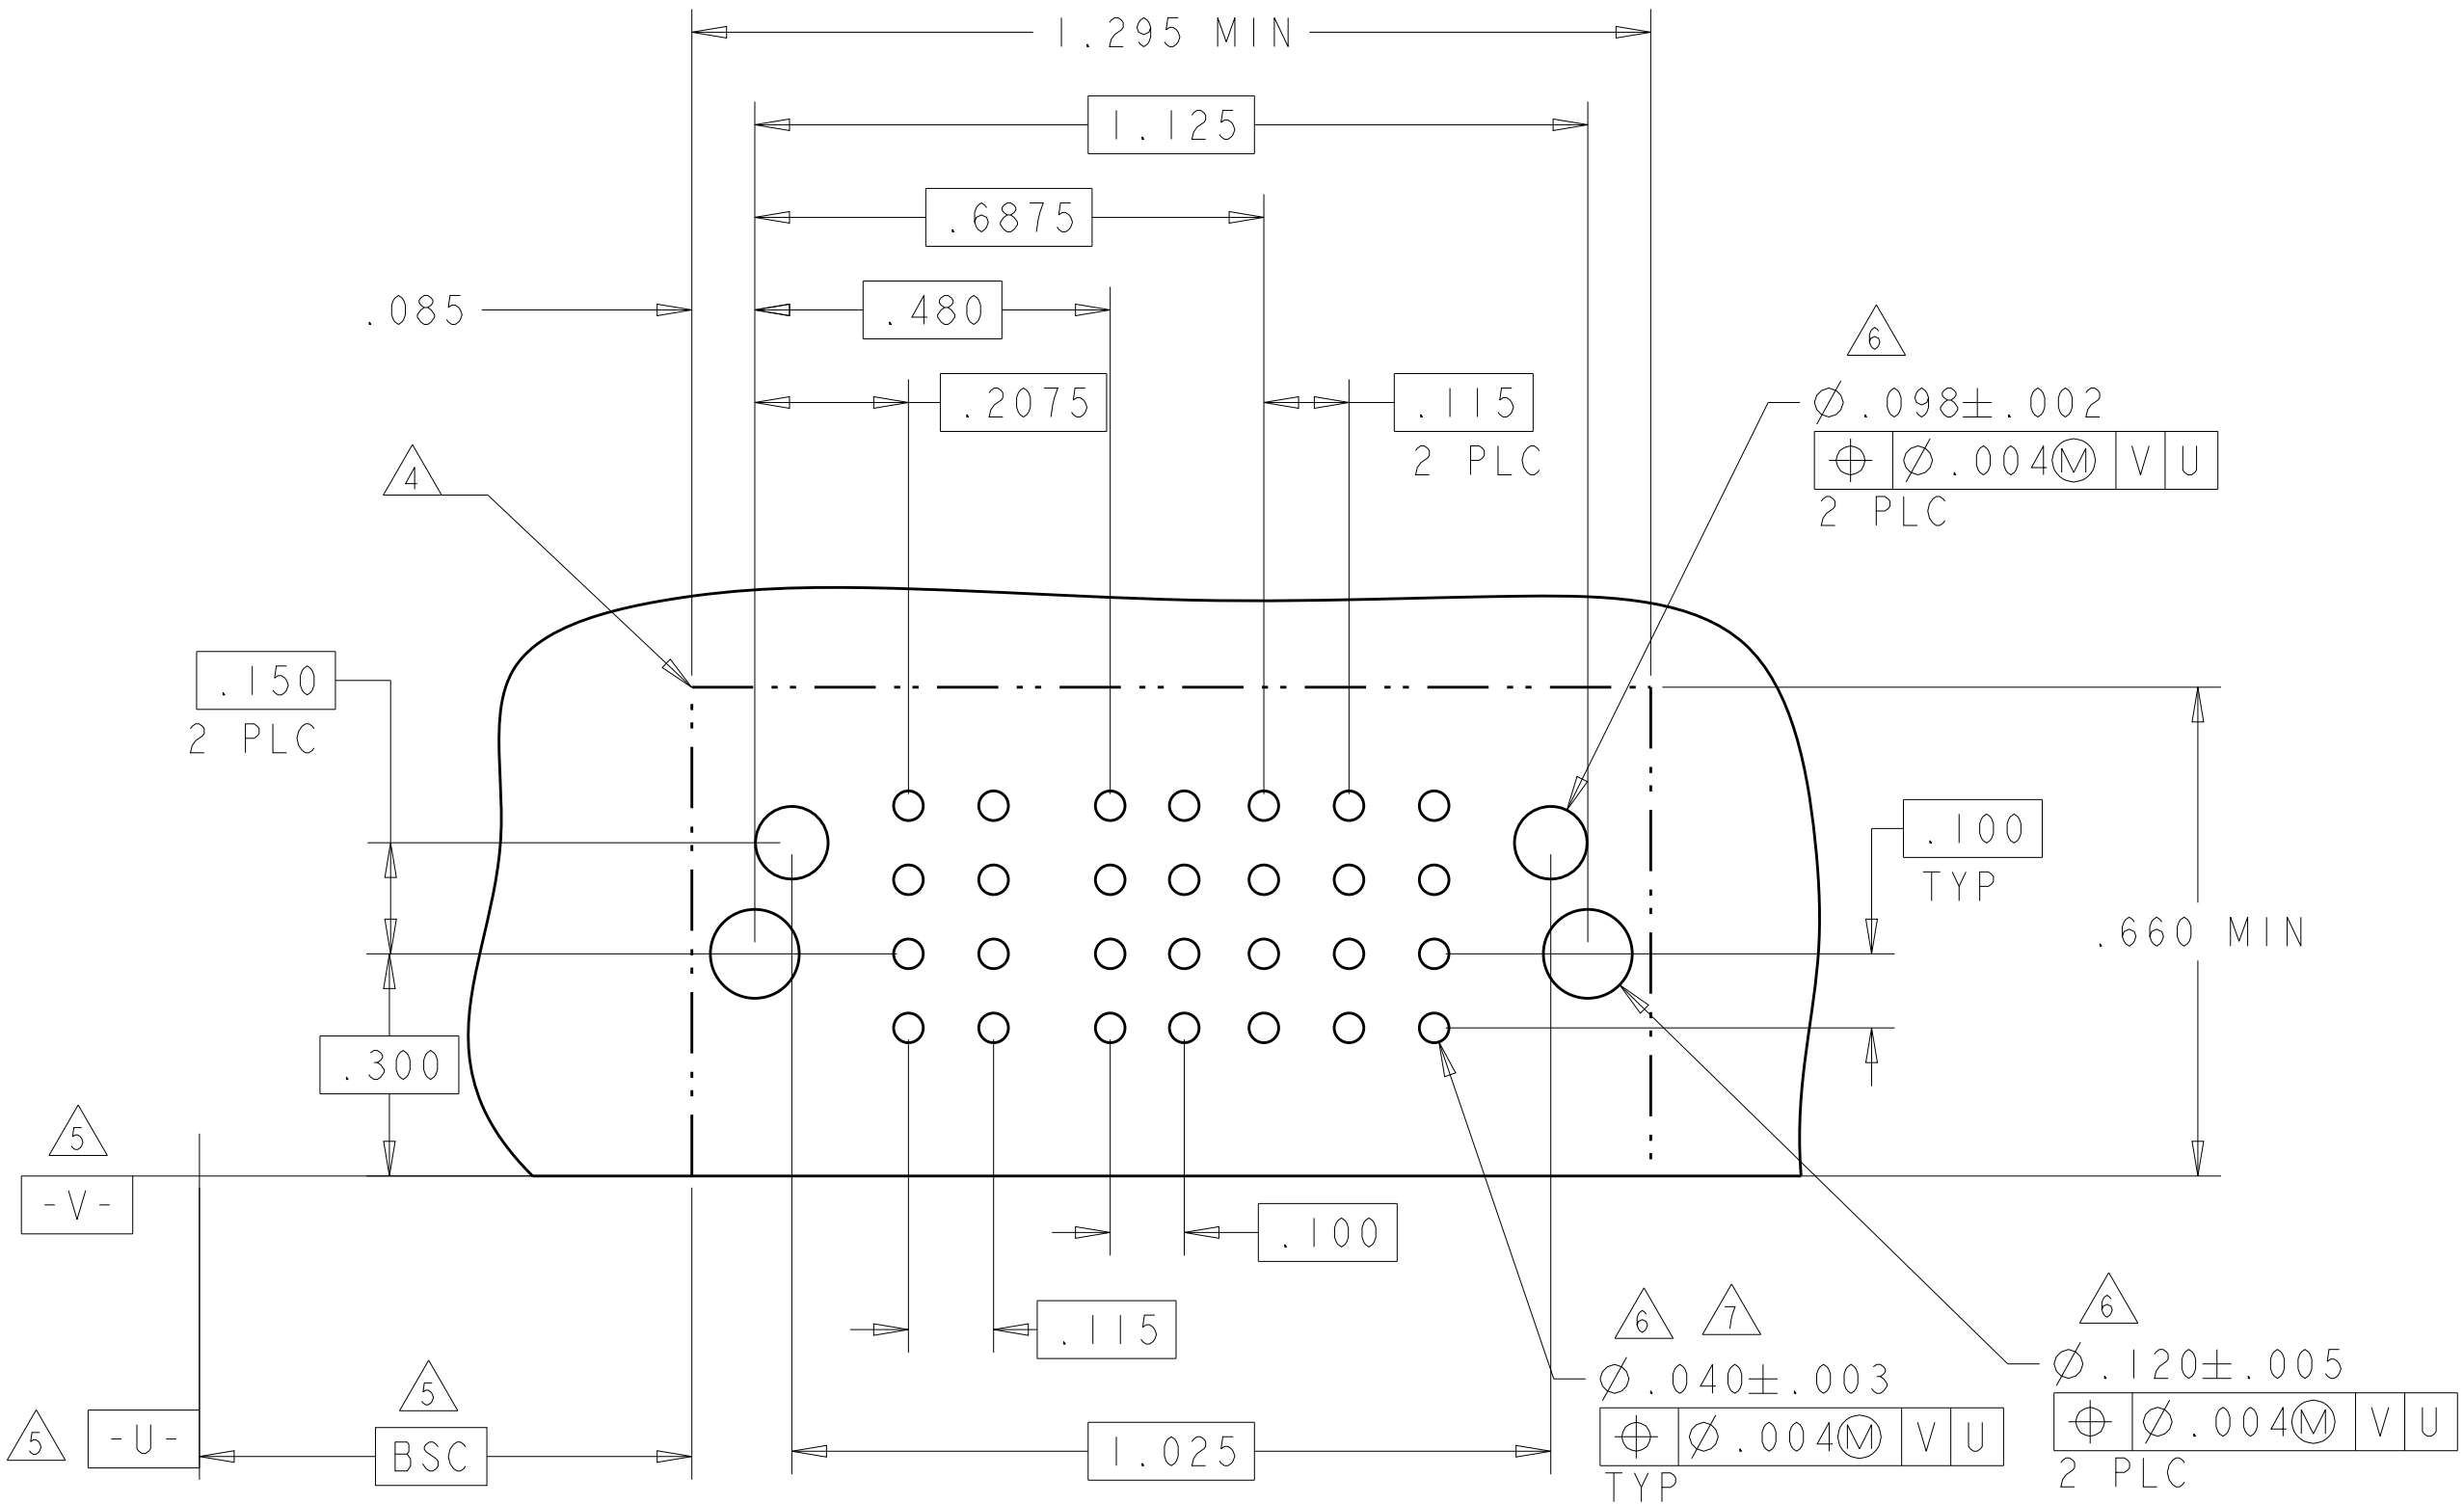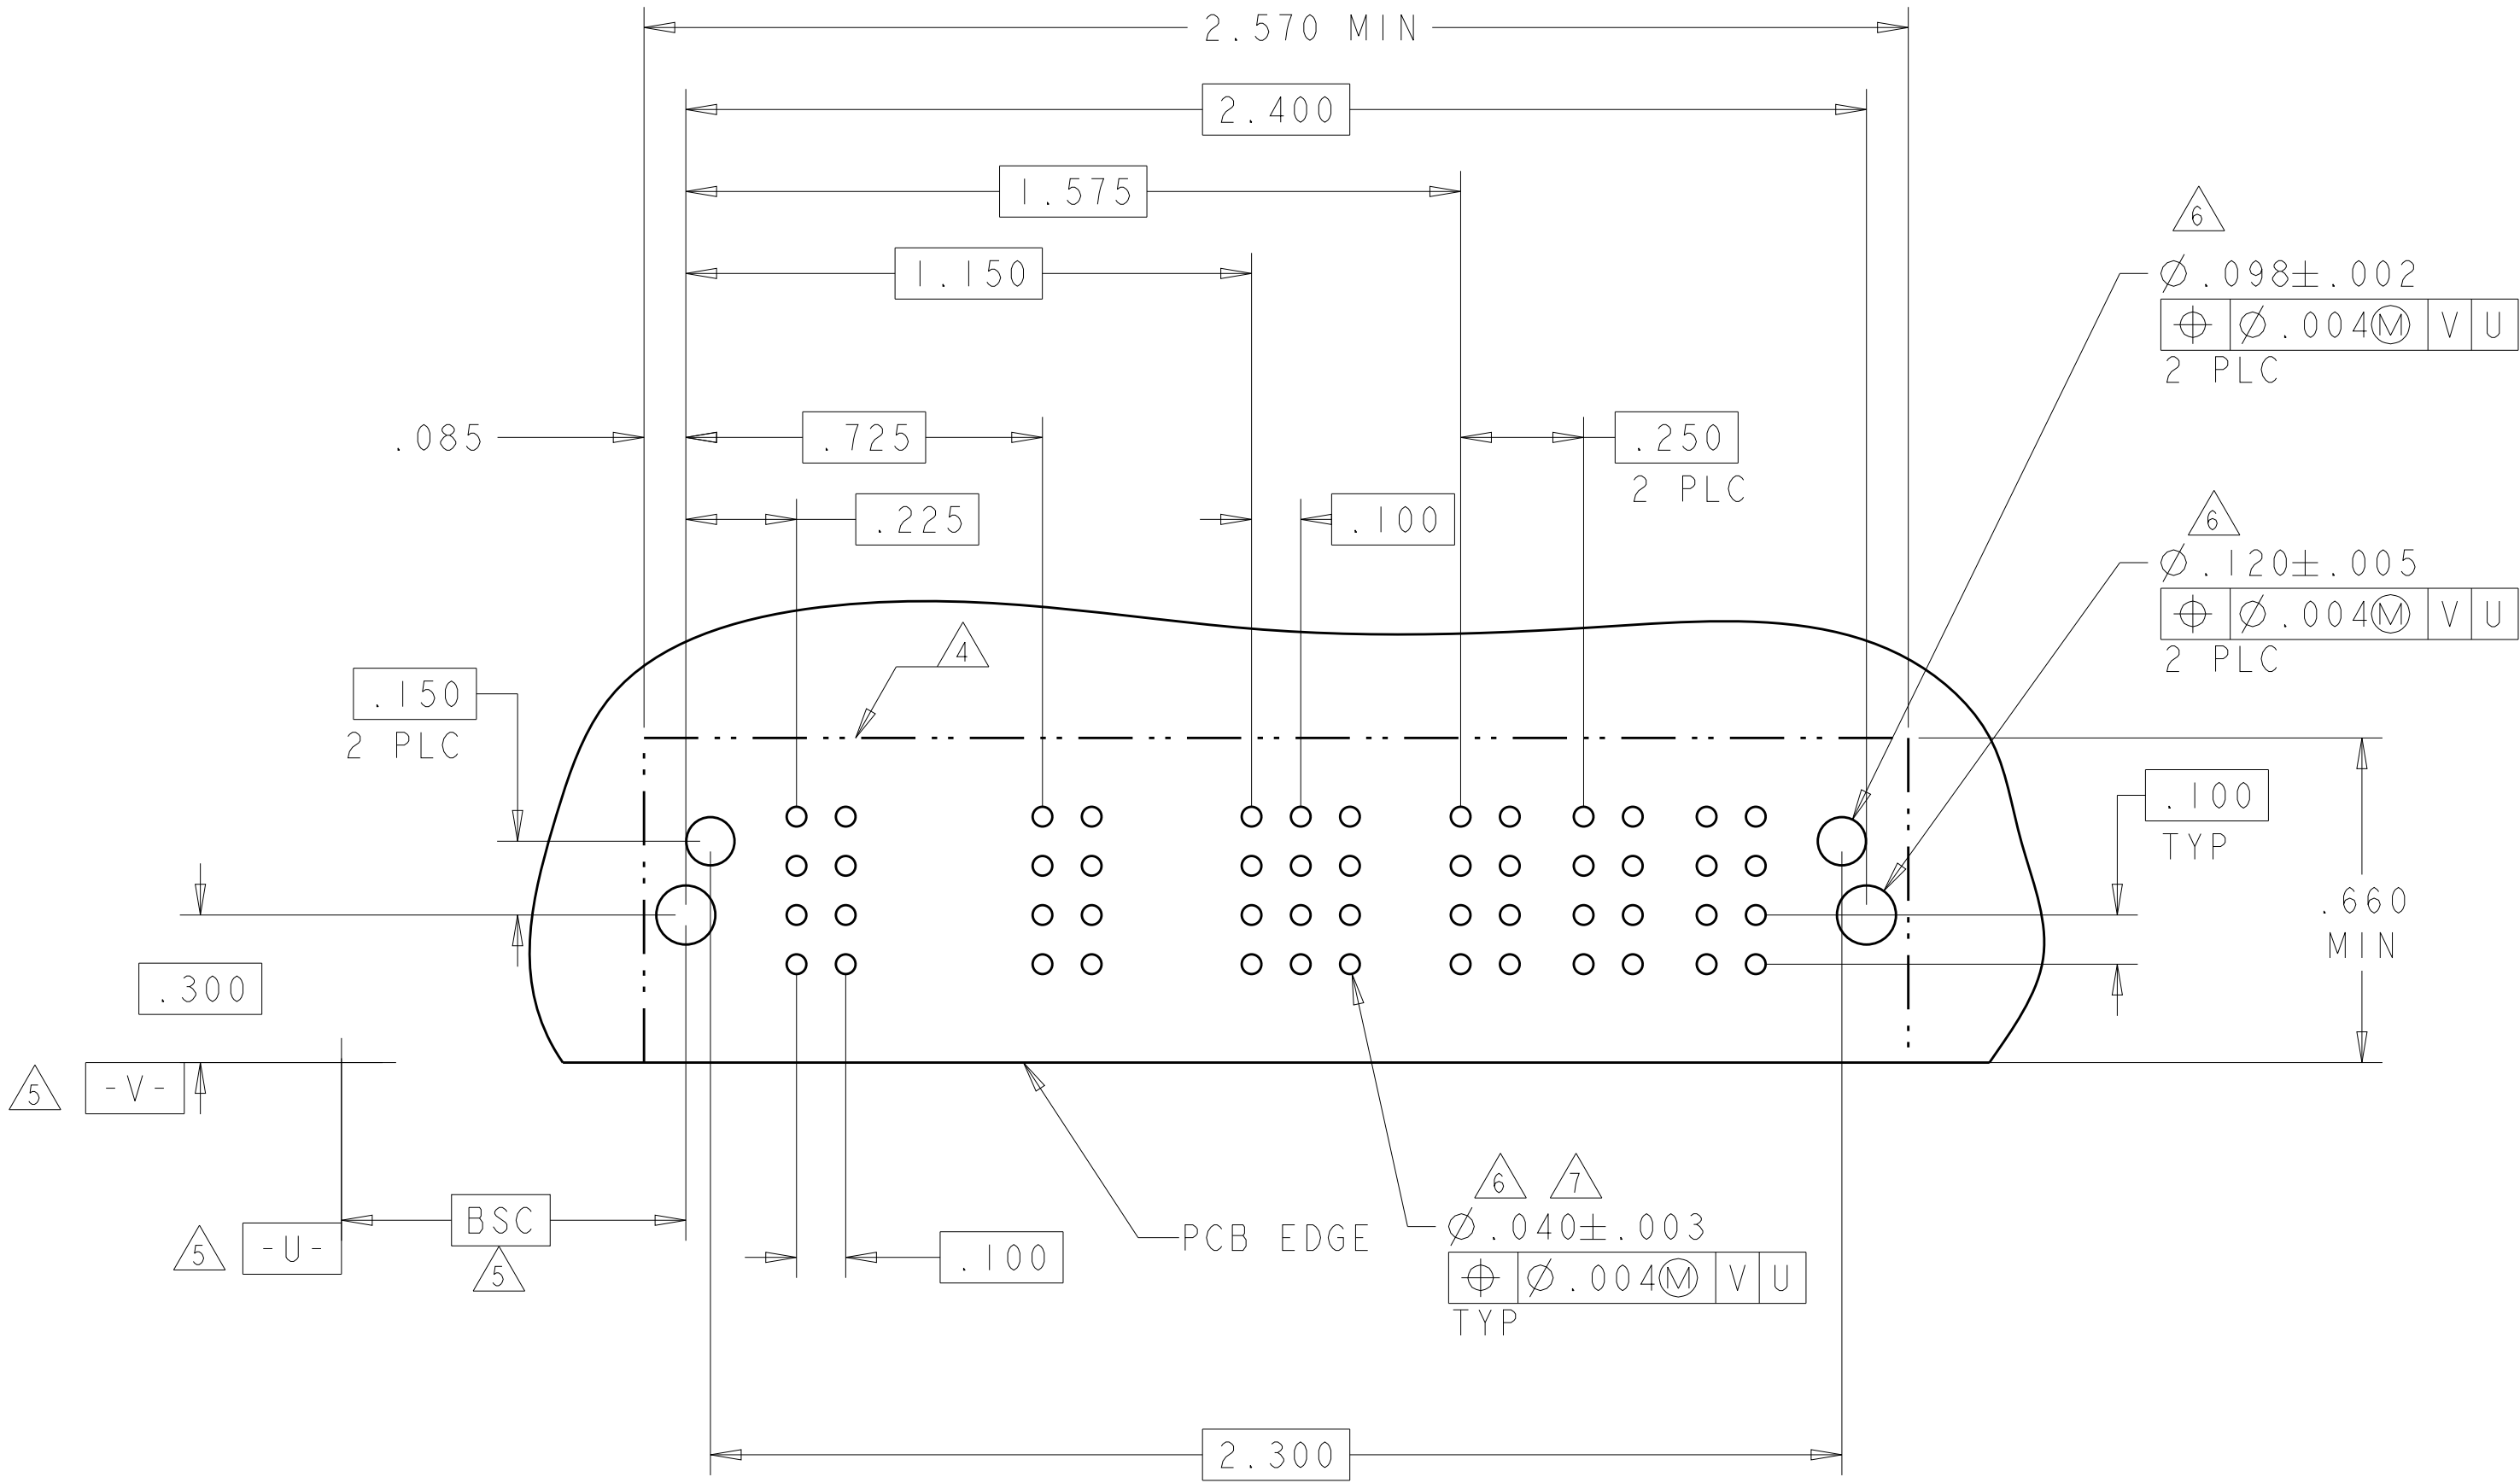

PART NUMBER	ROWS		POWER				SIGNAL					POWER				
			P1	P2	P3	P4	1	2	3	4	5	P5	P6	P7	P8	
5-6450830-2	D		TM	TM	TM	TM	J	J	J	J	J	TM	TM	TM	TM	
	K						K	K	K	K						
	N						N	N	N	N						
	H						S	S	S	S						
	A	HD														
4P + 20S + 4P																


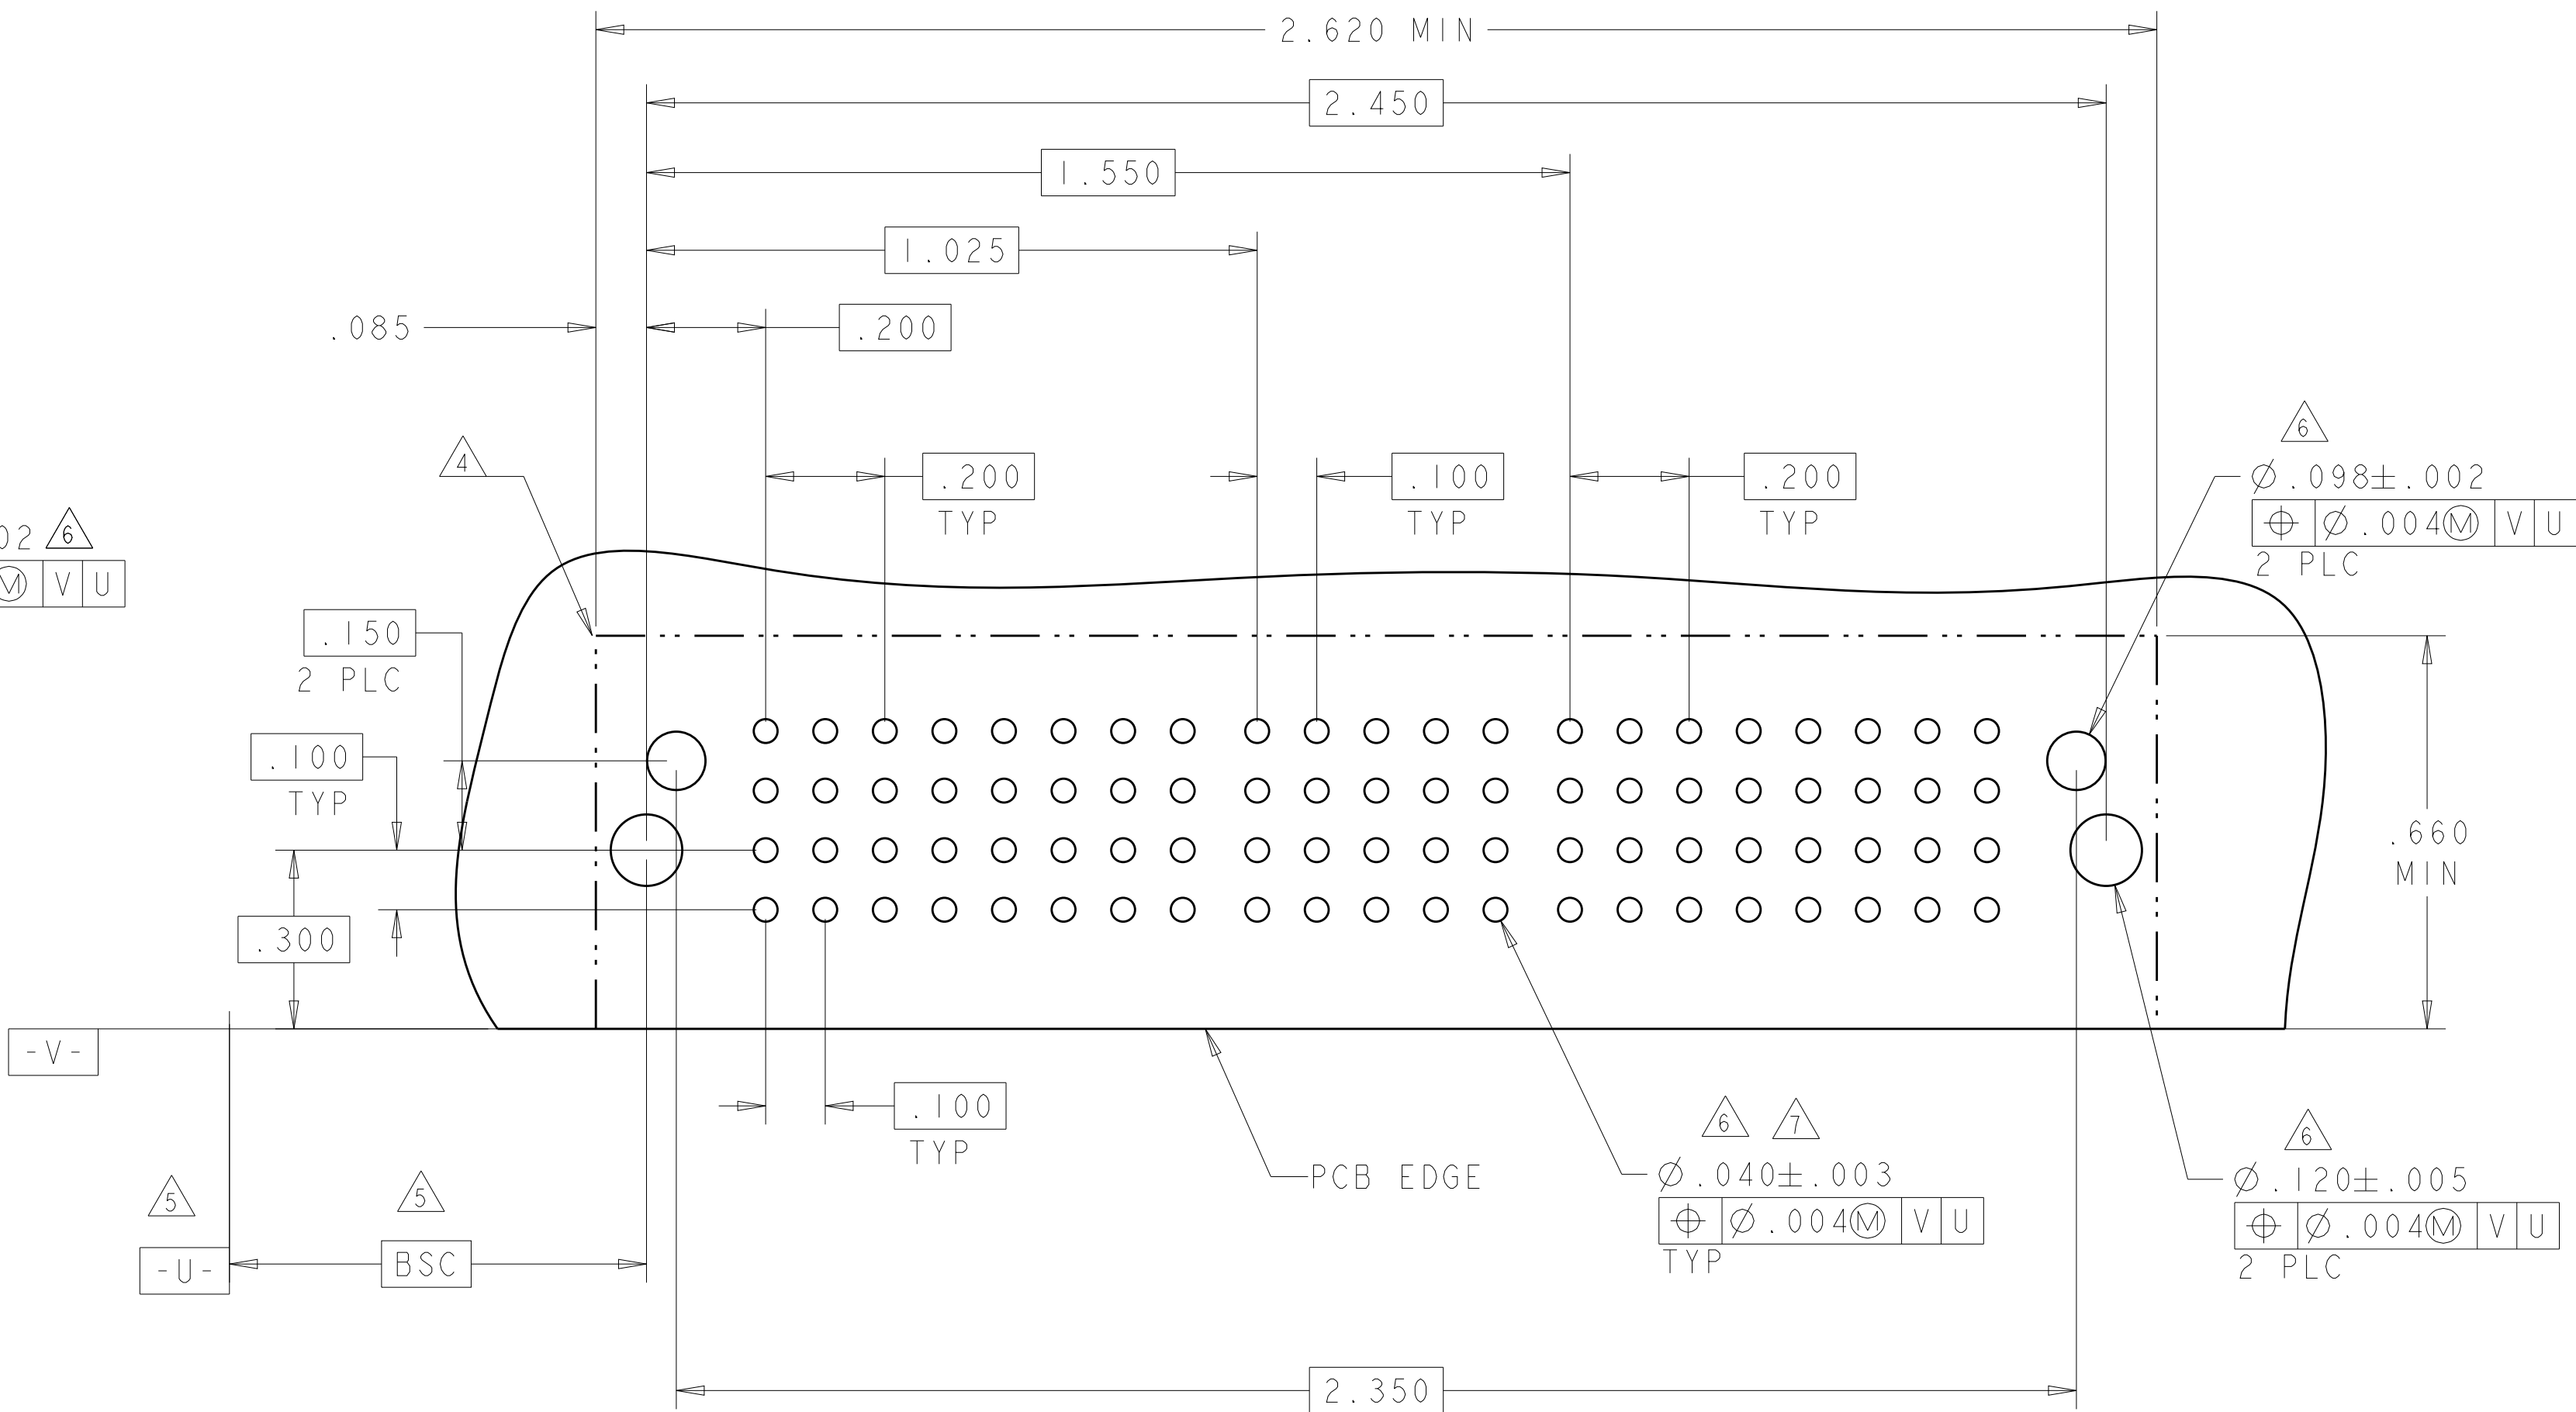
4805 (3/11)

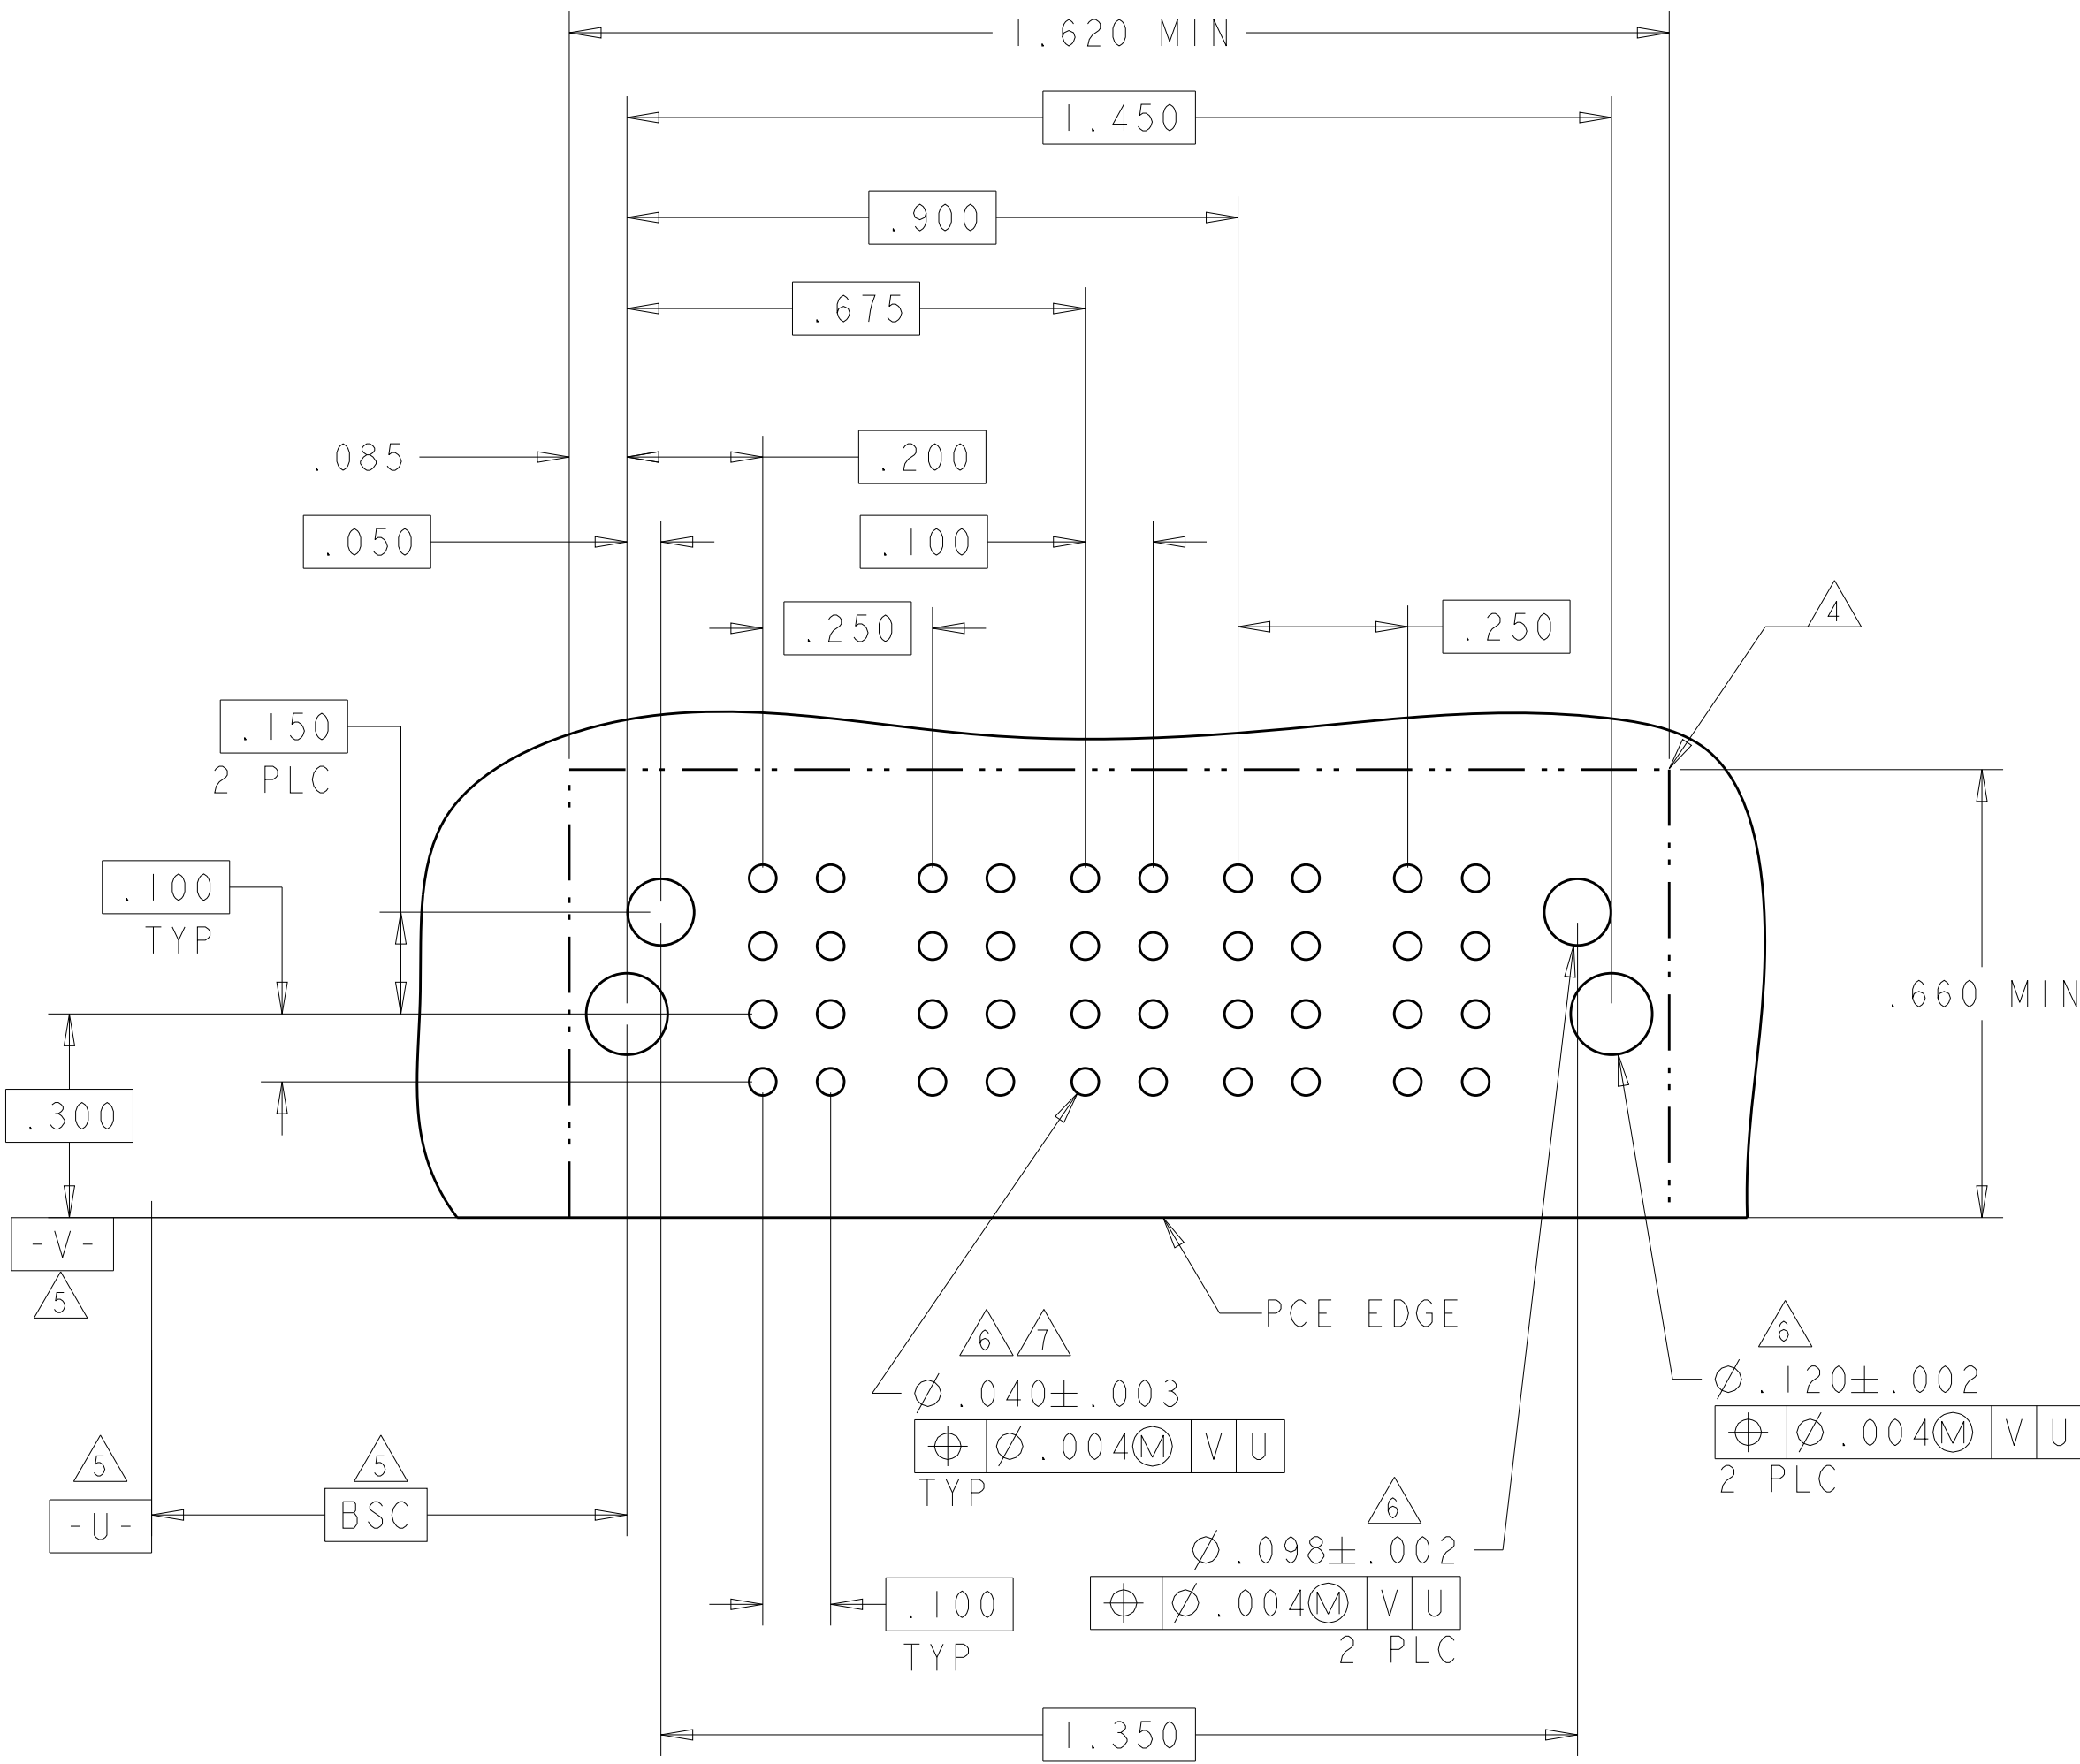[illegible]4805 (3/11)

LOC	DIST	REVISIONS					
		P	LTR	DESCRIPTION	DATE	DWN	APVD
ES	00	-	-	SEE SHEET 1	-	-	-

PART NUMBER	ROWS		POWER						SIGNAL			POWER		
			P1	P2	P3	P4	P5	P6	1	2	3	P7	P8	
5-6450830-5	D		TM	TM	TM	TM	TM	TM	J	J	J	LML	LML	
	C								K	K	K			
	B								N	N	N			
	A								S	S	H			
3ACP+3P+12S+2LP			8											

PART NUMBER	ROWS		POWER			SIGNAL				POWER					
			P1	P2	P3	1	2	3	4	P4	P5	P6	P7	P8	
5-6450830-6	D		TM	TM	TM	J	J	J	J	TM	TM	TM	TM	TM	
	C					K	K	K	K						
	B					N	N	N	N						
	A					S	S	S	S						
3ACP + 16S + 5P															HD

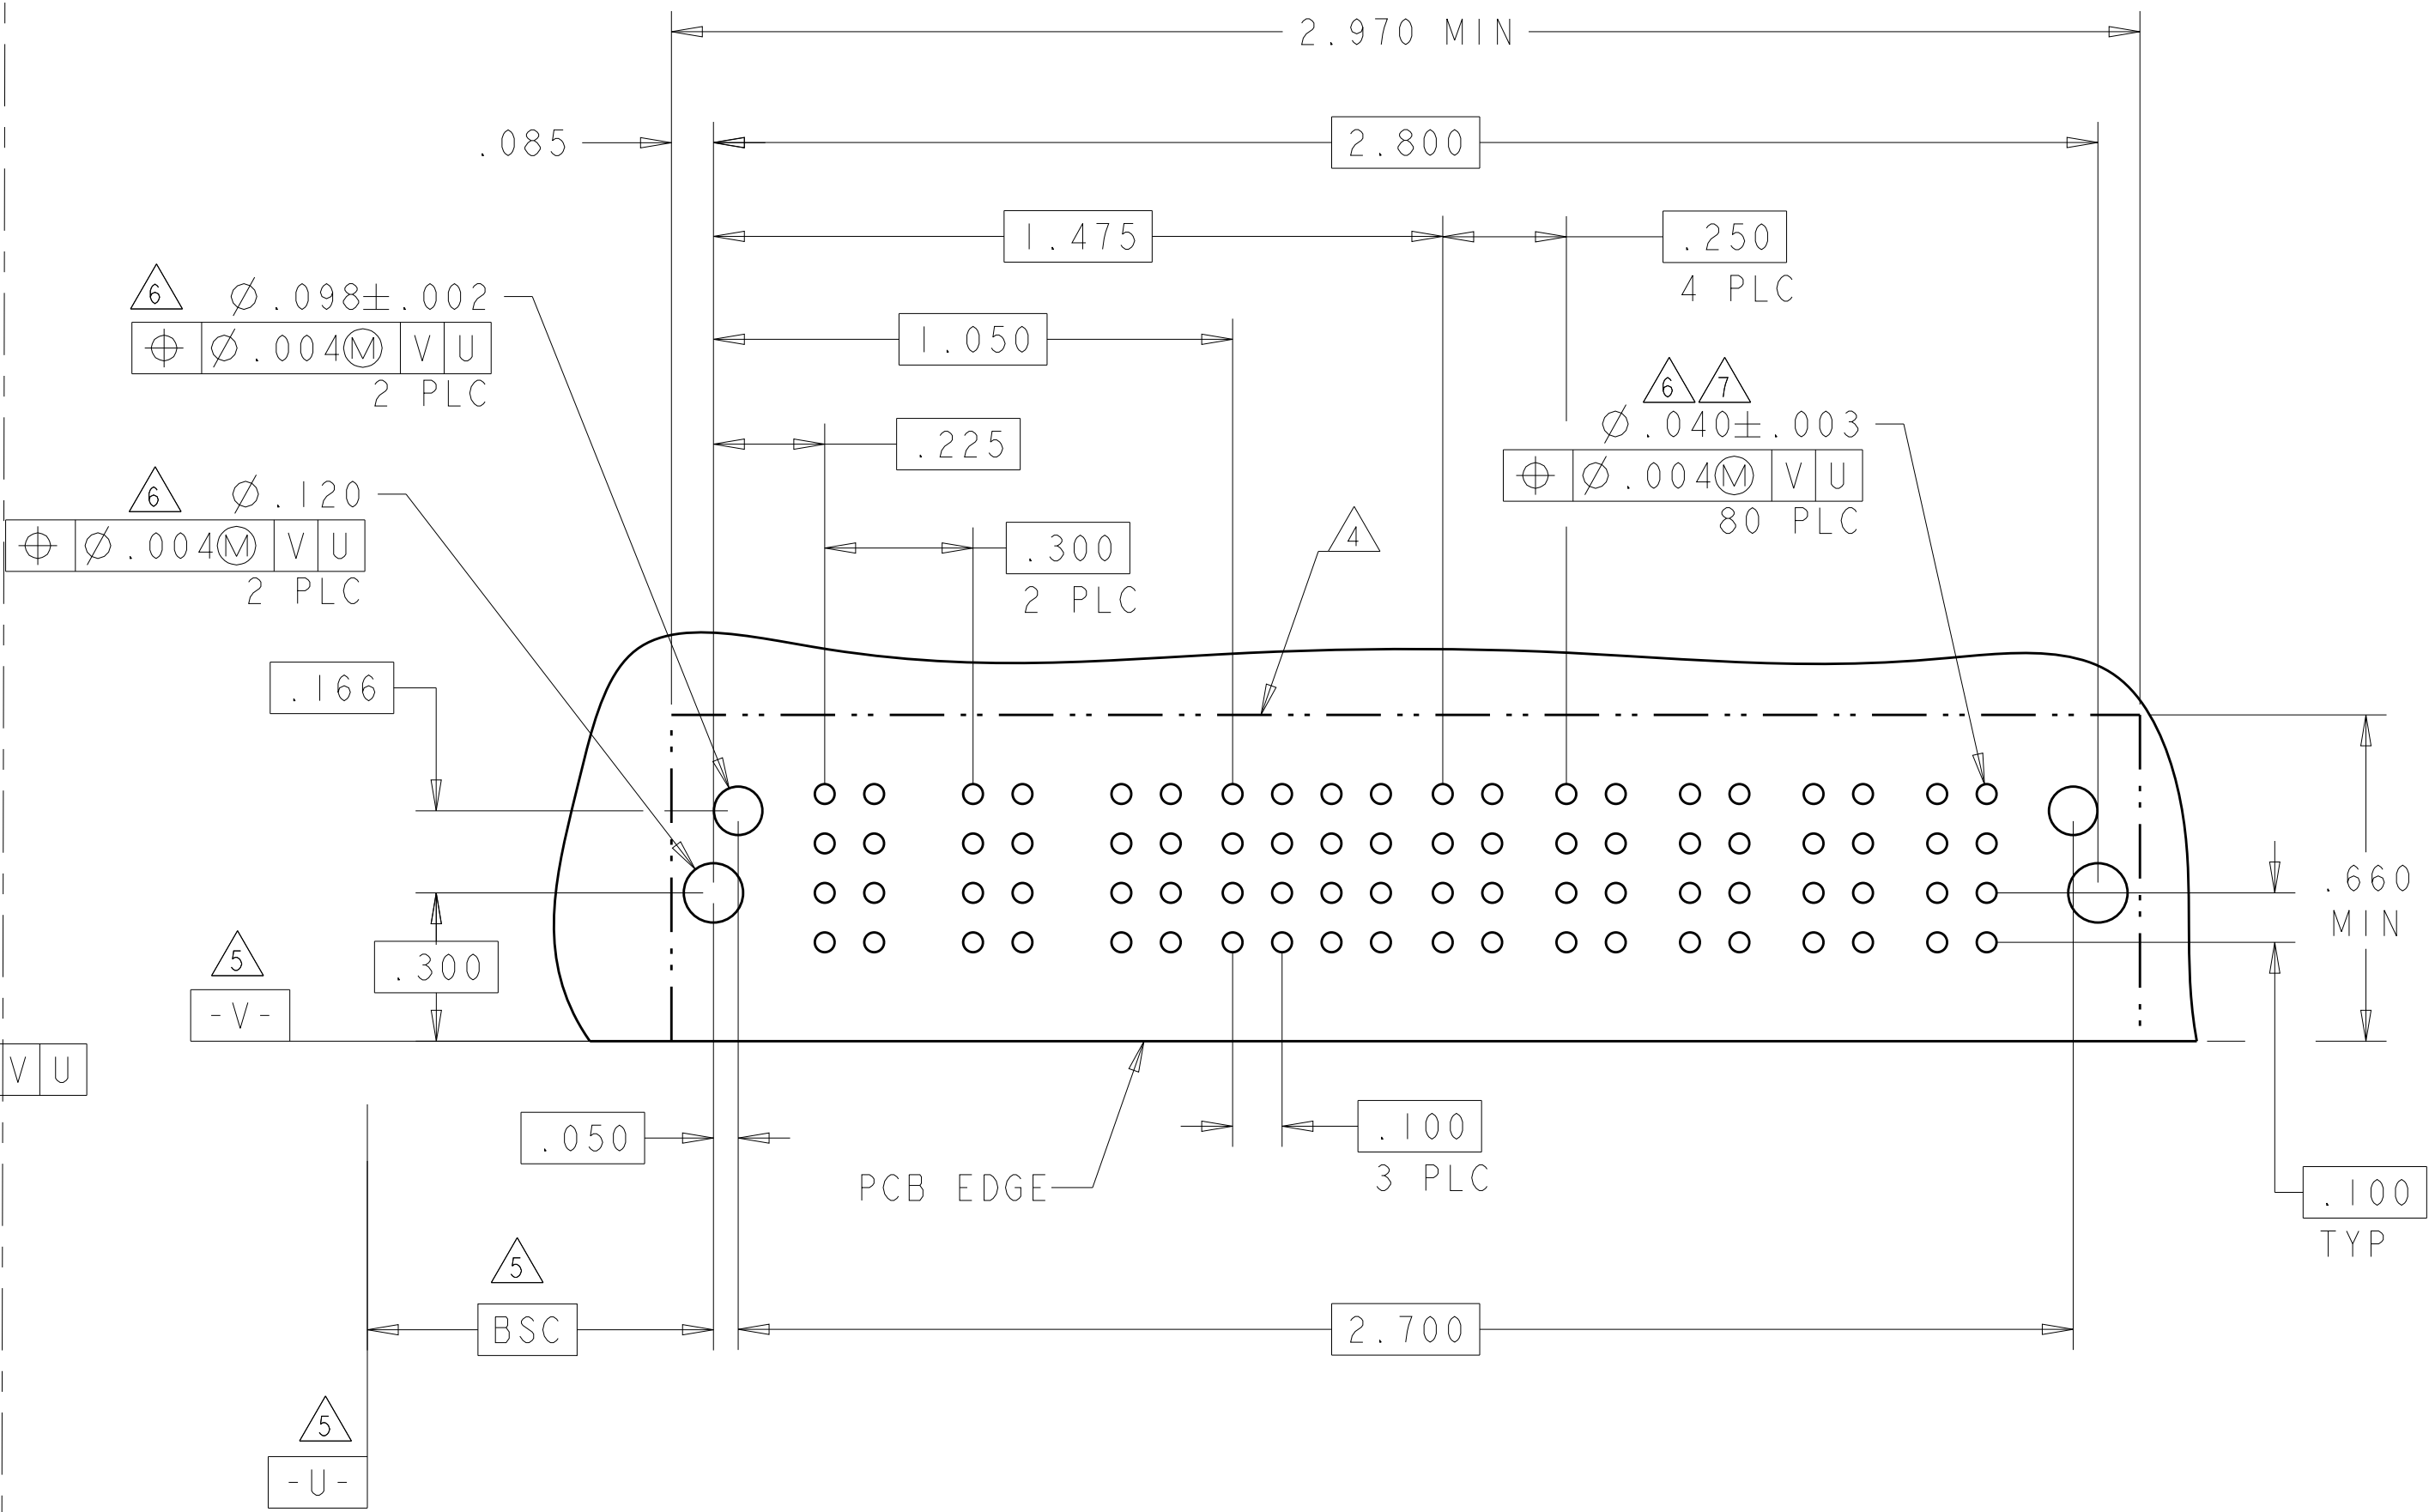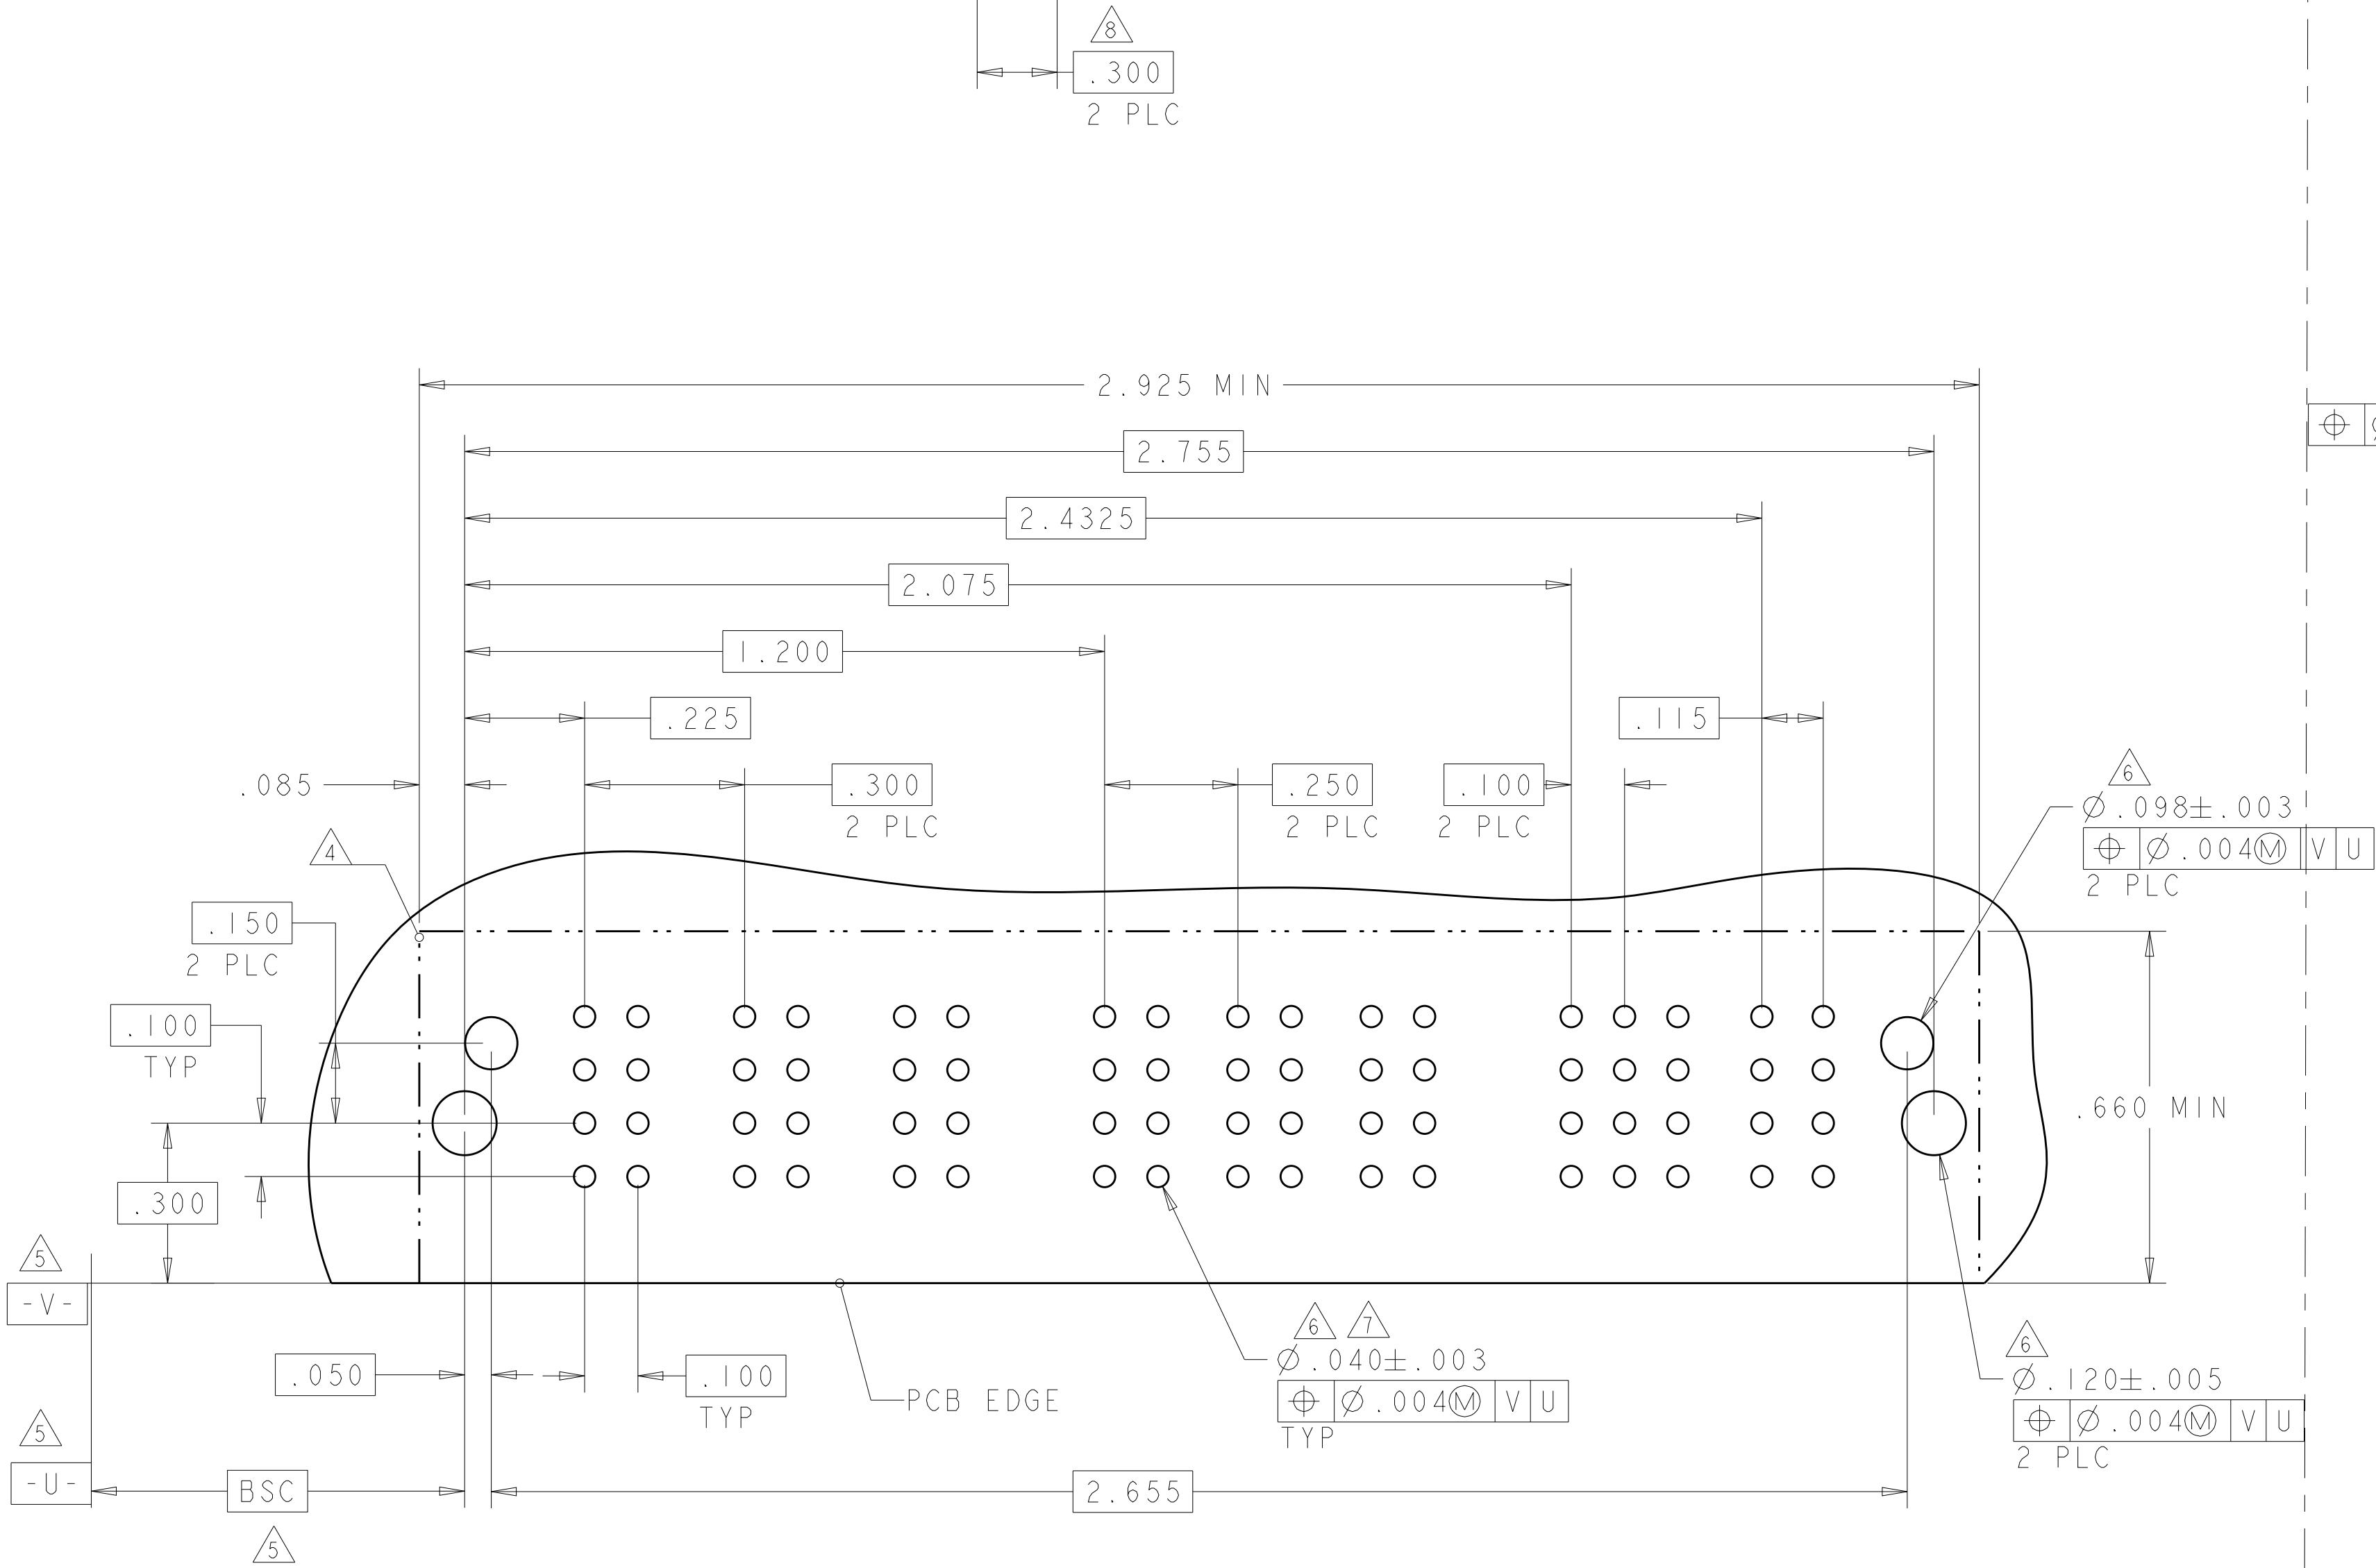

THIS DRAWING IS A CONTROLLED DOCUMENT.

DWN

S.ZHAO

10APR2007

CHK

S.ZHAO

10APR2007

APVD

S.ZHAO

-

DIMENSIONS:

INCHES

TOLERANCES UNLESS OTHERWISE SPECIFIED:

0 PLC ±.01

1 PLC ±.01

2 PLC ±.01

3 PLC ±.005

4 PLC ±.002

ANGLES ±.2°

FINISH

MATERIAL

-

DWN

S.ZHAO

10APR2007

CHK

S.ZHAO

10APR2007

APVD

S.ZHAO

-

PRODUCT SPEC

108-2292

APPLICATION SPEC

114-13251

WEIGHT

-

CUSTOMER DRAWING

NAME

RIGHT ANGLE WITH SHORT GUIDES AND LP CONTACTS ASSEMBLY MULTI-BEAM XLE

SIZE

A1

CAGE CODE

6450830

DRAWING NO

100779

RESTRICTED TO

-

SCALE

4:1

SHEET

28

OF

42


REV

S2

4805 (3/11)

LOC	DIST	REVISIONS				
		P	LTR	DESCRIPTION	DATE	DWN
ES	00	-	-	SEE SHEET 1	-	-


PART NUMBER	ROWS		POWER				SIGNAL						POWER				
			P1	P2	P3	P4	1	2	3	4	5	6	P5	P6	P7	P8	
5-6450830-7	D		TM	TM	TM	TM	J	J	J	J	J	J	TM	TM	TM	TM	
	C						K	K	K	K	K	K					
	B						N	N	N	N	N	N					
	A	HD					S	S	S	S	S	H					HD
4P + 24S + 4P																	

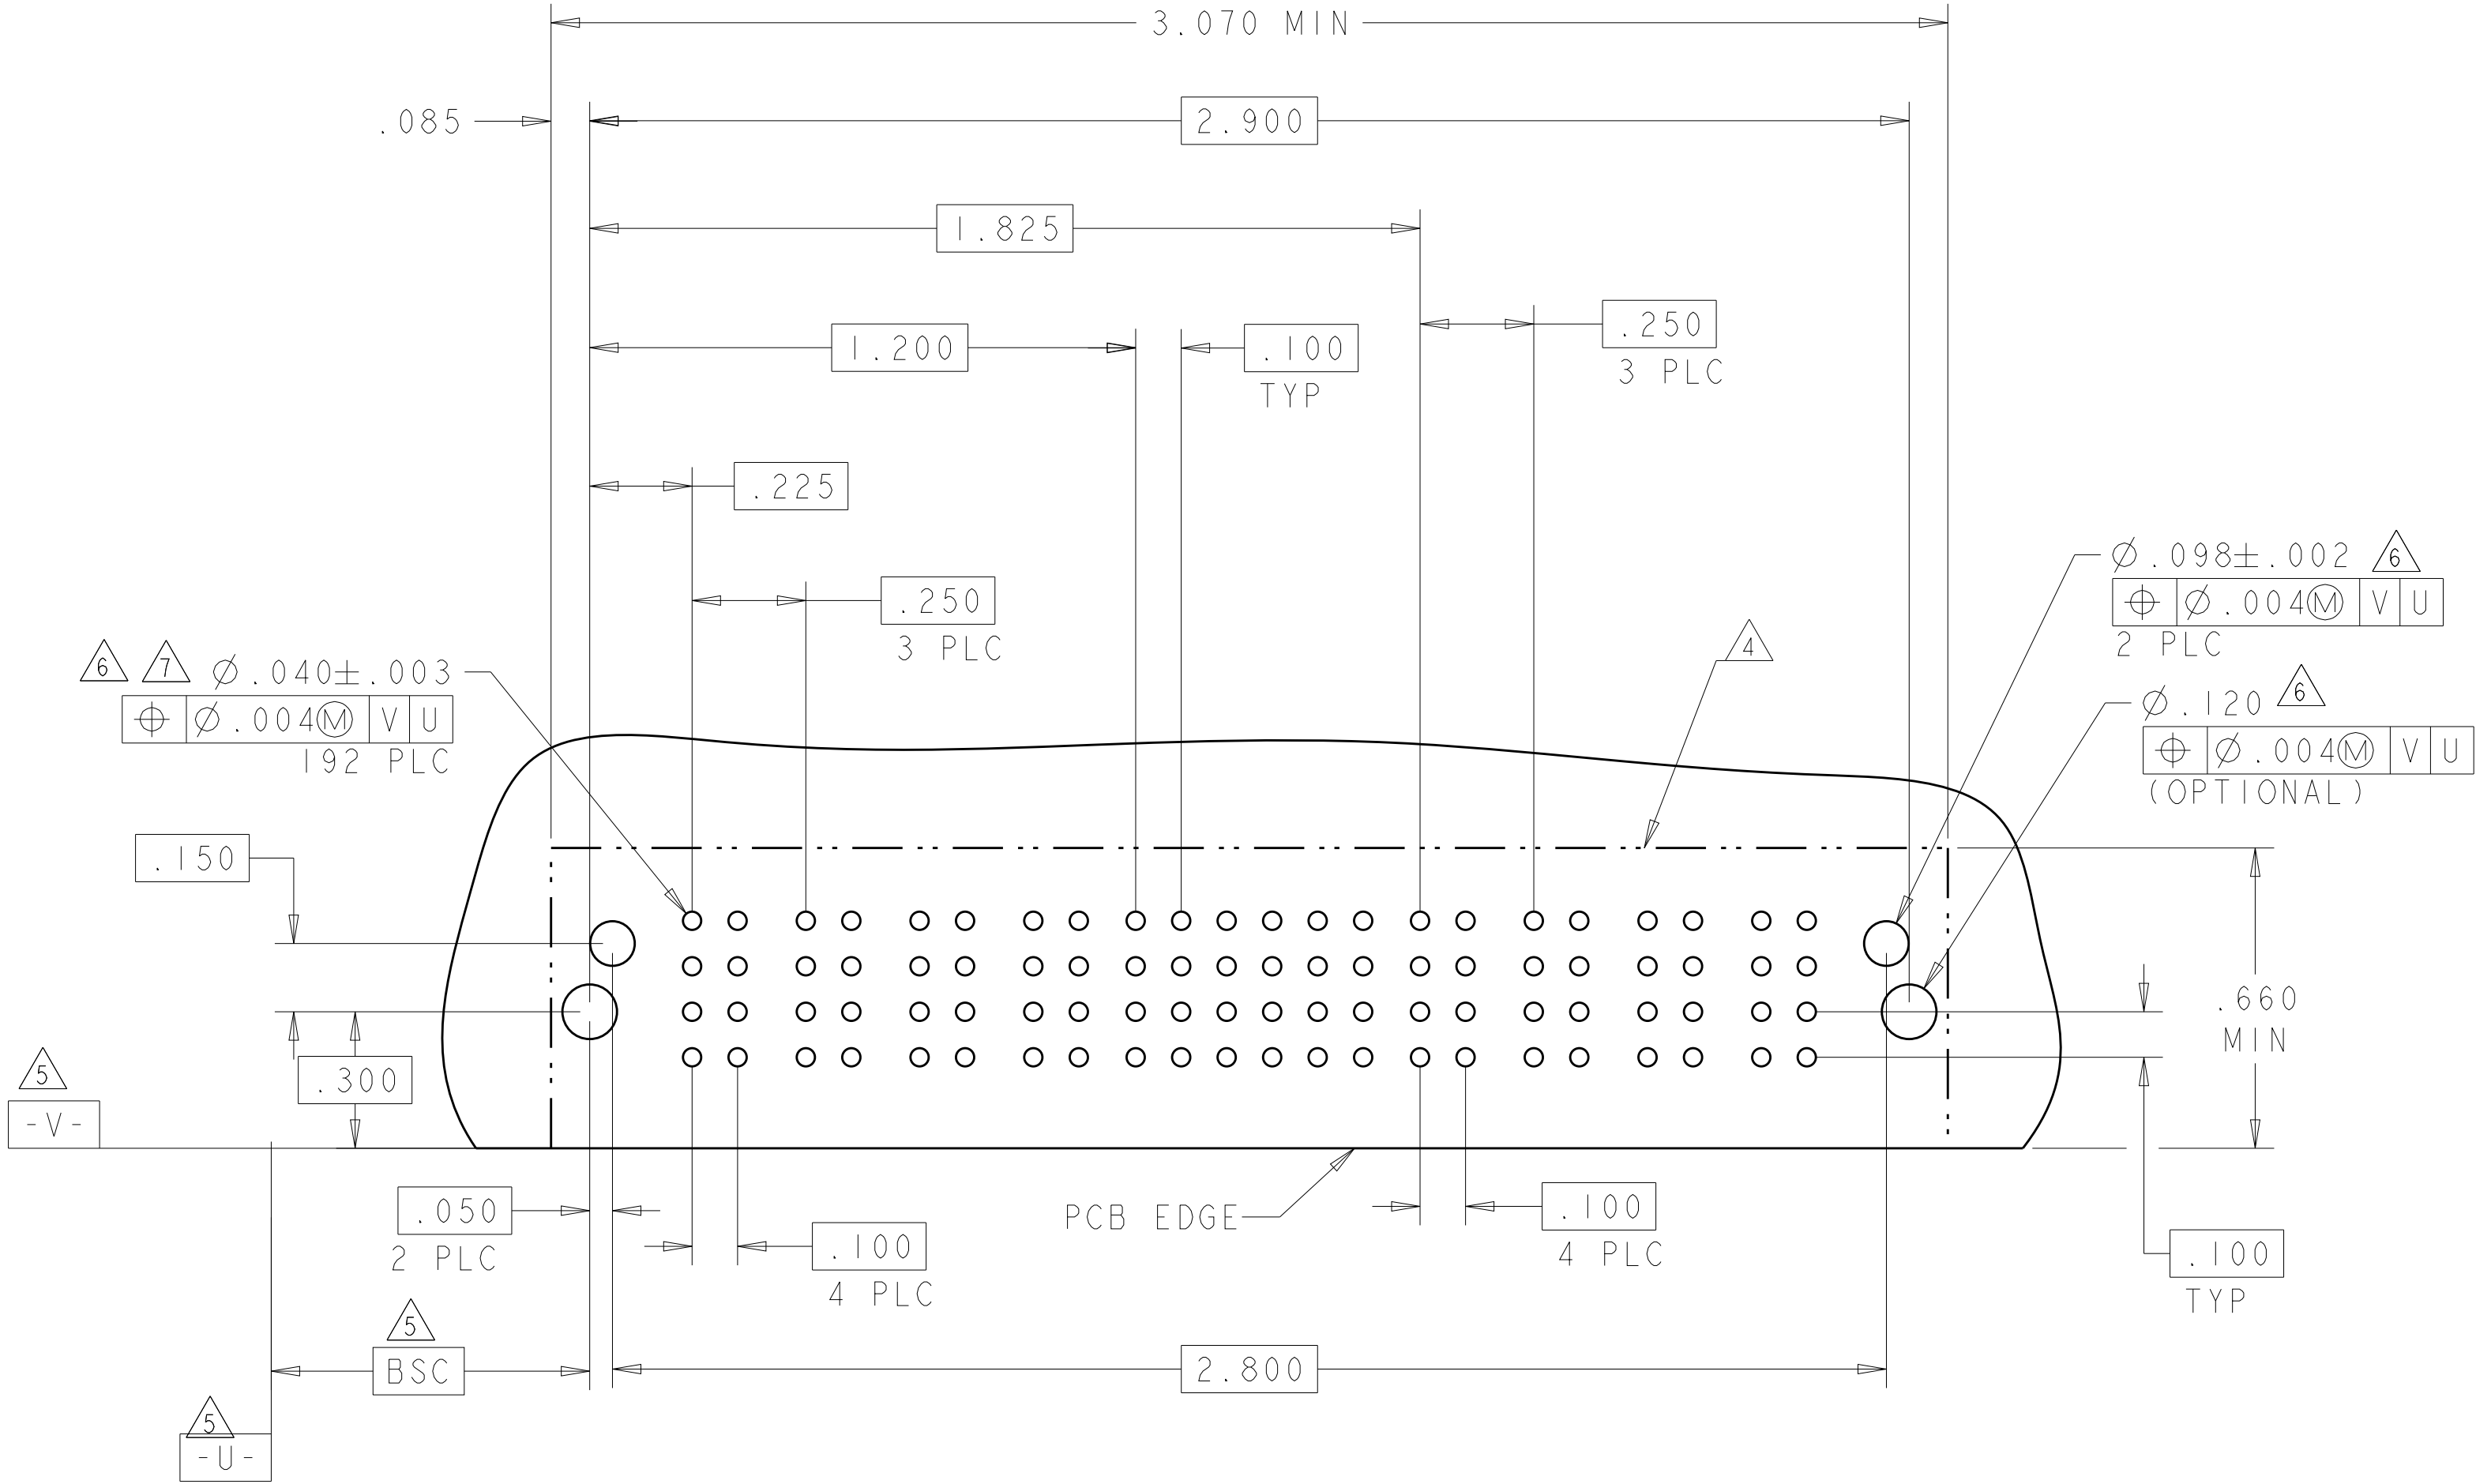




LOC	DIST	REVISIONS				
		P	LTR	DESCRIPTION	DATE	DWN
ES	00	-	-	SEE SHEET 1	-	-


N6

PART NUMBER	ROWS		POWER							SIGNAL							
			P1	P2	P3	P4	P5	P6	P7	1	2	3	4	5	6		
5-6450830-8	D		TM	TM	TM	TM	TM	TM	TM	FJ	FJ	FJ	FJ	FJ	FJ	TM	
	C									K	K	K	K	K	K		
	B									N	N	N	N	N	N		
	A	HD								S	S	S	S	S	S		HD
7ACP + 24S + 1P																	

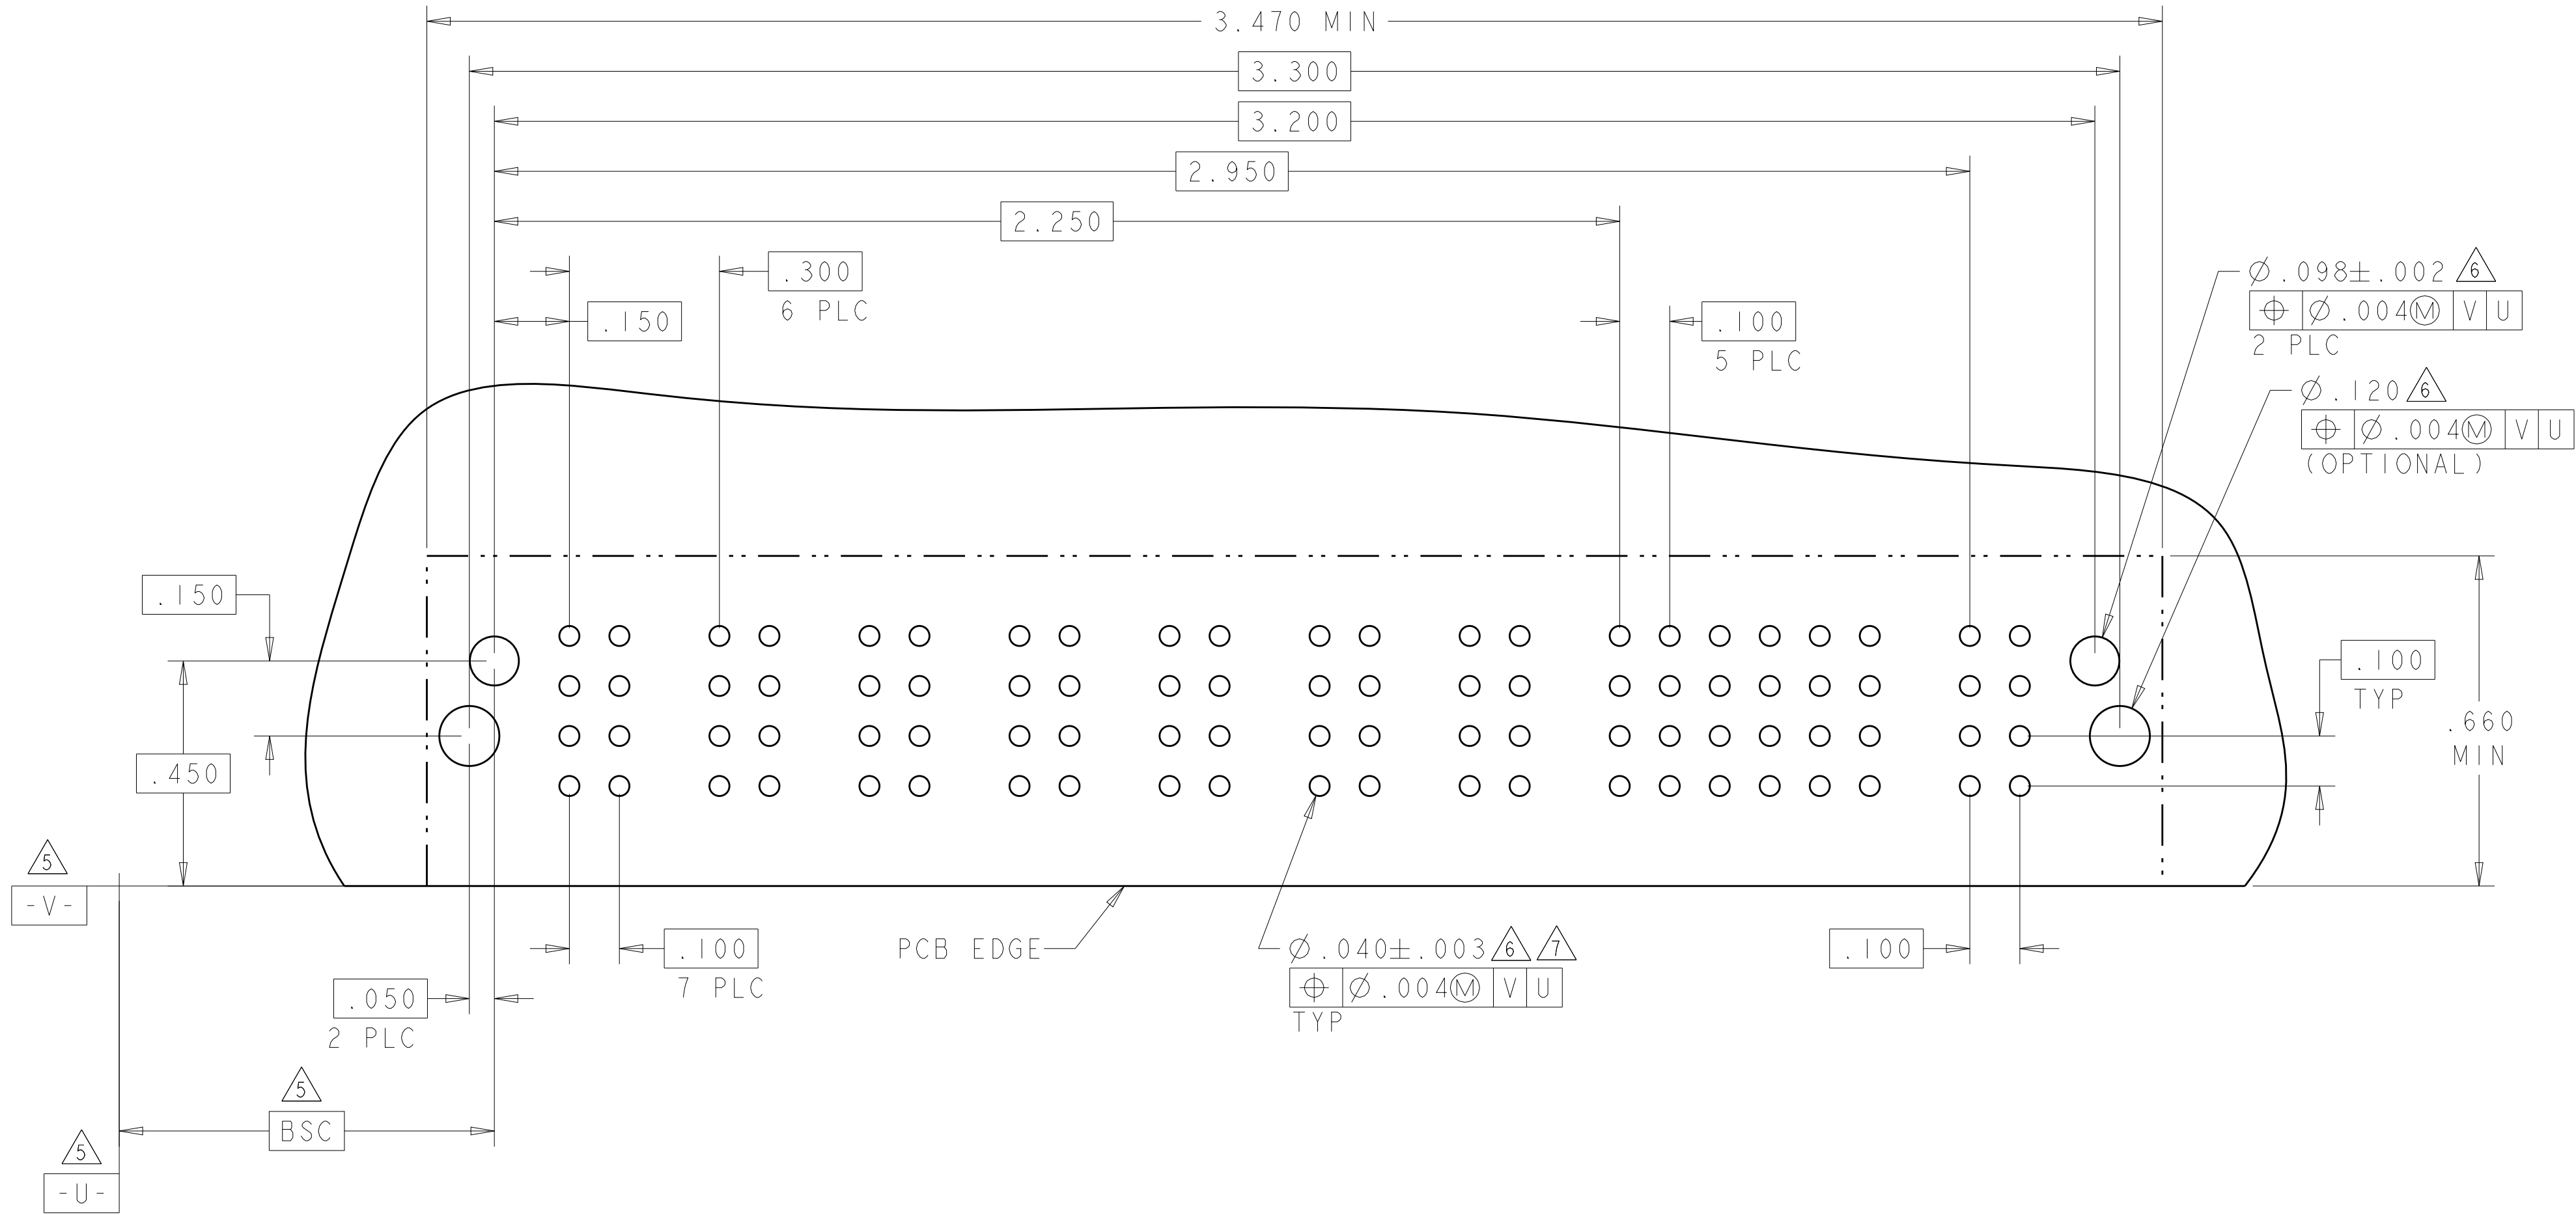

THIS DRAWING IS A CONTROLLED DOCUMENT.		DWN S.ZHAO 10APR2007	 TE Connectivity				
		CHK S.ZHAO 10APR2007					
DIMENSIONS: INCHES		TOLERANCES UNLESS OTHERWISE SPECIFIED:	NAME RIGHT ANGLE WITH SHORT GUIDES AND LP CONTACTS ASSEMBLY MULTI-BEAM XLE	SIZE A100779	CAGE CODE C=6450830	DRAWING NO -	RESTRICTED TO -
		0 PLC ±.01					
		1 PLC ±.01					
		2 PLC ±.01					
		3 PLC ±.005					
	4 PLC ±.0020						
	ANGLES ±2°						
MATERIAL	FINISH	WEIGHT	CUSTOMER DRAWING				
-	-	-	SCALE 4:1 SHEET 30 OF 42 REV S2				

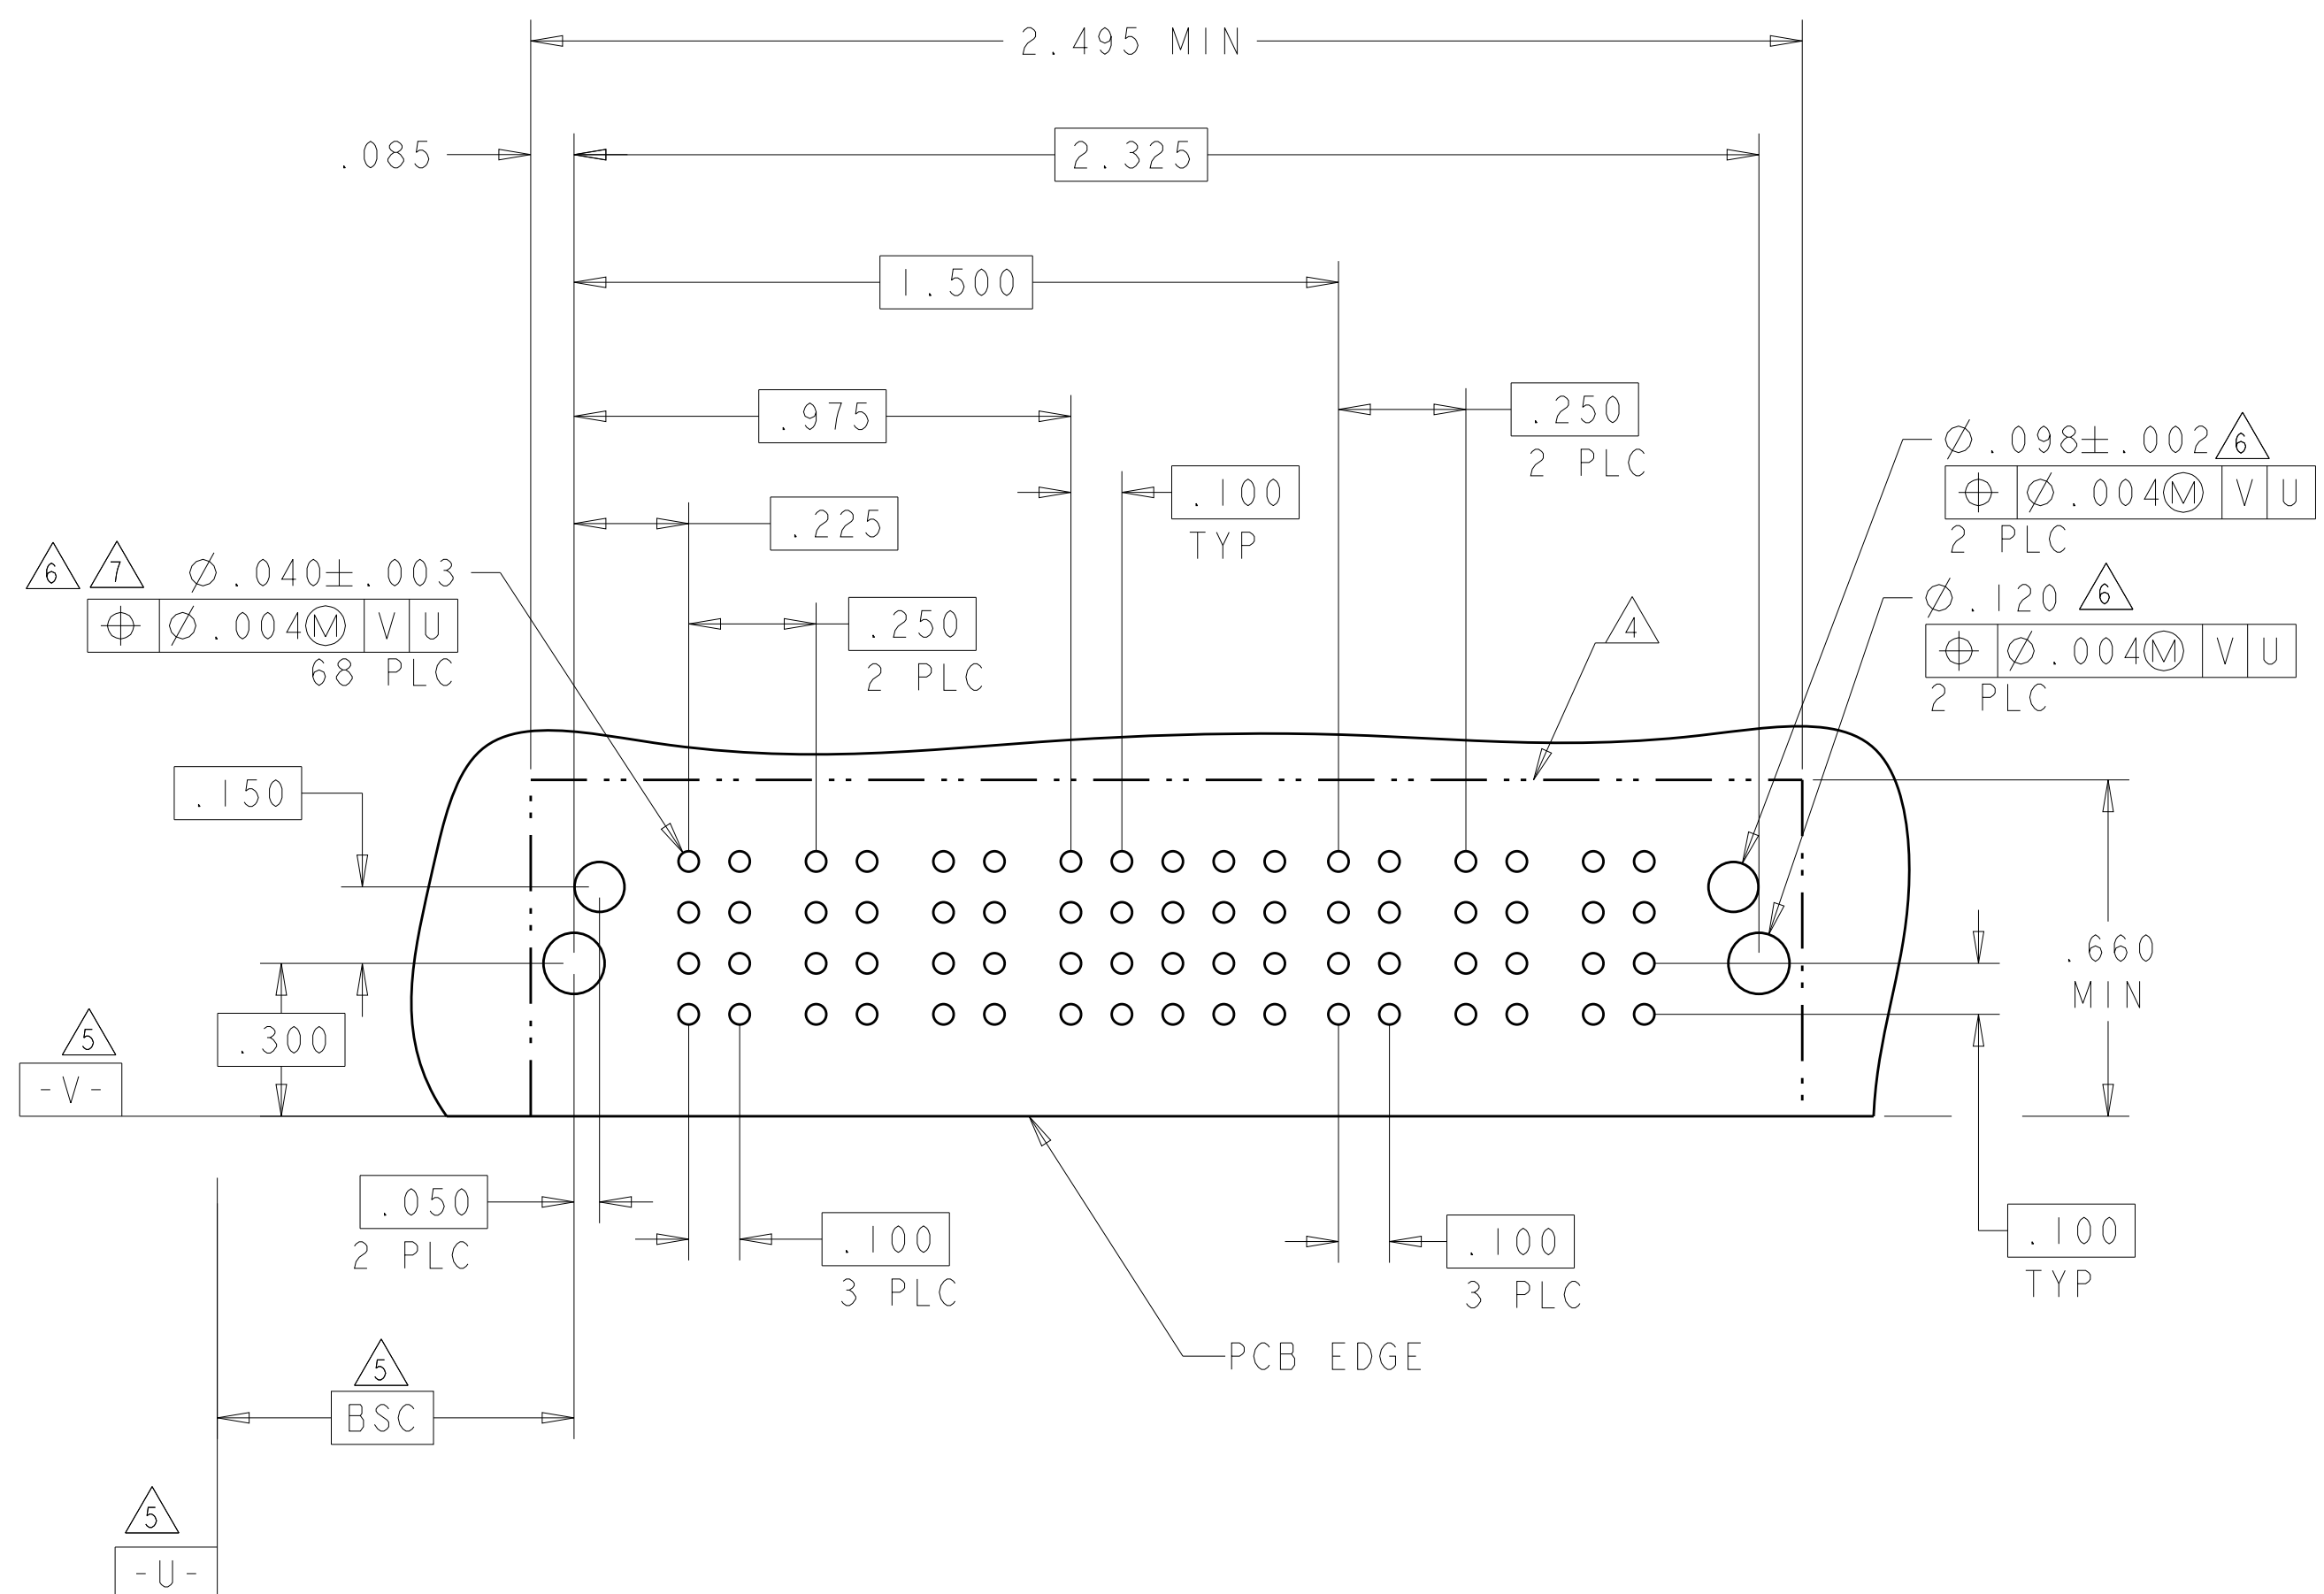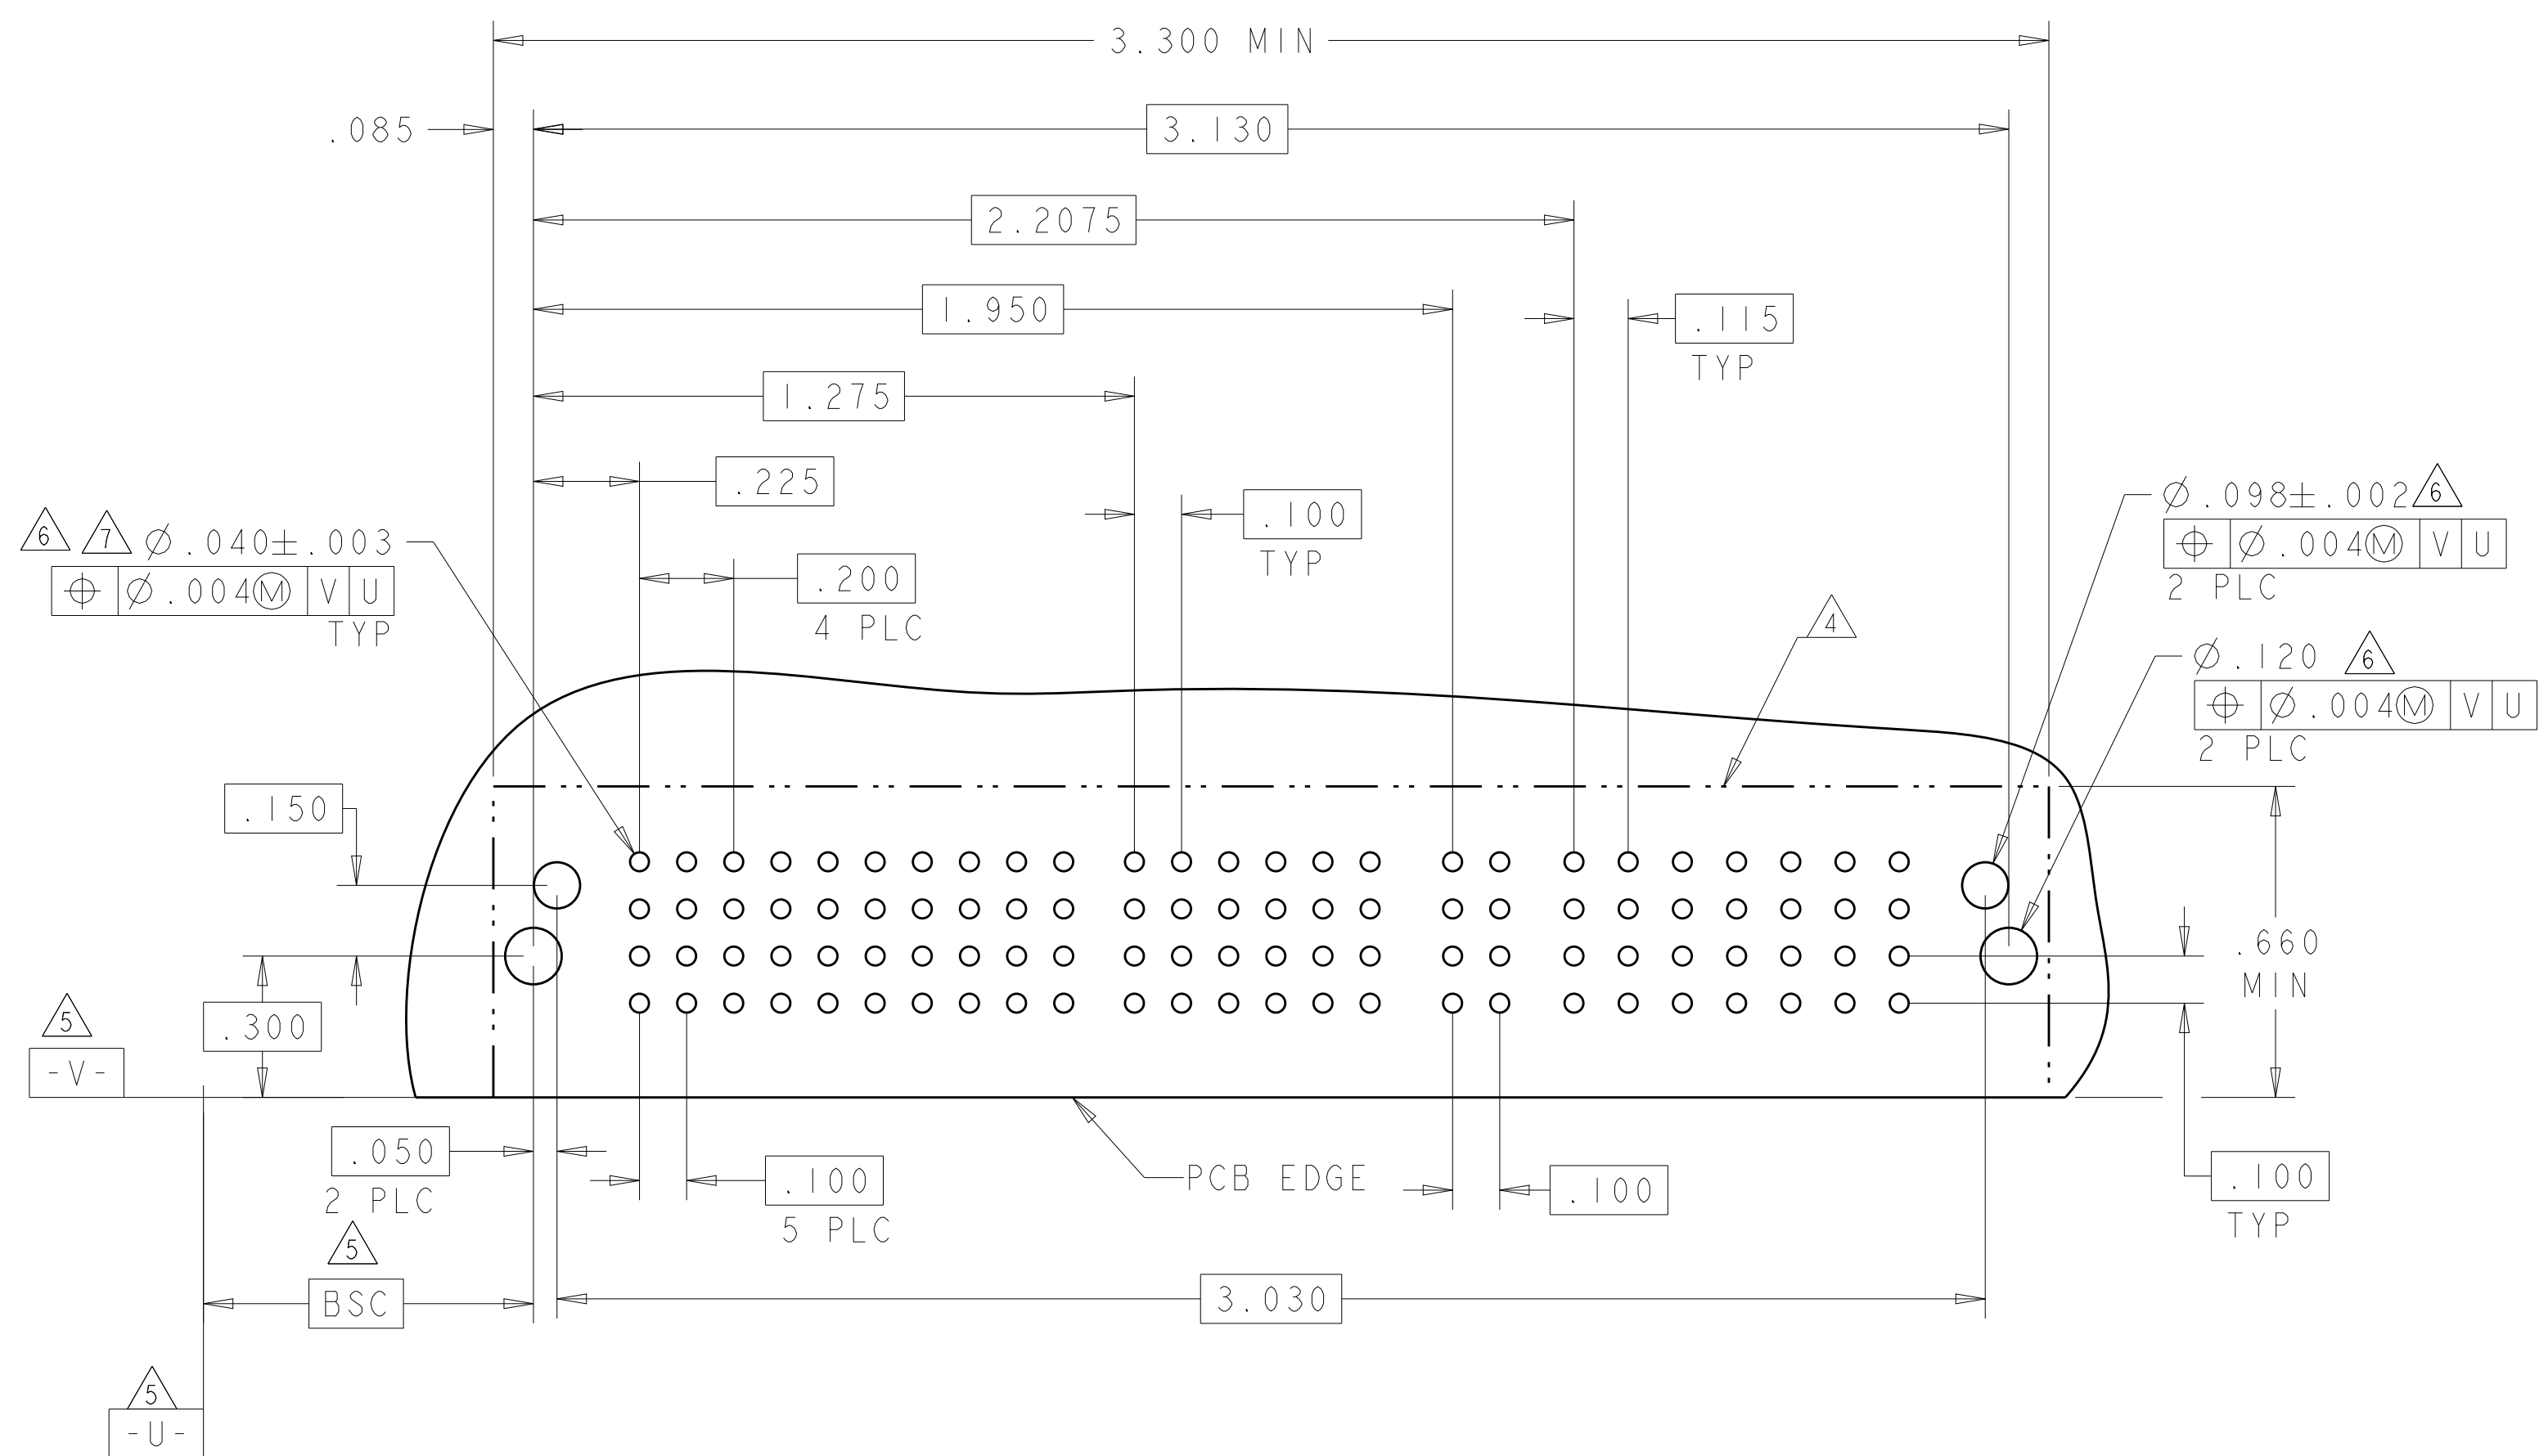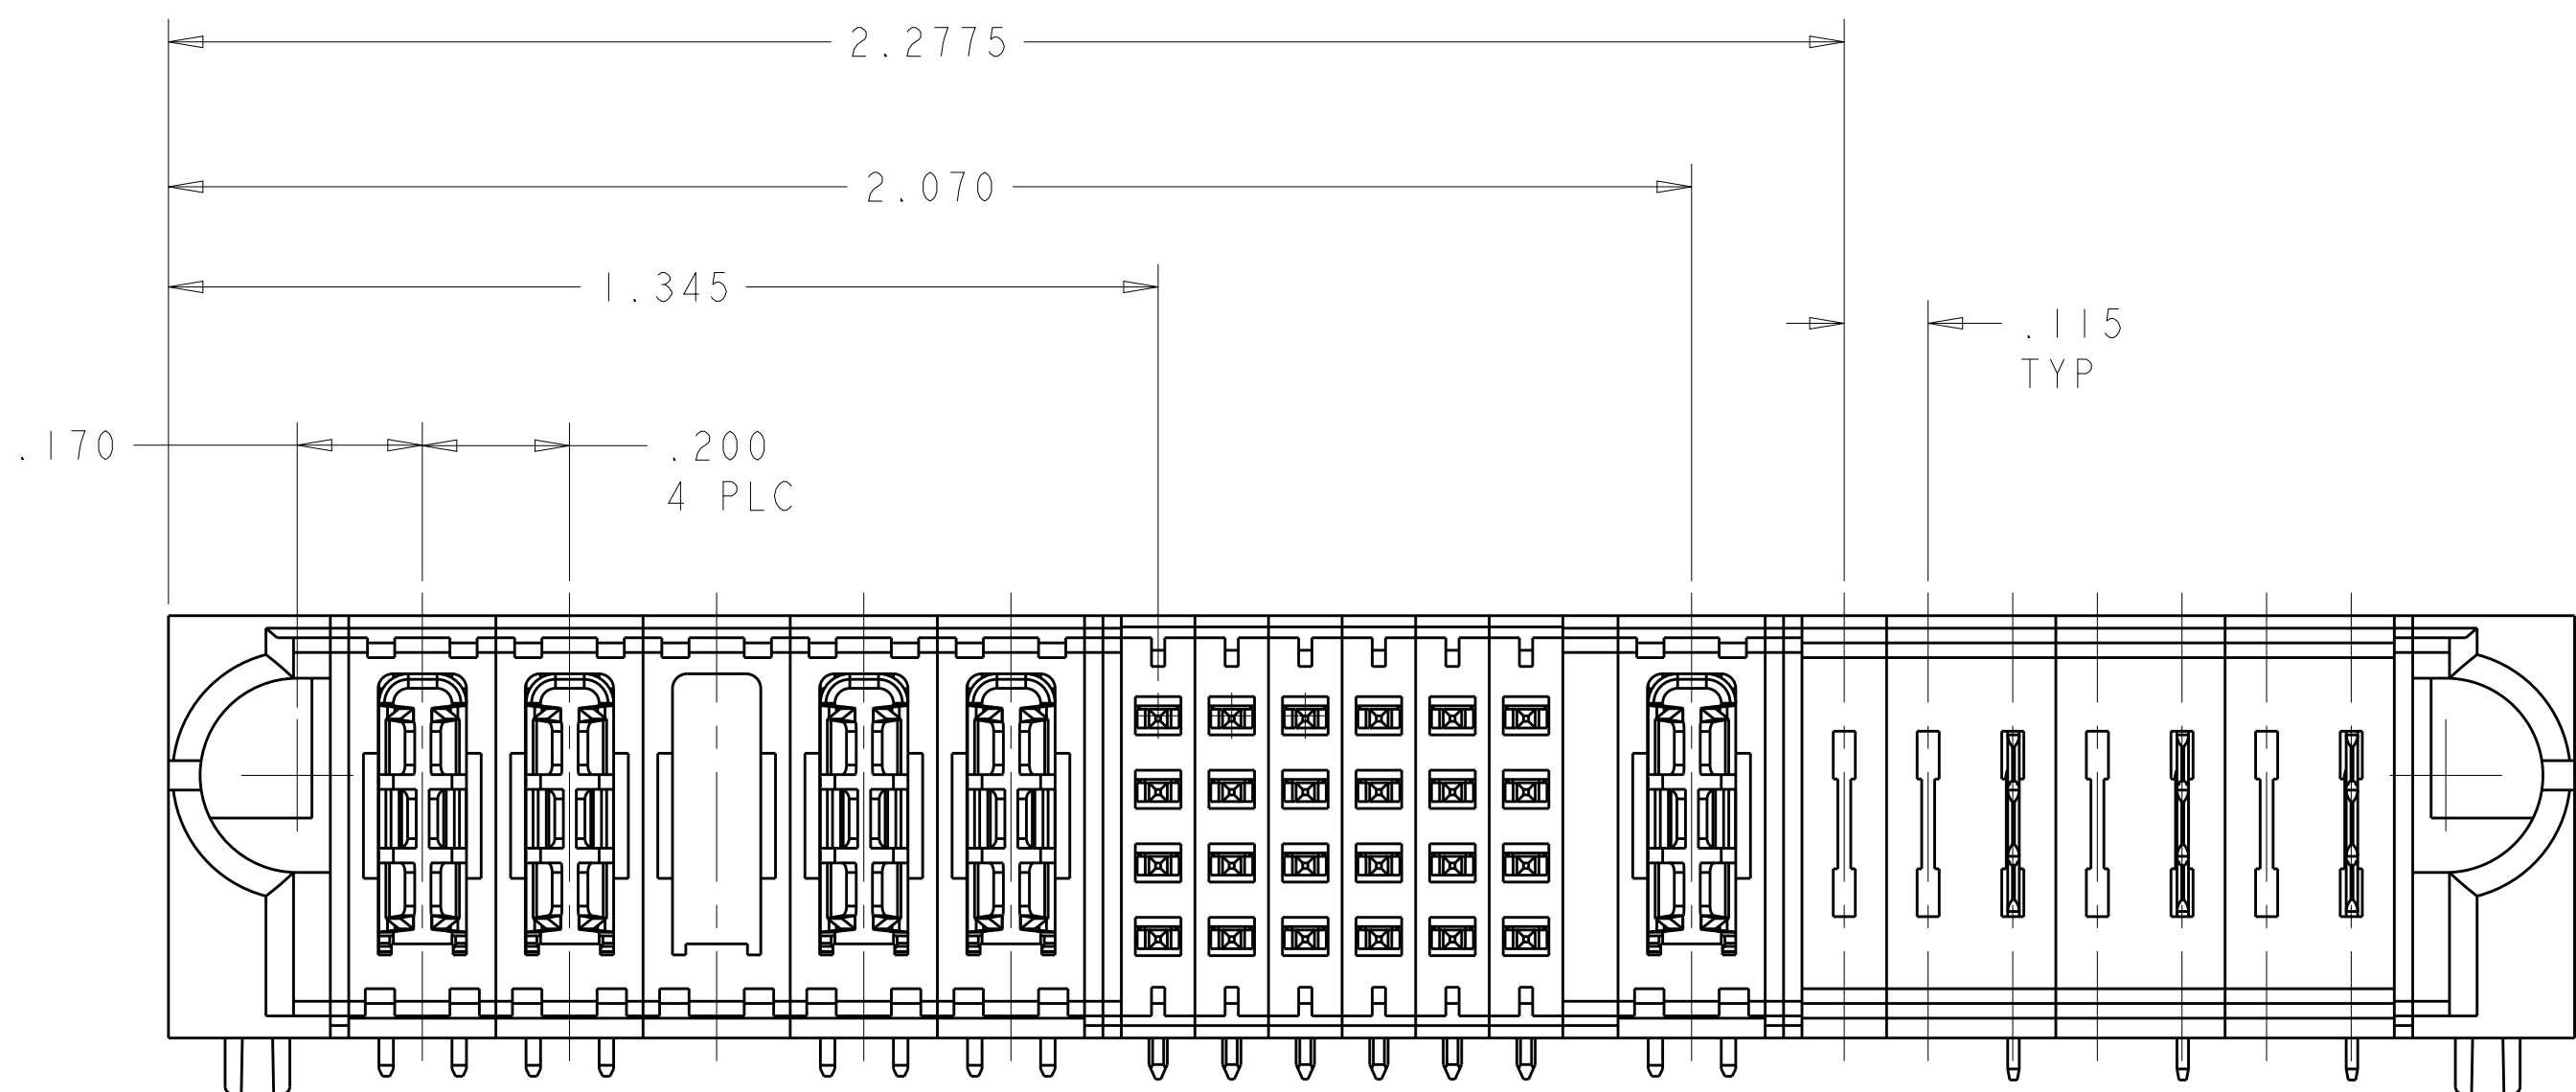[illegible]


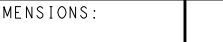
THIS DRAWING IS A CONTROLLED DOCUMENT.		DWN S. ZHAO 10APR2007 CHG S. ZHAO 10APR2007 APP'D S. ZHAO		 TE Connectivity	
DIMENSIONS: INCHES		TOLERANCES UNLESS OTHERWISE SPECIFIED:		NAME RIGHT ANGLE WITH SHORT GUIDES AND LP CONTACTS ASSEMBLY MULTI-BEAM XLE	
		Ø PLC ±.01 PLC ±.01 PLC ±.005 PLC ±.0020 ANGLES ±0°		PRODUCT SPEC 108-2292 APPLICATION SPEC 114-13251	
MATERIAL -		FINISH -		SIZE CAGE CODE DRAWING NO A100779C6450830	
		WEIGHT -		RESTRICTED TO -	
		CUSTOMER DRAWING		SCALE 4:1 SHEET 31 OF 42 REV S	

LOC	DIST	REVISIONS					
ES	00	P	LTR	DESCRIPTION	DATE	DWN	APVD
		-		SEE SHEET 1	-	-	-

PART NUMBER	ROWS		POWER						SIGNAL						POWER				
			P1	P2	P3	P4	P5	P6	1	2	3	4	5	6	P7	P8	P9		
6-6450830-3	D		TM	TM	TM	TM	TM	TM	J	J	J	J	J	J	TM	TM	TM		
	K								K	K	K	K	K						
	N								N	N	N	N	N						
	A								HD										S
6P + 40S + 3ACP																			

PART NUMBER	ROWS		POWER					SIGNAL						POWER				
			P1	P2	P3	P4	P5	1	2	3	4	5	6	LP1	LP2	LP3	LP4	
6-6450830-6	D		TM	TM	TM	TM	TM	J	J	J	J	J	J	LMF	LM	LM		
	C							K	K	K	K	K	K					
	B							N	N	N	N	N	N					
	A							S	S	S	S	S	S					
5ACP + 24S + 4LP		HD																HD

NO CONTACTS LOADED

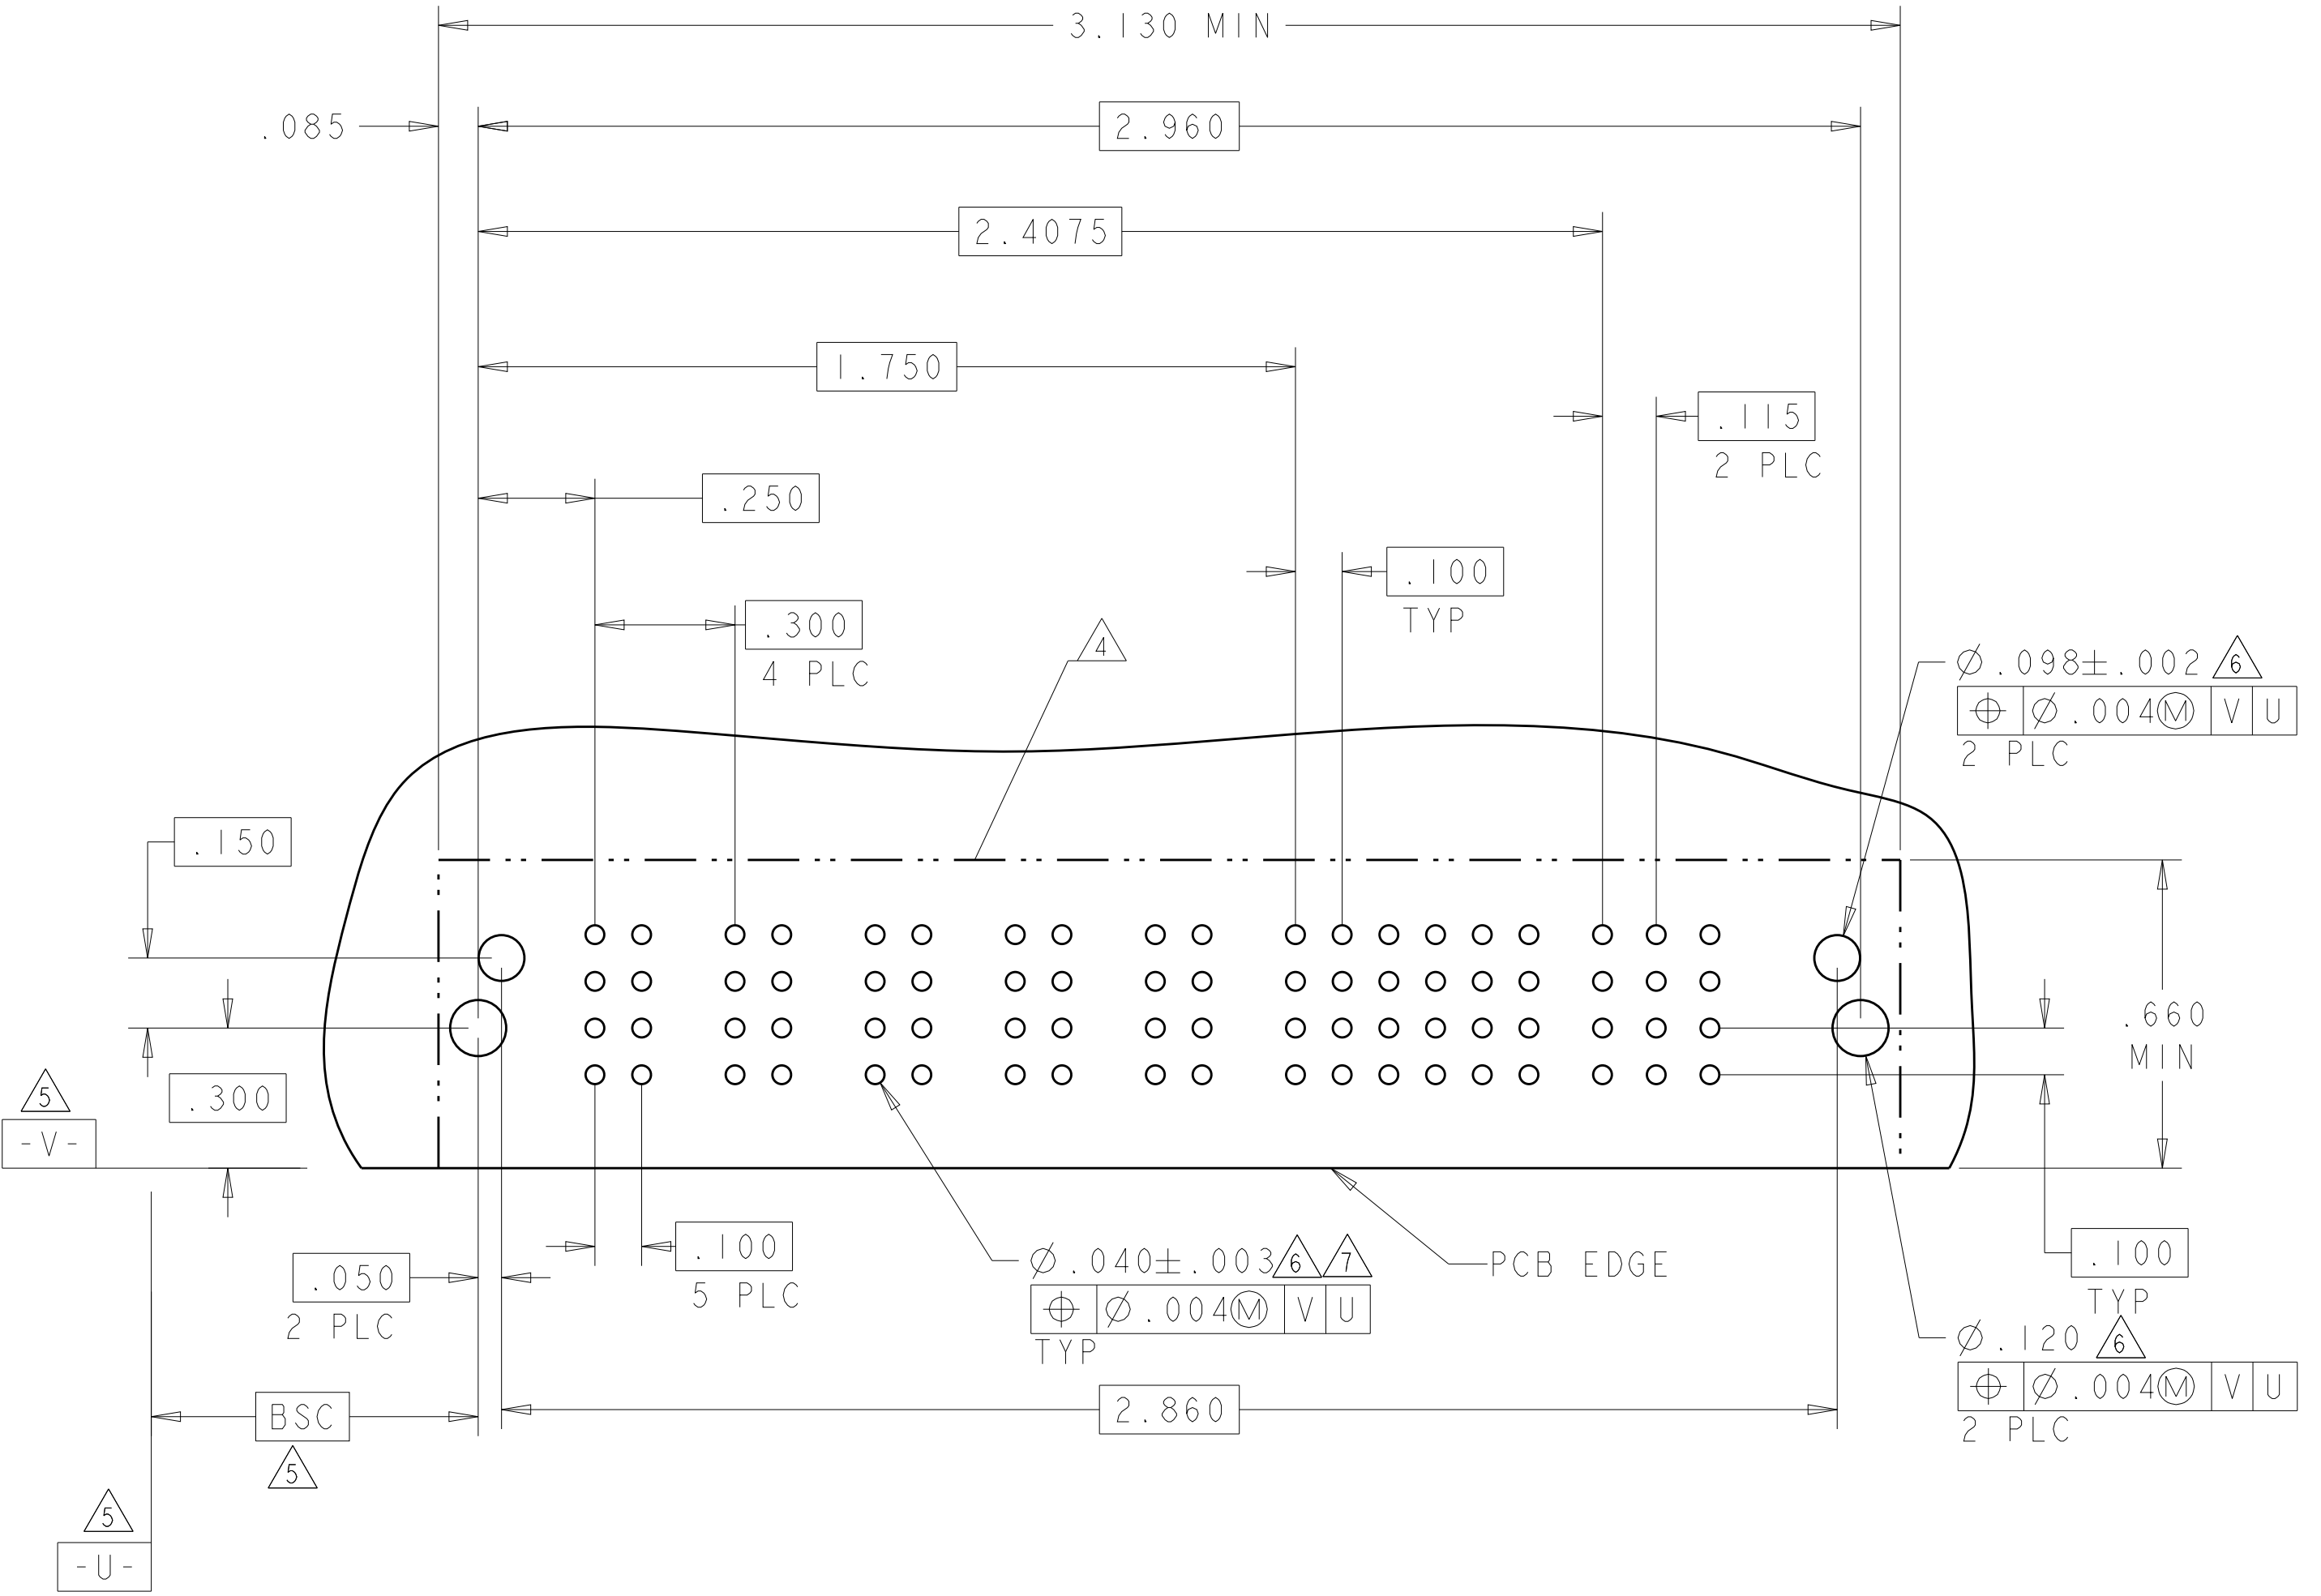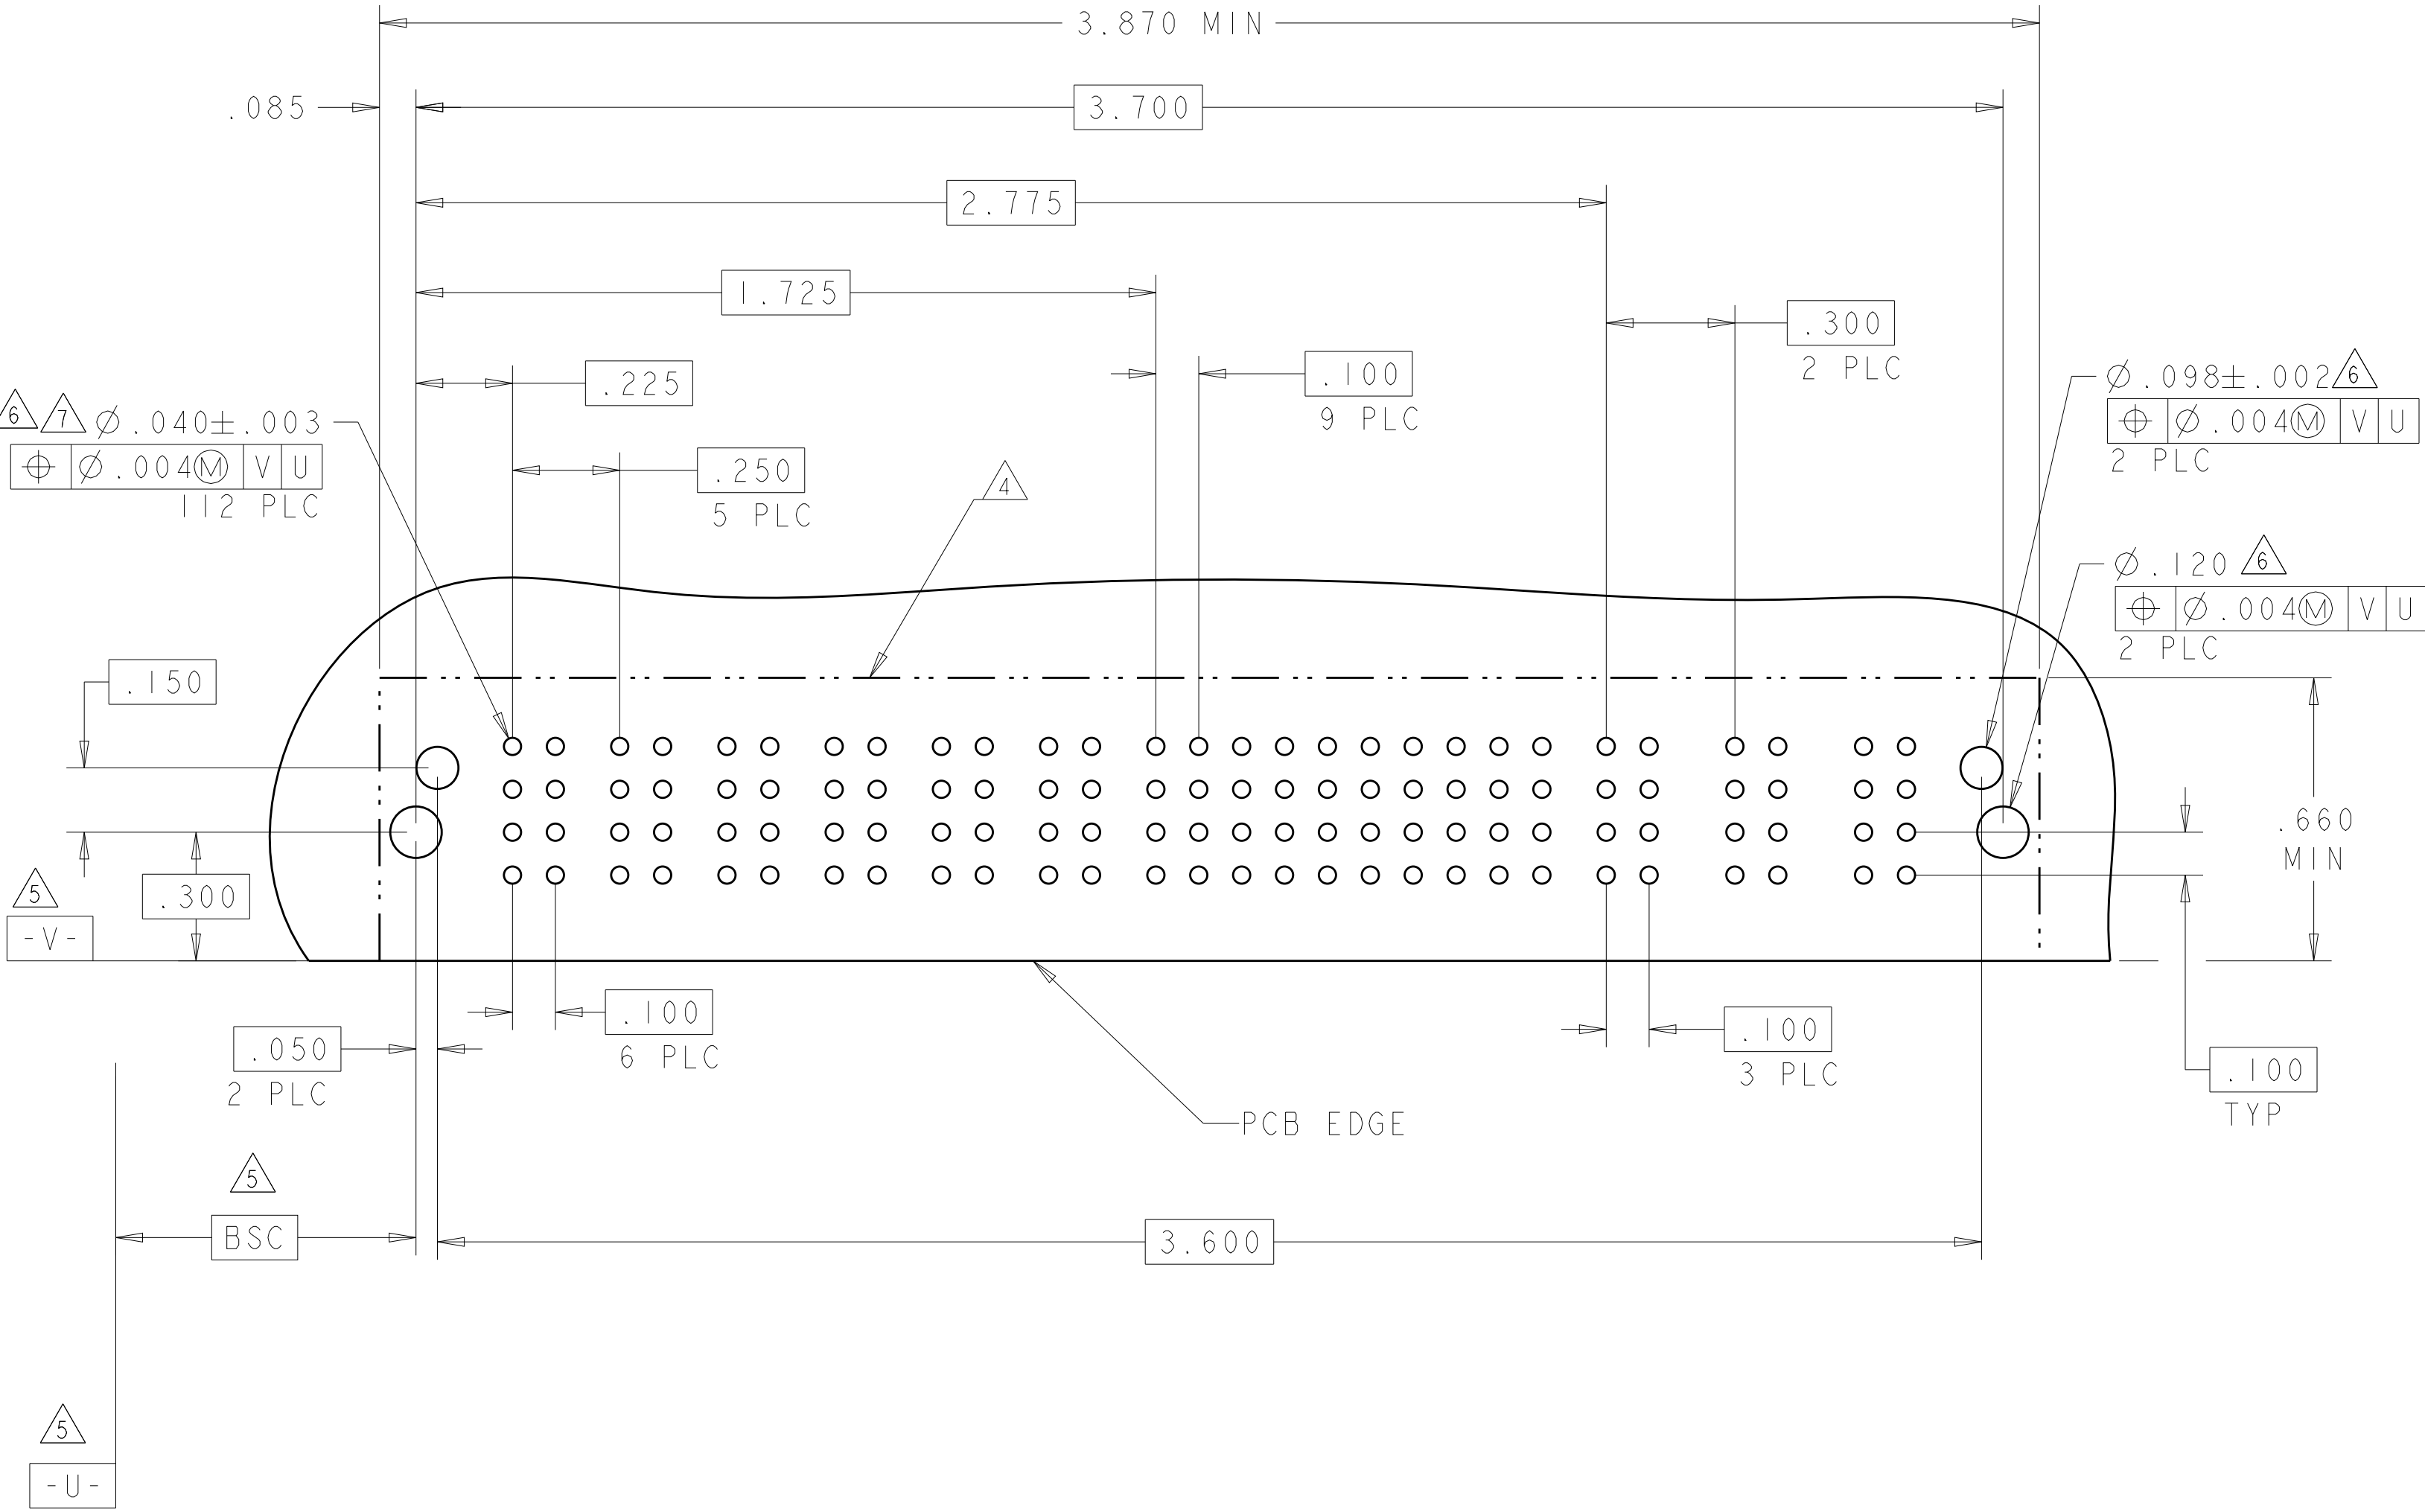

THIS DRAWING IS A CONTROLLED DOCUMENT.

DWN S.ZHAO 10APR2007
CHK S.ZHAO 10APR2007
APVD S.ZHAO -

DIMENSIONS:
INCHES

TOLERANCES UNLESS OTHERWISE SPECIFIED:

0 PLC ±.
1 PLC ±.01
2 PLC ±.01
3 PLC ±.005
4 PLC ±.0020
ANGLES ±2°
FINISH -

MATERIAL -

PRODUCT SPEC 108-2292
APPLICATION SPEC 114-13251
WEIGHT -

CUSTOMER DRAWING

NAME


RIGHT ANGLE WITH SHORT GUIDES AND LP CONTACTS ASSEMBLY MULTI-BEAM XLE

SIZE 100779
CAGE CODE
DRAWING NO. 6450830

RESTRICTED TO -


SCALE 4:1
SHEET 32 OF 42
REV S2

THIS DRAWING IS A CONTROLLED DOCUMENT.		DWN S_ZHAO 10APR2007		 TE Connectivity	
DIMENSIONS: INCHES		CHG S_ZHAO 10APR2007			
		APVD S_ZHAO -			
		TOLERANCES UNLESS OTHERWISE SPECIFIED:		NAME RIGHT ANGLE WITH SHORT GUIDES AND LP CONTACTS ASSEMBLY MULTI-BEAM XLE	
		0 PLC ±.			
		1 PLC ±.			
		2 PLC ±.01			
		3 PLC ±.005		SIZE CAGE CODE DRAWING NO RESTRICTED TO	
		4 PLC ±.0020			
		ANGLES ±?			
		FINISH -			
MATERIAL -		WEIGHT -		A 100779 © 6450830 -	
		CUSTOMER DRAWING		SCALE 4:1 SHEET 33 OF 42 REV S2	

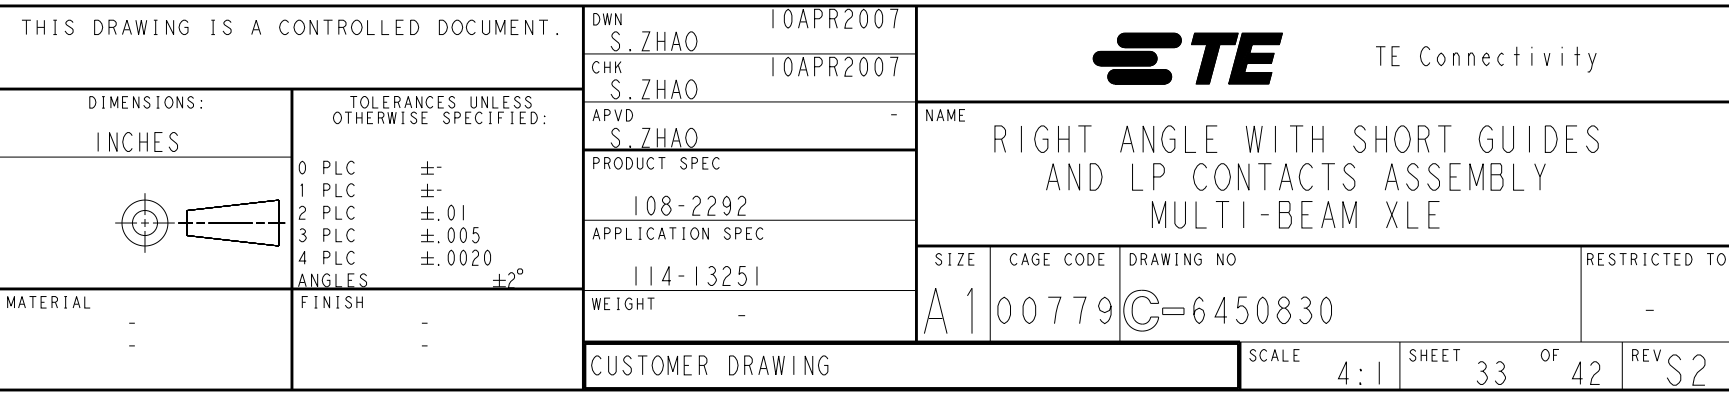


PART NUMBER	ROWS		LOW POWER						SIGNAL																								LOW POWER													
			LP1	LP2	LP3	LP4	LP5	LP6	1	2	3	4	5	6	7	8	9	10	11	12	13	14	15	16	17	18	20	21	22	23	24	LP7	LP8	LP9	LP10											
6-6450830-9	D		LMF	LM	LM	LM	LMF	LM	J	J	J	J	J	J	J	J	J	J	J	J	J	J	J	J	J	J	J	J	J	J	J	J	J	LMF	LM	LM	LM									
	C								K	K	K	K	K	K	K	K	K	K	K	K	K	K	K	K	K	K	K	K	K	K	K	K	K						K	K	K	K	K	K		
	B								N	N	N	N	N	N	N	N	N	N	N	N	N	N	N	N	N	N	N	N	N	N	N	N	N						N	N	N	N	N	N	N	N
	A								S	S	S	S	S	S	S	S	S	S	S	S	S	S	S	S	S	S	S	S	S	S	S	S	S						S	S	S	S	S	S	S	S
6LP + 96S + 4LP	


[illegible]

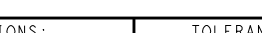THIS DRAWING IS A CONTROLLED DOCUMENT.		DWN S. ZHAO 10APR2007 CHG S. ZHAO 10APR2007 APP'D S. ZHAO		 TE Connectivity	
DIMENSIONS: INCHES		TOLERANCES UNLESS OTHERWISE SPECIFIED:		NAME RIGHT ANGLE WITH SHORT GUIDES AND LP CONTACTS ASSEMBLY MULTI-BEAM XLE	
		0.010 0.010 0.005 0.020 0.010		PRODUCT SPEC 108-2292 APPLICATION SPEC 114-13251	
MATERIAL -		FINISH -		SIZE CAGE CODE DRAWING NO A100779 C6450830	
WEIGHT -		CUSTOMER DRAWING -		RESTRICTED TO -	
				SCALE 4:1 SHEET 34 OF 42 REV S	

Timing diagram for the 4-bit parallel adder showing the sequence of operations for adding 203 and 3P. The diagram shows four 8-bit registers (A, B, C, D) and their outputs. The sequence is:

- Load 203 into register A (0.300).
- Load 3P into register B (0.350).
- Add B to A, result in C (0.250).
- Add C to B, result in D (0.275).

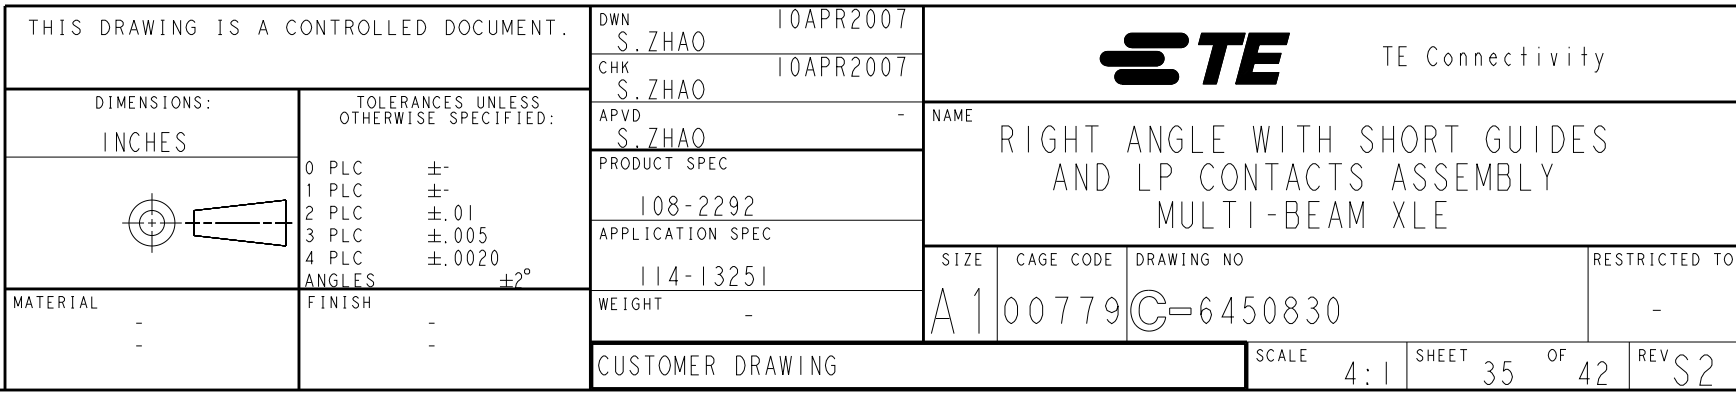


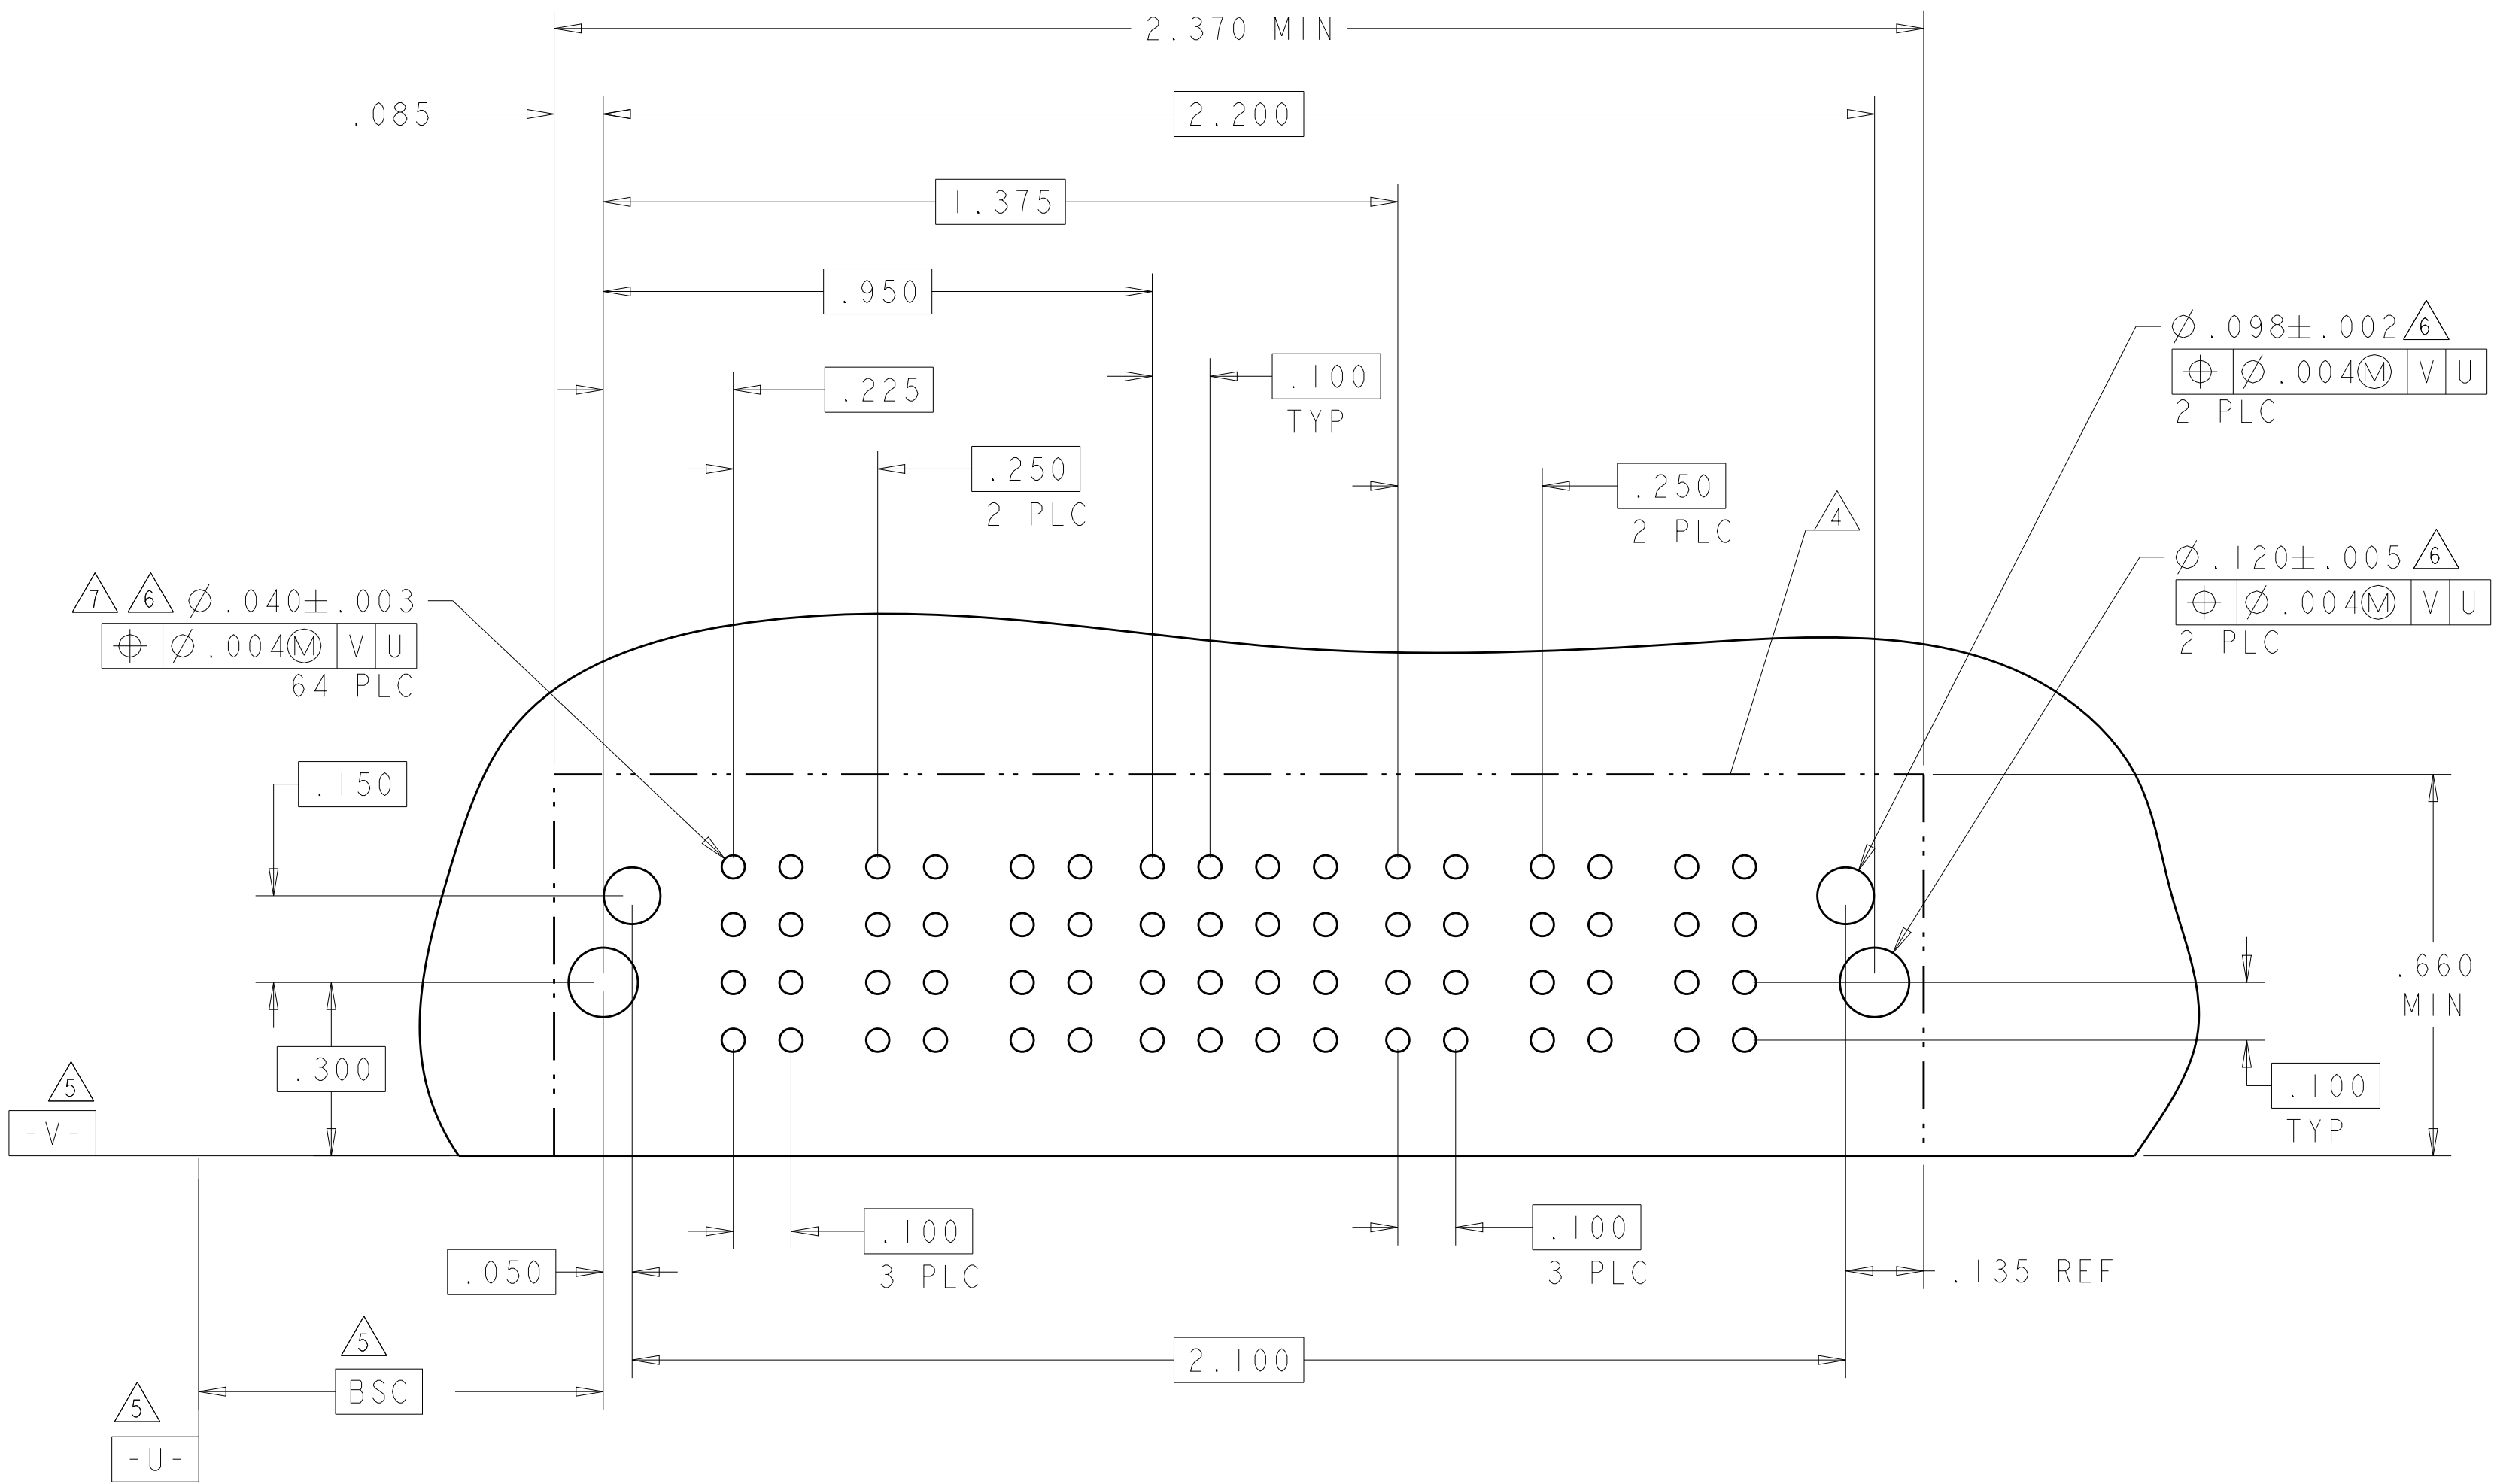[illegible]4805 (3/11)

LOC	DIST	REVISIONS					
ES	00	P	LTR	DESCRIPTION	DATE	DWN	APVD
		-		SEE SHEET 1	-	-	-


PART NUMBER	ROWS		LOW POWER			SIGNAL			LOW POWER				
			LP1	LP2	LP3	1	2	3	LP4	LP5	LP6	LP7	
7-6450830-6	D		LM	LM	LM	J	J	J	LM	LM	LM	LM	
	C					K	K	K					
	B					N	N	N					
	A					S	S	S					
3LP + 12S + 4LP													

R3

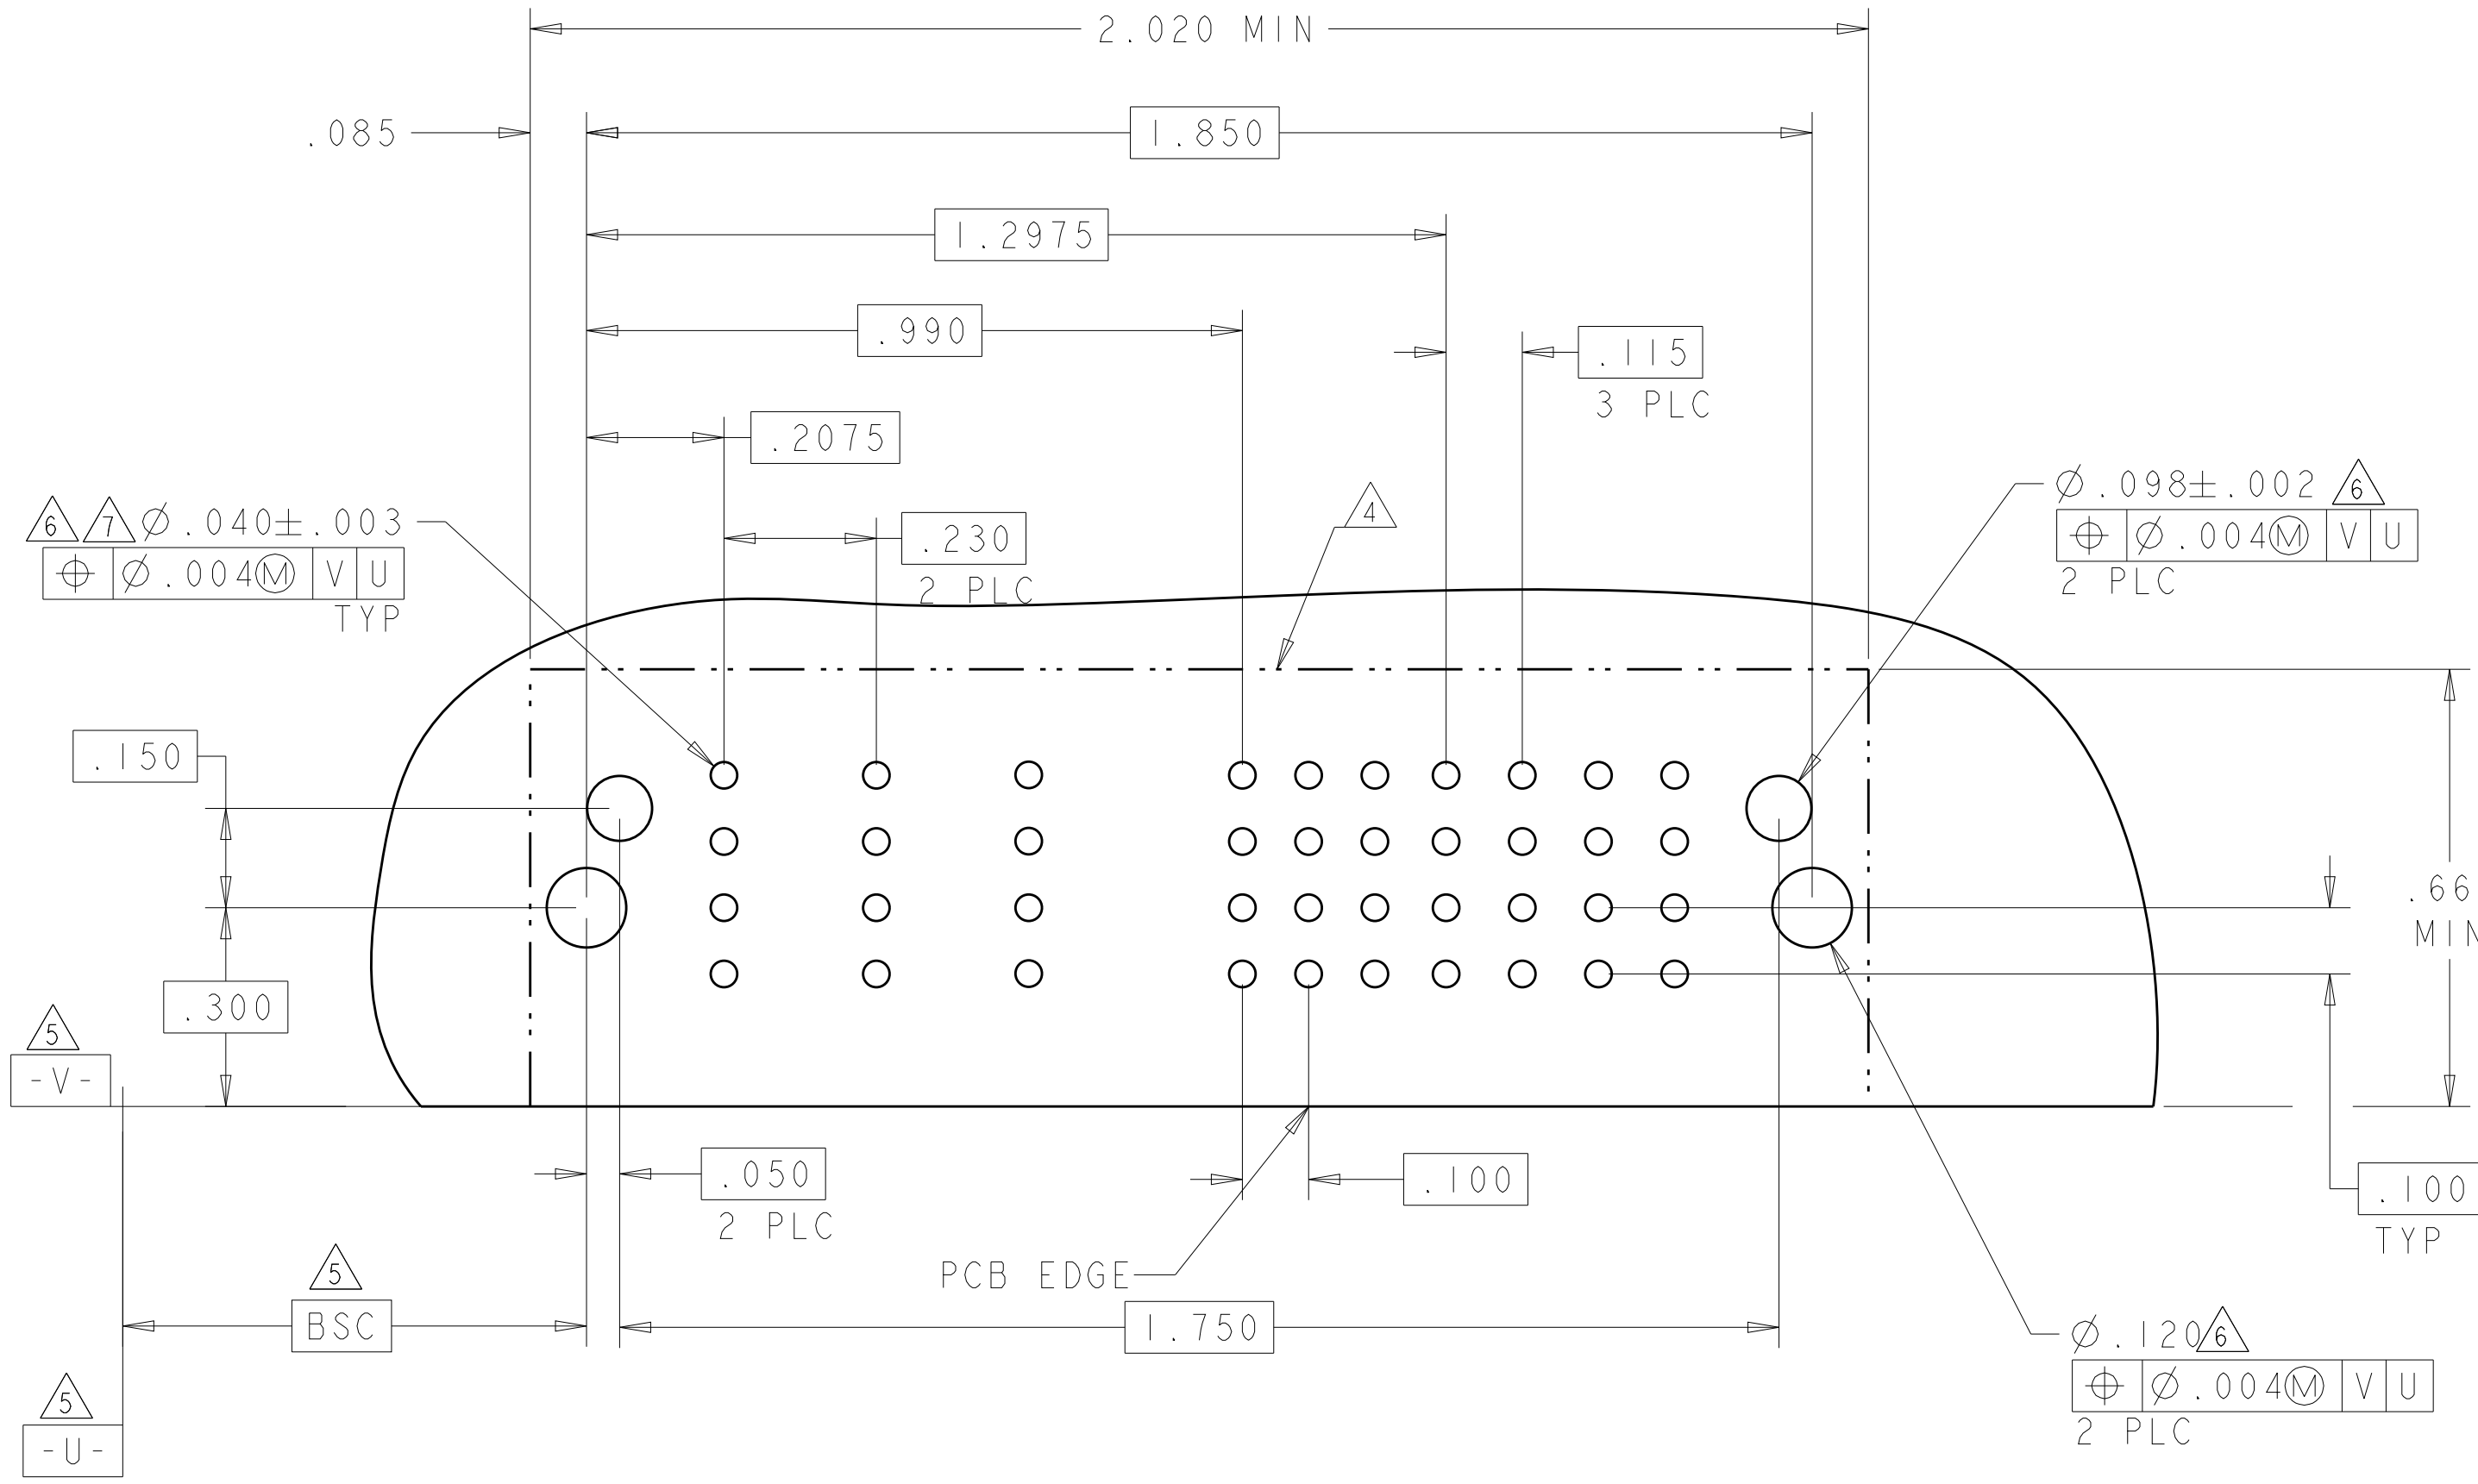

PART NUMBER	ROWS		POWER				SIGNAL												POWER	
			P1	P2	P3	P4	1	2	3	4	5	6	7	8	9	10	11	12	P4	
7-6450830-7	D		TM	TM	TM	TM	E			E	J		J		J	E		E	TM	
	C						F	F	F	F		K		K		F		F		
	B						G		G		N		N		N	G		N		
	A						H	H	H	H	H		S		H		H			
4P + 48S + 1P																				

BLANK SIGNAL PINS ARE UNLOADED PINS

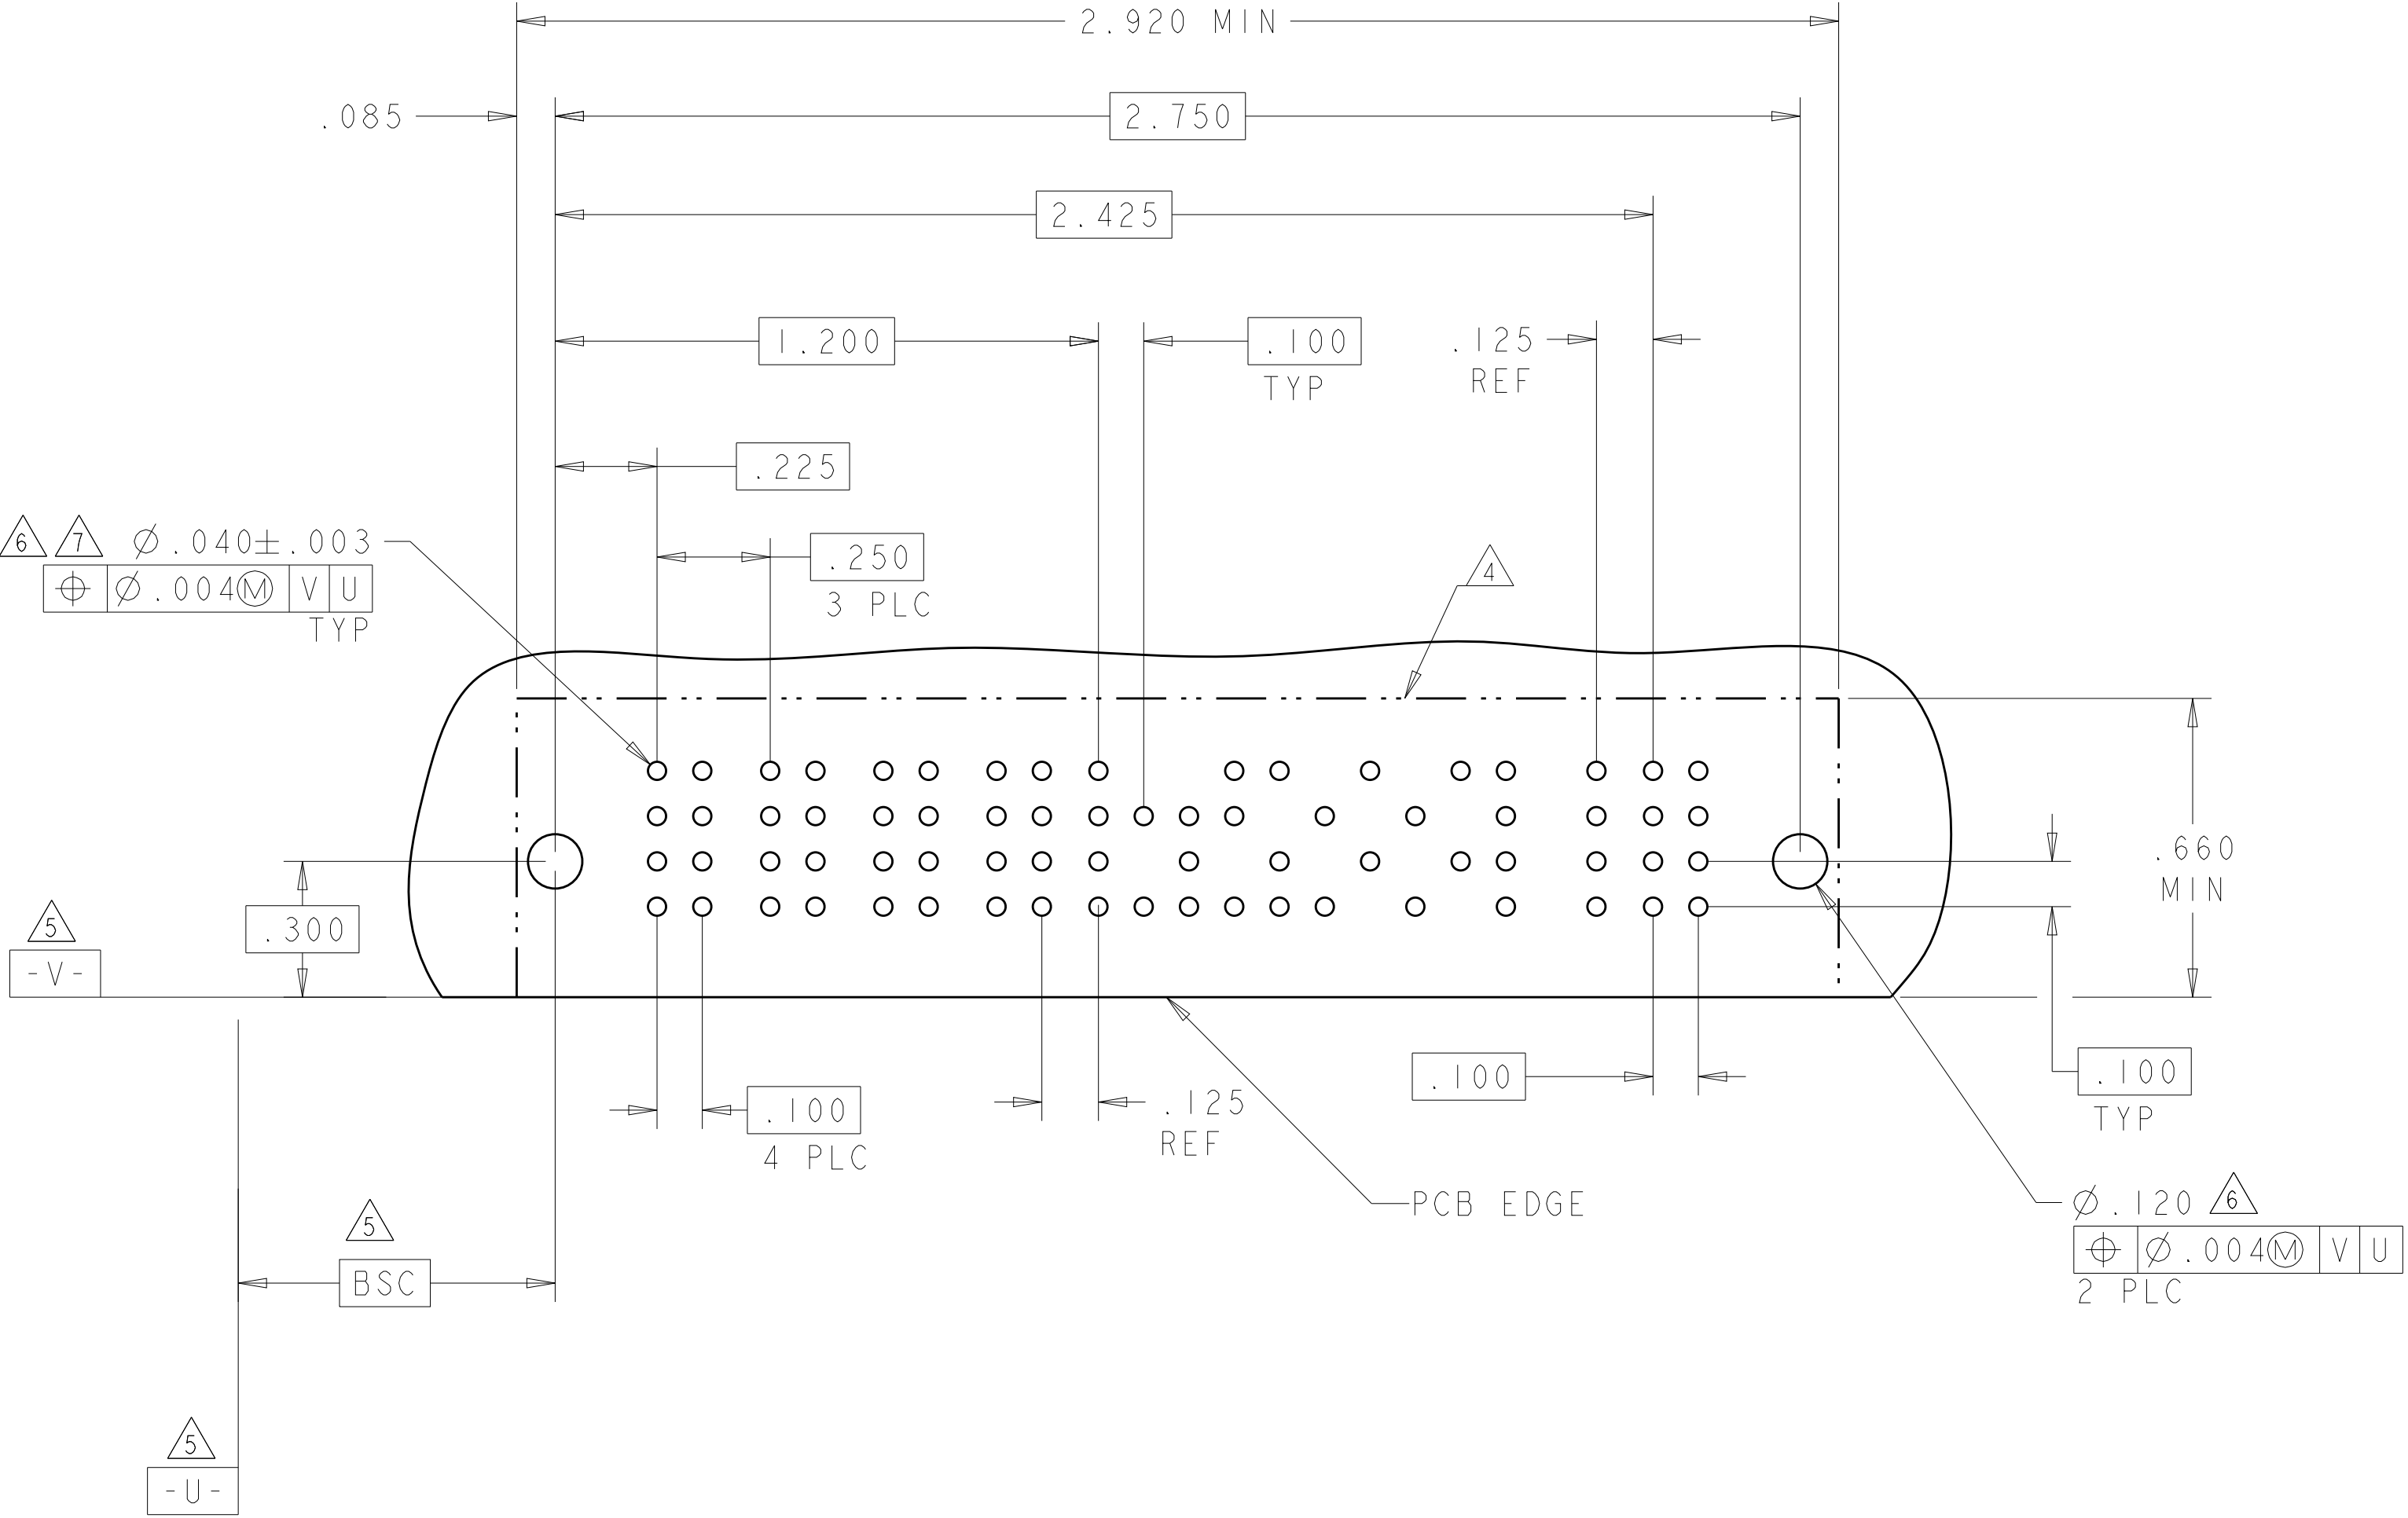

THIS DRAWING IS A CONTROLLED DOCUMENT.

DWN S.ZHAO 10APR2007
CHK S.ZHAO 10APR2007
APVD S.ZHAO -

DIMENSIONS:
INCHES

TOLERANCES UNLESS OTHERWISE SPECIFIED:

0 PLC ±"
1 PLC ±.01
2 PLC ±.01
3 PLC ±.005
4 PLC ±.0020
ANGLES ±.0020
FINISH

MATERIAL

-

PRODUCT SPEC

108-2292

APPLICATION SPEC

114-13251

WEIGHT

-

CUSTOMER DRAWING

SCALE 4:1

NAME

RIGHT ANGLE WITH SHORT GUIDES AND LP CONTACTS ASSEMBLY MULTI-BEAM XLE

SIZE

A1

CAGE CODE

6450830

DRAWING NO

100779

RESTRICTED TO

-

SHEET

37


OF

42

REV

S2

PART NUMBER	ROWS		LOW POWER												SIGNAL															POWER				
			LP1	LP2	LP3	LP4	LP5	LP6	LP7	LP8	LP9	LP10	LP12	1	2	3	4	5	6	7	8	9	10	11	12	13	14	15	P1	P2	P3	P4		
7-6450830-8	D		LM	LM	LM	LM	LM	LM	LM	LM	LM	LM	LM	J	J	J	J	J	J	J	J	J	J	J	J	J	J	TM	TM	TM	TM			
	K													K	K	K	K	K	K	K	K	K	K	K	K	K	K						K	
	N													N	N	N	N	N	N	N	N	N	N	N	N	N	N						N	N
	S													S	S	S	S	S	S	S	S	S	S	S	S	S	S						S	S
12LP + 60S + 4P																																		

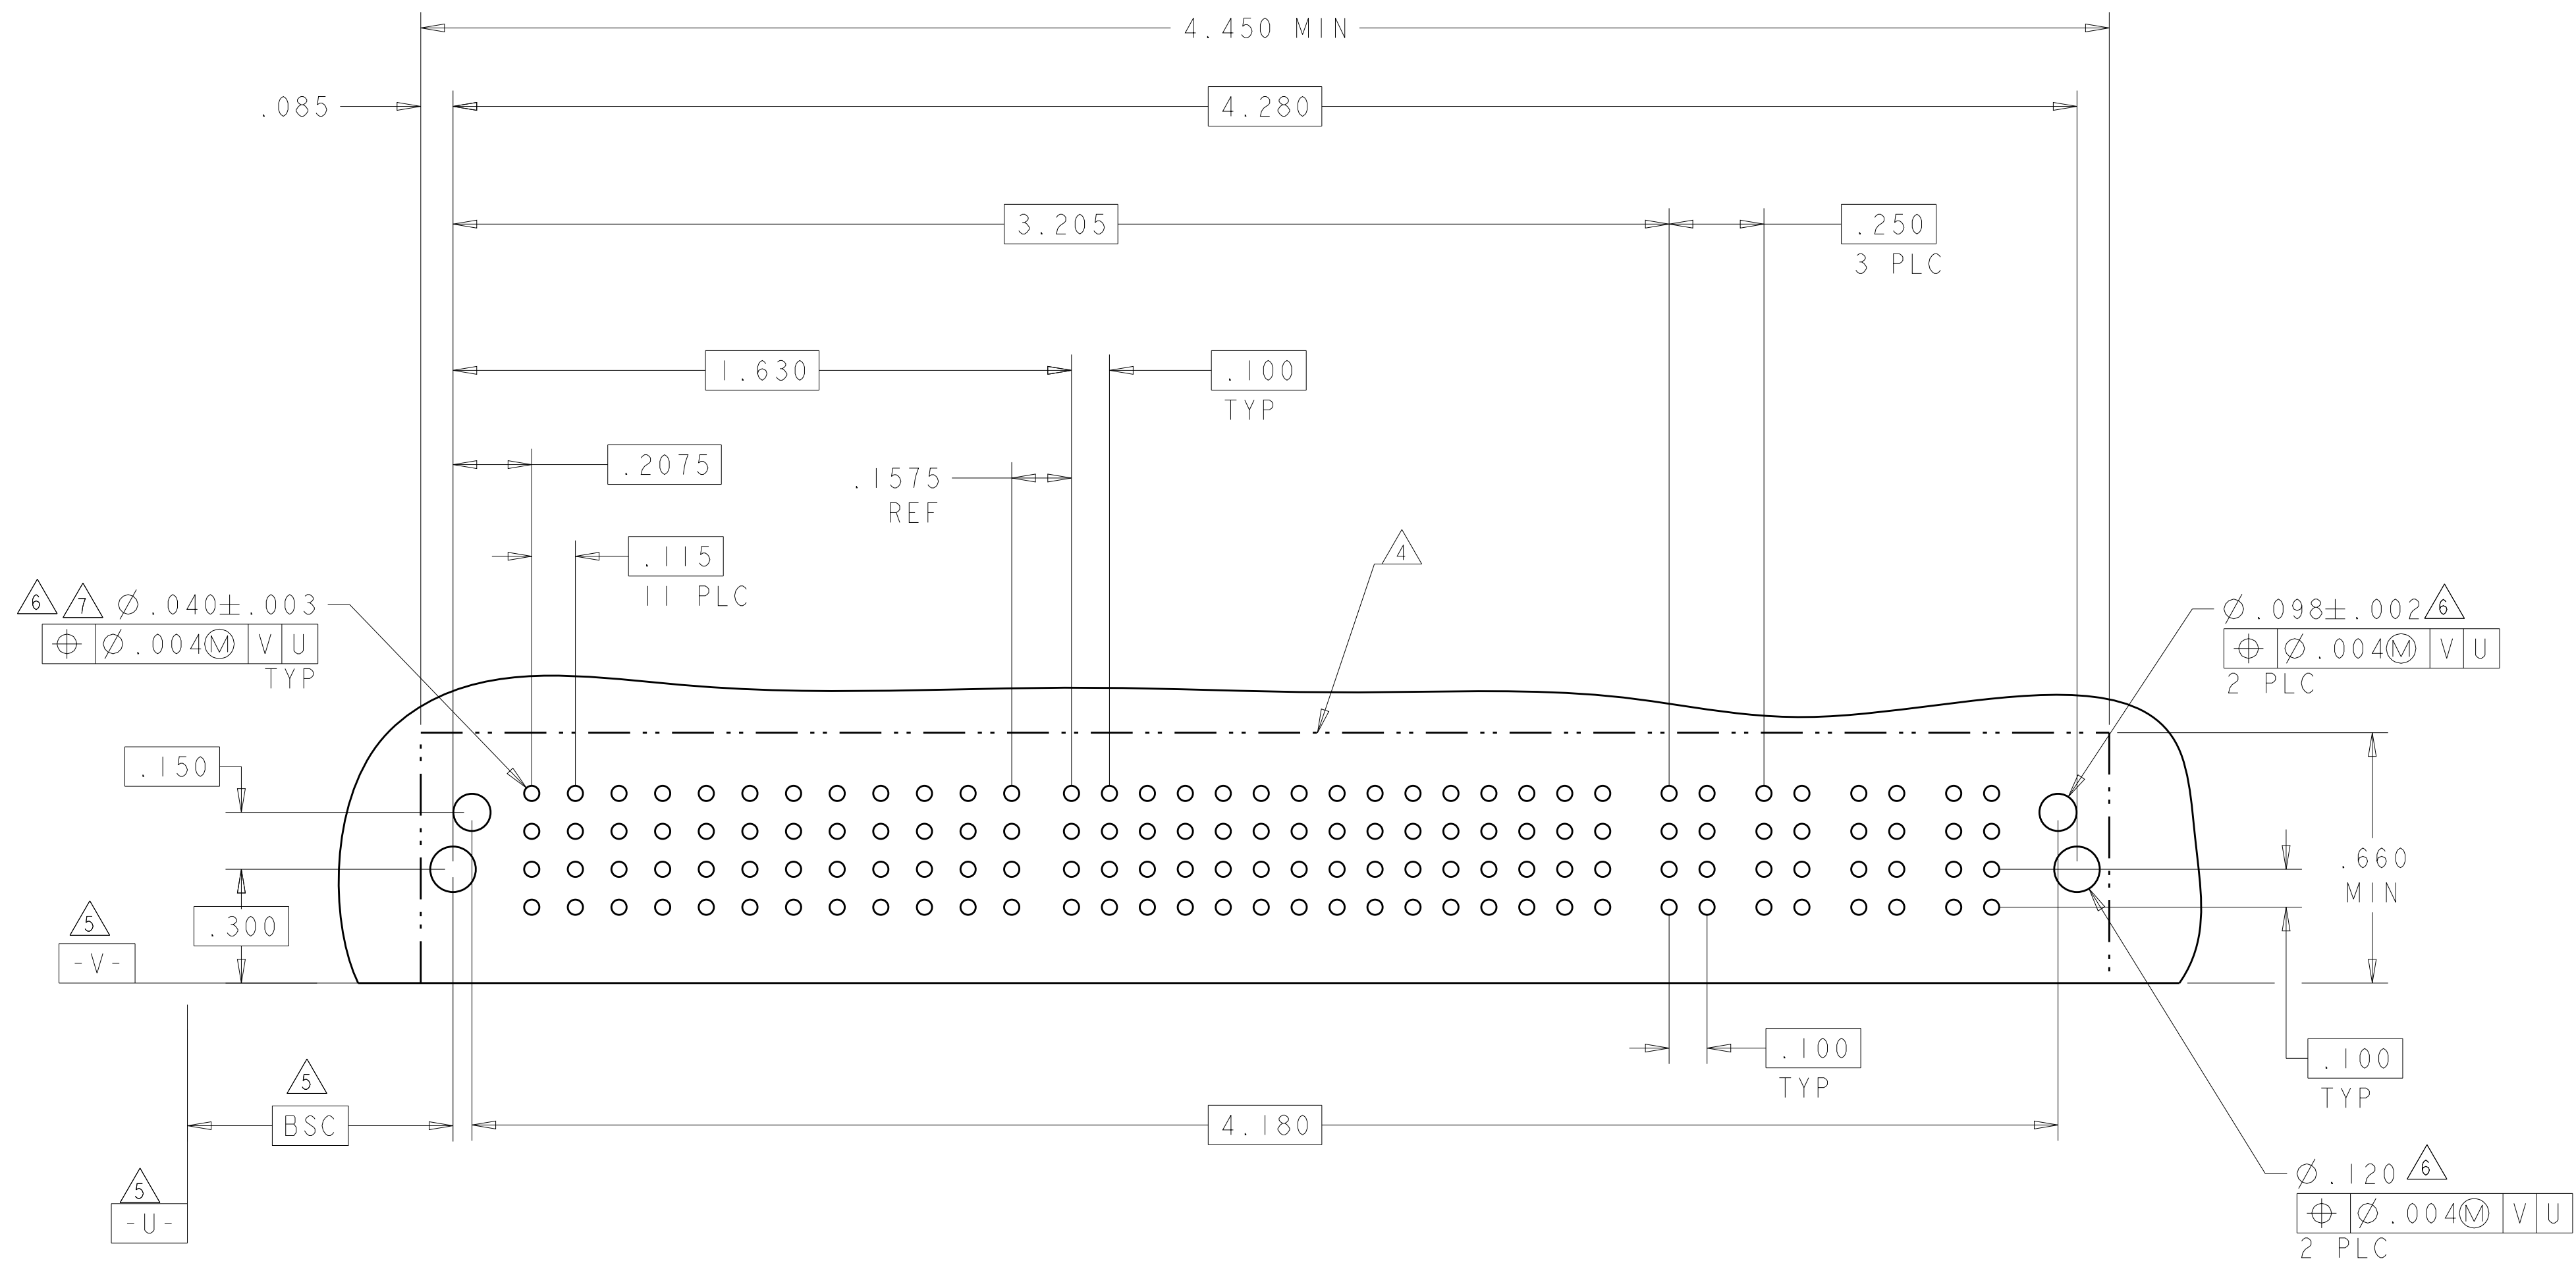

THIS DRAWING IS A CONTROLLED DOCUMENT.		DWN S_ZHAO 10APR2007		 TE Connectivity	
DIMENSIONS:		CHN S_ZHAO 10APR2007			
INCHES		APVD S_ZHAO -			
		TOLERANCES UNLESS OTHERWISE SPECIFIED:		NAME RIGHT ANGLE WITH SHORT GUIDES AND LP CONTACTS ASSEMBLY MULTI-BEAM XLE	
0 PLC ± 1 PLC ± 2 PLC ±.01 3 PLC ±.005 4 PLC ±.0020 ANGLES ±?°		PRODUCT SPEC 108-2292			
MATERIAL -		APPLICATION SPEC 114-13251			
FINISH -		WEIGHT -		SIZE CAGE CODE DRAWING NO RESTRICTED TO A 100779 © 6450830 -	
CUSTOMER DRAWING		SCALE 4:1		SHEET 38 OF 42 REV S2	

4.570 MIN

.085

4.400

2.575

.250
6 PLC

1.950

.100
TYP

.225

.250
6 PLC

$\triangle$ $\triangle$ $\triangle$ $\phi .040 \pm .003$
 $\oplus$ $\phi .004$ $\textcircled{M}$ V U
TYP

.150

.300

5
-V-

PCB EDGE

.050
2 PLC

.100
7 PLC

.100
7 PLC

.100
TYP

.660
MIN

$\phi .098 \pm .002$ $\triangle$ $\triangle$
 $\oplus$ $\phi .004$ $\textcircled{M}$ V U
2 PLC


$\phi .120$ $\triangle$ $\triangle$
 $\oplus$ $\phi .004$ $\textcircled{M}$ V U
2 PLC

5
-U-

BSC


4.300

4805 (3/11)

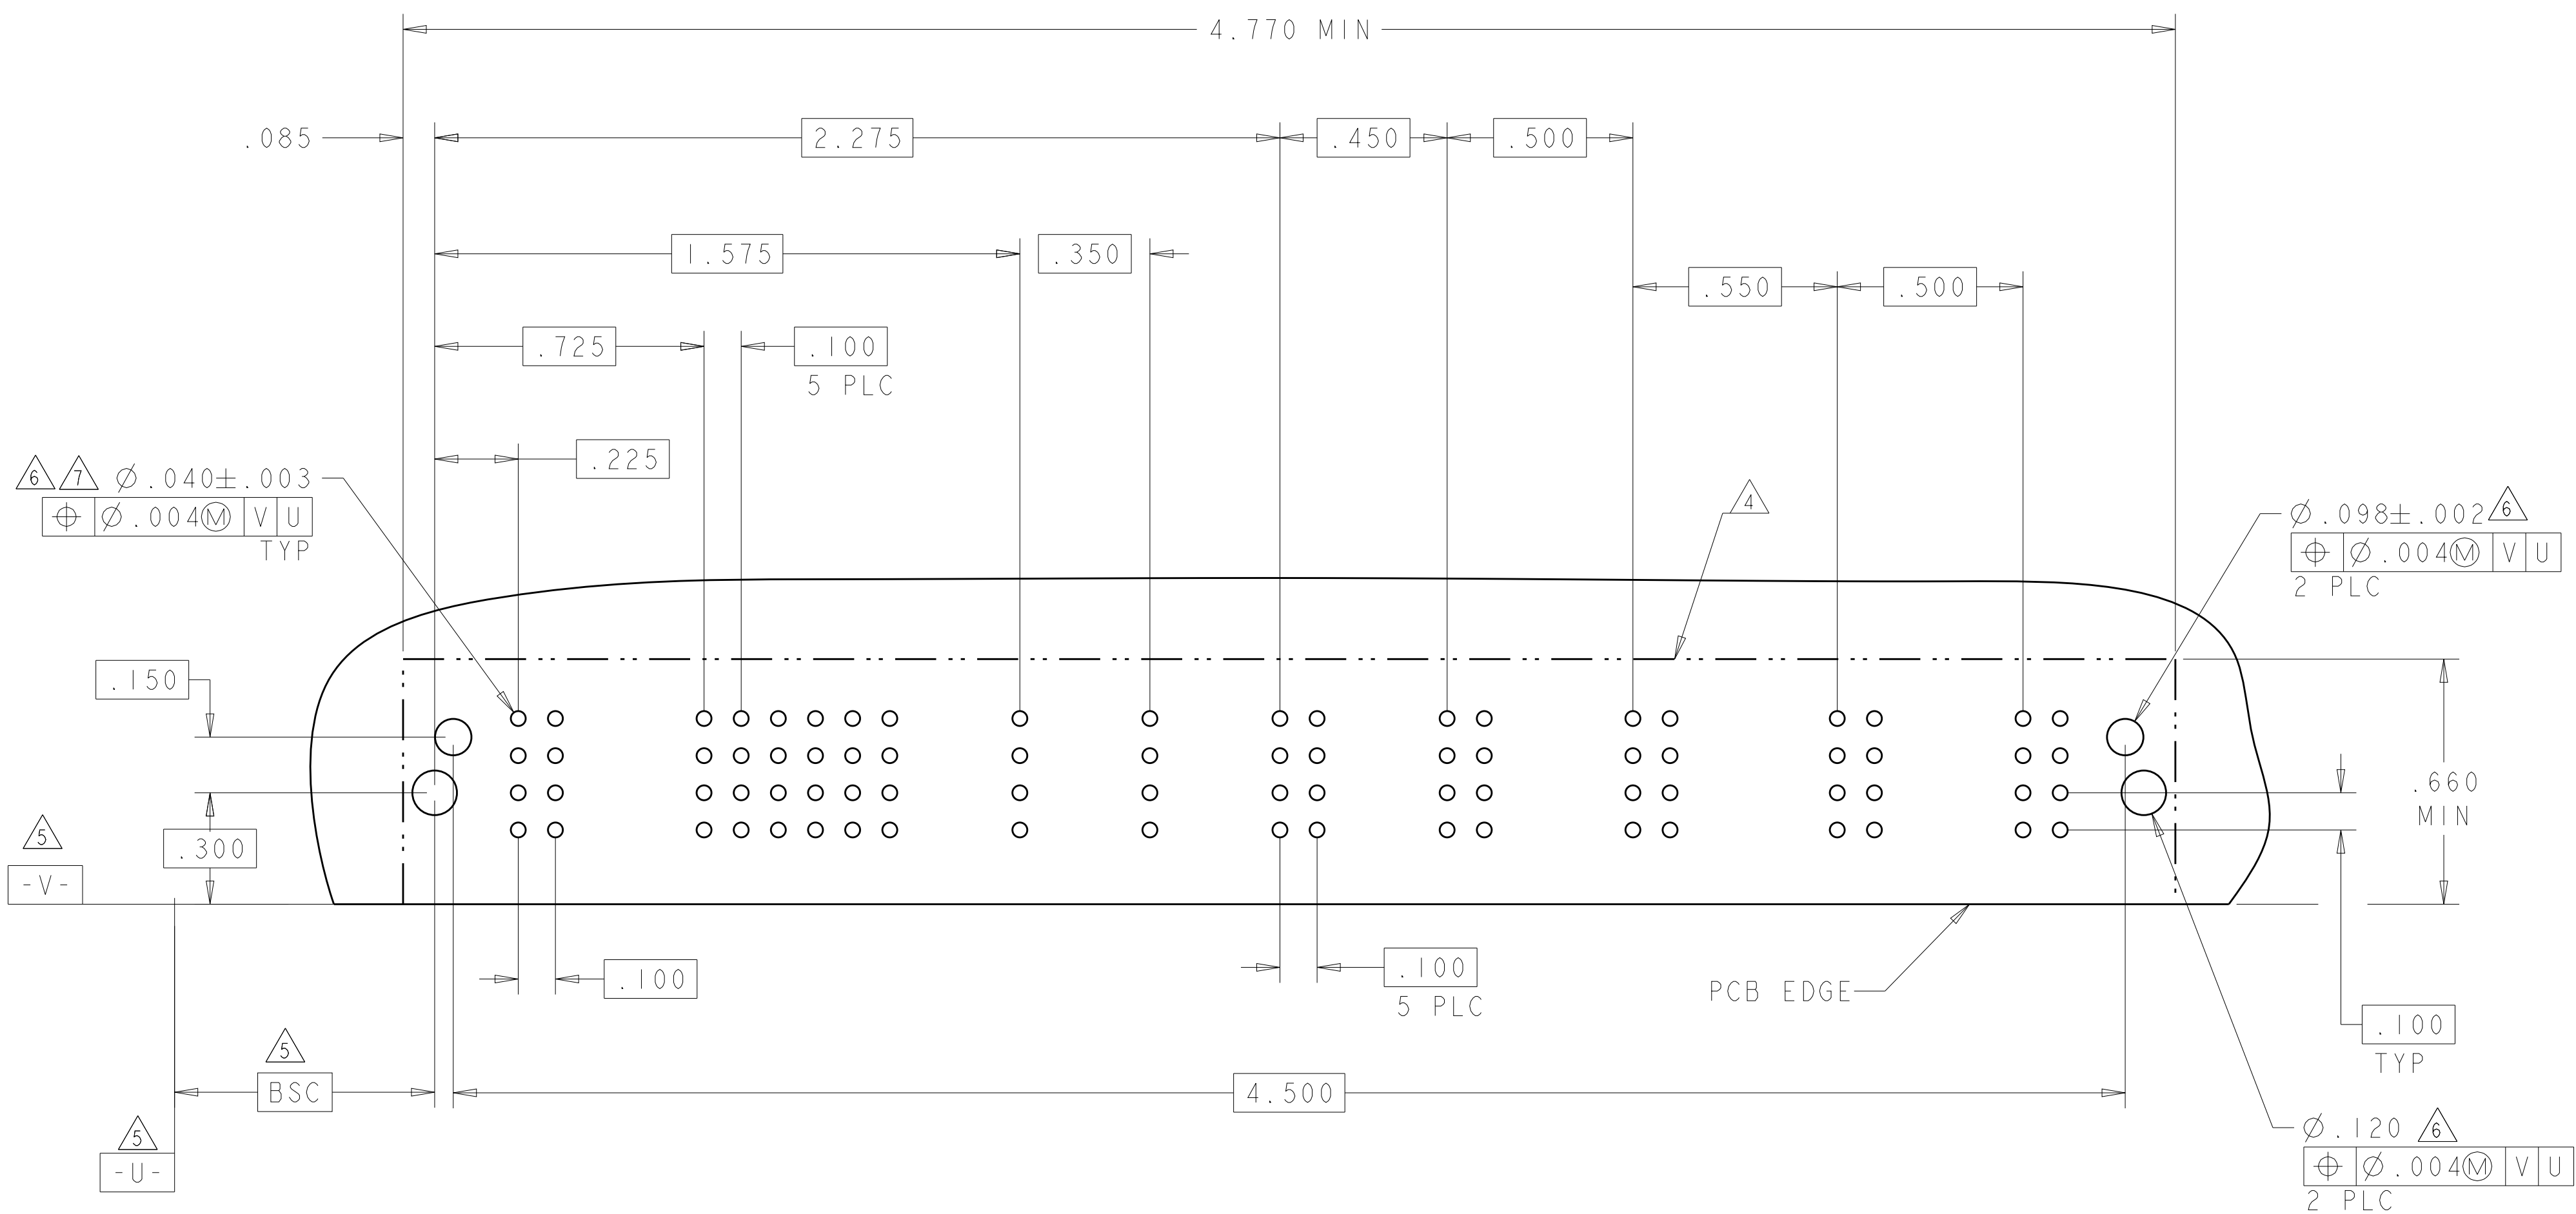4805 (3/11)

LOC	DIST	REVISIONS					
ES	00	P	LTR	DESCRIPTION	DATE	DWN	APVD
		-		SEE SHEET 1	-	-	-

PART NUMBER	ROWS		POWER			SIGNAL				POWER			
			P1	P2	P3	1	2	3	4	P4	P5	P6	
8-6450830-0	D		TM	TM	TM	J	J	J	J	TM	TM	TM	
	K					K	K	K					
	N					N	N	N					
	S					S	S	S					
3ACP + 16S + 3P													

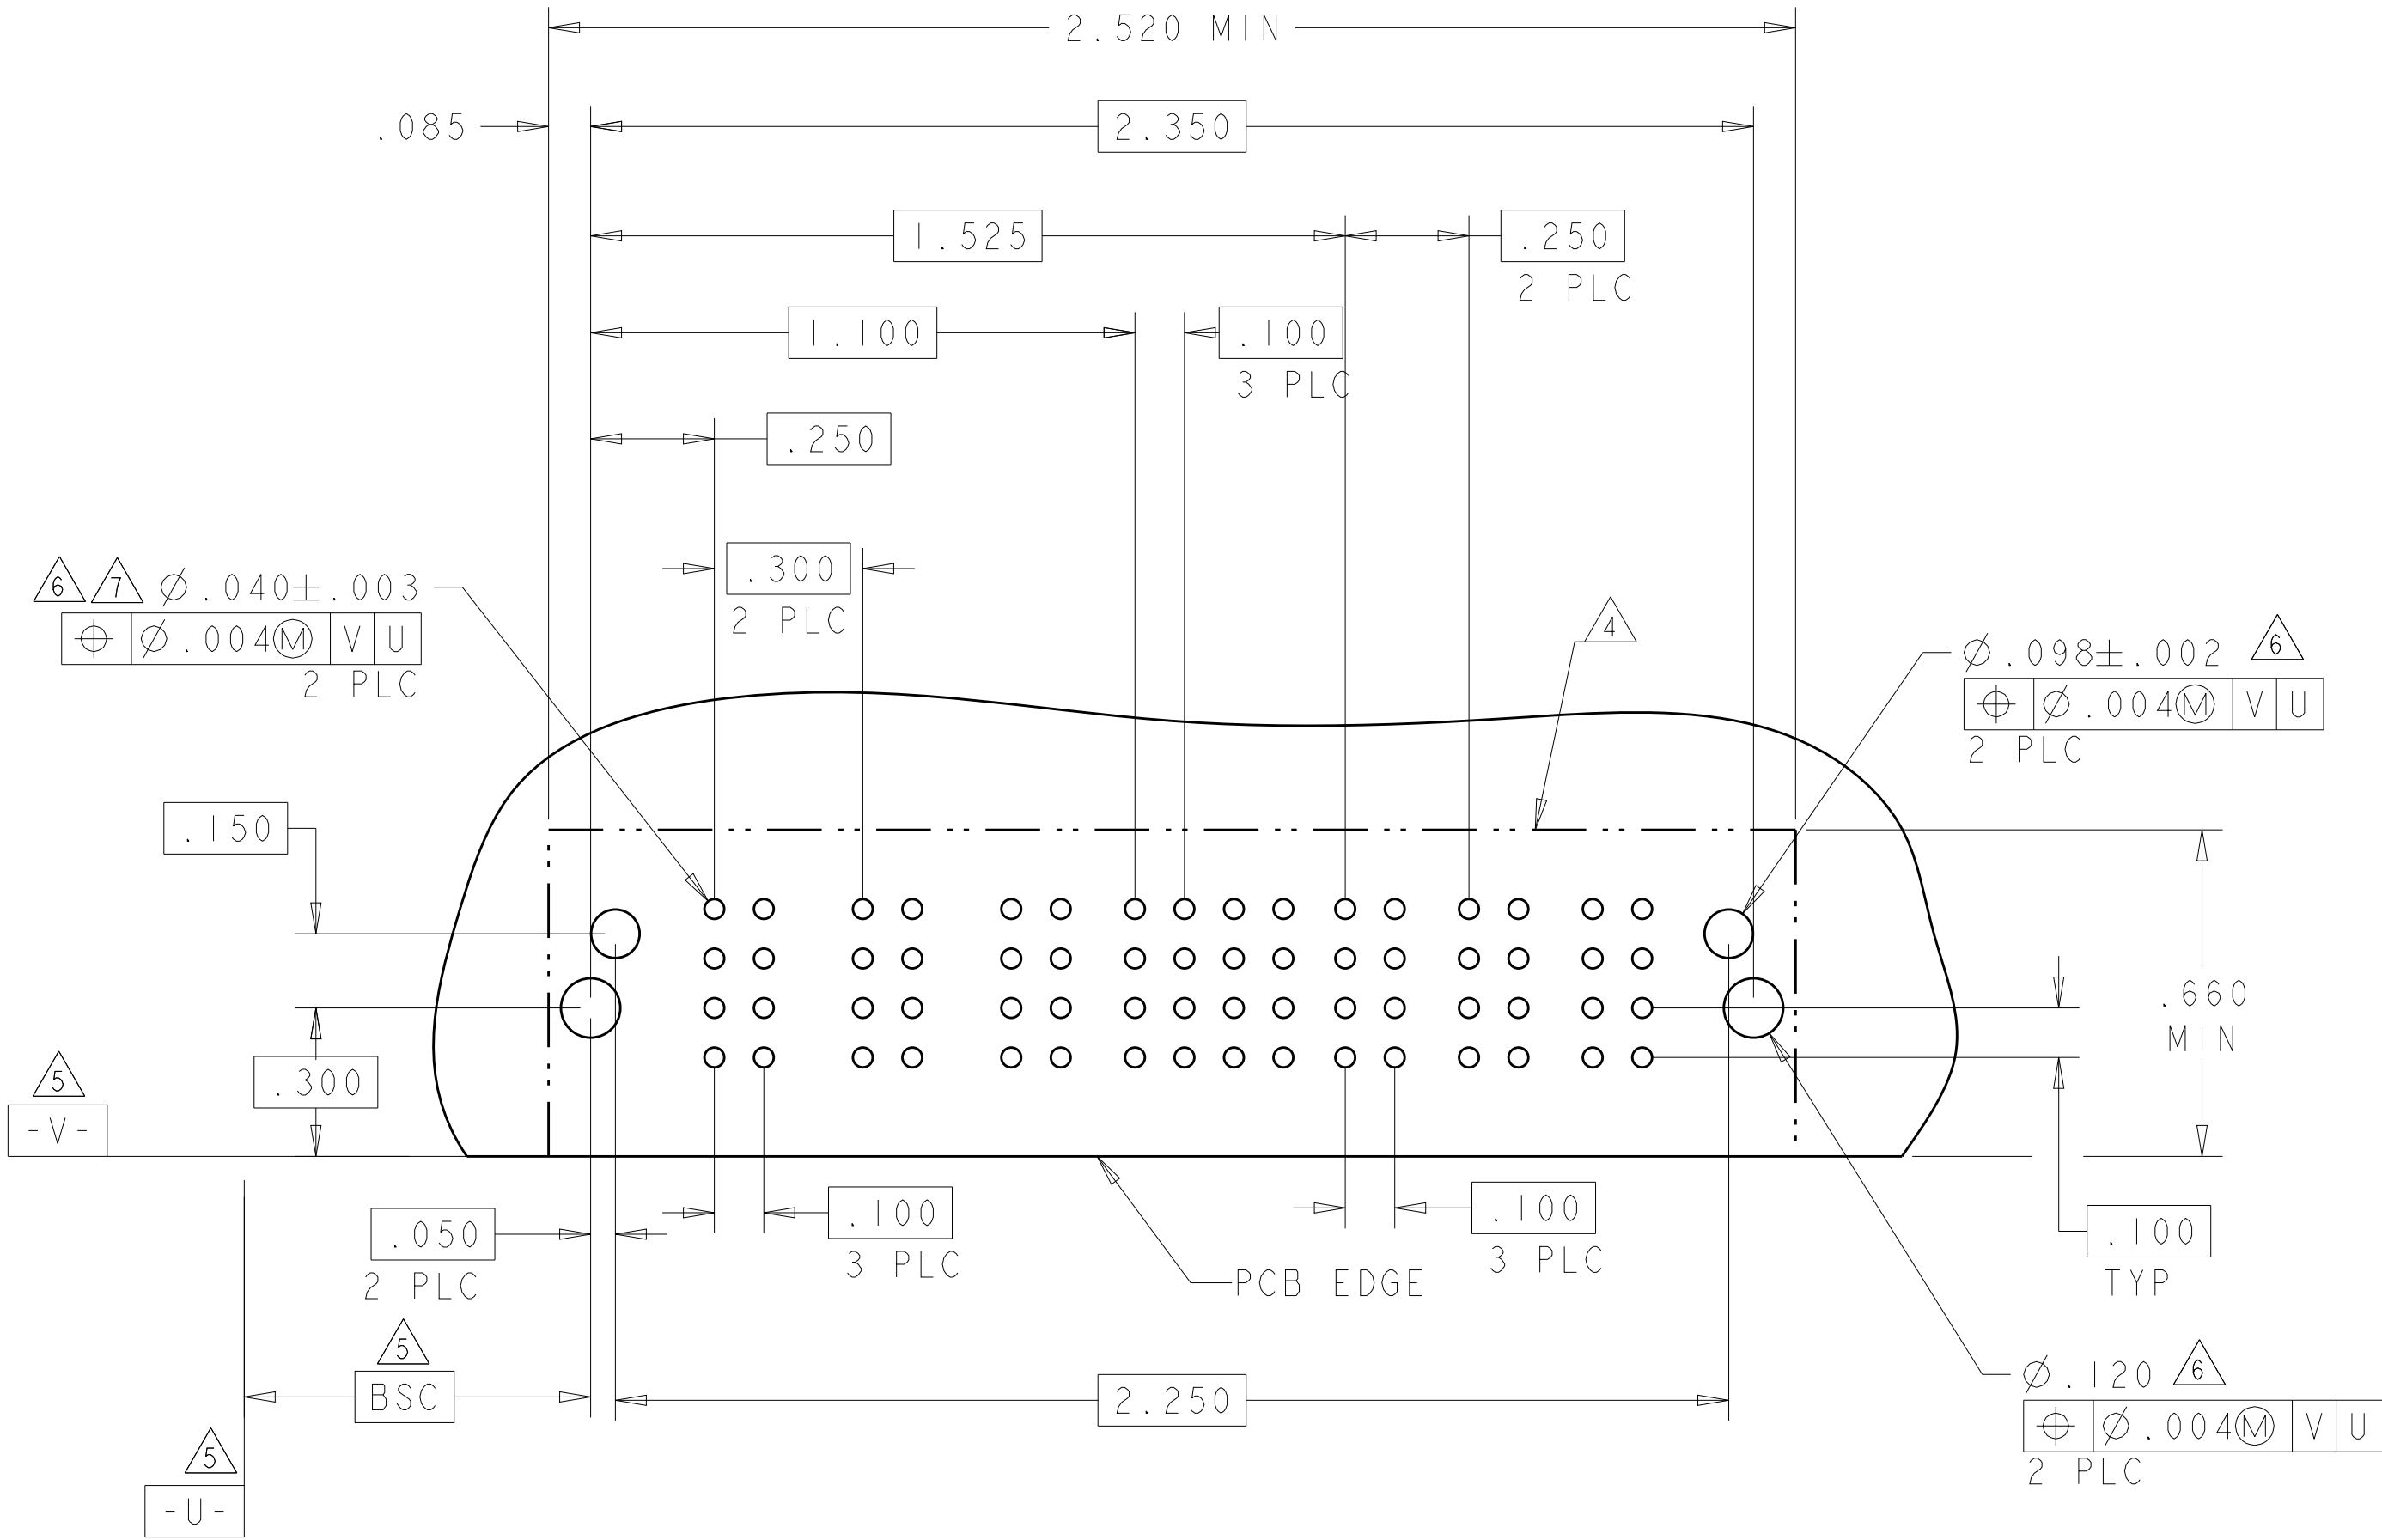


THIS DRAWING IS A CONTROLLED DOCUMENT.		DWN S.ZHAO	10APR2007		
		CHK S.ZHAO	10APR2007		
DIMENSIONS: INCHES		TOLERANCES UNLESS OTHERWISE SPECIFIED:		NAME	
		0 PLC ±"		PRODUCT SPEC	
		1 PLC ±.01		108-2292	
		2 PLC ±.01		APPLICATION SPEC	
		3 PLC ±.005		114-13251	
		4 PLC ±.0020		WEIGHT	
		ANGLES ±2°		CUSTOMER DRAWING	
MATERIAL		FINISH		SCALE 4:1	
				SHEET 41 OF 42	
				REV S2	

LOC	DIST	REVISIONS					
ES	00	P	LTR	DESCRIPTION	DATE	DWN	APVD
			-	SEE SHEET 1	-	-	-

PART NUMBER	ROWS		LOW POWER									SIGNAL									POWER	LOW POWER																											
			LP1	LP2	LP3	LP4	LP5	LP6	LP7	LP8	LP9	1	2	3	4	5	6	7	8	9		PI	LP10	LP11	LP12	LP13	LP14	LP15	LP16	LP17	LP18	LP19	LP20	LP21	LP22	LP23	LP24		LP25										
8-6450830-2	D											E	E	E	E	E	-	-	E	E	TM																												
	C											F	F	F	F	F	G	-	-	F		F																											
	B		LM	LM	LM	LMF	-	LMF	LM	LM	LM	G	G	G	G	G	-	-	G	G			-	-	LML	LML	LML	LML		LML	LML	LML	LML	-	LML	LML	LML	LML											
	A		HD										H	H	H	H	H	-	-	H		H																		HD									
9LP + 36S + 1P + 16LP	

- NO CONTACTS LOADED

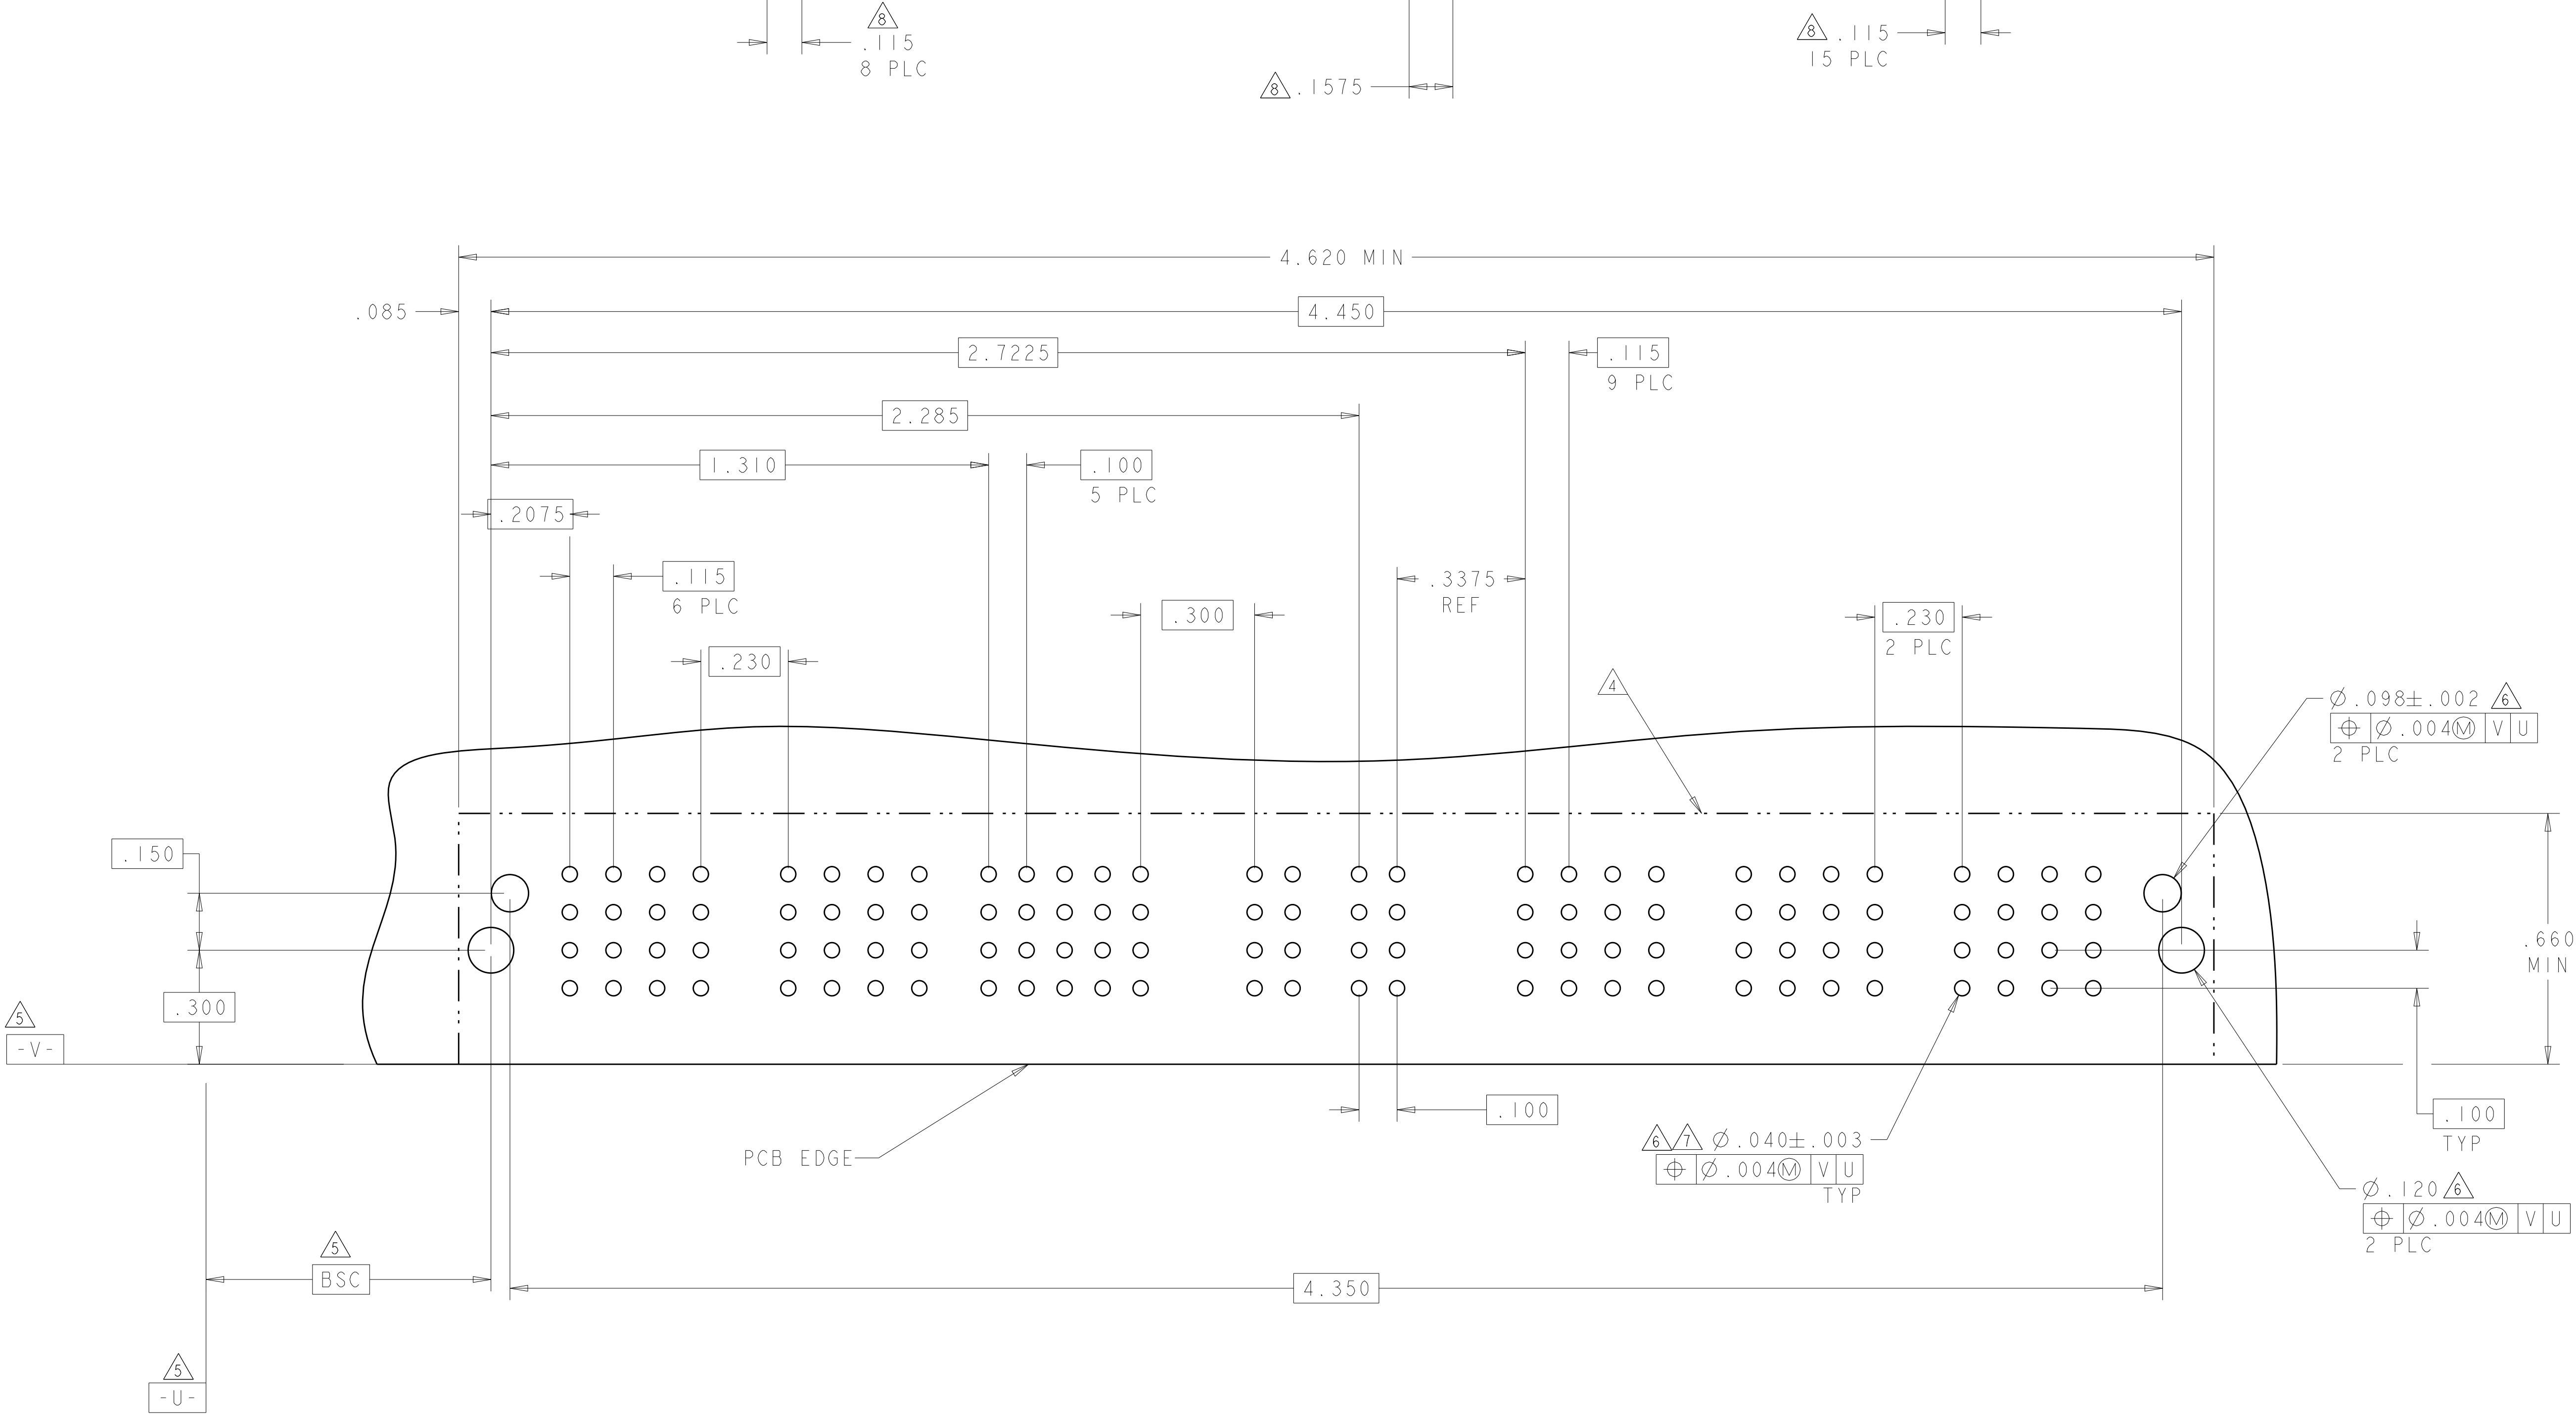

THIS DRAWING IS A CONTROLLED DOCUMENT.

DWN

S. ZHAO

10APR2007

CHK

S. ZHAO

10APR2007

APVD

S. ZHAO

-

DIMENSIONS:

INCHES

TOLERANCES UNLESS OTHERWISE SPECIFIED:

0 PLC ±.01

1 PLC ±.01

2 PLC ±.01

3 PLC ±.005

4 PLC ±.0020

ANGLES ±.2°

FINISH

MATERIAL

-

PRODUCT SPEC

108-2292

APPLICATION SPEC

114-13251

WEIGHT

-

CUSTOMER DRAWING

NAME

RIGHT ANGLE WITH SHORT GUIDES AND LP CONTACTS ASSEMBLY MULTI-BEAM XLE

SIZE

A1

CAGE CODE

00779

DRAWING NO

6450830

RESTRICTED TO

-

SCALE

4:1

SHEET

42

OF

42

REV

S2

TE Connectivity

Данный компонент на территории Российской Федерации

Вы можете приобрести в компании MosChip.

Для оперативного оформления запроса Вам необходимо перейти по данной ссылке:

<http://moschip.ru/get-element>

Вы можете разместить у нас заказ для любого Вашего проекта, будь то серийное производство или разработка единичного прибора.

В нашем ассортименте представлены ведущие мировые производители активных и пассивных электронных компонентов.

Нашей специализацией является поставка электронной компонентной базы двойного назначения, продукции таких производителей как XILINX, Intel (ex.ALTERA), Vicor, Microchip, Texas Instruments, Analog Devices, Mini-Circuits, Amphenol, Glenair.

Сотрудничество с глобальными дистрибьюторами электронных компонентов, предоставляет возможность заказывать и получать с международных складов практически любой перечень компонентов в оптимальные для Вас сроки.

На всех этапах разработки и производства наши партнеры могут получить квалифицированную поддержку опытных инженеров.

Система менеджмента качества компании отвечает требованиям в соответствии с ГОСТ Р ИСО 9001, ГОСТ РВ 0015-002 и ЭС РД 009

Офис по работе с юридическими лицами:

105318, г.Москва, ул.Щербаковская д.3, офис 1107, 1118, ДЦ «Щербаковский»

Телефон: +7 495 668-12-70 (многоканальный)

Факс: +7 495 668-12-70 (доб.304)

E-mail: info@moschip.ru

Skype отдела продаж:

moschip.ru

moschip.ru_4

moschip.ru_6

moschip.ru_9