
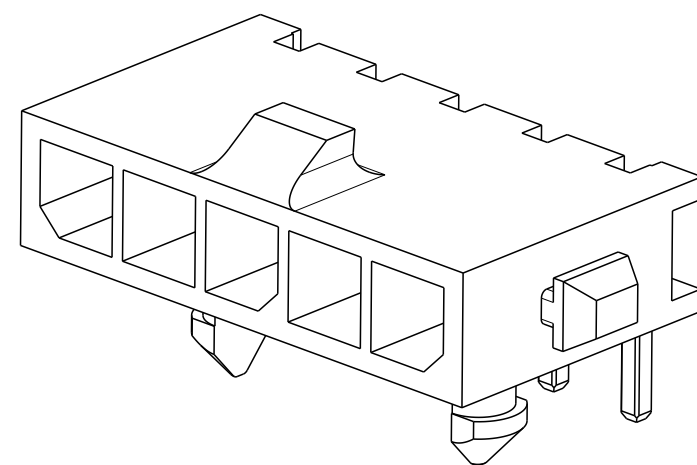
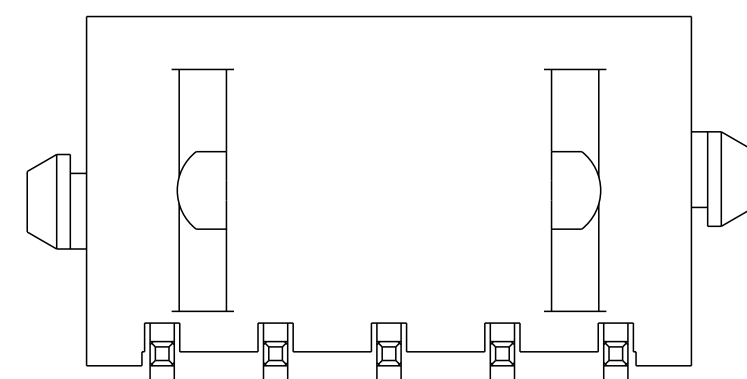


LOC	DIST	REVISIONS					
CM	00	P	LTR	DESCRIPTION	DATE	DWN	APVD
			A2	REVISED PER ECR-16-011506	23JUN2017	NK	CX

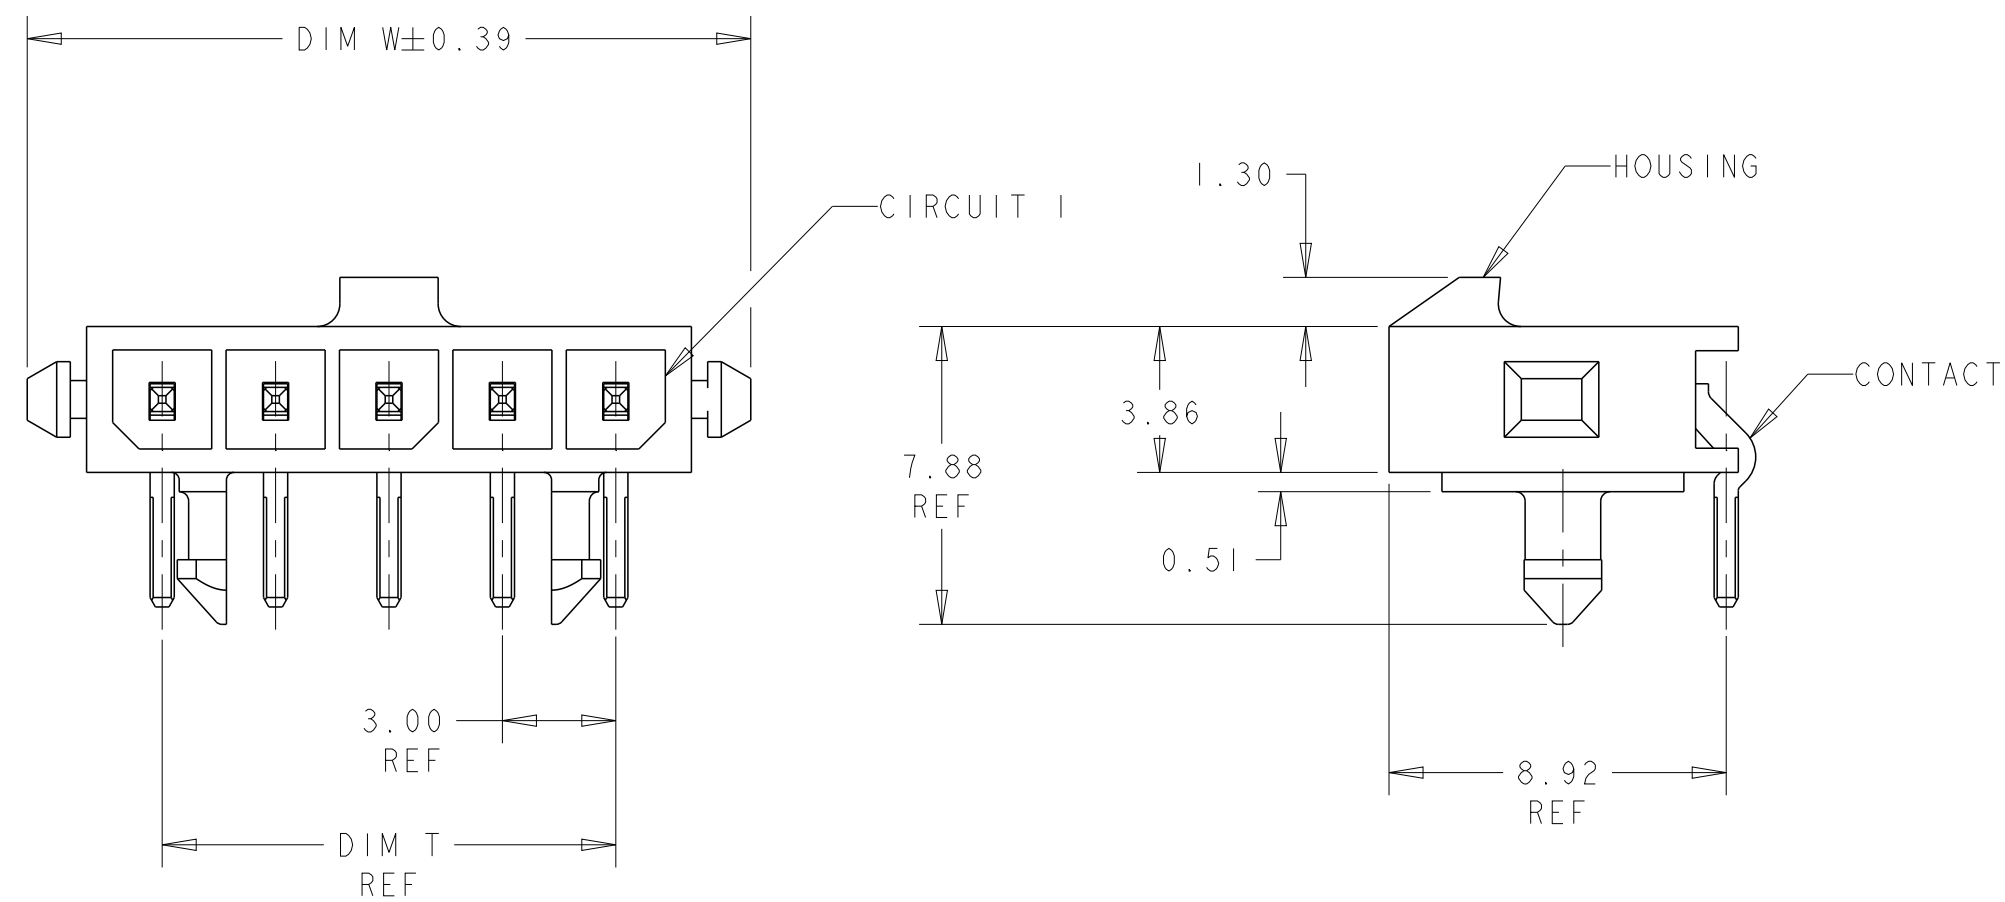

- 1 MATERIAL: CONTACTS - BRASS
HOUSING - UL 94V-O RATED HIGH TEMP NYLON, COLOR BLACK.
- 2 PLATING: CONTACTS - 0.38 μ m MINIMUM GOLD ON MATING END,
2.54 μ m MINIMUM TIN LEAD ON SOLDER TAILS, BOTH OVER
1.27 μ m MINIMUM NICKEL.
- 4 RECOMMENDED PC BOARD THICKNESS OF 1.57.
- 5 PLATING: CONTACTS - 0.38 μ m MINIMUM GOLD ON MATING END,
2.54 μ m MINIMUM MATTE TIN ON SOLDER TAILS, BOTH OVER
1.27 μ m MINIMUM NICKEL.

	33.00	28.70	33.00	40.14	12	3-1445089-2
	30.00	25.70	30.00	37.14	11	3-1445089-1
	27.00	22.70	27.00	34.14	10	3-1445089-0
	24.00	19.70	24.00	31.14	9	2-1445089-9
	21.00	16.70	21.00	28.14	8	2-1445089-8
	18.00	13.70	18.00	25.14	7	2-1445089-7
	15.00	10.70	15.00	22.14	6	2-1445089-6
	12.00	7.70	12.00	19.14	5	2-1445089-5
	9.00	4.70	9.00	16.14	4	2-1445089-4
	-	-	6.00	13.14	3	2-1445089-3
	-	-	3.00	10.14	2	2-1445089-2

SUPERSEDED BY 3-1445089-2		33.00	28.70	33.00	40.14	12	~~+1445089-2-~~
SUPERSEDED BY 3-1445089-1		30.00	25.70	30.00	37.14	11	~~+1445089-1-~~
SUPERSEDED BY 3-1445089-0		27.00	22.70	27.00	34.14	10	~~+1445089-0-~~
SUPERSEDED BY 2-1445089-9		24.00	19.70	24.00	31.14	9	~~+445089-9-~~
SUPERSEDED BY 2-1445089-8		21.00	16.70	21.00	28.14	8	~~+445089-8-~~
SUPERSEDED BY 2-1445089-7		18.00	13.70	18.00	25.14	7	~~+445089-7-~~
SUPERSEDED BY 2-1445089-6		15.00	10.70	15.00	22.14	6	~~+445089-6-~~
SUPERSEDED BY 2-1445089-5		12.00	7.70	12.00	19.14	5	~~+445089-5-~~
SUPERSEDED BY 2-1445089-4		9.00	4.70	9.00	16.14	4	~~+445089-4-~~
SUPERSEDED BY 2-1445089-3		-	-	6.00	13.14	3	~~+445089-3-~~
SUPERSEDED BY 2-1445089-2		-	-	3.00	10.14	2	~~+445089-2-~~


FINISH	DIM Z	DIM V	DIM T	DIM W	NO. OF POSN	PART NUMBER
--------	-------	-------	-------	-------	----------------	-------------

THIS DRAWING IS A CONTROLLED DOCUMENT.		DWN J. ROOT 09OCT2000		 TE Connectivity	
		CHK K. WHITAKER 17-APR-2001			
DIMENSIONS: mm		TOLERANCES UNLESS OTHERWISE SPECIFIED:		NAME RIGHT ANGLE THRU HOLE HEADER ASSY, 0.38 MIC GOLD CONTACTS, WITH PLASTIC HOLDDOWNS, SGL ROW, MICRO MATE-N-LOK™	
		APVD C. JONES 17-APR-2001			
		PRODUCT SPEC -			
		APPLICATION SPEC -			
MATERIAL		WEIGHT -		SIZE A2	CAGE CODE 00779
 SEE TABLE -		FINISH		DRAWING NO C-1445089	RESTRICTED TO -
				SCALE 5:1	SHEET 1
				OF 2	REV A2


LOC	DIST	REVISIONS					
		P	LTR	DESCRIPTION	DATE	DWN	APVD
CM	00		-	SEE SHEET 1	-	-	-

D


C

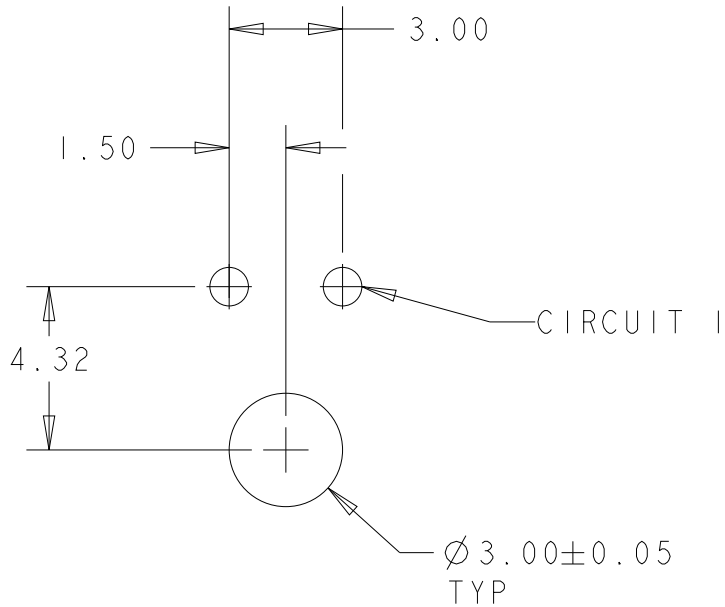

PCB LAYOUT FOR 2 POSITION 
COMPONENT SIDE

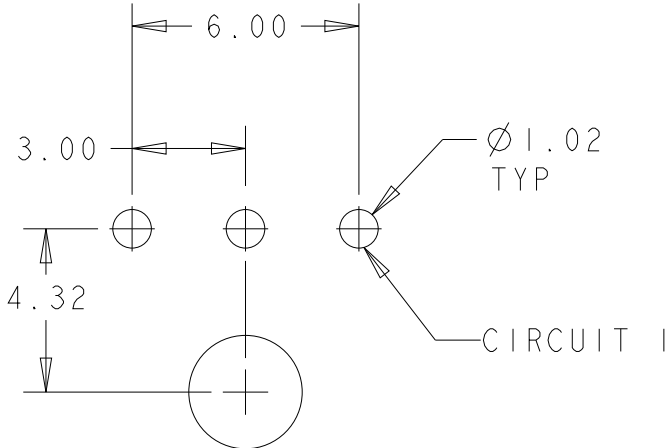


PCB LAYOUT FOR 3 POSITION 
COMPONENT SIDE

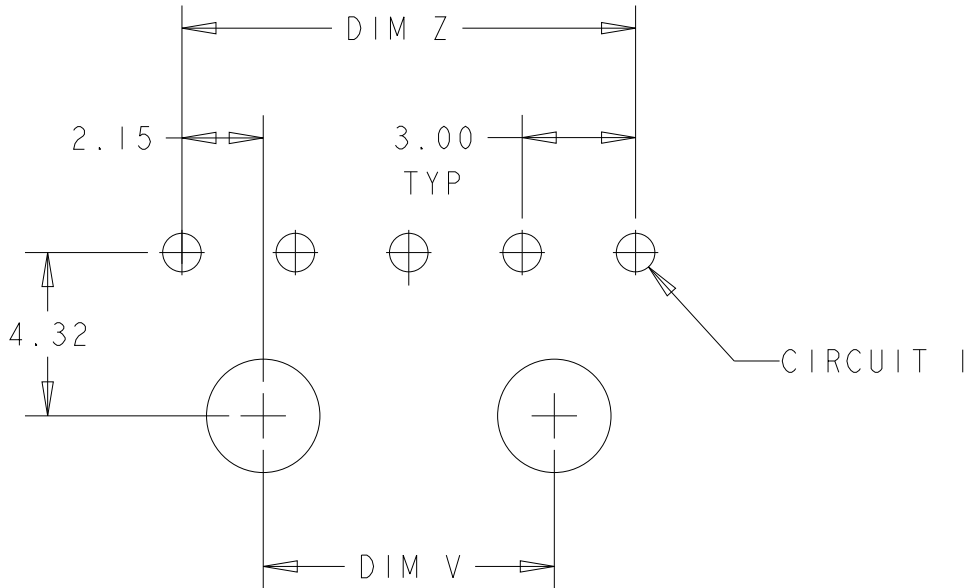

PCB LAYOUT FOR 4-12 POSITION 
COMPONENT SIDE

B

A

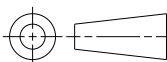THIS DRAWING IS A CONTROLLED DOCUMENT.		DWN J.ROOT 09OCT2000	 TE Connectivity			
DIMENSIONS:		CHK K. WHITAKER 17-APR-2001				
mm	TOLERANCES UNLESS OTHERWISE SPECIFIED:	APVD C. JONES 17-APR-2001	NAME RIGHT ANGLE THRU HOLE HEADER ASSY, 0.38 MIC GOLD CONTACTS,WITH PLASTIC HOLDDOWNS,SGL ROW,MICRO MATE-N-LOK™			
	0 PLC ±- 1 PLC ±- 2 PLC ±0.13 3 PLC ±- 4 PLC ±- ANGLES ±- FINISH	PRODUCT SPEC - APPLICATION SPEC -				
MATERIAL	 - SEE TABLE -	WEIGHT -	SIZE A2	CAGE CODE 00779	DRAWING NO C-1445089	RESTRICTED TO -
CUSTOMER DRAWING			SCALE 5:1	SHEET 2 OF 2	REV A2	

Данный компонент на территории Российской Федерации

Вы можете приобрести в компании MosChip.

Для оперативного оформления запроса Вам необходимо перейти по данной ссылке:

<http://moschip.ru/get-element>

Вы можете разместить у нас заказ для любого Вашего проекта, будь то серийное производство или разработка единичного прибора.

В нашем ассортименте представлены ведущие мировые производители активных и пассивных электронных компонентов.

Нашей специализацией является поставка электронной компонентной базы двойного назначения, продукции таких производителей как XILINX, Intel (ex.ALTERA), Vicor, Microchip, Texas Instruments, Analog Devices, Mini-Circuits, Amphenol, Glenair.

Сотрудничество с глобальными дистрибьюторами электронных компонентов, предоставляет возможность заказывать и получать с международных складов практически любой перечень компонентов в оптимальные для Вас сроки.

На всех этапах разработки и производства наши партнеры могут получить квалифицированную поддержку опытных инженеров.

Система менеджмента качества компании отвечает требованиям в соответствии с ГОСТ Р ИСО 9001, ГОСТ РВ 0015-002 и ЭС РД 009

Офис по работе с юридическими лицами:

105318, г.Москва, ул.Щербаковская д.3, офис 1107, 1118, ДЦ «Щербаковский»

Телефон: +7 495 668-12-70 (многоканальный)

Факс: +7 495 668-12-70 (доб.304)

E-mail: info@moschip.ru

Skype отдела продаж:

moschip.ru

moschip.ru_4

moschip.ru_6

moschip.ru_9