



REV. NO.		REV. DATE		REV. BY		REV. APPR.	
CM	54	18-9-07					
C		REVISED PER ECO-13-015791		100072013		KH RH	

Material:



Housing : 30% G.F. NYLON, COLOUR : NATURAL
Actuator : 20% G.F. POLYESTER, COLOUR : RED
Contactors : PHOSPHOR-BRONZE
PLATING : 2,5µm TIN



P.C.B. Hole Dim. Action-Pin	
Drilled Hole:	0,75 ±0,025mm
Fin. Hole:	0,6 to 0,72 mm
Cu-thickness:	0,025 to 0,05 mm
SN-thickness:	0,004 to 0,01 mm

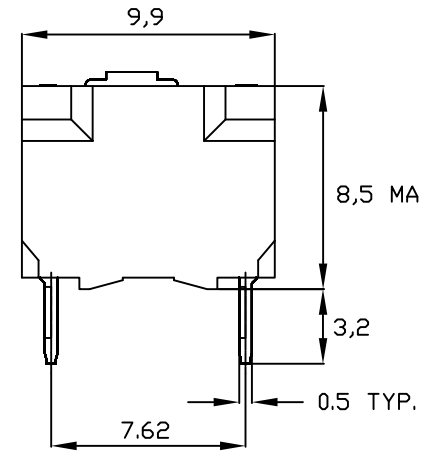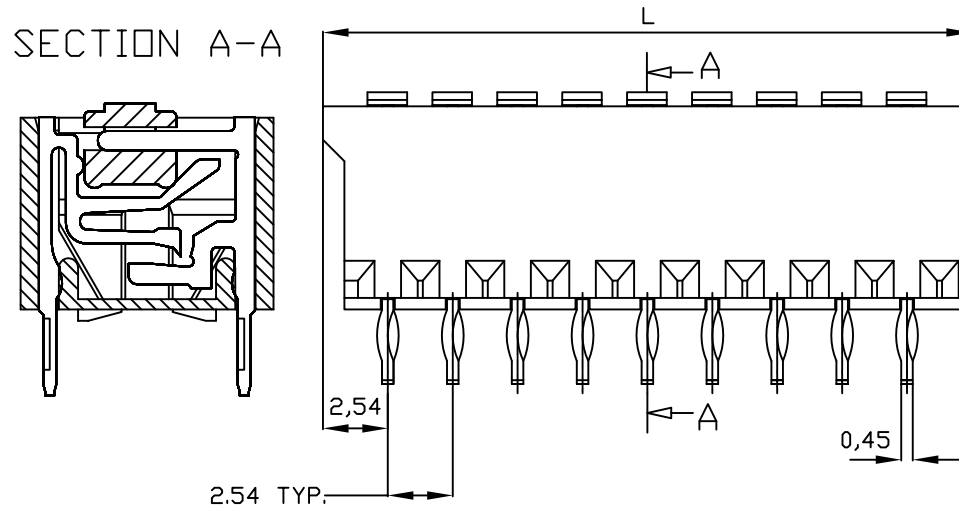

SWITCH HOUSING MAY HAVE
PROFILE A, B OR C

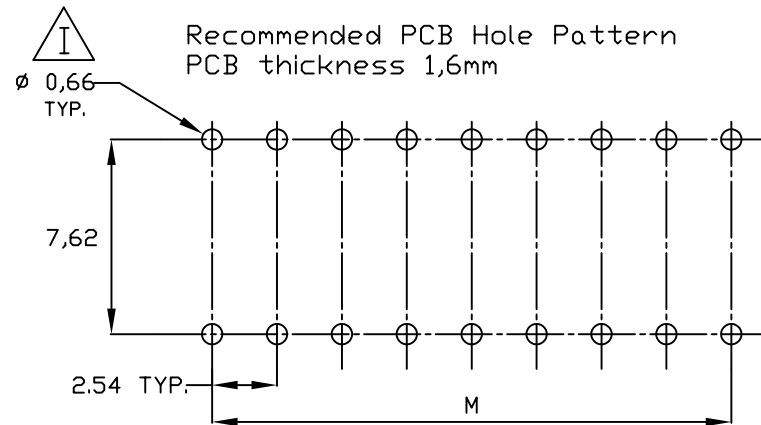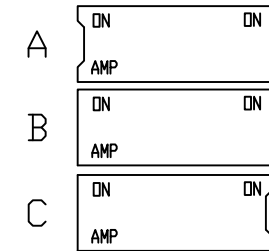

OBSOLETE

PART NUMBER	NUMBER OF POSITIONS	"L" MAX	"M"
0-5338048-1	1	5,08	-
0-5338048-2	2	7,62	2,54
0-5338048-3	3	10,16	5,08
0-5338048-4	4	12,70	7,62
0-5338048-5	5	15,24	10,16
0-5338048-6	6	17,78	12,70
~~0-5338048-7~~	~~7~~	~~20,32~~	~~15,24~~
0-5338048-8	8	22,86	17,78
0-5338048-9	9	25,40	20,32

THIS DRAWING IS A CONTROLLED DOCUMENT.		DWN SA008712 18-9-07	TE Connectivity	
DIMENSIONS: mm		CHK -	NAME	
TOLERANCES, UNLESS OTHERWISE SPECIFIED:		APVD -	DIP SWITCH	
0 PLC ± -		PRODUCT SPEC -	ACTION PIN VERSION	
1 PLC ± -		APPLICATION SPEC -	SIZE CAGE CODE DRAWING NO	
2 PLC ± -		WEIGHT -	A1 C- 5338048	
3 PLC ± -		CUSTOMER DRAWING	RESTRICTED TO	
4 PLC ± -		SCALE	SHEET 1 OF 1	
ANGLES ± -		REV C		
FINISH -				

Данный компонент на территории Российской Федерации

Вы можете приобрести в компании MosChip.

Для оперативного оформления запроса Вам необходимо перейти по данной ссылке:

<http://moschip.ru/get-element>

Вы можете разместить у нас заказ для любого Вашего проекта, будь то серийное производство или разработка единичного прибора.

В нашем ассортименте представлены ведущие мировые производители активных и пассивных электронных компонентов.

Нашей специализацией является поставка электронной компонентной базы двойного назначения, продукции таких производителей как XILINX, Intel (ex.ALTERA), Vicor, Microchip, Texas Instruments, Analog Devices, Mini-Circuits, Amphenol, Glenair.

Сотрудничество с глобальными дистрибьюторами электронных компонентов, предоставляет возможность заказывать и получать с международных складов практически любой перечень компонентов в оптимальные для Вас сроки.

На всех этапах разработки и производства наши партнеры могут получить квалифицированную поддержку опытных инженеров.

Система менеджмента качества компании отвечает требованиям в соответствии с ГОСТ Р ИСО 9001, ГОСТ РВ 0015-002 и ЭС РД 009

Офис по работе с юридическими лицами:

105318, г.Москва, ул.Щербаковская д.3, офис 1107, 1118, ДЦ «Щербаковский»

Телефон: +7 495 668-12-70 (многоканальный)

Факс: +7 495 668-12-70 (доб.304)

E-mail: info@moschip.ru

Skype отдела продаж:

moschip.ru

moschip.ru_4

moschip.ru_6

moschip.ru_9