

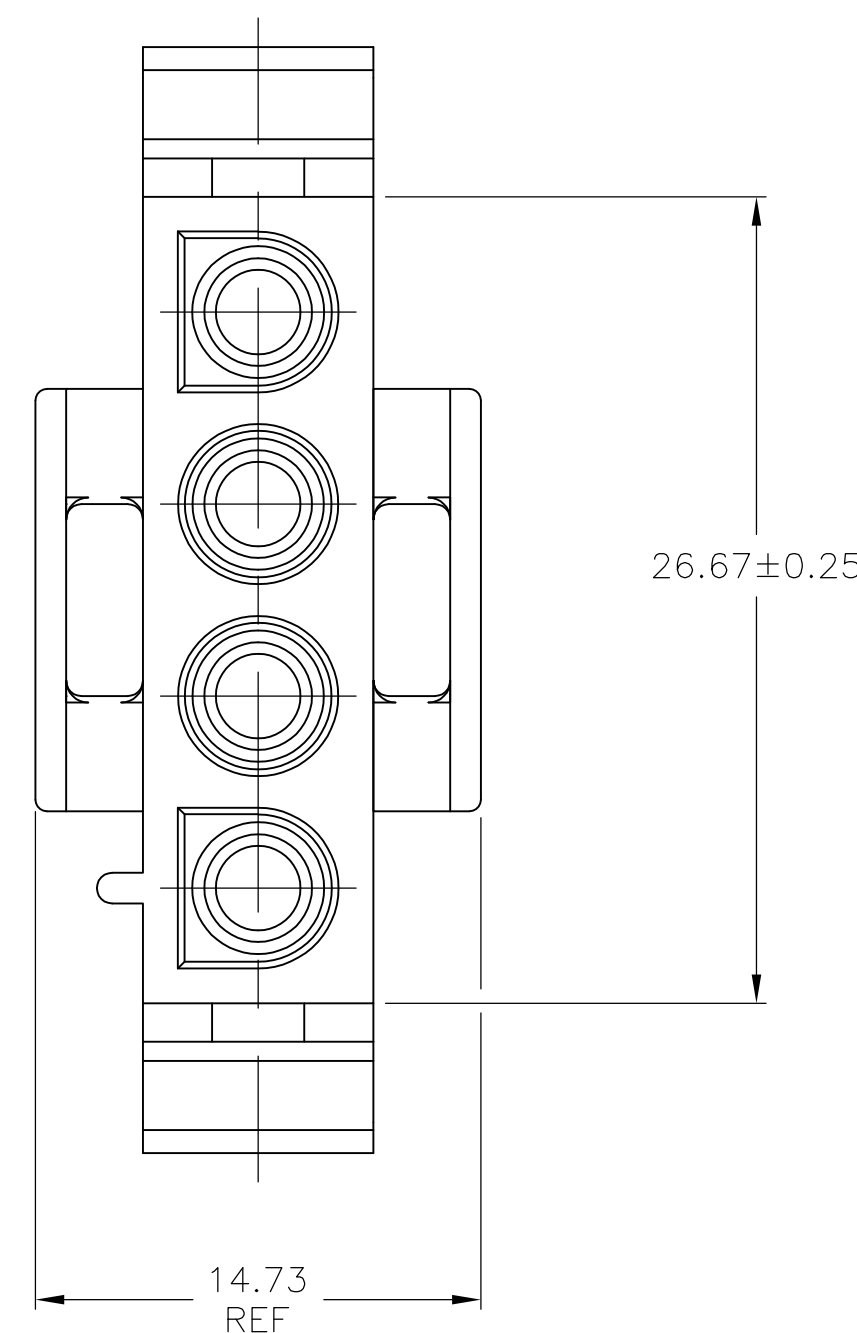
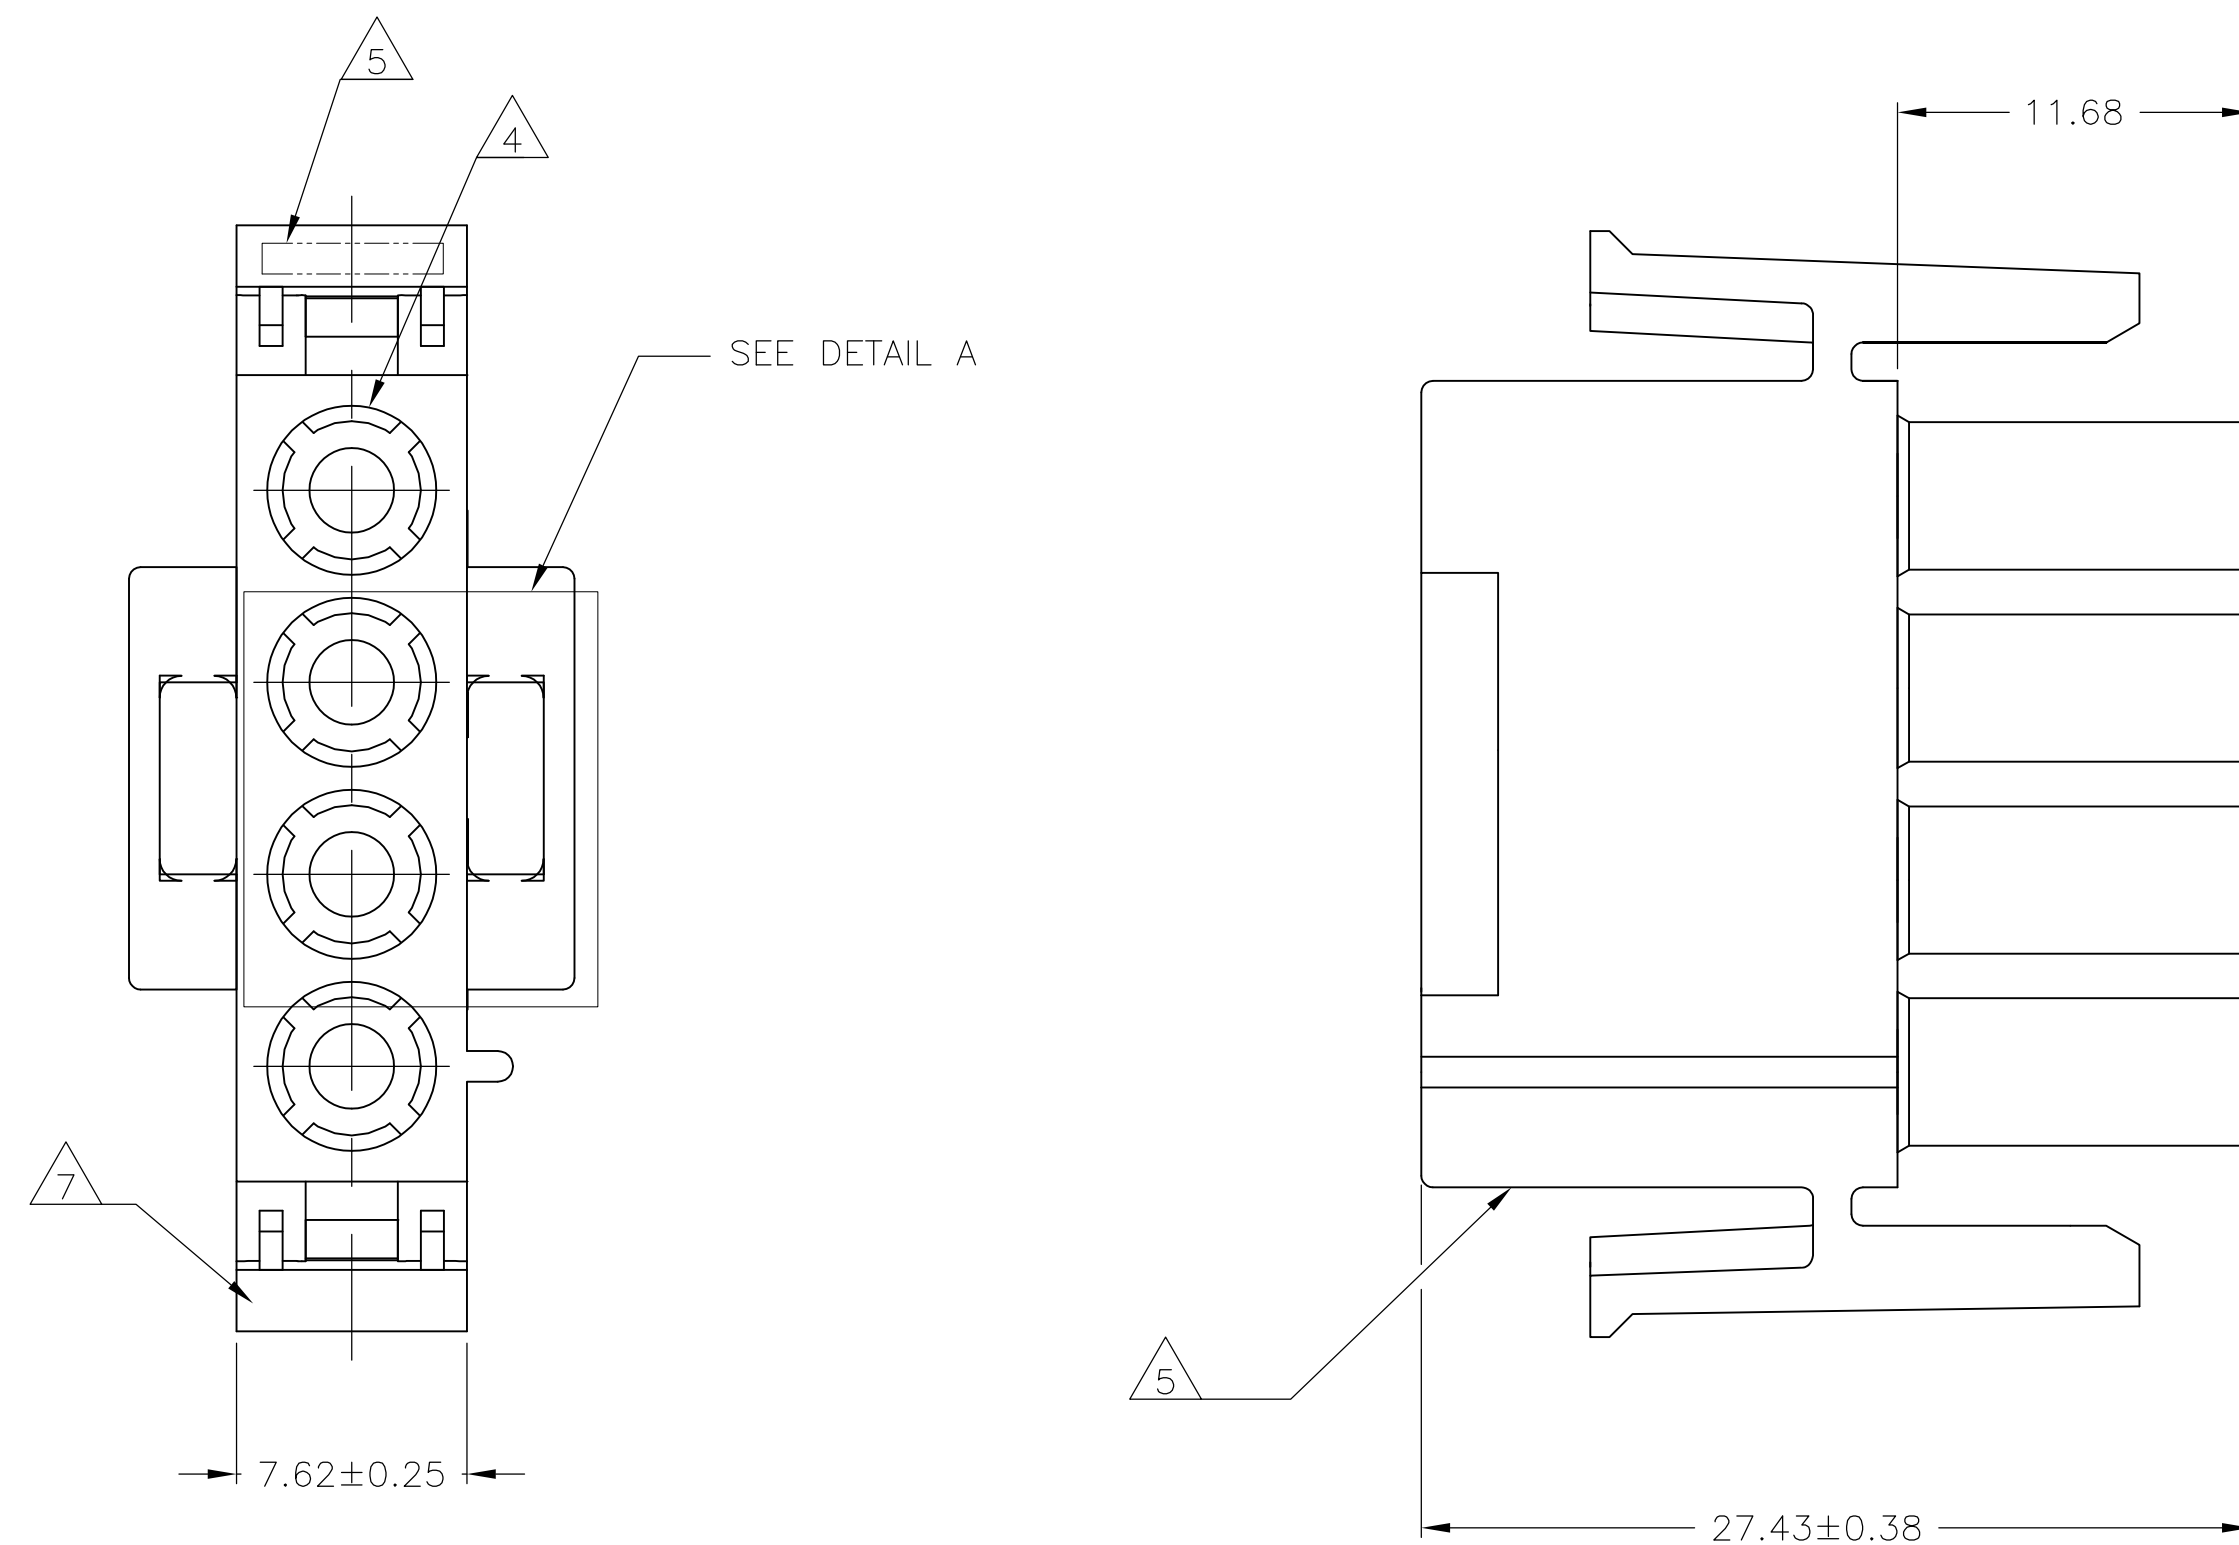


LOC	DIST	REVISIONS					
CM	0	P	LTR	DESCRIPTION	DATE	DWN	APVD
			AP3	REVISED PER ECR-17-008392	26JUN2017	BW	KR

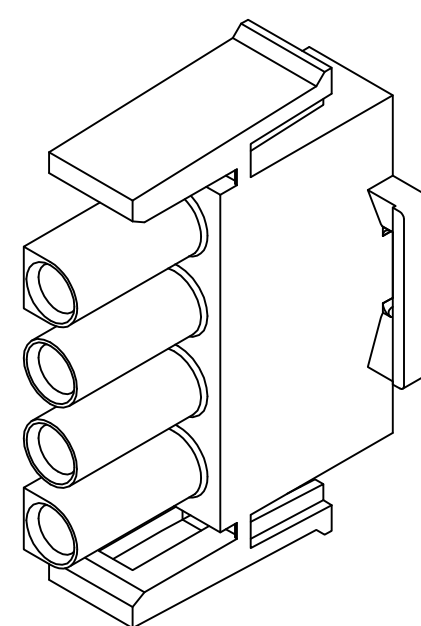


NOTES:

1. MATES WITH APPROPRIATE UNIVERSAL MATE-N-LOK™ CAP OR HEADER.
 2. SMALL NICKS ARE PERMITTED ON THE CIRCUIT TOWERS WHICH COULD INCREASE THE INITIAL HOUSING MATING FORCE BY UP TO 4.4 NEWTONS [1.0 LBS]. NO INDIVIDUAL NICKED TOWER SHALL INCREASE THIS FORCE BY OVER 2.2 NEWTONS [.5 LBS].
 3. DIMENSIONS SHOWN REPRESENT PRODUCT IN DRY, AS MOLDED, CONDITION. ADDITIONAL 2% GROWTH DUE TO SUBSEQUENT MOISTURE ABSORPTION MAY OCCUR AND SHOULD BE ACCOUNTED FOR.
4. FOUR RIBS EQUALLY SPACED, NO SPECIFIC ORIENTATION. NO RIBS OR SIX RIBS EQUALLY SPACED, NO SPECIFIC ORIENTATION, OPTIONAL.
5. UNDERWRITERS RECOGNIZED COMPONENT LOGO AND CSA CERTIFICATION LOGO TO BE LOCATED ONCE EACH ON SIDE OF HOUSING.
6. TRADEMARK LOCATION (AMP OR TE CONNECTIVITY).
7. MANUFACTURING LOCATION ID (OPTIONAL).
8. OBSOLETE PARTS: OBSOLETE CIS STREAMLINING PER D.RENAUD/D.SINISI

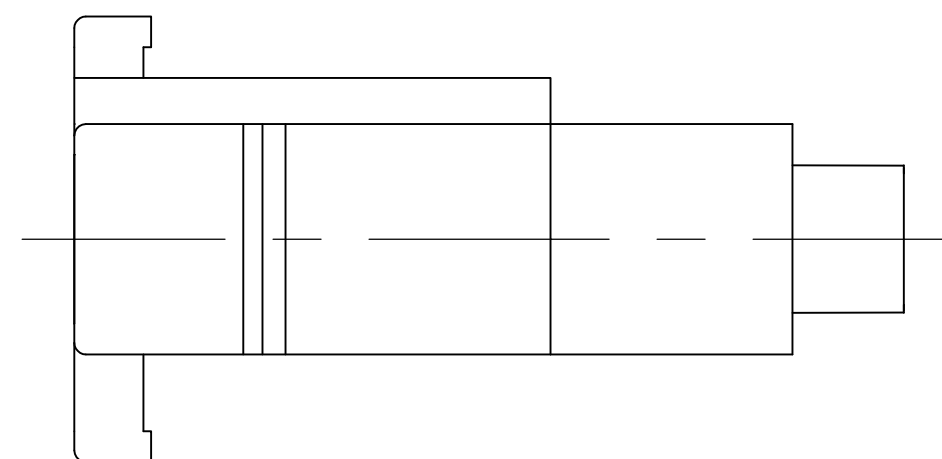

27.43	1.080
26.67	1.050
14.73	.580
11.68	.460
7.62	.300
0.38	.015
0.25	.010
0.13	.005
MM	IN
CONVERSION TABLE	




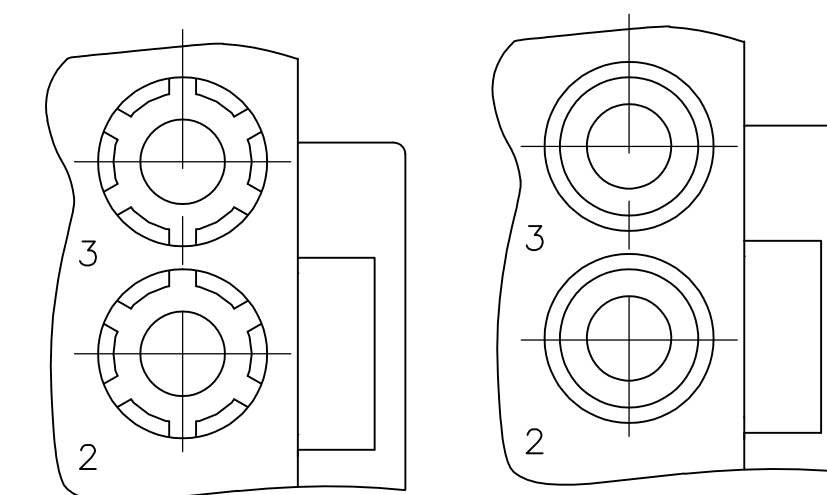


		BLACK	1-480702-9
	△ OBSOLETE	~~GRAY~~	~~1-480702-8~~
		BLUE	1-480702-6
		GREEN	1-480702-5
△ SUPERSEDED BY 1-480700-0		YELLOW	~~1-480702-4~~
	△ OBSOLETE	ORANGE	~~1-480702-3~~
		RED	1-480702-2
		BROWN	1-480702-1
		NATURAL	1-480702-0
		COLOR	PART NUMBER

THIS DRAWING IS A CONTROLLED DOCUMENT.		DIN R. VESTAL 08FE995		COLOR		PART NUMBER	
DIMENSIONS: mm		TOLERANCES UNLESS OTHERWISE SPECIFIED: 0 PLC ± - 1 PLC ± 0.13 2 PLC ± 0.13 3 PLC ± 0.13 4 PLC ± 0.30 ANGLES ± 0°30'		CHK R. SWING 08FE995		NAME	
		PRODUCT SPEC — APPLICATION SPEC —		APPROV D SELF 08FE995		PLUG, 4 CIRCUIT, UNIVERSAL MATE-N-LOK(TM)	
MATERIAL NYLON, UL 94V-2		FINISH —		WEIGHT		RESTRICTED TO	
				SIZE A1		CAGE CODE 00779	
				DRAWING NO C=480702			
CUSTOMER DRAWING				SCALE 4:1		SHEET 1 of 2	
				REV AP3			

LOC	DIST	REVISIONS				
CM	0	REV	LTR	DESCRIPTION	DATE	DWN
				SEE SHEET 1		

- NOTES:
1. STAMP NUMBERS 3.18 HIGH AT WIRE END OF HOUSING (12 POINT DAVID TYPE).
 2. CHARACTERS TO BE POSITIONED ON HOUSING TO BE READ FROM WIRE END ONLY.
 3. VIOLET, BLACK, BROWN AND BLUE COLORED BLOCKS TO BE STAMPED WITH WHITE CHARACTERS. ALL OTHER COLORED BLOCKS TO BE STAMPED WITH BLACK CHARACTERS.

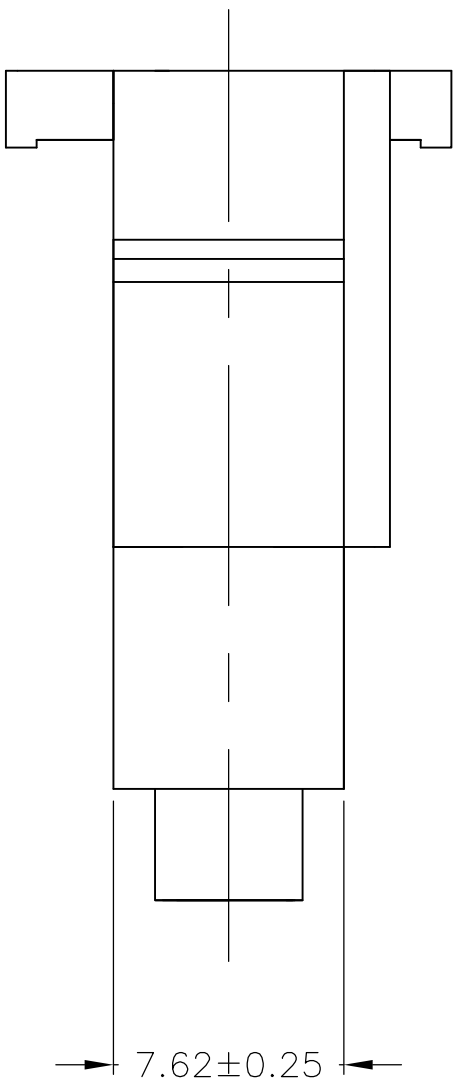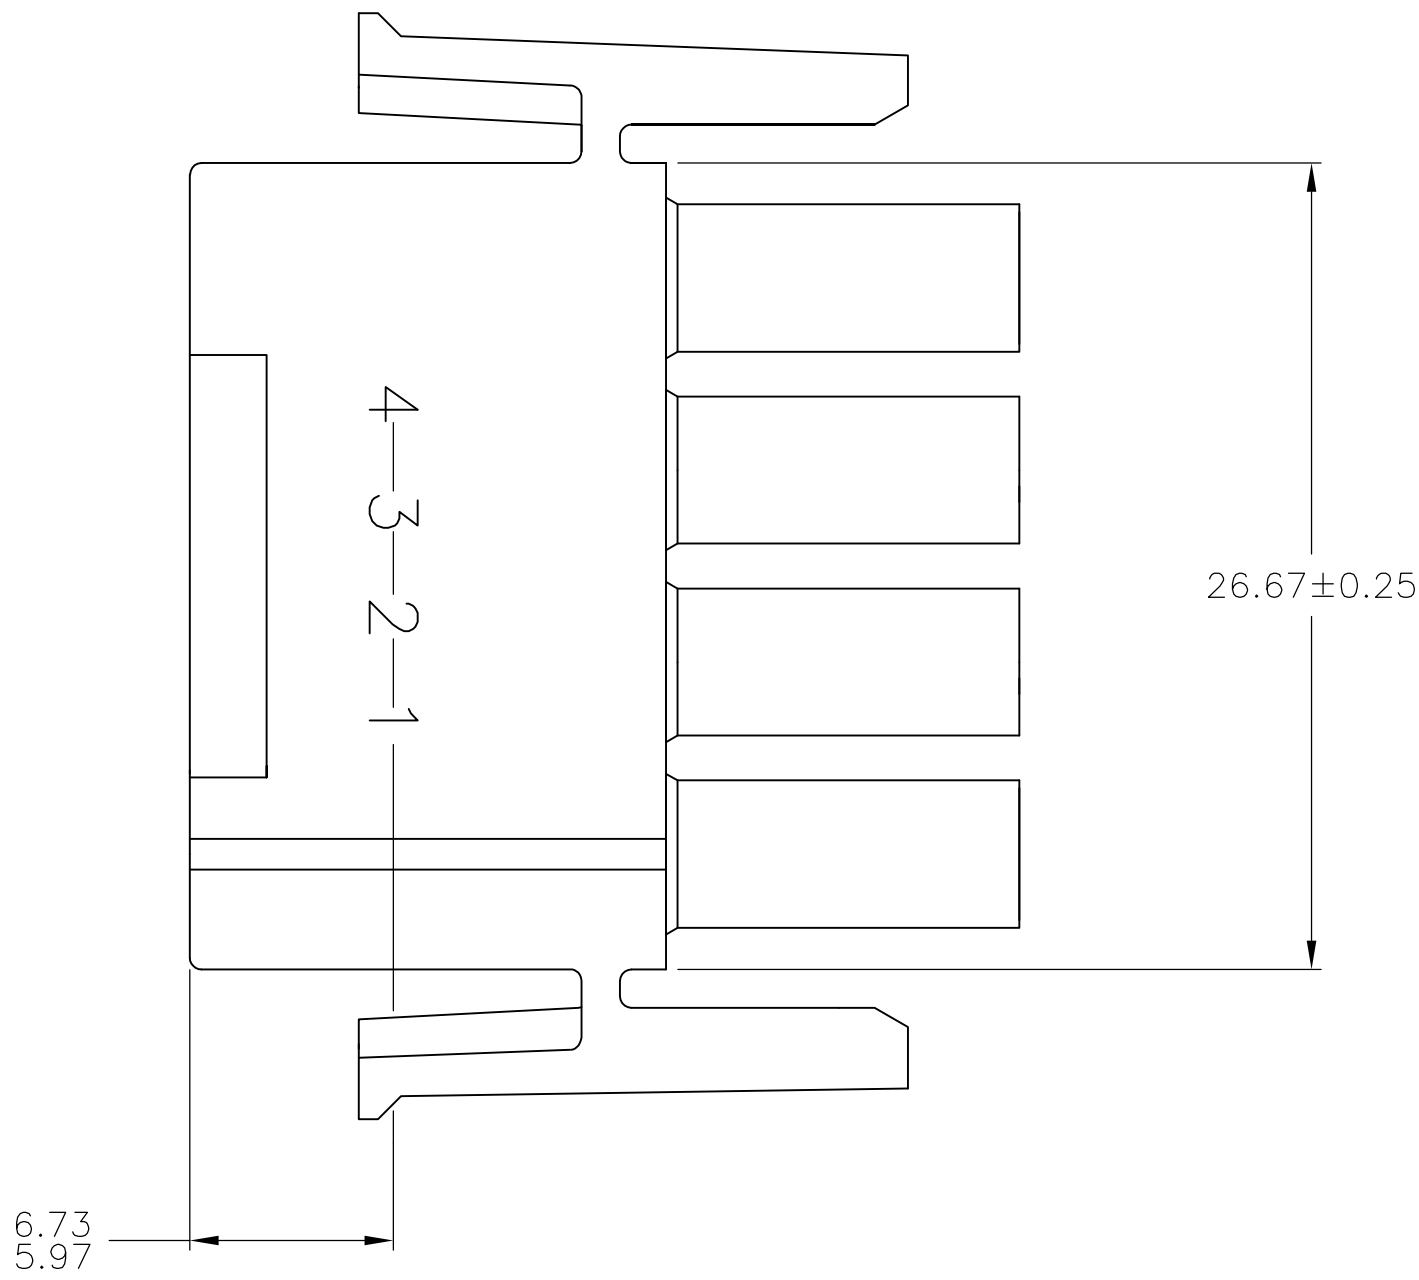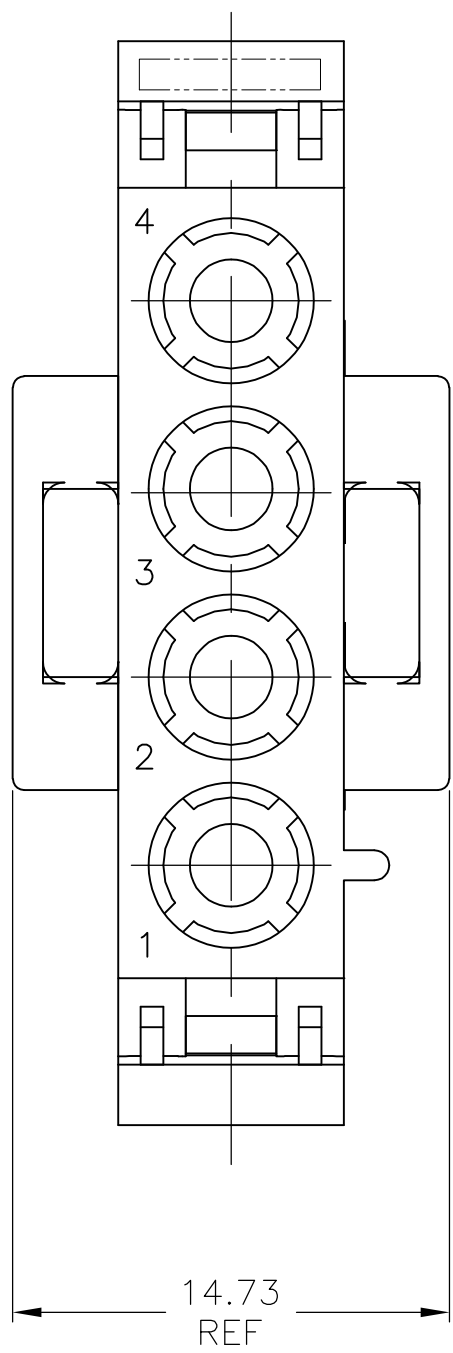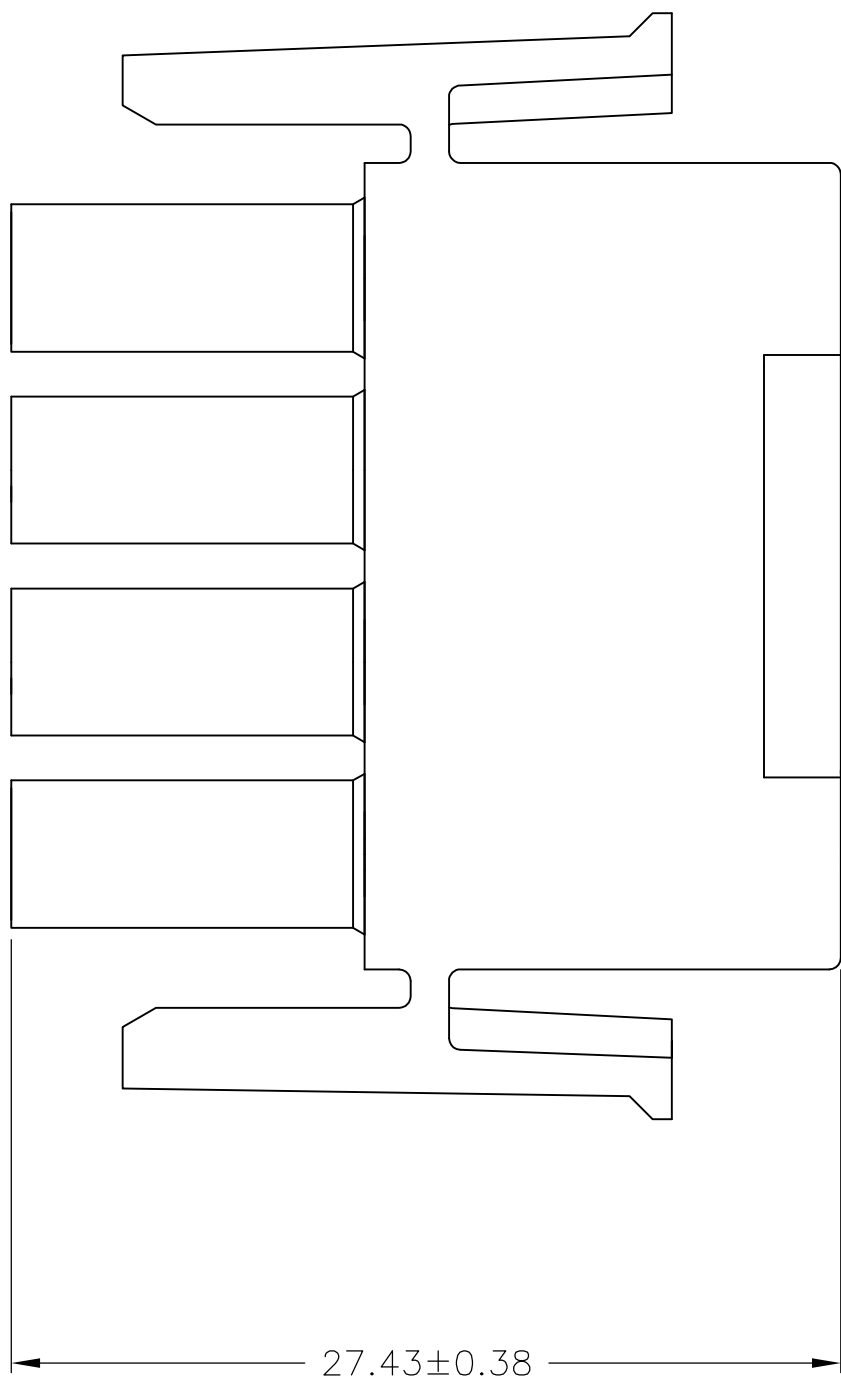

6.73	.265	—	—
5.97	.235	—	—
3.18	.125	27.43	1.080
0.38	.015	26.67	1.050
0.25	.010	14.73	.580
0.13	.005	7.62	.300
MM	IN	MM	IN
CONVERSION TABLE			

NATURAL	2-480702-0
COLOR	PART NUMBER

THIS DRAWING IS A CONTROLLED DOCUMENT.		DWN R. VESTAL 08FEB95	TE Connectivity	
		CHK R. SWING 08FEB95		
DIMENSIONS: mm		APPROV D. SELF 08FEB95	NAME	
		PRODUCT SPEC	PLUG, 4 CIRCUIT, UNIVERSAL MATE-N-LOK(TM)	
		APPLICATION SPEC		
		WEIGHT		
MATERIAL NYLON, UL 94V-2		FINISH —	SIZE A1	CAGE CODE 00779
			DRAWING NO 480702	RESTRICTED TO —
			CUSTOMER DRAWING	
			SCALE 4:1	SHEET 2 OF 2
				REV AP3

Данный компонент на территории Российской Федерации

Вы можете приобрести в компании MosChip.

Для оперативного оформления запроса Вам необходимо перейти по данной ссылке:

<http://moschip.ru/get-element>

Вы можете разместить у нас заказ для любого Вашего проекта, будь то серийное производство или разработка единичного прибора.

В нашем ассортименте представлены ведущие мировые производители активных и пассивных электронных компонентов.

Нашей специализацией является поставка электронной компонентной базы двойного назначения, продукции таких производителей как XILINX, Intel (ex.ALTERA), Vicor, Microchip, Texas Instruments, Analog Devices, Mini-Circuits, Amphenol, Glenair.

Сотрудничество с глобальными дистрибьюторами электронных компонентов, предоставляет возможность заказывать и получать с международных складов практически любой перечень компонентов в оптимальные для Вас сроки.

На всех этапах разработки и производства наши партнеры могут получить квалифицированную поддержку опытных инженеров.

Система менеджмента качества компании отвечает требованиям в соответствии с ГОСТ Р ИСО 9001, ГОСТ РВ 0015-002 и ЭС РД 009

Офис по работе с юридическими лицами:

105318, г.Москва, ул.Щербаковская д.3, офис 1107, 1118, ДЦ «Щербаковский»

Телефон: +7 495 668-12-70 (многоканальный)

Факс: +7 495 668-12-70 (доб.304)

E-mail: info@moschip.ru

Skype отдела продаж:

moschip.ru

moschip.ru_4

moschip.ru_6

moschip.ru_9