THIS DRAWING IS UNPUBLISHED. RELEASED FOR PUBLICATION -.-.
© COPYRIGHT - BY TYCO ELECTRONICS CORPORATION. ALL RIGHTS RESERVED.

LOC	DIST
AA	00

REVISIONS

P	LTR	DESCRIPTION	DATE	DWN	APVD
	E	ECO-08-013693	09JUN2008	LAM	AWF

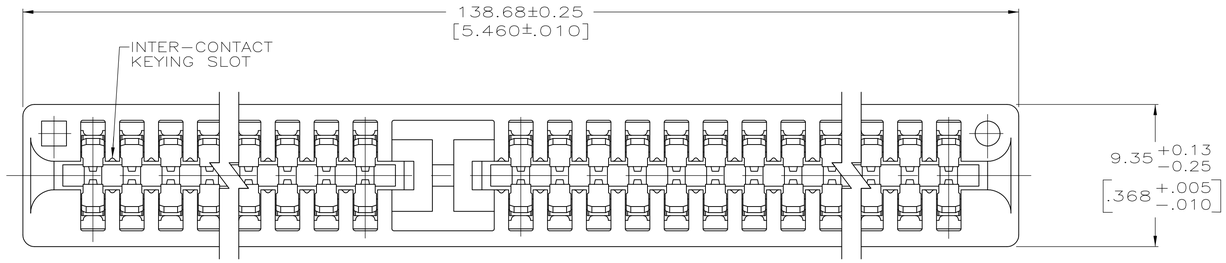

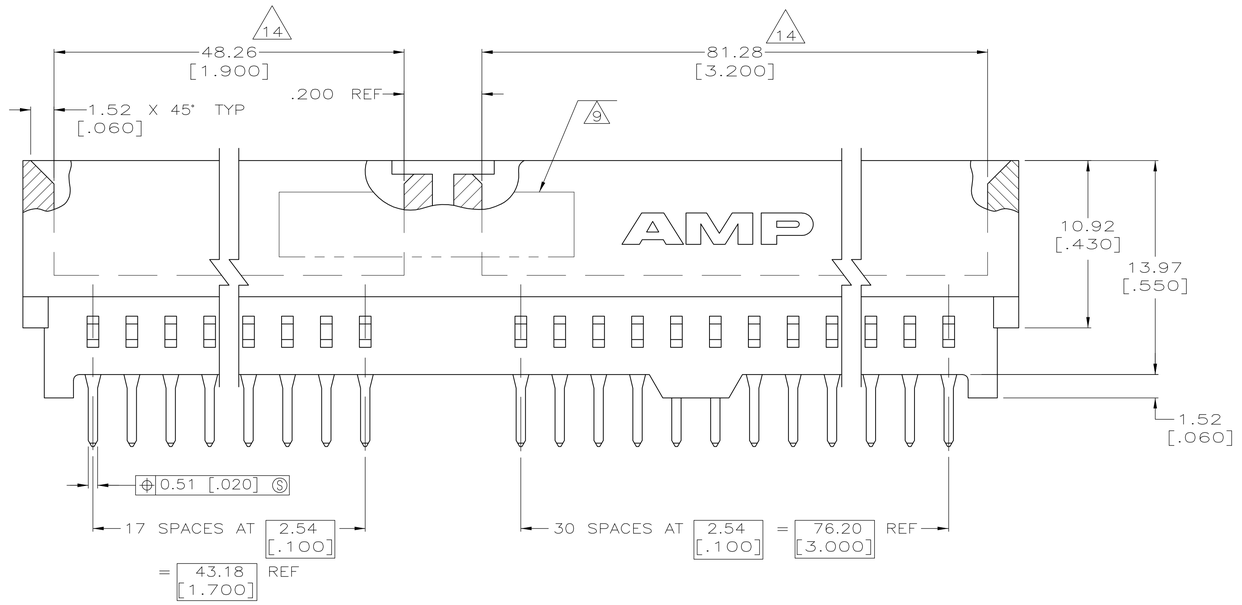

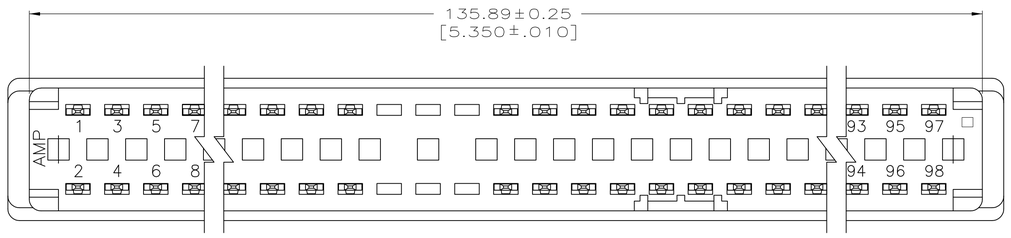

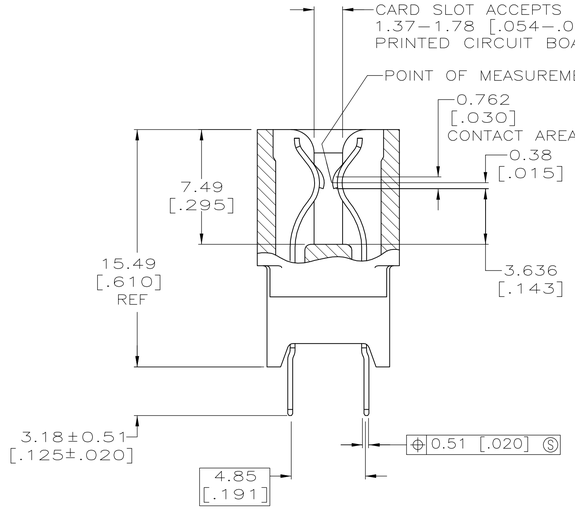

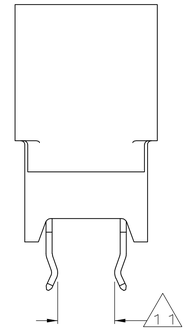

BOARD RETENTION FEATURE

	BOARD RETENTION LOCATION	FINISH 3 4 8	NO OF POSN	PART NUMBER
	–	7	49	5176139-6
OBSOLETE	~~–~~	~~6~~	~~49~~	~~5176139-5~~
	–	5	49	5176139-4
	5, 6, 31, 32, 41, 42, 93, 94	7	49	5176139-3
	5, 6, 31, 32, 41, 42, 93, 94	6	49	5176139-2
	5, 6, 31, 32, 41, 42, 93, 94	5	49	5176139-1

THIS DRAWING IS A CONTROLLED DOCUMENT.

DIMENSIONS: mm [INCHES]

TOLERANCES UNLESS OTHERWISE SPECIFIED:
0 PLC ± –
1 PLC ± –
2 PLC ± 0.13 [.005]
3 PLC ± –
4 PLC ± –
ANGLES ± 2°

MATERIAL 1 2

FINISH 3 4 5 6 7 8

DWN AL FRANTUM 21 OCT 04
CHK AL FRANTUM 21 OCT 04
APVD S.FLICKINGER 10OCT2006

Tyco Electronics Corporation
Harrisburg, Pa 17105-3608

NAME
CONNECTOR ASSEMBLY, EDGECARD, 2.54 [.100] CENTERLINE

PRODUCT SPEC 108-1248
APPLICATION SPEC 114-13018
WEIGHT –

SIZE	CAGE CODE	DRAWING NO	RESTRICTED TO
A1	00779	C-5176139	–

CUSTOMER DRAWING

SCALE 5:1 SHEET 1 OF 2 REV E

THIS DRAWING IS UNPUBLISHED. RELEASED FOR PUBLICATION -.-.
© COPYRIGHT - BY TYCO ELECTRONICS CORPORATION. ALL RIGHTS RESERVED.

LOC	DIST
GP	00

REVISIONS

P	LTR	DESCRIPTION	DATE	DWN	APVD
	—	SEE SHEET 1	—	—	—

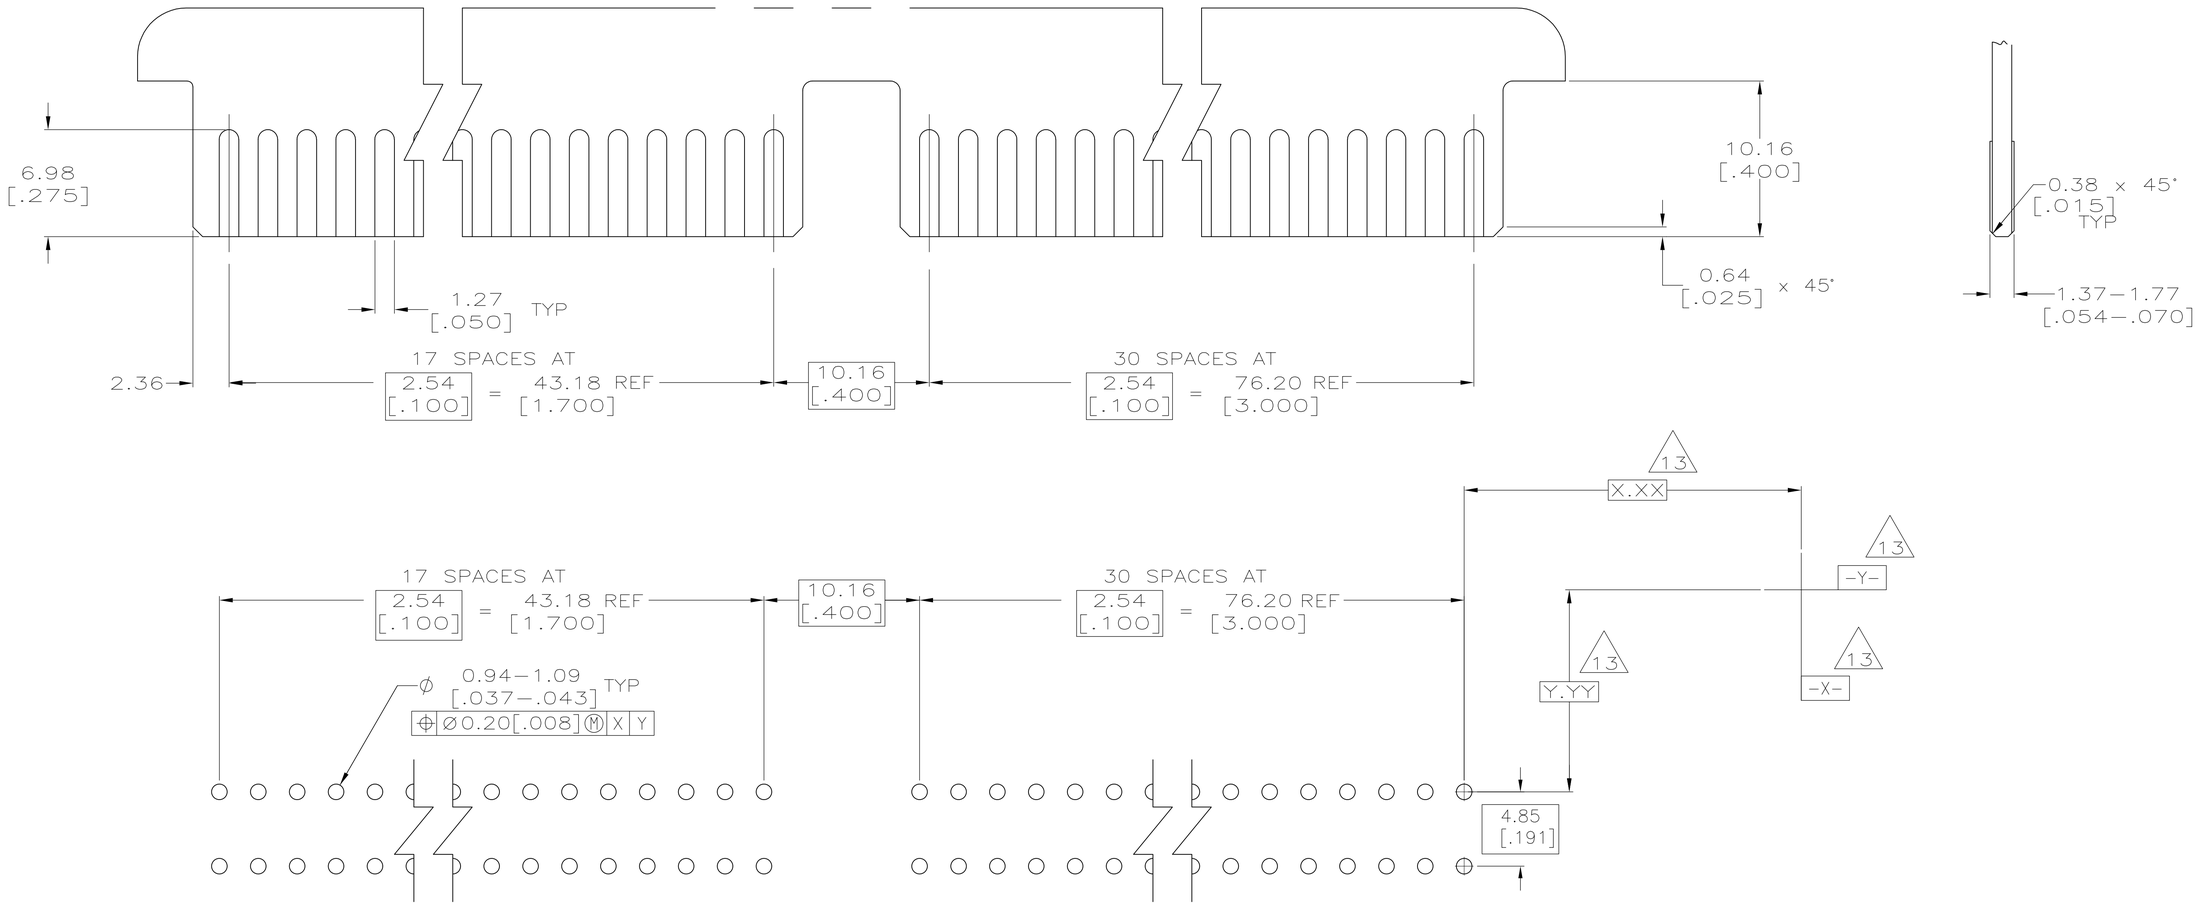

1. HOUSING: GLASS FILLED POLYESTER; COLOR: BLACK.
2. CONTACT: PHOSPHOR BRONZE.
3. NICKEL PLATE: 0.00127 [.000050] MIN – ALL OVER.
4. MATTE TIN PLATE: 0.00254 [.000100] MIN ON SOLDER POSTS PER 112–65–1.
5. GOLD FLASH IN CONTACT AREA.
6. GOLD PLATE: 0.00038 [.000015] MIN – CONTACT AREA.
7. GOLD PLATE: 0.00076 [.000030] MIN – CONTACT AREA.
8. NICKEL PLATE PER MIL–G–45204.
   GOLD PLATE PER QQ–N–290.
9. AMP, CSA LOGO, PART NUMBER AND DATE CODE ARE MARKED IN APPROXIMATE AREA SHOWN, EITHER SIDE.
10. RECOMMENDED PCB FINISHED HOLE DIA: 1.02 ±0.08 [.040±.003].
11. THE RETENTIVE FEATURE OF THIS CONNECTOR IS DESIGNED FOR FULL SEATING IN .062±.008 THICK CIRCUIT BOARDS.
12. PACKAGE 20 CONNECTOR PER GANG OF TUBE.
13. DATUMS AND BASIC DIMENSIONS TO BE DETERMINED BY CUSTOMER.
14. CARD SLOT DIMENSION.

THIS DRAWING IS A CONTROLLED DOCUMENT.

DIMENSIONS: mm [INCHES]

TOLERANCES UNLESS OTHERWISE SPECIFIED:
0 PLC ± –
1 PLC ± –
2 PLC ± 0.13 [.005]
3 PLC ± –
4 PLC ± –
ANGLES ± 2°

MATERIAL: SEE SHEET 1
FINISH: SEE SHEET 1

DWN: AL FRANTUM 21 OCT 04
CHK: AL FRANTUM 21 OCT 04
APVD: S.FLICKINGER 10OCT2006
PRODUCT SPEC: 108–1248
APPLICATION SPEC: 114–13018
WEIGHT: –

Tyco Electronics Corporation
Harrisburg, Pa 17105–3608

NAME: CONNECTOR ASSY, EDGECARD, 2.54 [.100] CL
–

SIZE: A1 | CAGE CODE: 00779 | DRAWING NO: C–5176139 | RESTRICTED TO: –

CUSTOMER DRAWING | SCALE: 5:1 | SHEET 2 OF 2 | REV: E

Общество с ограниченной ответственностью «МосЧип» ИНН 7719860671 / КПП 771901001
Адрес: 105318, г.Москва, ул.Щербаковская д.3, офис 1107

Данный компонент на территории Российской Федерации

Вы можете приобрести в компании MosChip.

Для оперативного оформления запроса Вам необходимо перейти по данной ссылке:

http://moschip.ru/get-element

Вы можете разместить у нас заказ для любого Вашего проекта, будь то серийное производство или разработка единичного прибора.

В нашем ассортименте представлены ведущие мировые производители активных и пассивных электронных компонентов.

Нашей специализацией является поставка электронной компонентной базы двойного назначения, продукции таких производителей как XILINX, Intel (ex.ALTERA), Vicor, Microchip, Texas Instruments, Analog Devices, Mini-Circuits, Amphenol, Glenair.

Сотрудничество с глобальными дистрибьюторами электронных компонентов, предоставляет возможность заказывать и получать с международных складов практически любой перечень компонентов в оптимальные для Вас сроки.

На всех этапах разработки и производства наши партнеры могут получить квалифицированную поддержку опытных инженеров.

Система менеджмента качества компании отвечает требованиям в соответствии с ГОСТ Р ИСО 9001, ГОСТ РВ 0015-002 и ЭС РД 009

Офис по работе с юридическими лицами:

105318, г.Москва, ул.Щербаковская д.3, офис 1107, 1118, ДЦ «Щербаковский»

Телефон: +7 495 668-12-70 (многоканальный)

Факс: +7 495 668-12-70 (доб.304)

E-mail: info@moschip.ru

Skype отдела продаж:
moschip.ru
moschip.ru_4
moschip.ru_6
moschip.ru_9