THIS DRAWING IS UNPUBLISHED. RELEASED FOR PUBLICATION 1997
© COPYRIGHT 1997 BY TYCO ELECTRONICS CORPORATION. ALL RIGHTS RESERVED.

LOC	DIST
A1	–

REVISIONS

F	LTR	DESCRIPTION	DATE	DWN	APVD
	A5	REVISED PER ECO-09-027197	17DEC2009	KK	AEG

PN 1-1

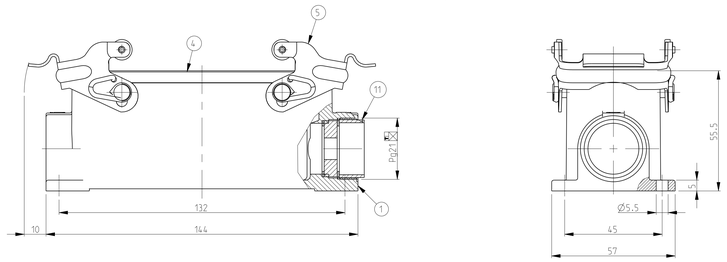

PN 1-8

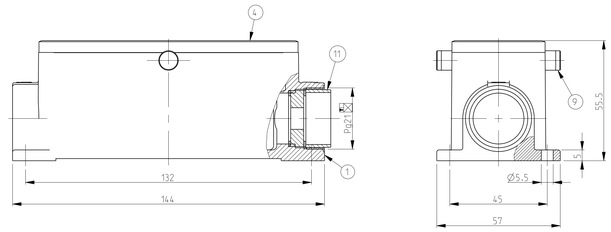

PN 2-1

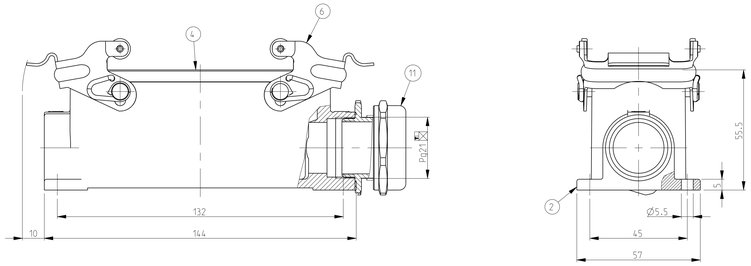

PN 2-8

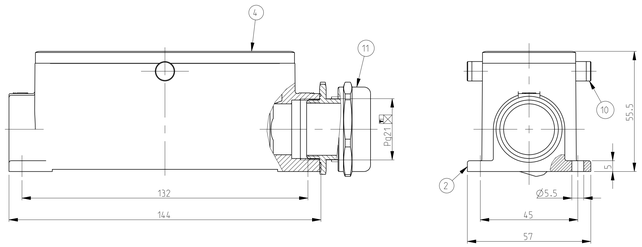

PN 1-2

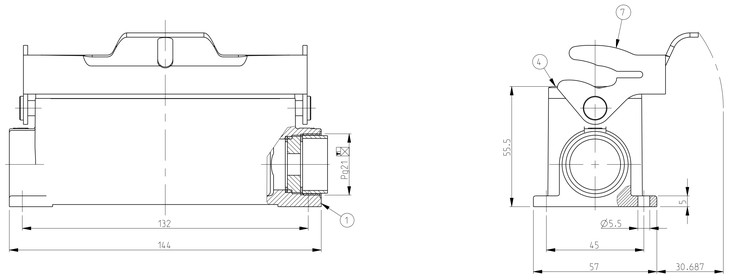

NOTES.

1 Material:Housing:Aluminium Diecasting Alloy
Seals:Neoprene

2 Surface:Varnish grey
-Aluminium Oxide +Varnish Black

3 Packaging
Quantity 5 Pieces in a box

4 OBSOLETE PARTS: OBSOLETE CIS STREAMLINING PER D.RENAUD/D.SINISI

PN 1-8

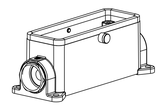

SCALE 1:2

PN 2-8

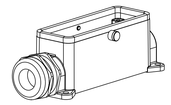

SCALE 1:2

PN 1-1

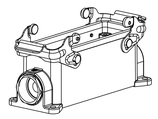

SCALE 1:2

PN 2-1

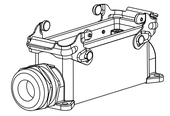

SCALE 1:2

PN 1-2

SCALE 1:2

5														
OBSOLETE														
OBSOLETE														
OBSOLETE														
OBSOLETE														
1								SEALING PLUG	Brass	Nickel plated		12	BS.21.MS
	1	1	1	1	1	1		Cable fitting screw	Brass	Nickel plated		11	DS.21.DI
	2							ZB-Clip bolt	Stainless steel			10	
		2						ZB-Clip bolt	Steel	Zinc plated		9	
								LB-Side clip	Stainless steel			8	
1					1			LB-Side clip	Steel	Zinc plated		7	
						2		VS-Locking clip	Stainless steel			6	
							2	VS-Locking clip	Steel	Zinc plated		5	
1	1	1	1	1	1	1		Profile seal	Neoprene		Black	4	
1								Surface mounted housing side entry HB BgB	Aluminium		Grey	3	
	1					1		Surface mounted housing side entry HB BgB	Aluminium	Aluminium oxide	Black	2	
		1			1		1	Surface mounted housing side entry HB BgB	Aluminium		Grey	1	
3-0	2-8	1-8	2-2	1-2		2-1	1-1	DESCRIPTION	MATERIAL	SURFACE	COLOR	ITEM NO	NOTES

ORDERING TEXT
HB.24.SG-VS.1.21
HB-K.24.SG-VS.1.21
HB.24.SG-LB.1.21
~~HB-K.24.SG-LB.1.21~~
~~HB-Z.24.SG-ZVGR.1.21~~
~~HB-K/Z.24.SG-ZVGR.1.21~~
~~HB.24.SG-LB.1.21.G-Ø34.8-SD~~

THIS DRAWING IS CONVERTED TO DRAWING MANAGEMENT SYSTEM. ANY CHANGES MADE TO THIS DRAWING MUST BE CARRIED OUT IN THE LATEST VERSION.

DIMENSIONS: mm

TOLERANCES UNLESS OTHERWISE SPECIFIED:
+/-0.05 mm
+/-0°30' angle
0 PLC ±
1 PLC ±
2 PLC ±
3 PLC ±
4 PLC ±
ANGLES ±

MATERIAL

FINISH

DWN Schneider 05.11.1999
CHK M.Schweiger 05.11.1999
APVD –
PRODUCT SPEC 108-74001.74003
APPLICATION SPEC 114-74001.74004
WEIGHT –

Tyco Electronics

Tyco Electronics AMP GmbH
D-53819 Neunkirchen, Germany

NAME Surface mounted housing side entry HB.24.1.21

SIZE	CAGE CODE	DRAWING NO	RESTRICTED TO
A0	00779	C-1102330	–

CUSTOMER DRAWING | SCALE 1:1 | SHEET 1 OF 1 | REV A5

Общество с ограниченной ответственностью «МосЧип» ИНН 7719860671 / КПП 771901001
Адрес: 105318, г.Москва, ул.Щербаковская д.3, офис 1107

Данный компонент на территории Российской Федерации

Вы можете приобрести в компании MosChip.

Для оперативного оформления запроса Вам необходимо перейти по данной ссылке:

http://moschip.ru/get-element

Вы можете разместить у нас заказ для любого Вашего проекта, будь то серийное производство или разработка единичного прибора.

В нашем ассортименте представлены ведущие мировые производители активных и пассивных электронных компонентов.

Нашей специализацией является поставка электронной компонентной базы двойного назначения, продукции таких производителей как XILINX, Intel (ex.ALTERA), Vicor, Microchip, Texas Instruments, Analog Devices, Mini-Circuits, Amphenol, Glenair.

Сотрудничество с глобальными дистрибьюторами электронных компонентов, предоставляет возможность заказывать и получать с международных складов практически любой перечень компонентов в оптимальные для Вас сроки.

На всех этапах разработки и производства наши партнеры могут получить квалифицированную поддержку опытных инженеров.

Система менеджмента качества компании отвечает требованиям в соответствии с ГОСТ Р ИСО 9001, ГОСТ РВ 0015-002 и ЭС РД 009

Офис по работе с юридическими лицами:

105318, г.Москва, ул.Щербаковская д.3, офис 1107, 1118, ДЦ «Щербаковский»

Телефон: +7 495 668-12-70 (многоканальный)

Факс: +7 495 668-12-70 (доб.304)

E-mail: info@moschip.ru

Skype отдела продаж:
moschip.ru
moschip.ru_4
moschip.ru_6
moschip.ru_9