THIS DRAWING IS UNPUBLISHED. RELEASED FOR PUBLICATION 20
© COPYRIGHT 20 BY - ALL RIGHTS RESERVED.

REVISIONS

P	LTR	DESCRIPTION	DATE	DWN	APVD
	M4	ADD NEW DASH NUMBER 3-9	22JAN2016	CZ	SZ
	M5	REVISED 3-9	28JAN2016	CZ	SZ
	M6	ADDED NEW DASH NUMBER 4-0	01MAR2016	CZ	SZ

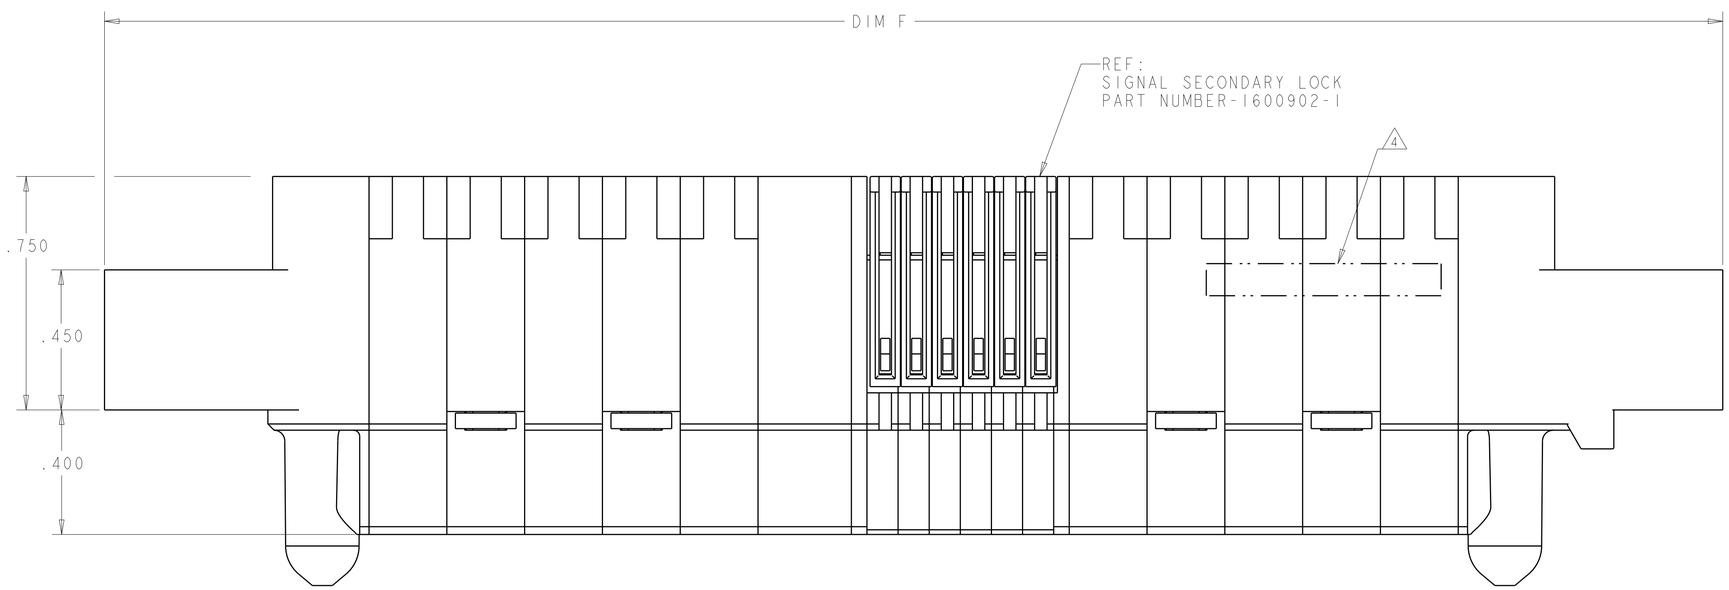

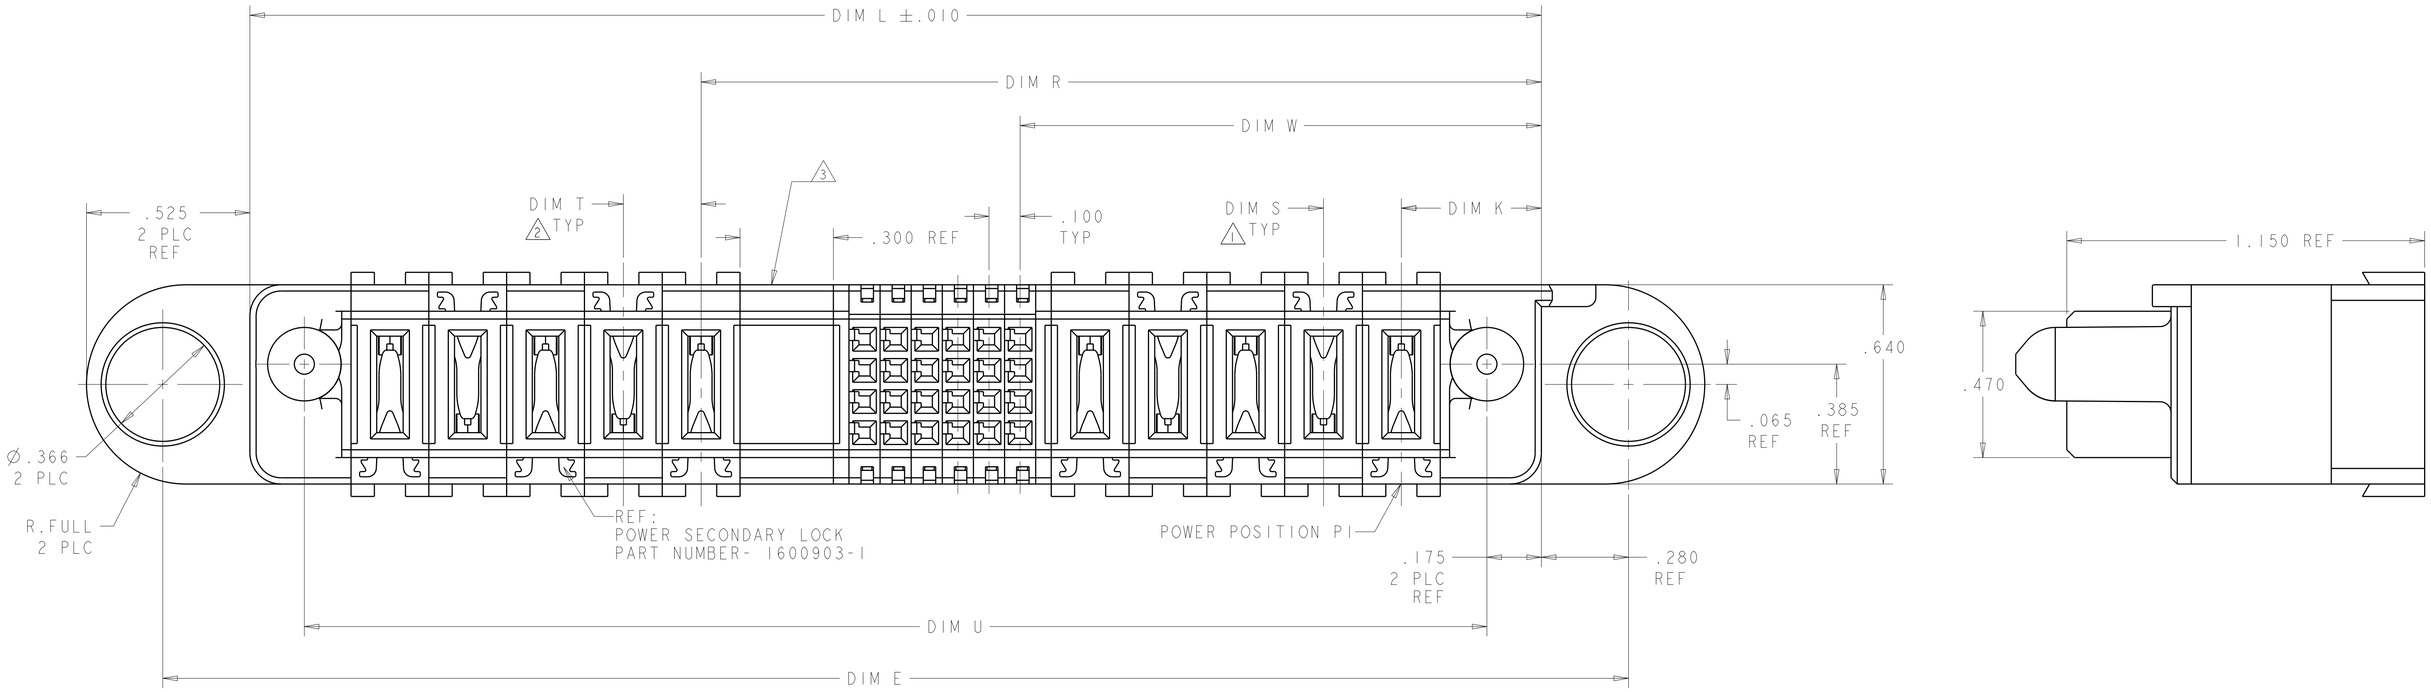

THIS DRAWING IS A CONTROLLED DOCUMENT.

DIMENSIONS: mm

TOLERANCES UNLESS OTHERWISE SPECIFIED:
0 PLC ±-
1 PLC ±-
2 PLC ±-
3 PLC ±.005
4 PLC ±.0020
ANGLES ±-

MATERIAL: TBD -
FINISH: - -

DWN D RINGLER 28JUL2003
CHK M CORRELL 28JUL2003
APVD -
PRODUCT SPEC 108-2157
APPLICATION SPEC 114-13112
WEIGHT -

TE Connectivity

NAME PANEL MOUNT CABLE RECEPTACEL HOUSING WITH GUIDES MULTI-BEAM XL

SIZE	CAGE CODE	DRAWING NO	RESTRICTED TO
A1	-	C-1600636	-

CUSTOMER DRAWING | SCALE 4:1 | SHEET 1 OF 5 | REV M5

THIS DRAWING IS UNPUBLISHED. RELEASED FOR PUBLICATION 20
© COPYRIGHT 20 BY - ALL RIGHTS RESERVED.

REVISIONS					
P	LTR	DESCRIPTION	DATE	DWN	APVD

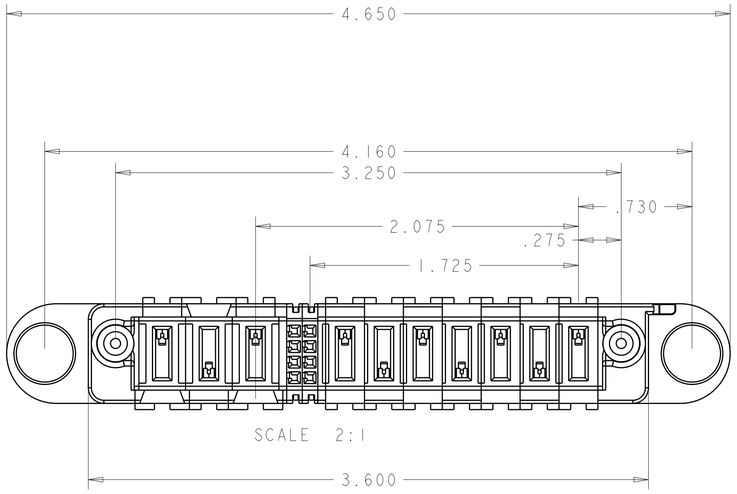

SCALE 2:1

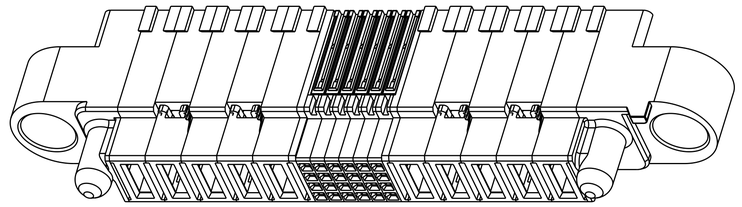

SCALE 2:1

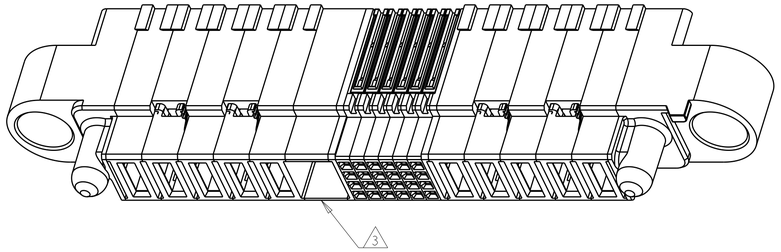

SCALE 2:1

	1600914-1	NO	2.375	4.300	.300	.250	3.575	4.650	.450	5.700	5.210	8P + 44S + 3ACP	4-1600636-0
	1600914-1	NO	.625	1.200	-	-	1.000	1.450	.450	2.500	2.010	1P + 12S + 1P	3-1600636-9
	1600914-1	NO	1.425	2.500	.250	.250	2.150	2.850	.450	3.900	3.410	4P + 24S + 2P	3-1600636-8
	1600914-1	NO	.675	1.700	-	-	1.600	2.050	.450	3.100	2.610	1P + 32S + 1P	3-1600636-7
	1600914-1	NO	.875	1.700	.250	.250	1.350	2.050	.450	3.100	2.610	2P + 16S + 2P	3-1600636-6
	1600914-1	NO	.675	1.100	-	-	1.000	1.450	.450	2.500	2.010	1P + 8S + 1P	3-1600636-5
	1600914-1	NO	1.325	3.000	.250	.300	1.650	3.350	.475	4.400	3.910	3ACP + 8S + 6P	3-1600636-4
	1600000-1	NO	1.325	3.000	.300	.300	2.275	3.350	.475	4.400	3.910	3ACP + 32S + 3ACP	3-1600636-3
	1600914-1	NO	1.725	3.250	.300	.250	2.075	3.600	.450	4.650	4.160	7P + 8S + 3ACP	2-1600636-9
	1600914-1	NO	1.025	1.800	.300	.300	1.375	2.150	.475	3.200	2.710	2ACP + 8S + 2ACP	2-1600636-8
	1600914-1	NO	1.325	3.250	.250	.300	1.650	3.600	.475	4.650	4.160	3ACP + 8S + 7P	2-1600636-7
	1600000-1	NO	1.325	3.000	.300	.300	2.275	3.350	.475	4.400	3.910	3ACP + 32S + 3ACP	2-1600636-6
	1600000-1	NO	1.025	2.200	.300	.300	1.775	2.550	.475	3.600	3.110	2ACP + 24S + 2ACP	2-1600636-5
3	1600914-1	NO	1.175	2.300	.250	.250	1.700	2.650	.450	3.700	3.210	3P + 16S + 3P	2-1600636-4
	1600914-3	NO	2.225	4.800	.250	.300	2.950	5.150	.475	6.200	5.710	6ACP + 24S + 8P	2-1600636-3
13	1600914-1	NO	1.425	3.200	.250	.250	2.350	3.550	.450	4.600	4.110	4P + 32S + 4P	2-1600636-2
	1600914-1	NO	1.925	3.400	.300	.250	2.675	3.750	.450	4.800	4.310	6P + 24S + 3ACP	2-1600636-1
	1600914-1	NO	.725	2.500	-	-	2.375	2.850	.475	3.900	3.410	1P + 60S + 1P	2-1600636-0
	1600914-1	NO	1.875	3.450	12	12	2.775	3.800	.425	4.850	4.380	6P + 32S + 3 ACP	1-1600636-8
	1600914-1	NO	1.925	2.600	.250	.250	2.250	2.950	.450	4.000	3.510	6P + 8S + 2P	1-1600636-7
	1600914-3	NO	2.175	5.100	.250	.250	3.500	5.450	.450	6.500	6.010	7P + 48S + 7P	1-1600636-6
	1600914-1	NO	1.425	3.000	.250	.250	2.150	3.350	.450	4.400	3.910	4P + 24S + 4P	1-1600636-5
	1600914-1	NO	1.325	2.800	.300	.300	2.075	3.150	.475	4.200	3.710	3ACP + 24S + 3ACP	1-1600636-4
	1600914-1	NO	.675	1.300	-	-	1.200	1.650	.450	2.700	2.210	1P + 16S + 1P	1-1600636-3
	1600914-1	NO	1.425	3.000	.250	.250	2.150	3.350	.450	4.400	3.910	4P + 24S + 4P	1-1600636-2
	1600914-1	NO	.700	1.575	-	-	1.425	1.925	.475	2.975	2.485	1P + 24S + 1P	1-1600636-1
	1600914-1	NO	.925	1.800	.250	.250	1.450	2.150	.450	3.200	2.710	2P + 16S + 2P	1-1600636-0
	1600914-1	NO	.700	1.575	-	-	1.425	1.925	.475	2.975	2.485	1P + 24S + 1P	1600636-9
	1600914-1	NO	1.175	2.300	.250	.250	1.700	2.650	.450	3.700	3.210	3P + 16S + 3P	1600636-8
	1600914-1	NO	1.425	2.500	.250	.250	2.150	2.850	.450	3.900	3.410	4P + 24S + 2P	1600636-7
	1600914-3	NO	1.625	5.200	.250	.300	2.350	5.550	.475	6.600	6.110	4ACP + 24S + 12P	1600636-6
OBSOLETE	~~-~~	~~NO~~	~~1.425~~	~~3.000~~	~~.250~~	~~.250~~	~~2.150~~	~~3.350~~	~~.450~~	~~4.400~~	~~3.910~~	~~4P + 24S + 4P~~	1600636-5
	1600914-1	NO	.925	2.500	.250	.250	2.150	2.850	.450	3.900	3.410	2P + 44S + 2P	1600636-4
	1600914-1	NO	.750	1.675	-	-	1.525	2.025	.475	3.075	2.585	1P + 24S + 1P	1600636-3
	1600914-1	NO	.925	2.000	.250	.250	1.650	2.350	.450	3.400	2.910	2P + 24S + 2P	1600636-2
	1600914-3	NO	1.925	4.000	.300	.300	2.675	4.350	.475	5.400	4.910	5ACP + 24S + 5ACP	1600636-1
	KIT P/N 13	CENTER MODULE	DIM W	DIM U	DIM T	DIM S	DIM R	DIM L	DIM K	DIM F	DIM E	DESCRIPTION	PART NUMBER

1. DIM S IS CENTERLINE SPACING OF POWER MODULES ON RIGHT SIDE OF HOUSING.
2. DIM T IS CENTERLINE SPACING OF POWER MODULES ON LEFT SIDE OF HOUSING.
3. OPTIONAL CENTER MODULE.
4. COMPANY TRADEMARK, PART NUMBER, AND DATE CODE TO BE MARKED IN AREA SHOWN PARTS UNDER 2.00 LONG MAY BE MARKED ON BOTH SIDES.
5. MATERIAL: THERMO PLASTIC, UL94 V-0.
6. DATUM LOCATIONS AND BASIC DIMENSIONS TO BE ESTABLISHED BY THE CUSTOMER.
7. BULKHEAD THICKNESS RANGE: .031 - .100
8. CONNECTOR MATED TO PANEL FROM OPPOSITE SIDE.
9. NO BURRS ALLOWED ON OPPOSITE (MATING) SIDE.
10. CONNECTOR KEEP OUT ZONE.
11. MOUNT CONNECTOR WITH TYCO HARDWARE KIT (SEE TABLE) FOR .050 [1.27mm] MIN RADIAL FLOAT.
12. VARIABLE DIMENSIONS SHOWN ON VIEW (SHEET 3).
13. NOT RELEASE FOR PRODUCTION
14. HARDWARE KIT P/N SOLD SEPARATELY

THIS DRAWING IS A CONTROLLED DOCUMENT.

DWN D RINGLER 28JUL2003
CHK M CORRELL 28JUL2003
APVD -

DIMENSIONS: mm

TOLERANCES UNLESS OTHERWISE SPECIFIED:
0 PLC ±-
1 PLC ±-
2 PLC ±-
3 PLC ±.005
4 PLC ±.0020
ANGLES ±-

MATERIAL TBD 6
FINISH - -

TE Connectivity

NAME PANEL MOUNT CABLE RECEPTACEL HOUSING WITH GUIDES MULTI-BEAM XL

PRODUCT SPEC 108-2157
APPLICATION SPEC 114-13112
WEIGHT -

SIZE A1 | CAGE CODE - | DRAWING NO C-1600636 | RESTRICTED TO -

CUSTOMER DRAWING | SCALE 4:1 | SHEET 1 OF 5 | REV M5

THIS DRAWING IS UNPUBLISHED. RELEASED FOR PUBLICATION 20
© COPYRIGHT 20 BY - ALL RIGHTS RESERVED.

REVISIONS

P	LTR	DESCRIPTION	DATE	DWN	APVD

PART NUMBER	ROWS	POWER (L)					SIGNAL						POWER (R)				
		P10	P9	P8	P7	P6	6	5	4	3	2	1	P5	P4	P3	P2	P1
1600636-1	D C B A	RM	RM	RM	RM	RM	E	E	E	E	E	E	RA	RA	RA	RA	RA
							E	E	E	E	E	E					
							E	E	E	E	E	E					
							E	E	E	E	E	E					
5ACP + 24S + 5ACP																	

PART NUMBER	ROWS	POWER (L)		SIGNAL						POWER (R)	
		P4	P3	6	5	4	3	2	1	P2	P1
1600636-2	D C B A	RM	RM	E	E	E	E	E	E	RA	RA
				E	E	E	E	E	E		
				E	E	E	E	E	E		
				E	E	E	E	E	E		
2P + 24S + 2P											

PART NUMBER	ROWS	POWER (L)	SIGNAL						POWER (R)
		P2	6	5	4	3	2	1	P1
1600636-3	D C B A	RA	E	E	E	E	E	E	RA
			E	E	E	E	E	E	
			E	E	E	E	E	E	
			E	E	E	E	E	E	
1P + 24S + 1P									

PART NUMBER	ROWS	POWER (L)		SIGNAL											POWER (R)	
		P4	P3	11	10	9	8	7	6	5	4	3	2	1	P2	P1
1600636-4	D C B A	RM	RA	E	E	E	E	E	E	E	E	E	E	E	RA	RM
				E	E	E	E	E	E	E	E	E	E	E		
				E	E	E	E	E	E	E	E	E	E	E		
				E	E	E	E	E	E	E	E	E	E	E		
2P + 44S + 2P																

PART NUMBER	ROWS	POWER (L)		SIGNAL								POWER (R)	
		P8	P7	P6	P5	6	5	4	3	2	1	P4	P3	P2	P1
1600636-5	D C B A	RM	RA	RM	RA	E	E	E	E	E	E	RM	RA	RM	RA
						E	E	E	E	E	E				
						E	E	E	E	E	E				
						E	E	E	E	E	E				
4P + 24S + 4P															

OBSOLETE

PART NUMBER	ROWS	POWER (L)												SIGNAL						POWER (R)			
		P16	P15	P14	P13	P12	P11	P10	P9	P8	P7	P6	P5	6	5	4	3	2	1	P4	P3	P2	P1
1600636-6	D C B A	RA	RM	RA	RM	RA	RM	RA	RM	RA	RM	RA	RM	E	E	E	E	E	E	RA	RM	RA	RM
														E	E	E	E	E	E				
														E	E	E	E	E	E				
														E	E	E	E	E	E				
4ACP + 24S + 12P																							

PART NUMBER	ROWS	POWER (L)		SIGNAL						POWER (R)			
		P6	P5	6	5	4	3	2	1	P4	P3	P2	P1
1600636-7	D C B A	RA	RM	E	E	E	E	E	E	RM	RA	RM	RA
				E	E	E	E	E	E				
				E	E	E	E	E	E				
				E	E	E	E	E	E				
4P + 24S + 2P													

PART NUMBER	ROWS	POWER (L)			SIGNAL						POWER (R)		
		P6	P5	P4	6	5	4	3	2	1	P3	P2	P1
1-1600636-4	D C B A	RM	RM	RM	E	E	E	E	E	E	RA	RA	RA
					E	E	E	E	E	E			
					E	E	E	E	E	E			
					E	E	E	E	E	E			
3ACP + 24S + 3ACP													

PART NUMBER	ROWS	POWER (L)			SIGNAL						POWER (R)		
		P6	P5	P4	4	3	2	1	P3	P2	P1		
1600636-8	D C B A	RA	RA	RA	E	E	E	E	RM	RM	RM		
					E	E	E	E					
					E	E	E	E					
					E	E	E	E					
3P + 16S + 3P													

PART NUMBER	ROWS	POWER (L)	SIGNAL							POWER (R)
		P2	6	5	4	3	2	1	P1	
1600636-9	D C B A	RA	E	E	E	E	E	E	RM	
			E	E	E	E	E	E		
			E	E	E	E	E	E		
			E	E	E	E	E	E		
1P + 24S + 1P										

PART NUMBER	ROWS	POWER (L)		SIGNAL						POWER (R)	
		P4	P3	4	3	2	1	P2	P1		
1-1600636-0	D C B A	RA	RA	E	E	E	E	RM	RM		
				E	E	E	E				
				E	E	E	E				
				E	E	E	E				
2P + 16S + 2P											

PART NUMBER	ROWS	POWER (L)	SIGNAL						POWER (R)	
		P2	6	5	4	3	2	1	P1	
1-1600636-1	D C B A	RM	E	E	E	E	E	E	RA	
			E	E	E	E	E	E		
			E	E	E	E	E	E		
			E	E	E	E	E	E		
1P + 24S + 1P										

PART NUMBER	ROWS	POWER (L)		SIGNAL						POWER (R)	
		P8	P7	6	5	4	3	2	1	P4	P3	P2	P1
1-1600636-2	D C B A	RM	RA	E	E	E	E	E	E	RM	RA	RM	RA
				E	E	E	E	E	E				
				E	E	E	E	E	E				
				E	E	E	E	E	E				
4P + 24S + 4P													

PART NUMBER	ROWS	P(L)	SIGNAL				P(R)	
		P2	4	3	2	1	P1	
1-1600636-3	D C B A	RA	E	E	E	E	RM	
			E	E	E	E		
			E	E	E	E		
			E	E	E	E		
1P + 16S + 1P								

CODE	DESCRIPTION
RM	STANDARD POWER CONTACT
RA	MFBL POWER CONTACT
E	SIGNAL CONTACT

CONTACT TABLE

THIS DRAWING IS A CONTROLLED DOCUMENT.

DIMENSIONS: mm

TOLERANCES UNLESS OTHERWISE SPECIFIED:
0 PLC ± -
1 PLC ± -
2 PLC ± -
3 PLC ± .005
4 PLC ± .0020
ANGLES ± -

MATERIAL TBD -

FINISH - -

DWN D.RINGLER 28JUL2003
CHK M.CORRELL 28JUL2003
APVD -
PRODUCT SPEC 108-2157
APPLICATION SPEC 114-13112
WEIGHT -

TE Connectivity

NAME PANEL MOUNT CABLE RECEPTACEL HOUSING WITH GUIDES MULTI-BEAM XL

SIZE A1 | CAGE CODE - | DRAWING NO C- 1600636 | RESTRICTED TO -

CUSTOMER DRAWING | SCALE 4:1 | SHEET 1 OF 5 | REV M5

THIS DRAWING IS UNPUBLISHED. RELEASED FOR PUBLICATION 20
© COPYRIGHT 20 BY - ALL RIGHTS RESERVED.

REVISIONS

P	LTR	DESCRIPTION	DATE	DWN	APVD

PART NUMBER	ROWS	POWER				SIGNAL						POWER			
		P8	P7	P6	P5	6	5	4	3	2	1	P4	P3	P2	P1
1-1600636-5	D C B A	RA	RA	RM	RA	E	E	E	E	E	E	RM	RA	RA	RA
4P + 24S + 4P						E	E	E	E	E	E				
						E	E	E	E	E	E				
						E	E	E	E	E	E				

PART NUMBER	ROWS	POWER							SIGNAL										POWER						
		P14	P13	P12	P11	P10	P9	P8	12	11	10	9	8	7	6	5	4	3	2	1	P7	P6	P5	P4	P3	P2	P1
1-1600636-6	D C B A	RM	RM	RM	RM	RM	RM	RM	E	E	E	E	E	E	E	E	E	E	E	E	RA	RA	RA	RA	RA	RA	RA
7P + 48S + 7P									E	E	E	E	E	E	E	E	E	E	E	E							
									E	E	E	E	E	E	E	E	E	E	E	E							
									E	E	E	E	E	E	E	E	E	E	E	E							

PART NUMBER	ROWS	POWER		SIGNAL		POWER					
		P8	P7	2	1	P6	P5	P4	P3	P2	P1
1-1600636-7	D C B A	RM	RM	E	E	RM	RM	RM	RM	RM	RM
6P + 8S + 2P				E	E						
				E	E						
				E	E						

PART NUMBER	ROWS	POWER				SIGNAL								POWER			
		P8	P7	P6	P5	8	7	6	5	4	3	2	1	P4	P3	P2	P1
2-1600636-2	D C B A	RA	RA	RM	RA	E	E	E	E	E	E	E	E	RM	RA	RA	RA
4P + 32S + 4P						E	E	E	E	E	E	E	E				
						E	E	E	E	E	E	E	E				
						E	E	E	E	E	E	E	E				

PART NUMBER	ROWS	POWER			SIGNAL											POWER					
		P9	P8	P7	6	5	4	3	2	1	P6	P5	P4	P3	P2	P1					
2-1600636-1	D C B A	RA	RA	RA	E	E	E	E	E	E	RM	RM	RM	RM	RM	RM					
6P + 24S + 3ACP					E	E	E	E	E	E											
					E	E	E	E	E	E											
					E	E	E	E	E	E											

.300 2 PLC

.250 5 PLC

PART NUMBER	ROWS	POWER	SIGNAL														POWER	
		P2	15	14	13	12	11	10	9	8	7	6	5	4	3	2	1	P1
2-1600636-0	D C B A	RM	E	E	E	E	E	E	E	E	E	E	E	E	E	E	E	RM
1P + 60S + 1P			E	E	E	E	E	E	E	E	E	E	E	E	E	E	E	
			E	E	E	E	E	E	E	E	E	E	E	E	E	E	E	
			E	E	E	E	E	E	E	E	E	E	E	E	E	E	E	

PART NUMBER	ROWS	POWER			SIGNAL								POWER					
		P9	P8	P7	8	7	6	5	4	3	2	1	P6	P5	P4	P3	P2	P1
1-1600636-8	D C B A	RM	RM	RA	E	E	E	E	E	E	E	E	RM	RM	RM	RM	RM	RM
6P + 32S + 3ACP					E	E	E	E	E	E	E	E						
					E	E	E	E	E	E	E	E						
					E	E	E	E	E	E	E	E						

.300 (12) 2 PLC

(12) .250 5 PLC

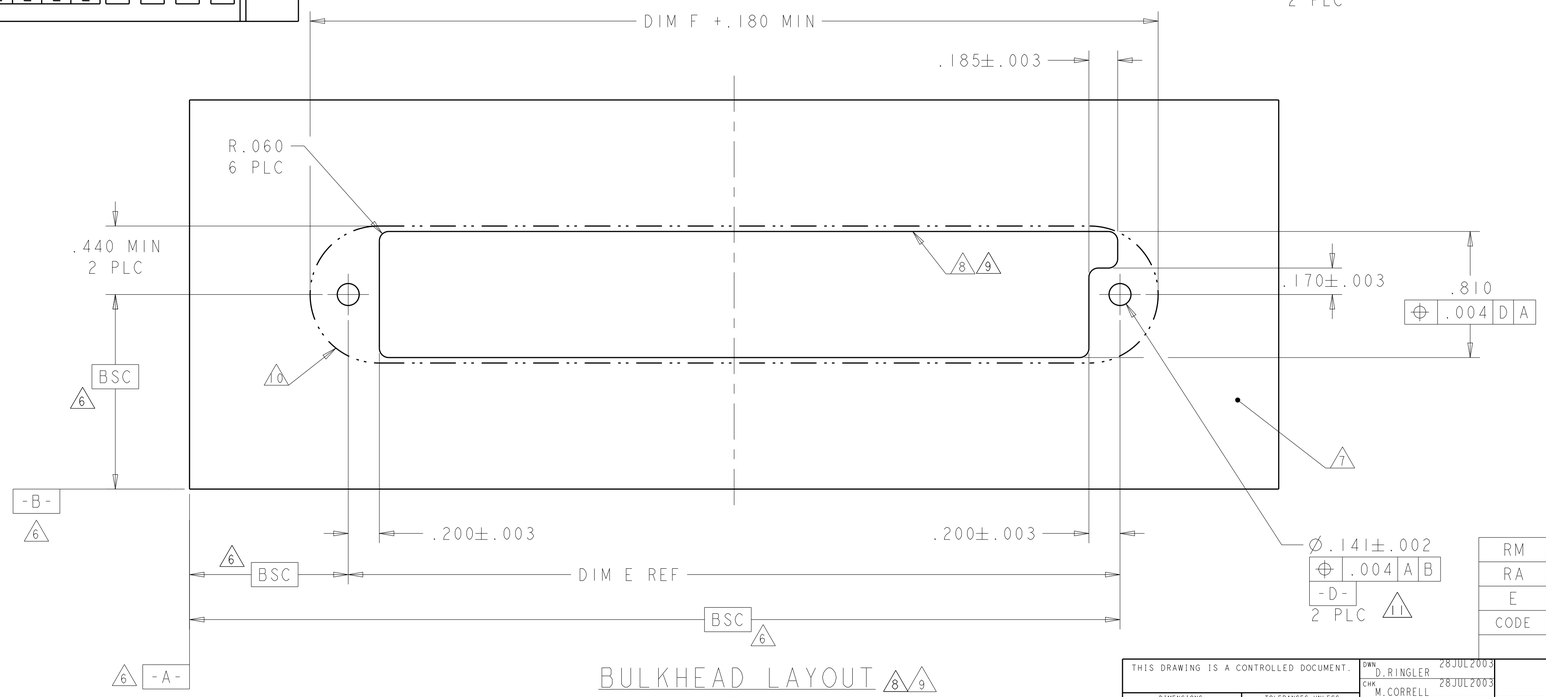

BULKHEAD LAYOUT (8)(9)
SCALE 2:1

REFERENCE POWER WIRE CHART - RM & RA CONTACTS		
HOUSING MODULE	CONTACT	INSULATION DIAMETER RANGE
.300	8-10 1600960 REF	[.176-.272]
.250	8-10 1600960 REF	[.176-.203]
	12-14 1600961 REF	[.156-.176]
.200	12-14 1600961 REF	[.120-.156]
.100	22-26 531216-5 REF	[.036-.069]

CODE	DESCRIPTION
RM	STANDARD POWER CONTACT
RA	MFBL POWER CONTACT
E	SIGNAL CONTACT

CONTACT TABLE

THIS DRAWING IS A CONTROLLED DOCUMENT.

DIMENSIONS: mm

TOLERANCES UNLESS OTHERWISE SPECIFIED:
0 PLC ± -
1 PLC ± -
2 PLC ± -
3 PLC ± .005
4 PLC ± .0020
ANGLES ± -

MATERIAL TBD -
FINISH - -

DWN D.RINGLER 28JUL2003
CHK M.CORRELL 28JUL2003
APVD -
PRODUCT SPEC 108-2157
APPLICATION SPEC 114-13112
WEIGHT -

TE Connectivity

NAME PANEL MOUNT CABLE RECEPTACEL HOUSING WITH GUIDES MULTI-BEAM XL

SIZE	CAGE CODE	DRAWING NO	RESTRICTED TO
A1	-	C- 1600636	-

CUSTOMER DRAWING | SCALE 4:1 | SHEET 1 OF 5 | REV M5

THIS DRAWING IS UNPUBLISHED. RELEASED FOR PUBLICATION 20
© COPYRIGHT 20 BY - ALL RIGHTS RESERVED.

REVISIONS

P	LTR	DESCRIPTION	DATE	DWN	APVD

PART NUMBER	ROWS	POWER								SIGNAL						POWER					
		P14	P13	P12	P11	P10	P9	P8	P7	6	5	4	3	2	1	P6	P5	P4	P3	P2	P1
2-1600636-3	D C B A	RM	RA			RM	RA			E E E E	E E E E	E E E E	E E E E	E E E E	E E E E	RA		RM	RM	RM	RM
6ACP + 24S + 8P																					

NO CONTACTS LOADED

PART NUMBER	ROWS	POWER (L)		SIGNAL		POWER (R)	
		P4	P3	2	1	P2	P1
2-1600636-8	D C B A	RA	RA	E E E E	E E E E	RA	RA
2ACP + 8S + 2ACP							

PART NUMBER	ROWS	POWER (L)			SIGNAL				POWER (R)		
		P6	P5	P4	4	3	2	1	P3	P2	P1
2-1600636-4	D C B A	RM	RM	RM	E E E E	E E E E	E E E E	E E E E	RM	RM	RM
3P + 16S + 3P											

PART NUMBER	ROWS	POWER			SIGNAL		POWER						
		P10	P9	P8	2	1	P7	P6	P5	P4	P3	P2	P1
2-1600636-9	D C B A	RM	RM	RM	E E E E	E E E E	RM	RM	RM	RM	RM	RM	RM
7P + 8S + 3ACP													

PART NUMBER	ROWS	POWER						SIGNAL		POWER		
		P9	P8	P7	P6	P5	P4	2	1	P3	P2	P1
3-1600636-4	D C B A	RM	RM	RM	RM	RM	RM	E E E E	E E E E	RM	RM	RM
3ACP + 8S + 6P												

PART NUMBER	ROWS	POWER (L)	SIGNAL						POWER (R)	
		P4	P3	6	5	4	3	2	1	P2	P1
2-1600636-5	D C B A	RA	RA	E E E E	E E E E	E E E E	E E E E	E E E E	E E E E	RA	RA
2ACP + 24S + 2ACP											

PART NUMBER	ROWS	POWER			SIGNAL								POWER		
		P6	P5	P4	8	7	6	5	4	3	2	1	P3	P2	P1
3-1600636-3	D C B A	RM	RM	RM	E E E E	E E E E	E E E E	E E E E	E E E E	E E E E	E E E E	E E E E	RA	RM	RM
3ACP + 32S + 3ACP															

PART NUMBER	ROWS	P(L)	SIGNAL		P(R)	
		P2	2	1	P1	
3-1600636-5	D C B A	RM	E E E E	E E E E	RM	
1P + 8S + 1P						

PART NUMBER	ROWS	POWER (L)				SIGNAL								POWER (R)			
		P6	P5	P4	P3	8	7	6	5	4	3	2	1	P3	P2	P1	
2-1600636-6	D C B A	RA	RA	RA		E E E E	E E E E	E E E E	E E E E	E E E E	E E E E	E E E E	E E E E	RM	RM	RM	
3ACP + 32S + 3ACP																	

PART NUMBER	ROWS	POWER (L)		SIGNAL				POWER (R)	
		P4	P3	4	3	2	1	P2	P1
3-1600636-6	D C B A	RM	RA	E E E E	E E E E	E E E E	E E E E	RA	RM
2P + 16S + 2P									

PART NUMBER	ROWS	POWER							SIGNAL		POWER		
		P10	P9	P8	P7	P6	P5	P4	2	1	P3	P2	P1
2-1600636-7	D C B A	RM	RM	RM	RM	RM	RM	RM	E E E E	E E E E	RM	RM	RM
3ACP + 8S + 7P													

PART NUMBER	ROWS	POWER	SIGNAL			POWER	
		P2	3	2	1	P1	
3-1600636-9	D C B A	RM	E E E E	E E E E	E E E E	RM	
1P + 12S + 1P							

PART NUMBER	ROWS	POWER		SIGNAL								POWER		
		P2	8	7	6	5	4	3	2	1	P1			
3-1600636-7	D C B A	RM	E E E E	E E E E	E E E E	E E E E	E E E E	E E E E	E E E E	E E E E	RM			
1P + 32S + 1P														

PART NUMBER	ROWS	POWER (L)		SIGNAL						POWER (R)			
		P6	P5	6	5	4	3	2	1	P4	P3	P2	P1
3-1600636-8	D C B A	RM	RM	E E E E	E E E E	E E E E	E E E E	E E E E	E E E E	RM	RM	RM	RA
4P + 24S + 2P													

THIS DRAWING IS A CONTROLLED DOCUMENT.

DIMENSIONS: mm

TOLERANCES UNLESS OTHERWISE SPECIFIED:
0 PLC ± -
1 PLC ± -
2 PLC ± -
3 PLC ± .005
4 PLC ± .0020
ANGLES ± -

MATERIAL TBD -

FINISH - -

DWN D.RINGLER 28JUL2003
CHK M.CORRELL 28JUL2003
APVD -
PRODUCT SPEC 108-2157
APPLICATION SPEC 114-13112
WEIGHT -

TE Connectivity

NAME PANEL MOUNT CABLE RECEPTACEL HOUSING WITH GUIDES MULTI-BEAM XL

SIZE	CAGE CODE	DRAWING NO	RESTRICTED TO
A1	-	C- 1600636	-

CUSTOMER DRAWING | SCALE 4:1 | SHEET 1 OF 5 | REV M5

THIS DRAWING IS UNPUBLISHED. RELEASED FOR PUBLICATION 20
© COPYRIGHT 20 BY - ALL RIGHTS RESERVED.

REVISIONS

P	LTR	DESCRIPTION	DATE	DWN	APVD
	-	SEE SHEET 1	-	-	-

PART NUMBER	ROWS		POWER			SIGNAL										POWER								
			P11	P10	P9	11	10	9	8	7	6	5	4	3	2	1	P8	P7	P6	P5	P4	P3	P2	P1	
4-1600636-0	D		RM	RM	RA	E	E	E	E	E	E	E	E	E	E	E	RA	RA	RA	RM	RM	RM	RM	RA	
	C					E	E	E	E	E	E	E	E	E	E	E									
	B					E	E	E	E	E	E	E	E	E	E	E									
	A					E	E	E	E	E	E	E	E	E	E	E									
8P + 44S + 3ACP																								

THIS DRAWING IS A CONTROLLED DOCUMENT.

DIMENSIONS: mm

TOLERANCES UNLESS OTHERWISE SPECIFIED:
0 PLC ±-
1 PLC ±-
2 PLC ±-
3 PLC ±.005
4 PLC ±.0020
ANGLES ±-

MATERIAL: TBD -

FINISH: - -

DWN D RINGLER 28JUL2003
CHK M CORRELL 28JUL2003
APVD -
PRODUCT SPEC 108-2157
APPLICATION SPEC 114-13112
WEIGHT -

TE Connectivity

NAME PANEL MOUNT CABLE RECEPTACEL HOUSING WITH GUIDES MULTI-BEAM XL

SIZE	CAGE CODE	DRAWING NO	RESTRICTED TO
A1	-	C-1600636	-

CUSTOMER DRAWING | SCALE 4:1 | SHEET 1 OF 5 | REV M5

Общество с ограниченной ответственностью «МосЧип» ИНН 7719860671 / КПП 771901001
Адрес: 105318, г.Москва, ул.Щербаковская д.3, офис 1107

Данный компонент на территории Российской Федерации

Вы можете приобрести в компании MosChip.

Для оперативного оформления запроса Вам необходимо перейти по данной ссылке:

http://moschip.ru/get-element

Вы можете разместить у нас заказ для любого Вашего проекта, будь то серийное производство или разработка единичного прибора.

В нашем ассортименте представлены ведущие мировые производители активных и пассивных электронных компонентов.

Нашей специализацией является поставка электронной компонентной базы двойного назначения, продукции таких производителей как XILINX, Intel (ex.ALTERA), Vicor, Microchip, Texas Instruments, Analog Devices, Mini-Circuits, Amphenol, Glenair.

Сотрудничество с глобальными дистрибьюторами электронных компонентов, предоставляет возможность заказывать и получать с международных складов практически любой перечень компонентов в оптимальные для Вас сроки.

На всех этапах разработки и производства наши партнеры могут получить квалифицированную поддержку опытных инженеров.

Система менеджмента качества компании отвечает требованиям в соответствии с ГОСТ Р ИСО 9001, ГОСТ РВ 0015-002 и ЭС РД 009

Офис по работе с юридическими лицами:

105318, г.Москва, ул.Щербаковская д.3, офис 1107, 1118, ДЦ «Щербаковский»

Телефон: +7 495 668-12-70 (многоканальный)

Факс: +7 495 668-12-70 (доб.304)

E-mail: info@moschip.ru

Skype отдела продаж:
moschip.ru
moschip.ru_4
moschip.ru_6
moschip.ru_9