

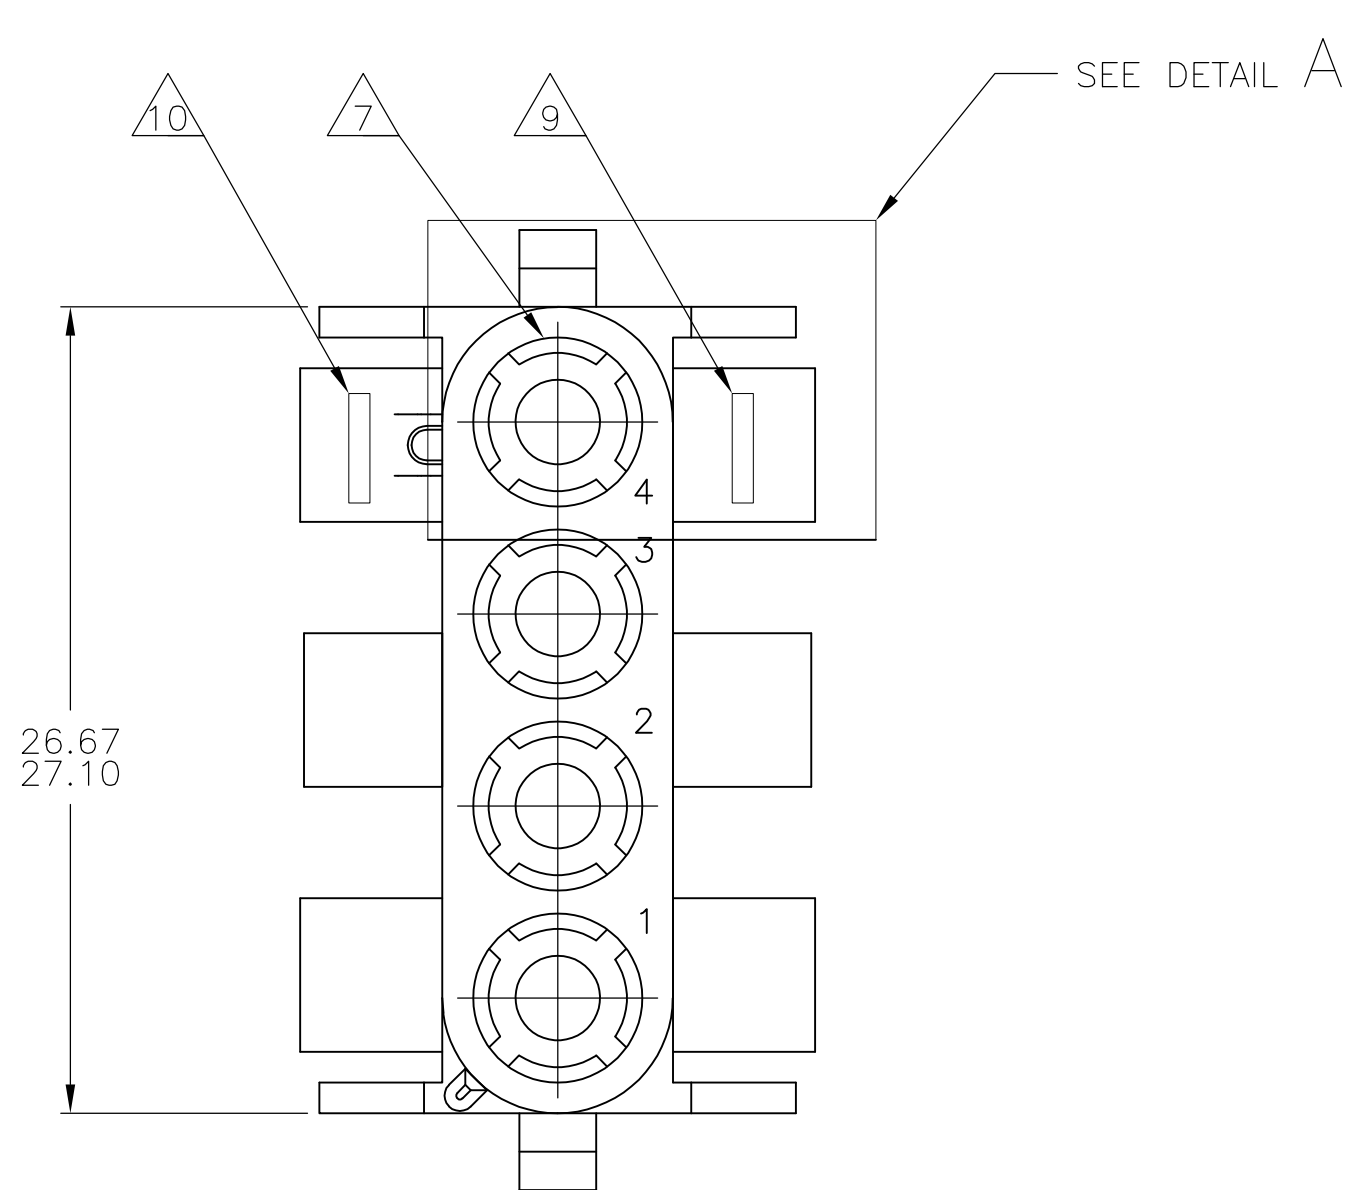
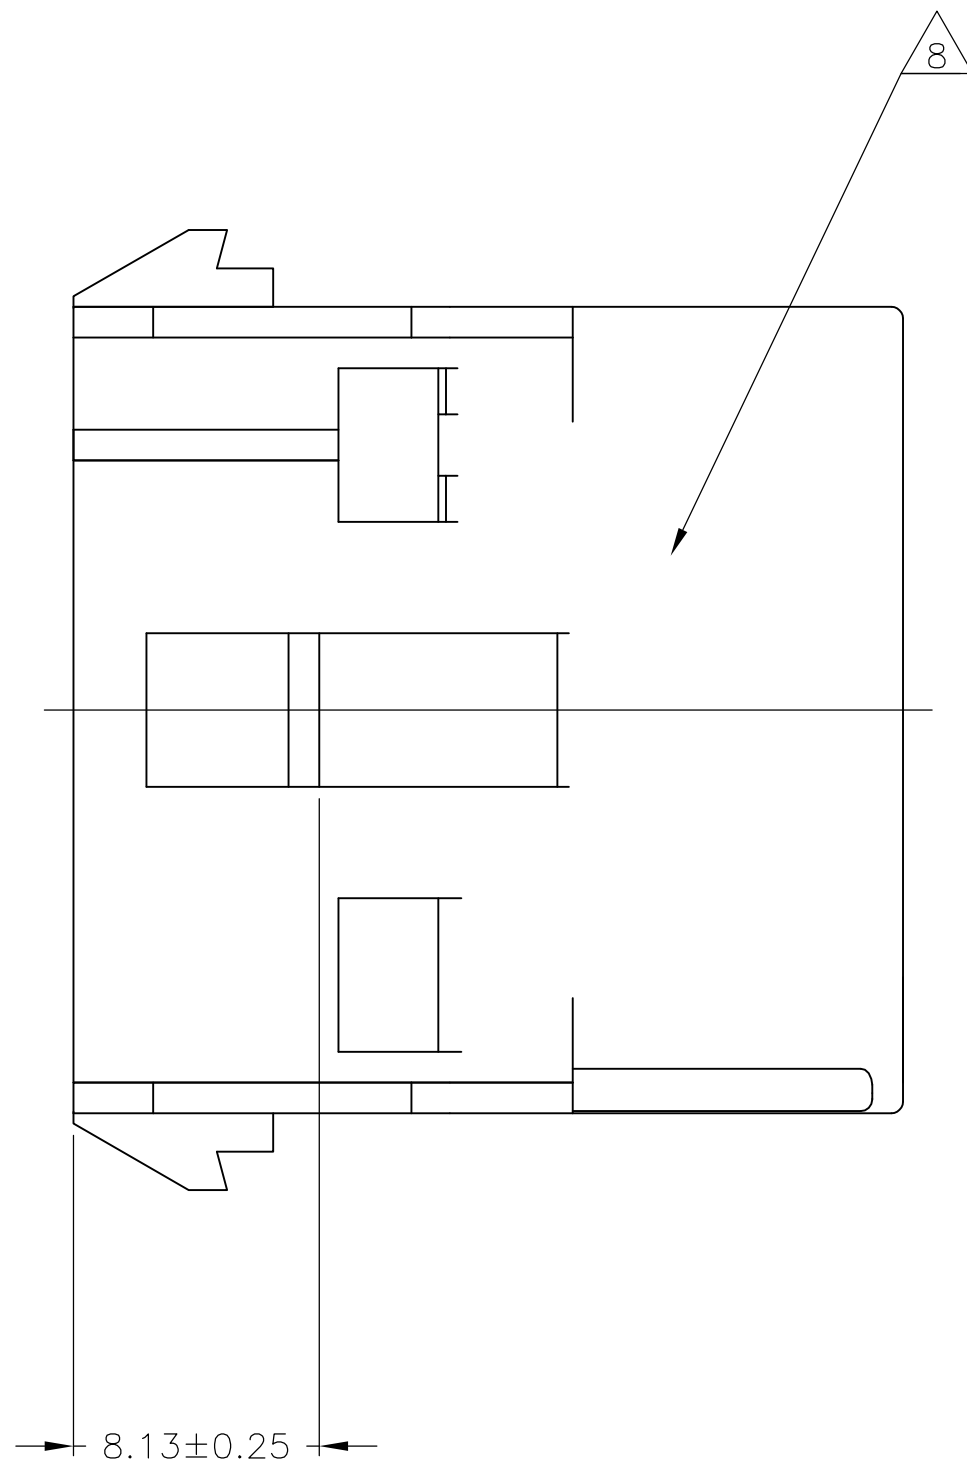


LOC	DIST	REVISIONS					
CM	OO	P	LTR	DESCRIPTION	DATE	DWN	APVD
			AM4	REVISED PER ECR-17-008392	26JUN2017	BW	KR


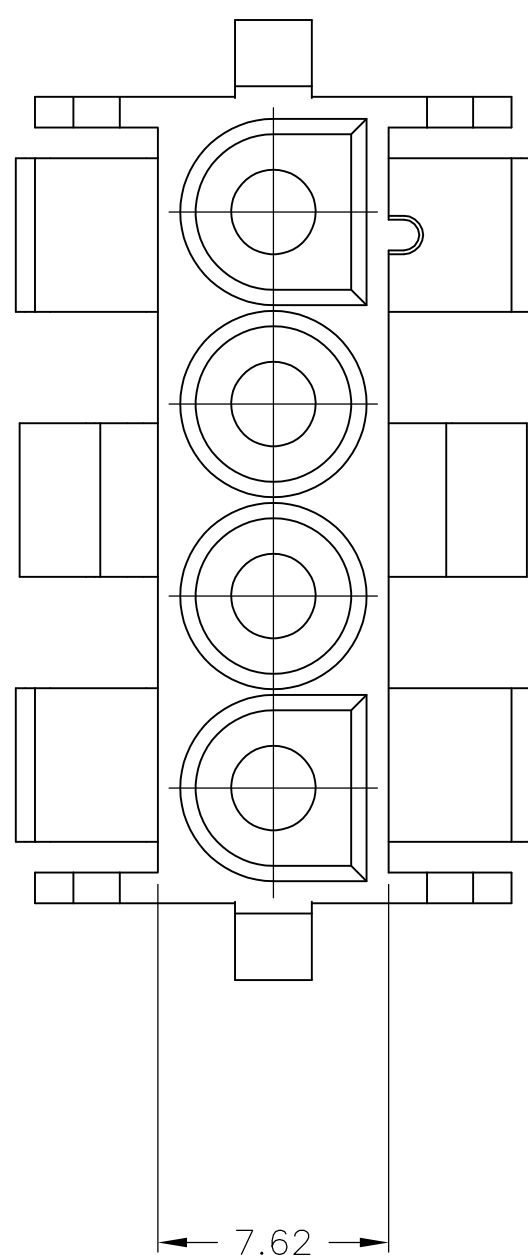


1. MATES WITH APPROPRIATE UNIVERSAL MATE-N-LOK™ PLUG.
2. RECOMMENDED PANEL THICKNESS 0.76 – 2.29.
3. PANEL MUST BE PUNCHED SO THAT THE HOUSING ENTERS THE PANEL IN THE SAME DIRECTION AS THE PUNCH.
4. OPTIONAL FOR KEYING HOUSING IN PANEL.
5. CIRCUIT NUMBER 1 LOCATION.
6. DIMENSIONS SHOWN REPRESENT PRODUCT IN DRY, AS MOLDED, CONDITION. ADDITIONAL 2% GROWTH DUE TO SUBSEQUENT MOISTURE ABSORPTION MAY OCCUR AND SHOULD BE ACCOUNTED FOR.
7. FOUR RIBS EQUALLY SPACED, NO SPECIFIC ORIENTATION. NO RIBS OR SIX RIBS EQUALLY SPACED, NO SPECIFIC ORIENTATION, OPTIONAL.
8. UNDERWRITERS RECOGNIZED COMPONENT LOGO AND CSA CERTIFICATION LOGO TO BE LOCATED ONCE EACH ON SIDE OF HOUSING.
9. MANUFACTURING LOCATION ID (OPTIONAL).
10. TRADEMARK LOCATION (AMP OR TE CONNECTIVITY).
11. OBSOLETE PARTS: OBSOLETE CIS STREAMLINING PER D.RENAUD/D.SINISI

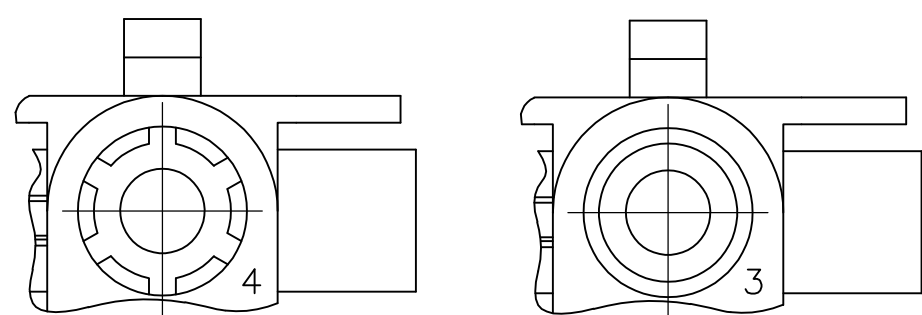


DETAIL A

OPTIONAL CONSTRUCTIONS

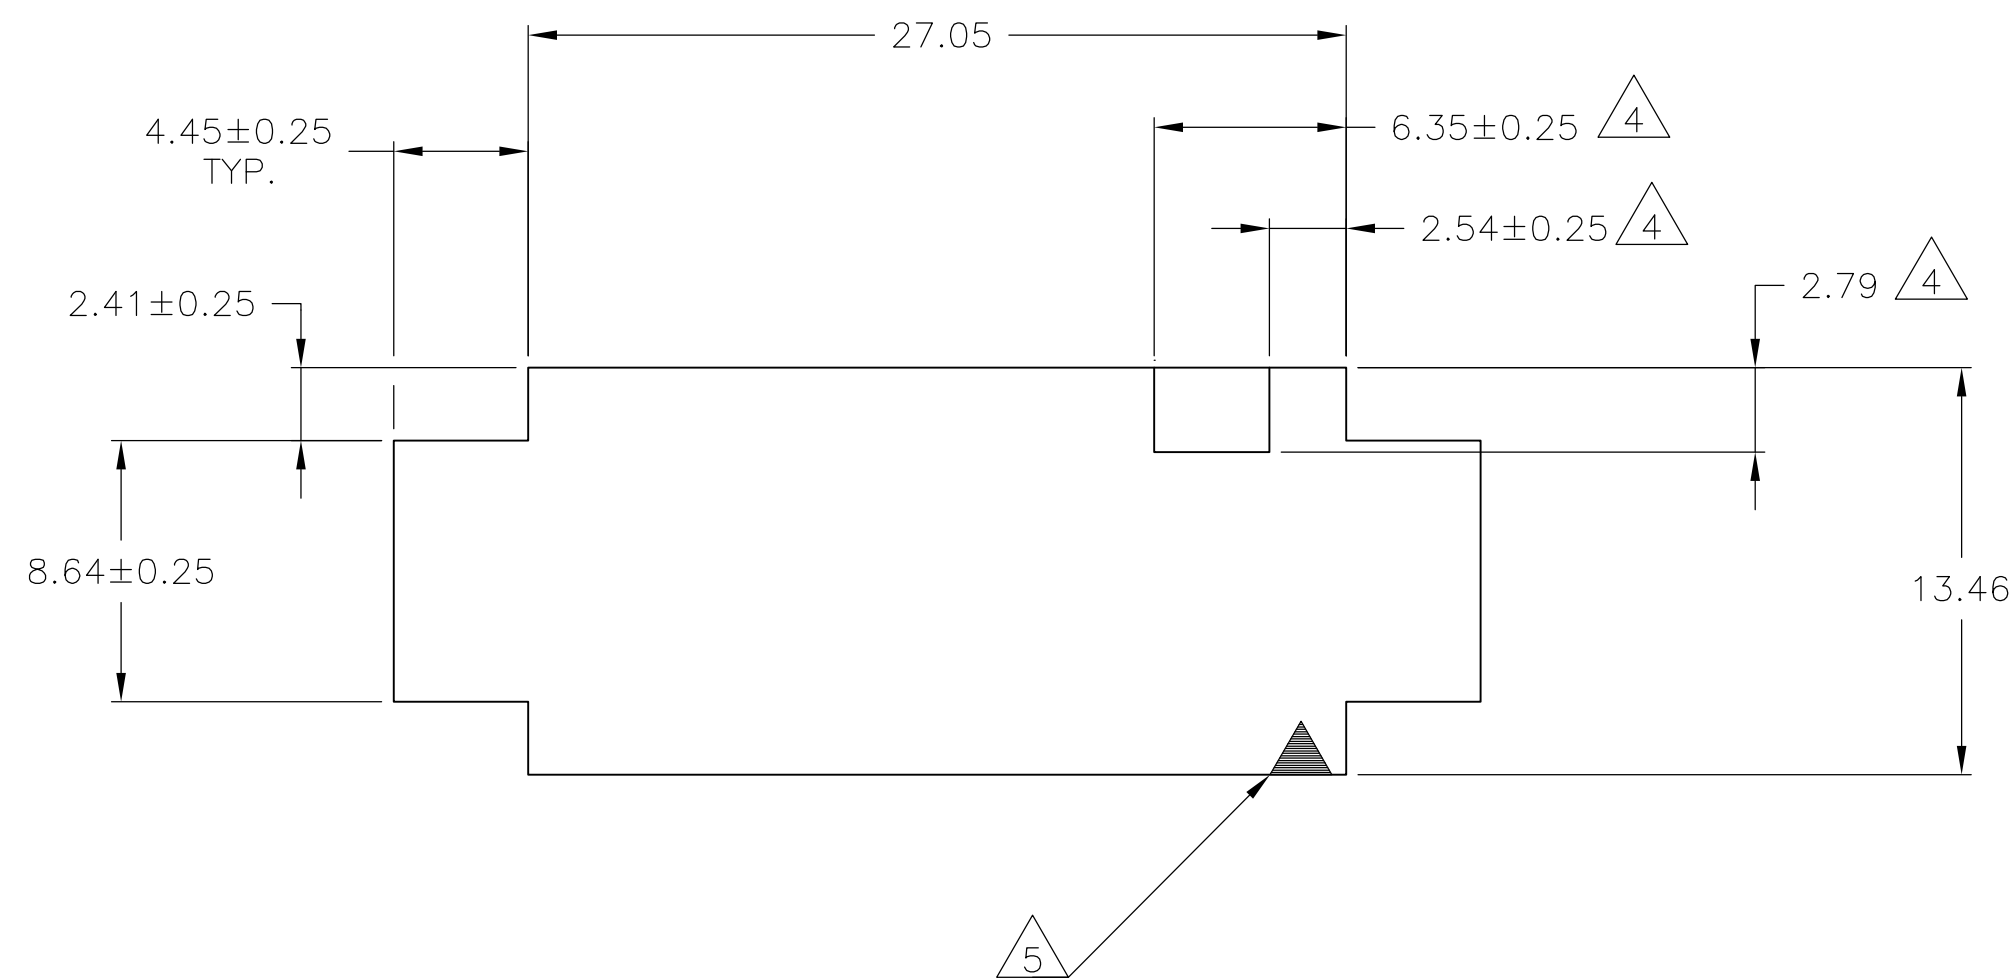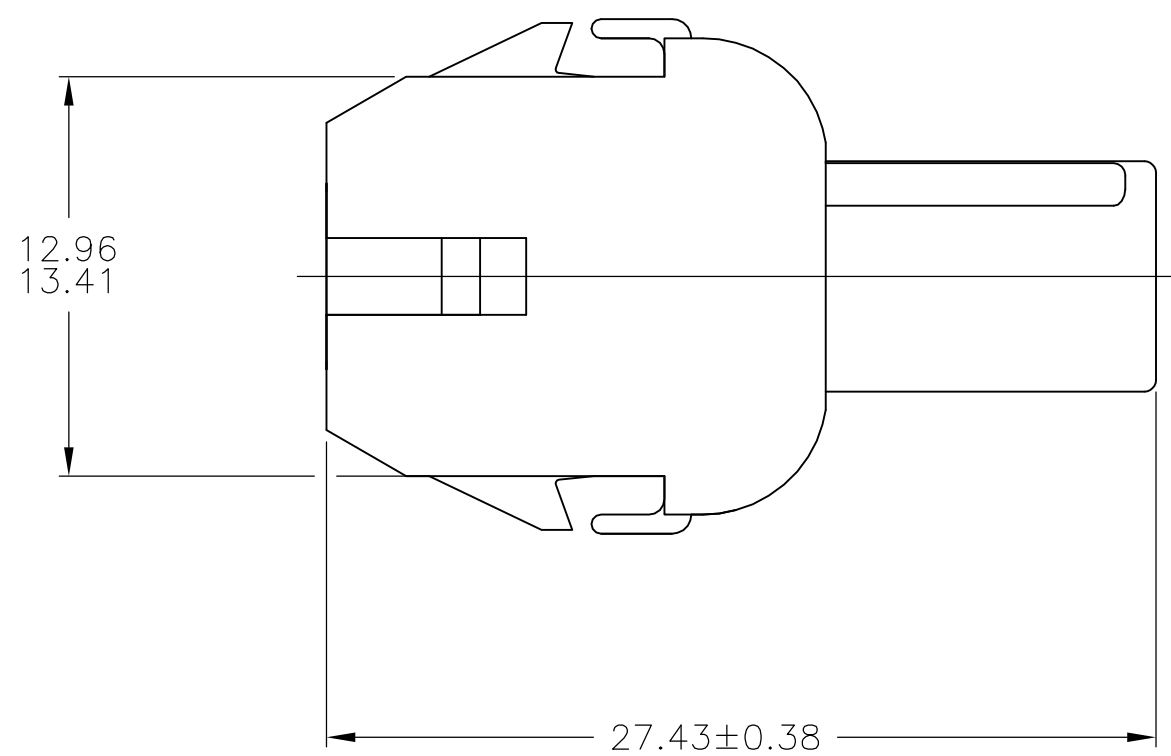

RECOMMENDED PANEL CUT OUT

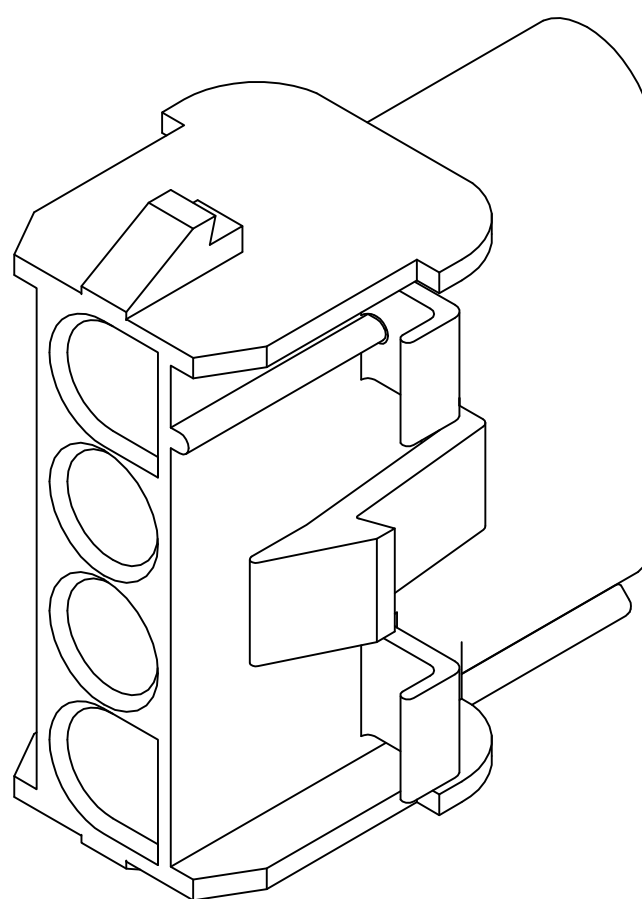

7.62	.300	27.43	1.080
6.35	.250	27.10	1.067
4.45	.175	27.05	1.065
2.79	.110	26.67	1.050
2.54	.100	13.46	.530
2.41	.095	13.41	.528
2.29	.090	12.96	.510
0.76	.030	8.64	.340
0.38	.015	8.13	.320
MM	IN	MM	IN





CONVERSION TABLE

 OBSOLETE	BLACK	1-480703-9
	GRAY	~~1-480703-8~~
	BLUE	~~1-480703-6~~
	GREEN	1-480703-5
	YELLOW	1-480703-4
	ORANGE	1-480703-3
	RED	1-480703-2
	BROWN	1-480703-1
	NATURAL	1-480703-0
	COLOR	PART NO

THIS DRAWING IS A CONTROLLED DOCUMENT.		DWN: K. WHITAKER 28JUL04 CHK: S. RIDGILL 28JUL04		 TE Connectivity	
DIMENSIONS: mm		TOLERANCES UNLESS OTHERWISE SPECIFIED: 0 P/LC ± - 1 P/LC ± - 2 P/LC ± ± 0.25 3 P/LC ± ± - 4 P/LC ± ± 0.30° ANGLES		NAME CAP. 4 CIRCUIT, UNIVERSAL MATE-N-LOK(TM) -	
		APVD: S. RIDGILL 28JUL04 PRODUCT SPEC - APPLICATION SPEC		SIZE A1	
MATERIAL NYLON, UL94V-2		FINISH -		CAGE CODE 00779	
		WEIGHT		DRAWING NO C=480703	
CUSTOMER DRAWING				SCALE 4:1 SHEET 1 OF 2 REV AM4	

LOC	DIST	REVISIONS				
CM	00	REV	LTR	DESCRIPTION	DATE	DWN
		---		SEE SHEET 1	---	---

1. STAMP NUMBERS 3.18 HIGH AT WIRE END OF HOUSING (12 POINT DAVID TYPE).
2. CHARACTERS TO BE STAMPED ON HOUSING IN A MANNER AS TO BE READ FROM WIRE END ONLY.
3. VIOLET, BLACK, BROWN AND BLUE COLORED BLOCKS TO BE STAMPED WITH WHITE CHARACTERS. ALL OTHER COLORED BLOCKS TO BE STAMPED WITH BLACK CHARACTERS.

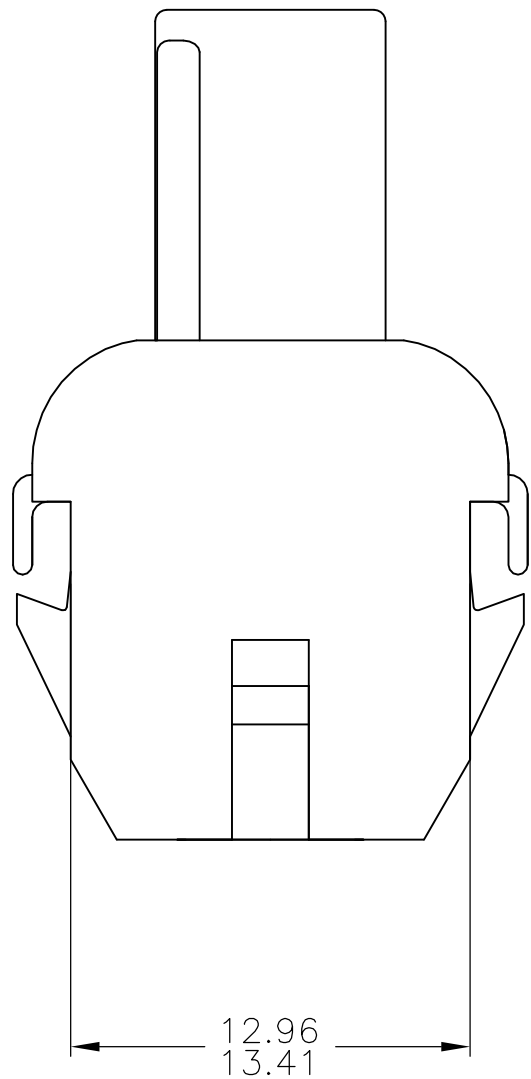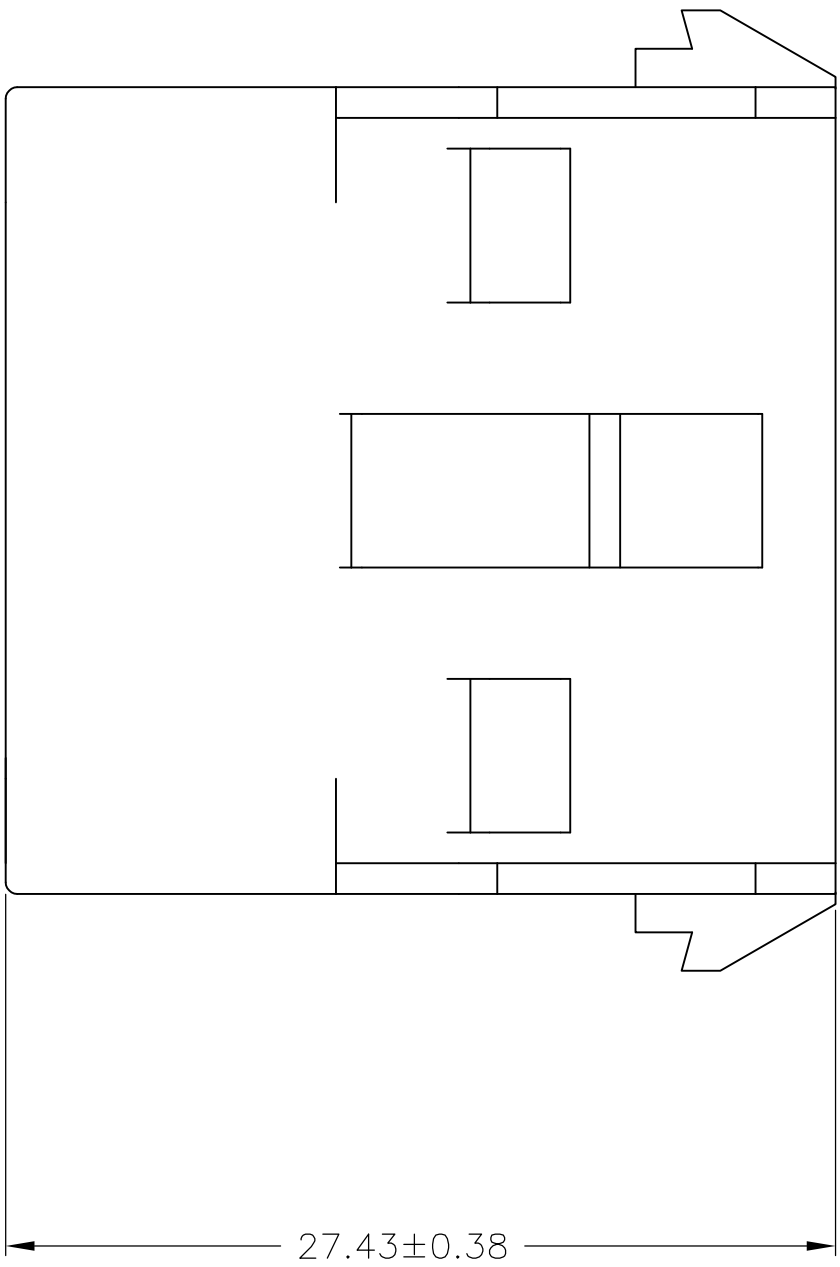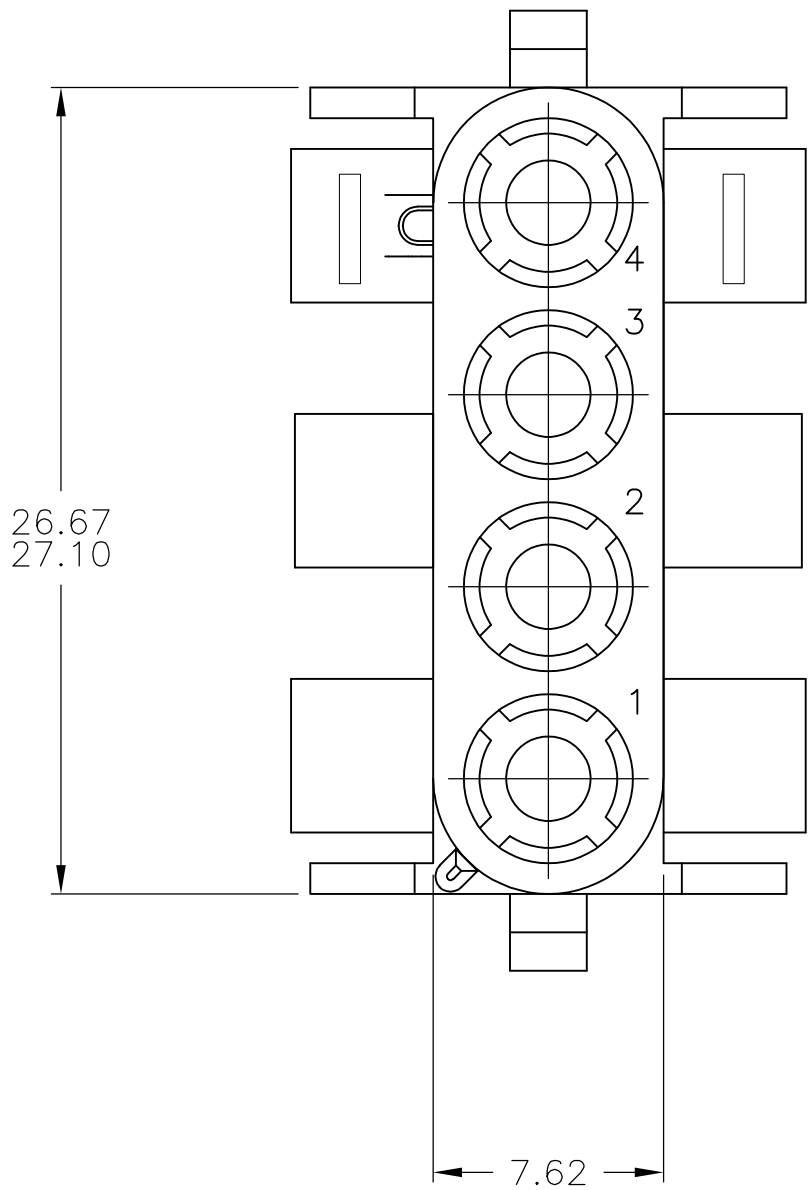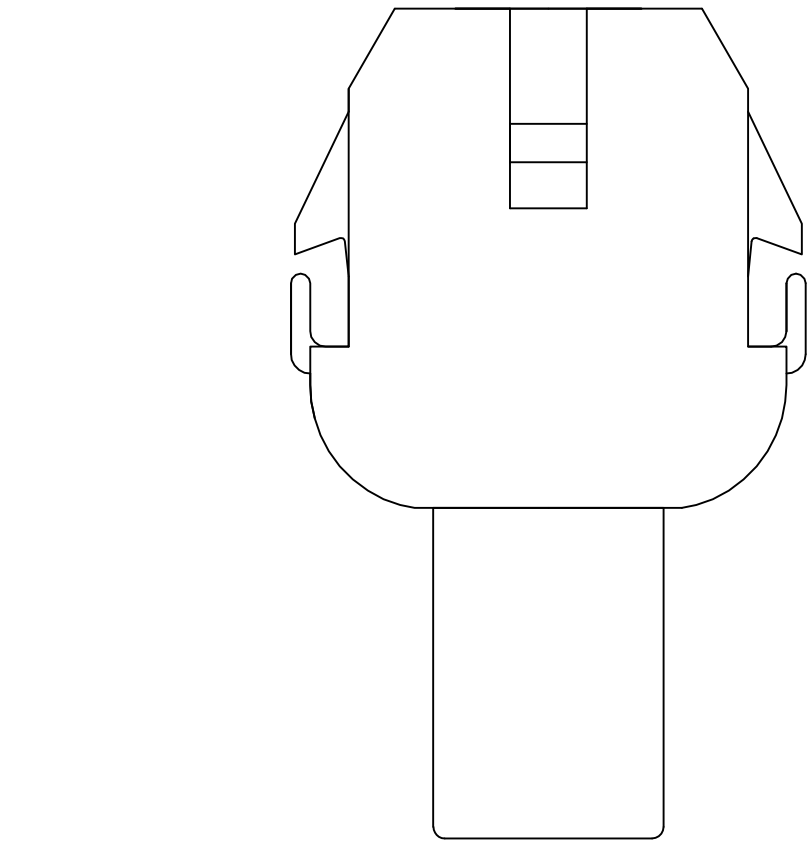

8.13	.320	---	---
7.62	.300	27.43	1.080
5.08	.200	27.10	1.067
4.70	.185	26.67	1.050
3.18	.125	13.41	.528
0.38	.015	12.96	.510
MM	IN	MM	IN

CONVERSION TABLE

NATURAL	2-480703-0
COLOR	PART NO

THIS DRAWING IS A CONTROLLED DOCUMENT.		DWN K. WHITAKER 28JUL04	TE Connectivity	
		CHK S. RIDGILL 28JUL04		
DIMENSIONS:	TOLERANCES UNLESS OTHERWISE SPECIFIED:	APVD S. RIDGILL	NAME	
mm		PRODUCT SPEC	CAP, 4 CIRCUIT, UNIVERSAL MATE-N-LOK(TM)	
	0. PLC ± -	APPLICATION SPEC	---	
	1. PLC ± -		---	
	2. PLC ± 0.25		---	
	3. PLC ± -		---	
	4. PLC ± -		---	
	ANGLES ± 0°30'		---	
MATERIAL NYLON, UL94V-2	FINISH ---	WEIGHT ---	SIZE A1	
		CAGE CODE 00779		DRAWING NO 480703
		RESTRICTED TO ---		
		CUSTOMER DRAWING		SCALE 4:1
		SHEET 2		OF 2
		REV AM4		

Данный компонент на территории Российской Федерации

Вы можете приобрести в компании MosChip.

Для оперативного оформления запроса Вам необходимо перейти по данной ссылке:

<http://moschip.ru/get-element>

Вы можете разместить у нас заказ для любого Вашего проекта, будь то серийное производство или разработка единичного прибора.

В нашем ассортименте представлены ведущие мировые производители активных и пассивных электронных компонентов.

Нашей специализацией является поставка электронной компонентной базы двойного назначения, продукции таких производителей как XILINX, Intel (ex.ALTERA), Vicor, Microchip, Texas Instruments, Analog Devices, Mini-Circuits, Amphenol, Glenair.

Сотрудничество с глобальными дистрибьюторами электронных компонентов, предоставляет возможность заказывать и получать с международных складов практически любой перечень компонентов в оптимальные для Вас сроки.

На всех этапах разработки и производства наши партнеры могут получить квалифицированную поддержку опытных инженеров.

Система менеджмента качества компании отвечает требованиям в соответствии с ГОСТ Р ИСО 9001, ГОСТ РВ 0015-002 и ЭС РД 009

Офис по работе с юридическими лицами:

105318, г.Москва, ул.Щербаковская д.3, офис 1107, 1118, ДЦ «Щербаковский»

Телефон: +7 495 668-12-70 (многоканальный)

Факс: +7 495 668-12-70 (доб.304)

E-mail: info@moschip.ru

Skype отдела продаж:

moschip.ru

moschip.ru_4

moschip.ru_6

moschip.ru_9